
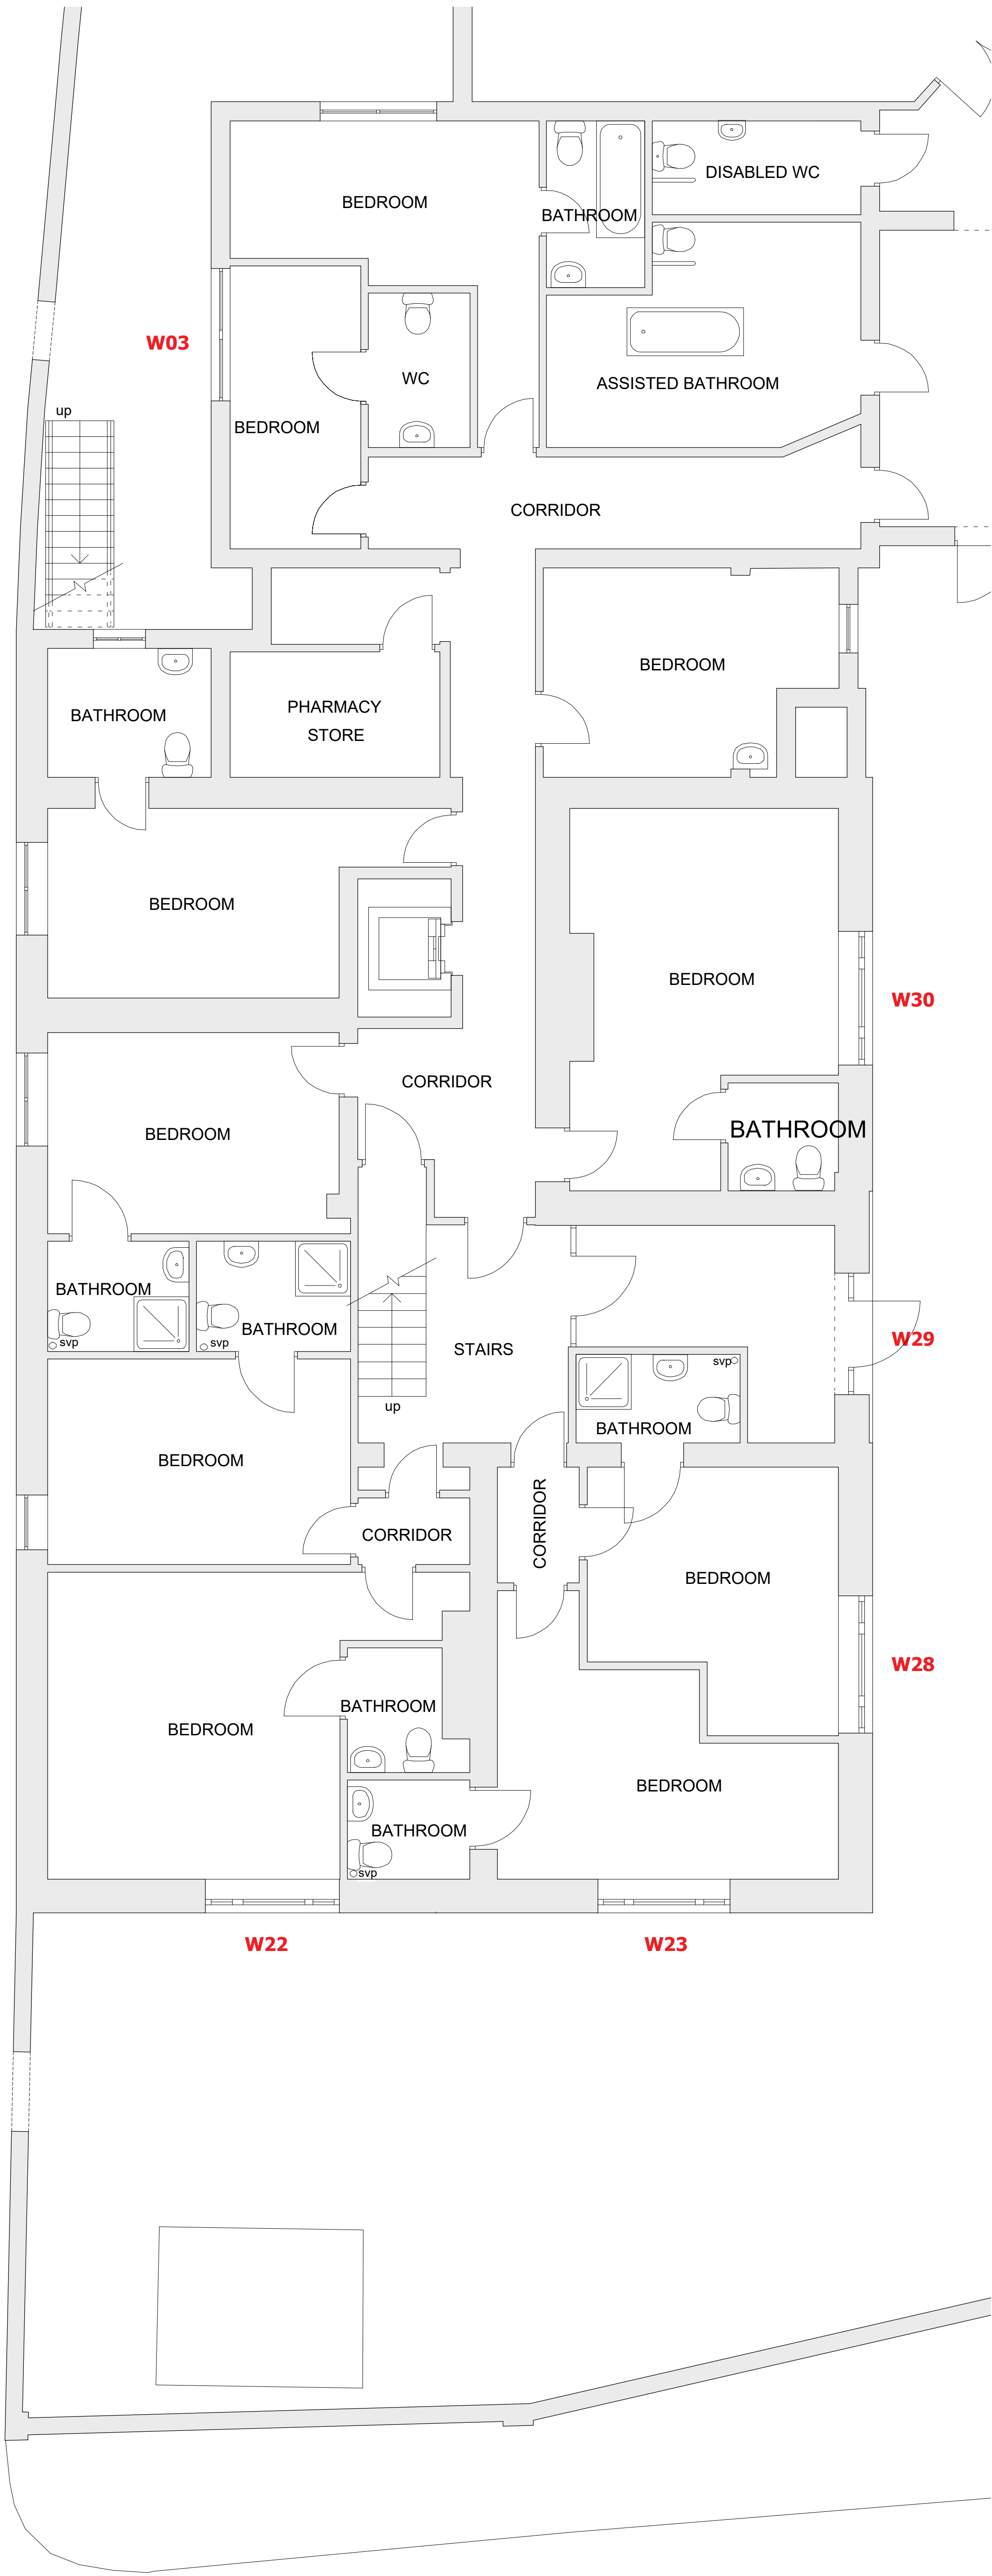


ROLAND HOUSE
LITTLEHAMPTON


THIS IS A GRADE II LISTED BUILDING
HISTORIC ENGLAND LIST ENTRY: 1027816

notes

Please note: These are planning application stage drawings not construction drawings and should be treated as such.

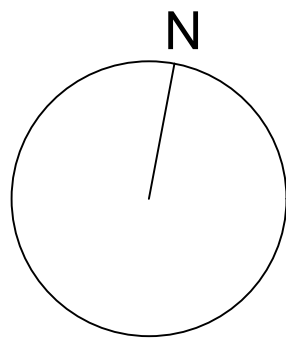

Part Ground Floor Plan - Existing - 1:50@A1

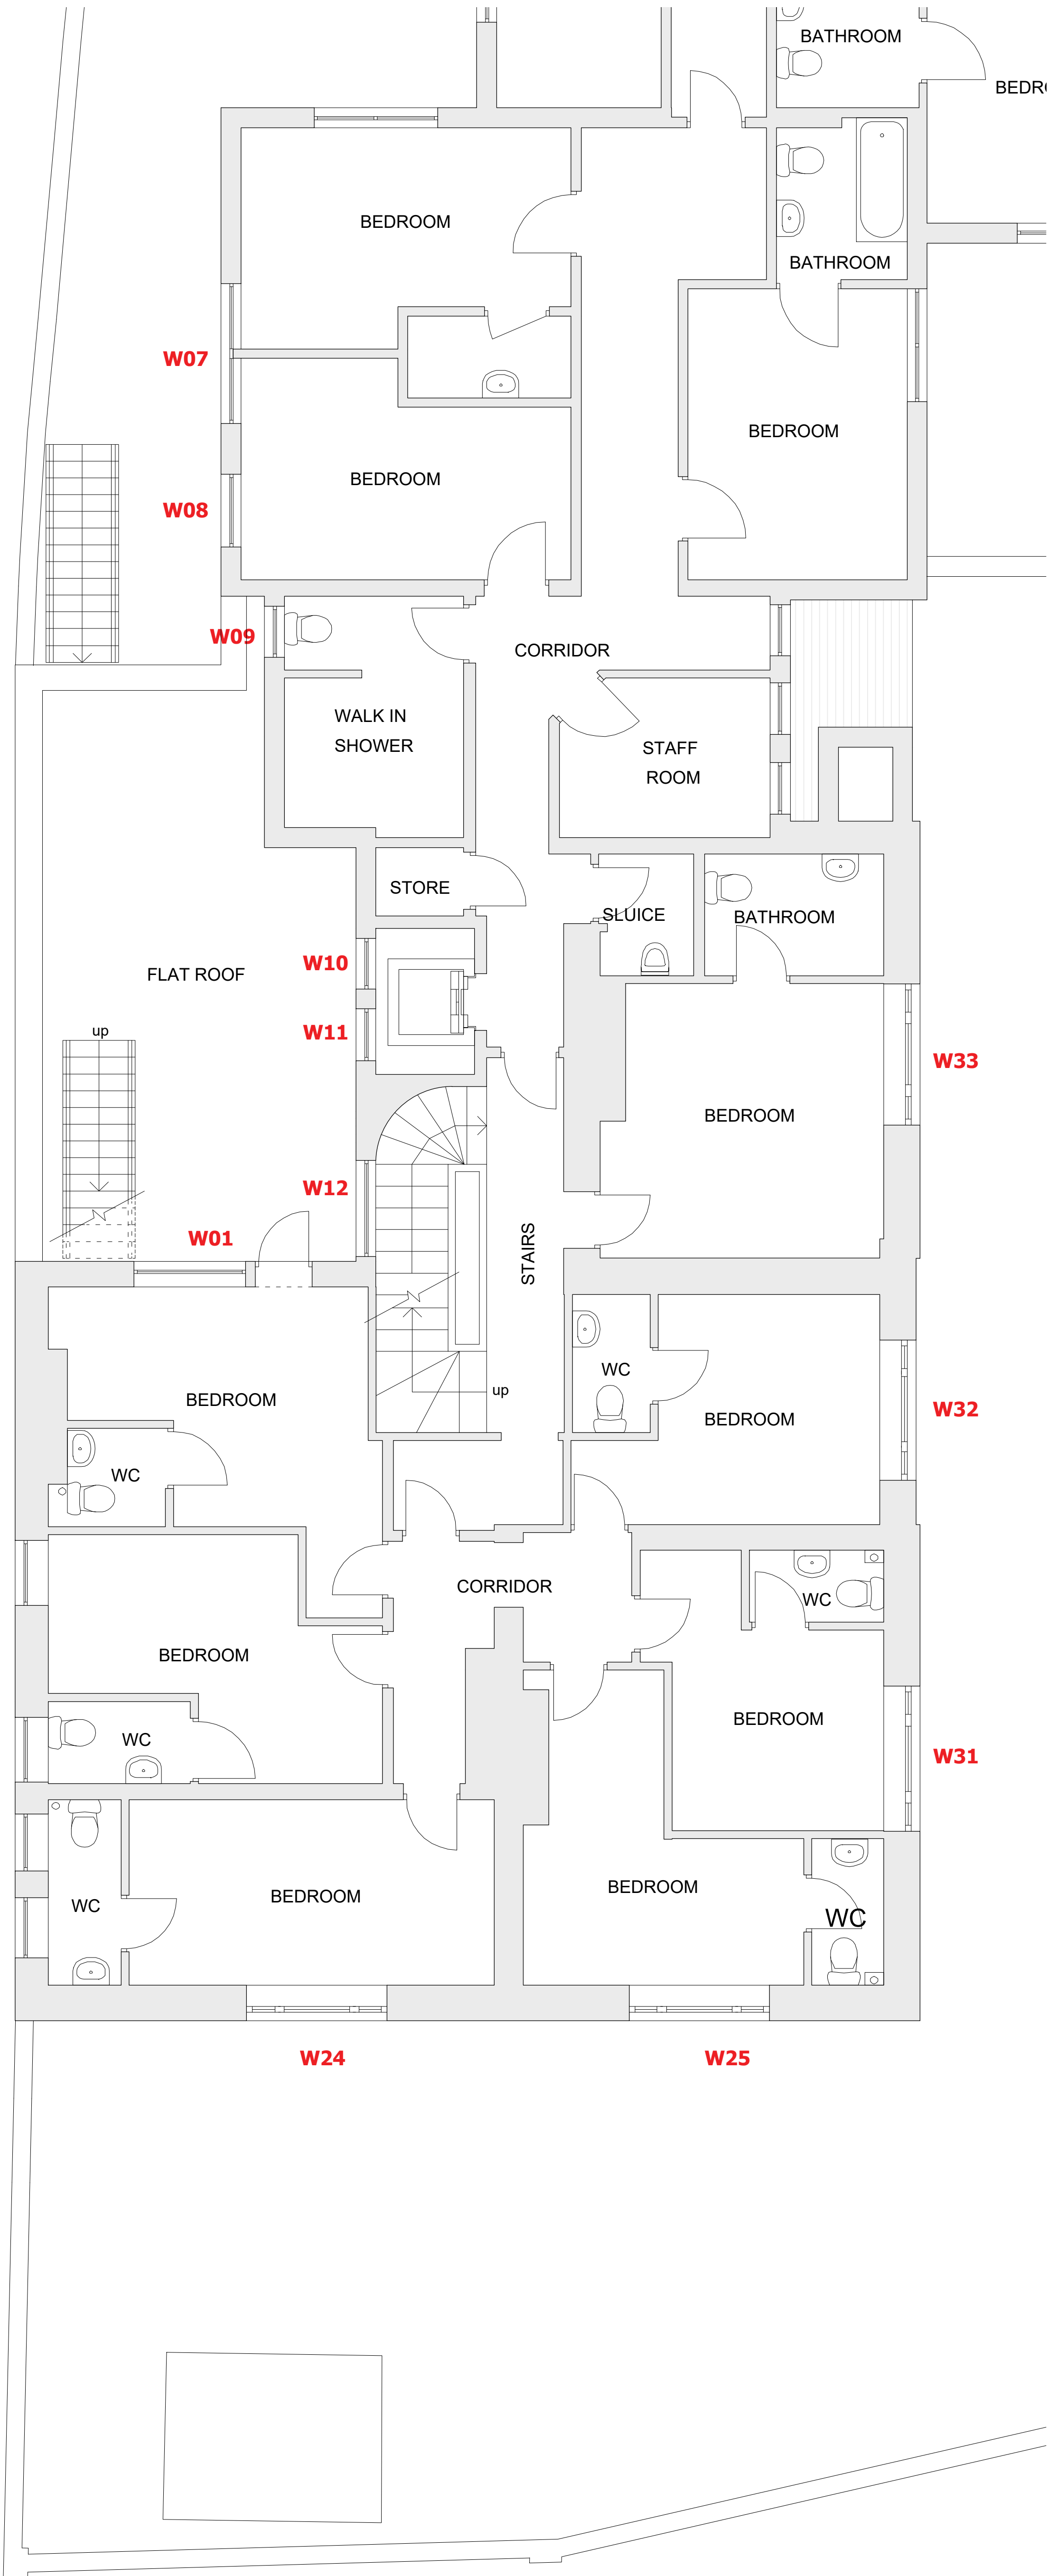

Part First Floor Plan - Existing - 1:50@A1



EDWSArchitects



26 Millers Road Brighton BN1 5NQ M 07979532275
e ewan@EDWSArchitects.co.uk w www.edwsarchitects.co.uk

J O B Mewsbrook House 53-61 East Street Littlehampton BN17 6AU	CHECKED LRA
	DRAWN ES
CLIENT Lifetime Care Ltd	DATE 26.05.26
	SCALE 1:50 @ A0
DRAWING Ground / First Floor Plans Existing	REVISION .
	NUMBER 7423/010

DO NOT SCALE FROM THIS DRAWING. THIS DRAWING IS COPYRIGHT ©