

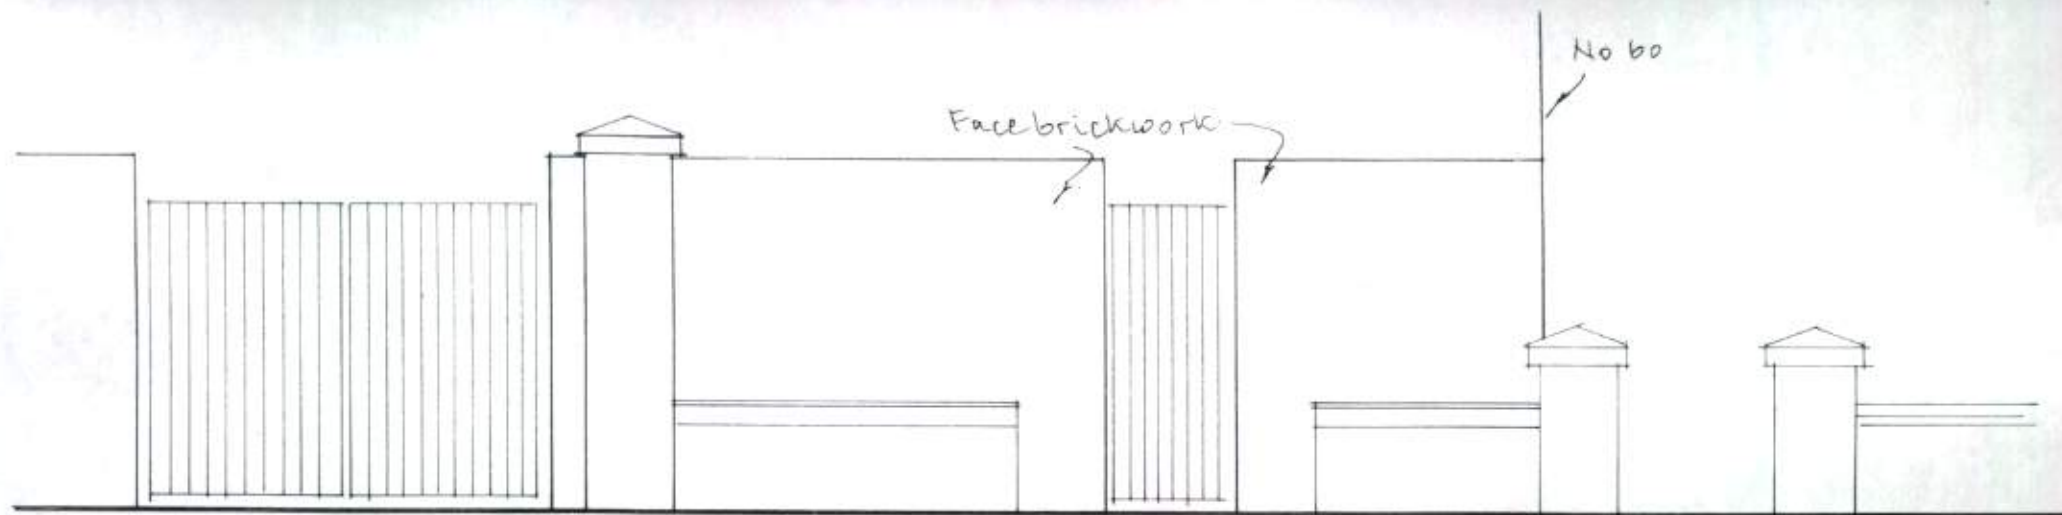


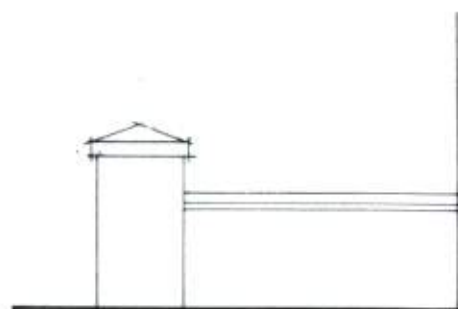


north elevation

 

west elevation

Existing Layout
The Cottage
New Road
Littlehampton
Scale 1:50
Drng no 477/01

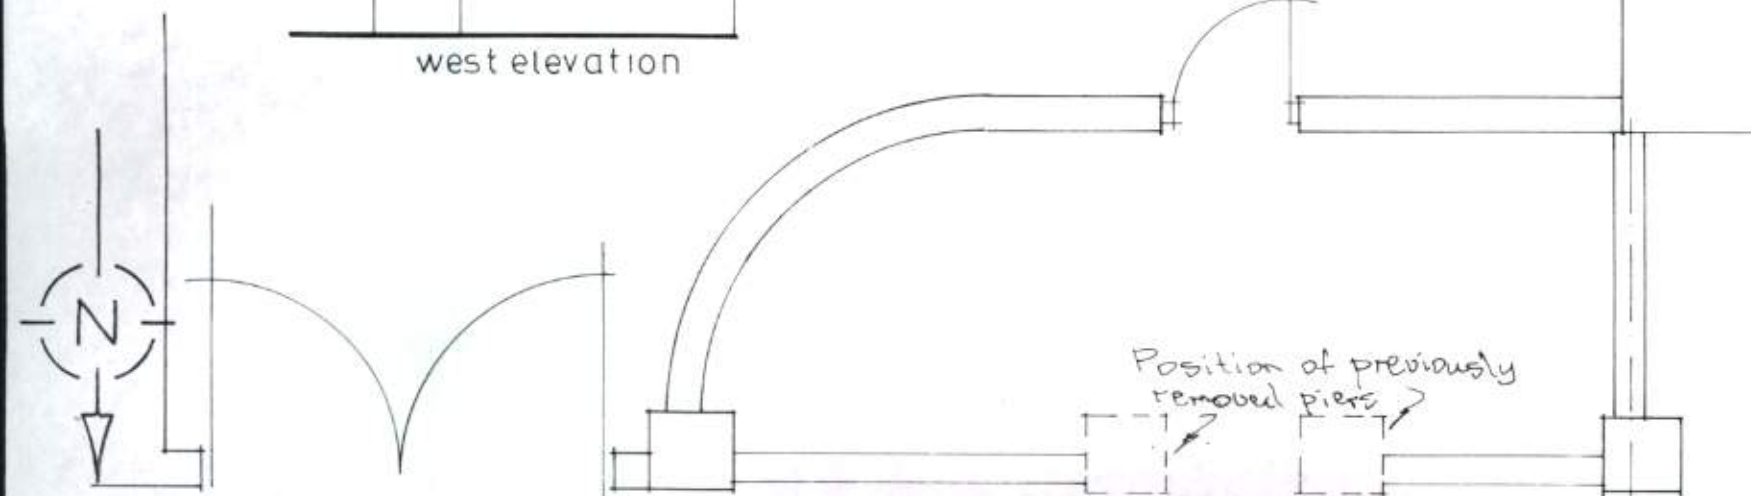

Plan