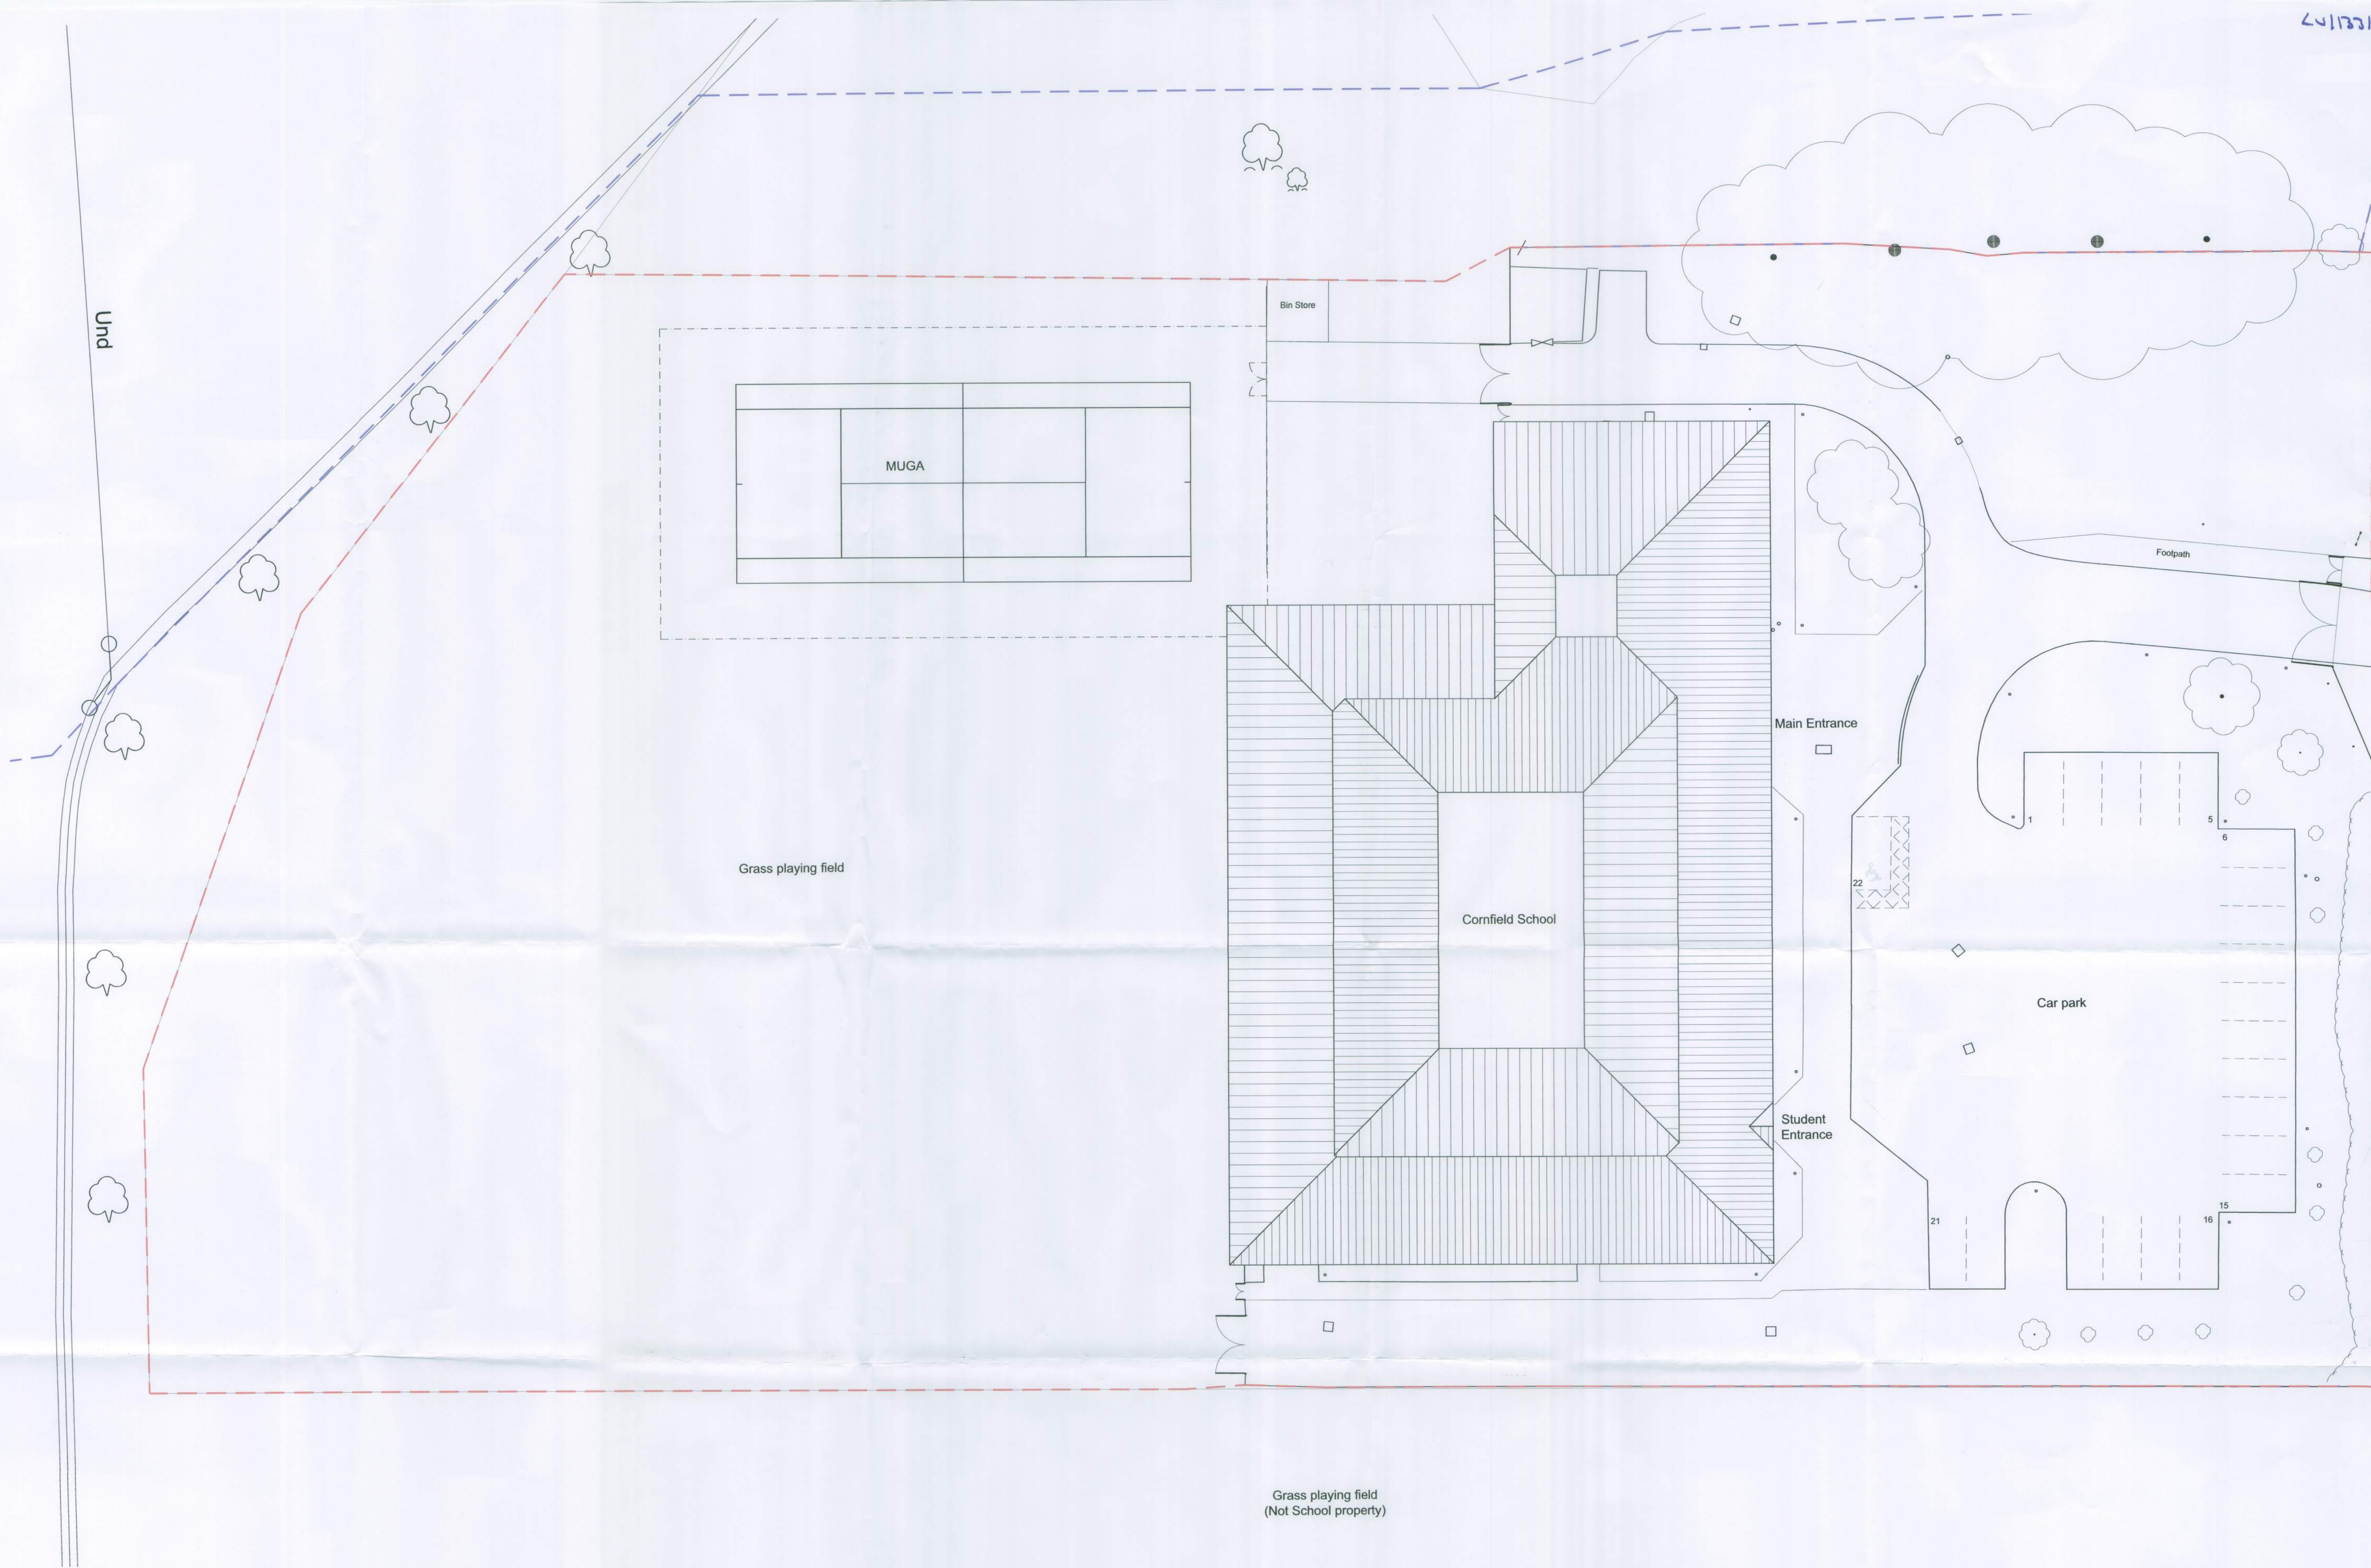


Drawing Existing Site Plan		Date March 14
Project/Client Cornfield School, Littlehampton		Scale @ A1 1:200
Kier Construction		Purpose of Issue Approval
Job reference 1688	Drawing number 101	Revision P1

PLEASE NOTE
FOR CONSTRUCTION PURPOSES USE ONLY FIGURED
DIMENSIONS. THIS DRAWING MUST ALWAYS BE READ
IN
CONJUNCTION WITH ALL RELEVANT PROJECT DETAILS.
ALL DIMENSIONS MUST BE CHECKED ON SITE PRIOR TO
COMMENCEMENT. PLEASE REPORT ANY DISCREPANCY
TO THE ARCHITECT OR CONTRACT ADMINISTRATOR

Revisions