


Existing South Elevation

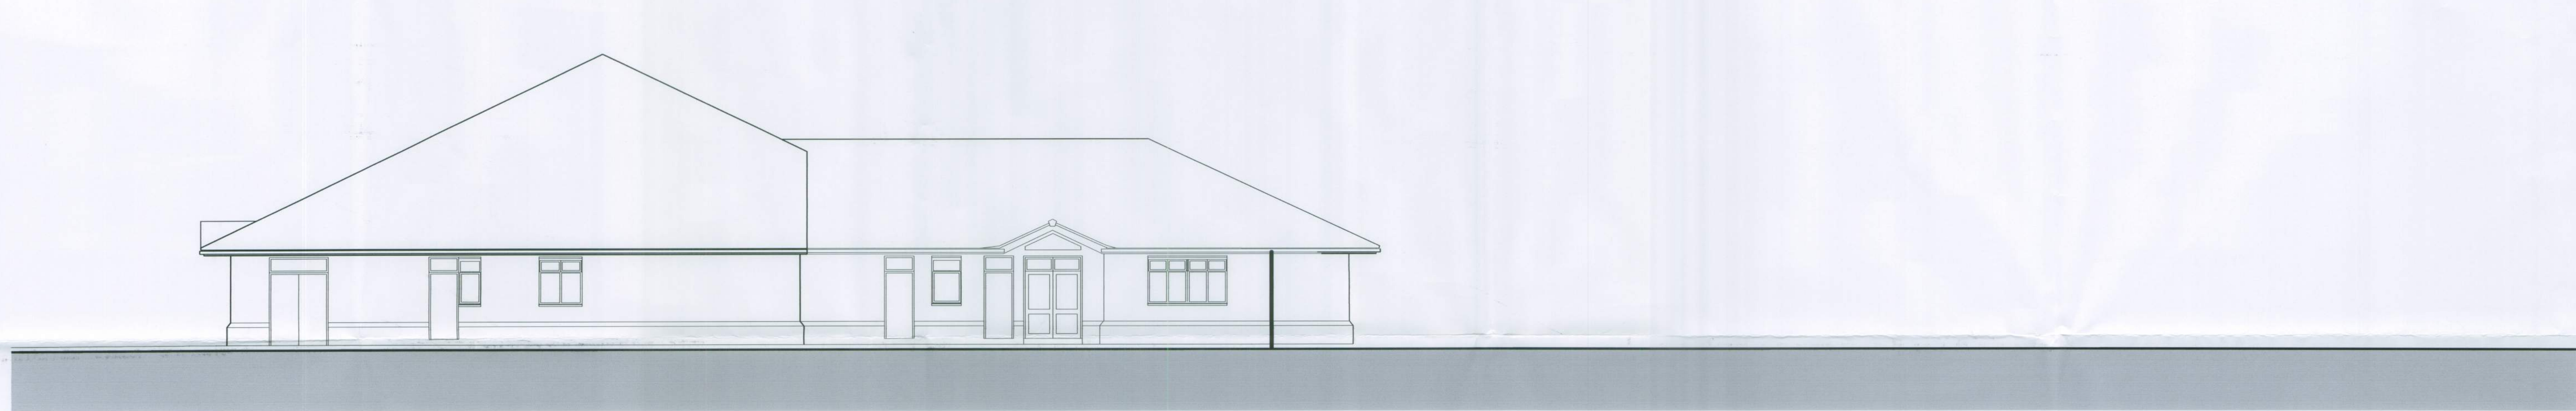


Existing East Elevation



Existing North Elevation

PLEASE NOTE
FOR CONSTRUCTION PURPOSES USE ONLY FIGURED
DIMENSIONS. THIS DRAWING MUST ALWAYS BE READ
IN
CONJUNCTION WITH ALL RELEVANT PROJECT DETAILS.
ALL DIMENSIONS MUST BE CHECKED ON SITE PRIOR TO
COMMENCEMENT. PLEASE REPORT ANY DISCREPANCY
TO THE ARCHITECT OR CONTRACT ADMINISTRATOR

Revisions

 

Drawing Existing Elevations		Date March 14	
Project/Client Cornfield School, Littlehampton		Scale @ A1 1:100	
Job reference Drawing number 1688 102		Revision P1	Purpose of issue Approval

HMY
HazelMcCormackYoung LLP/Chartered Architects/
3 Turnagain Lane/ Palace Street/ Canterbury/
Kent CT1 2EJ T 01227 454497 F 01227 451372