



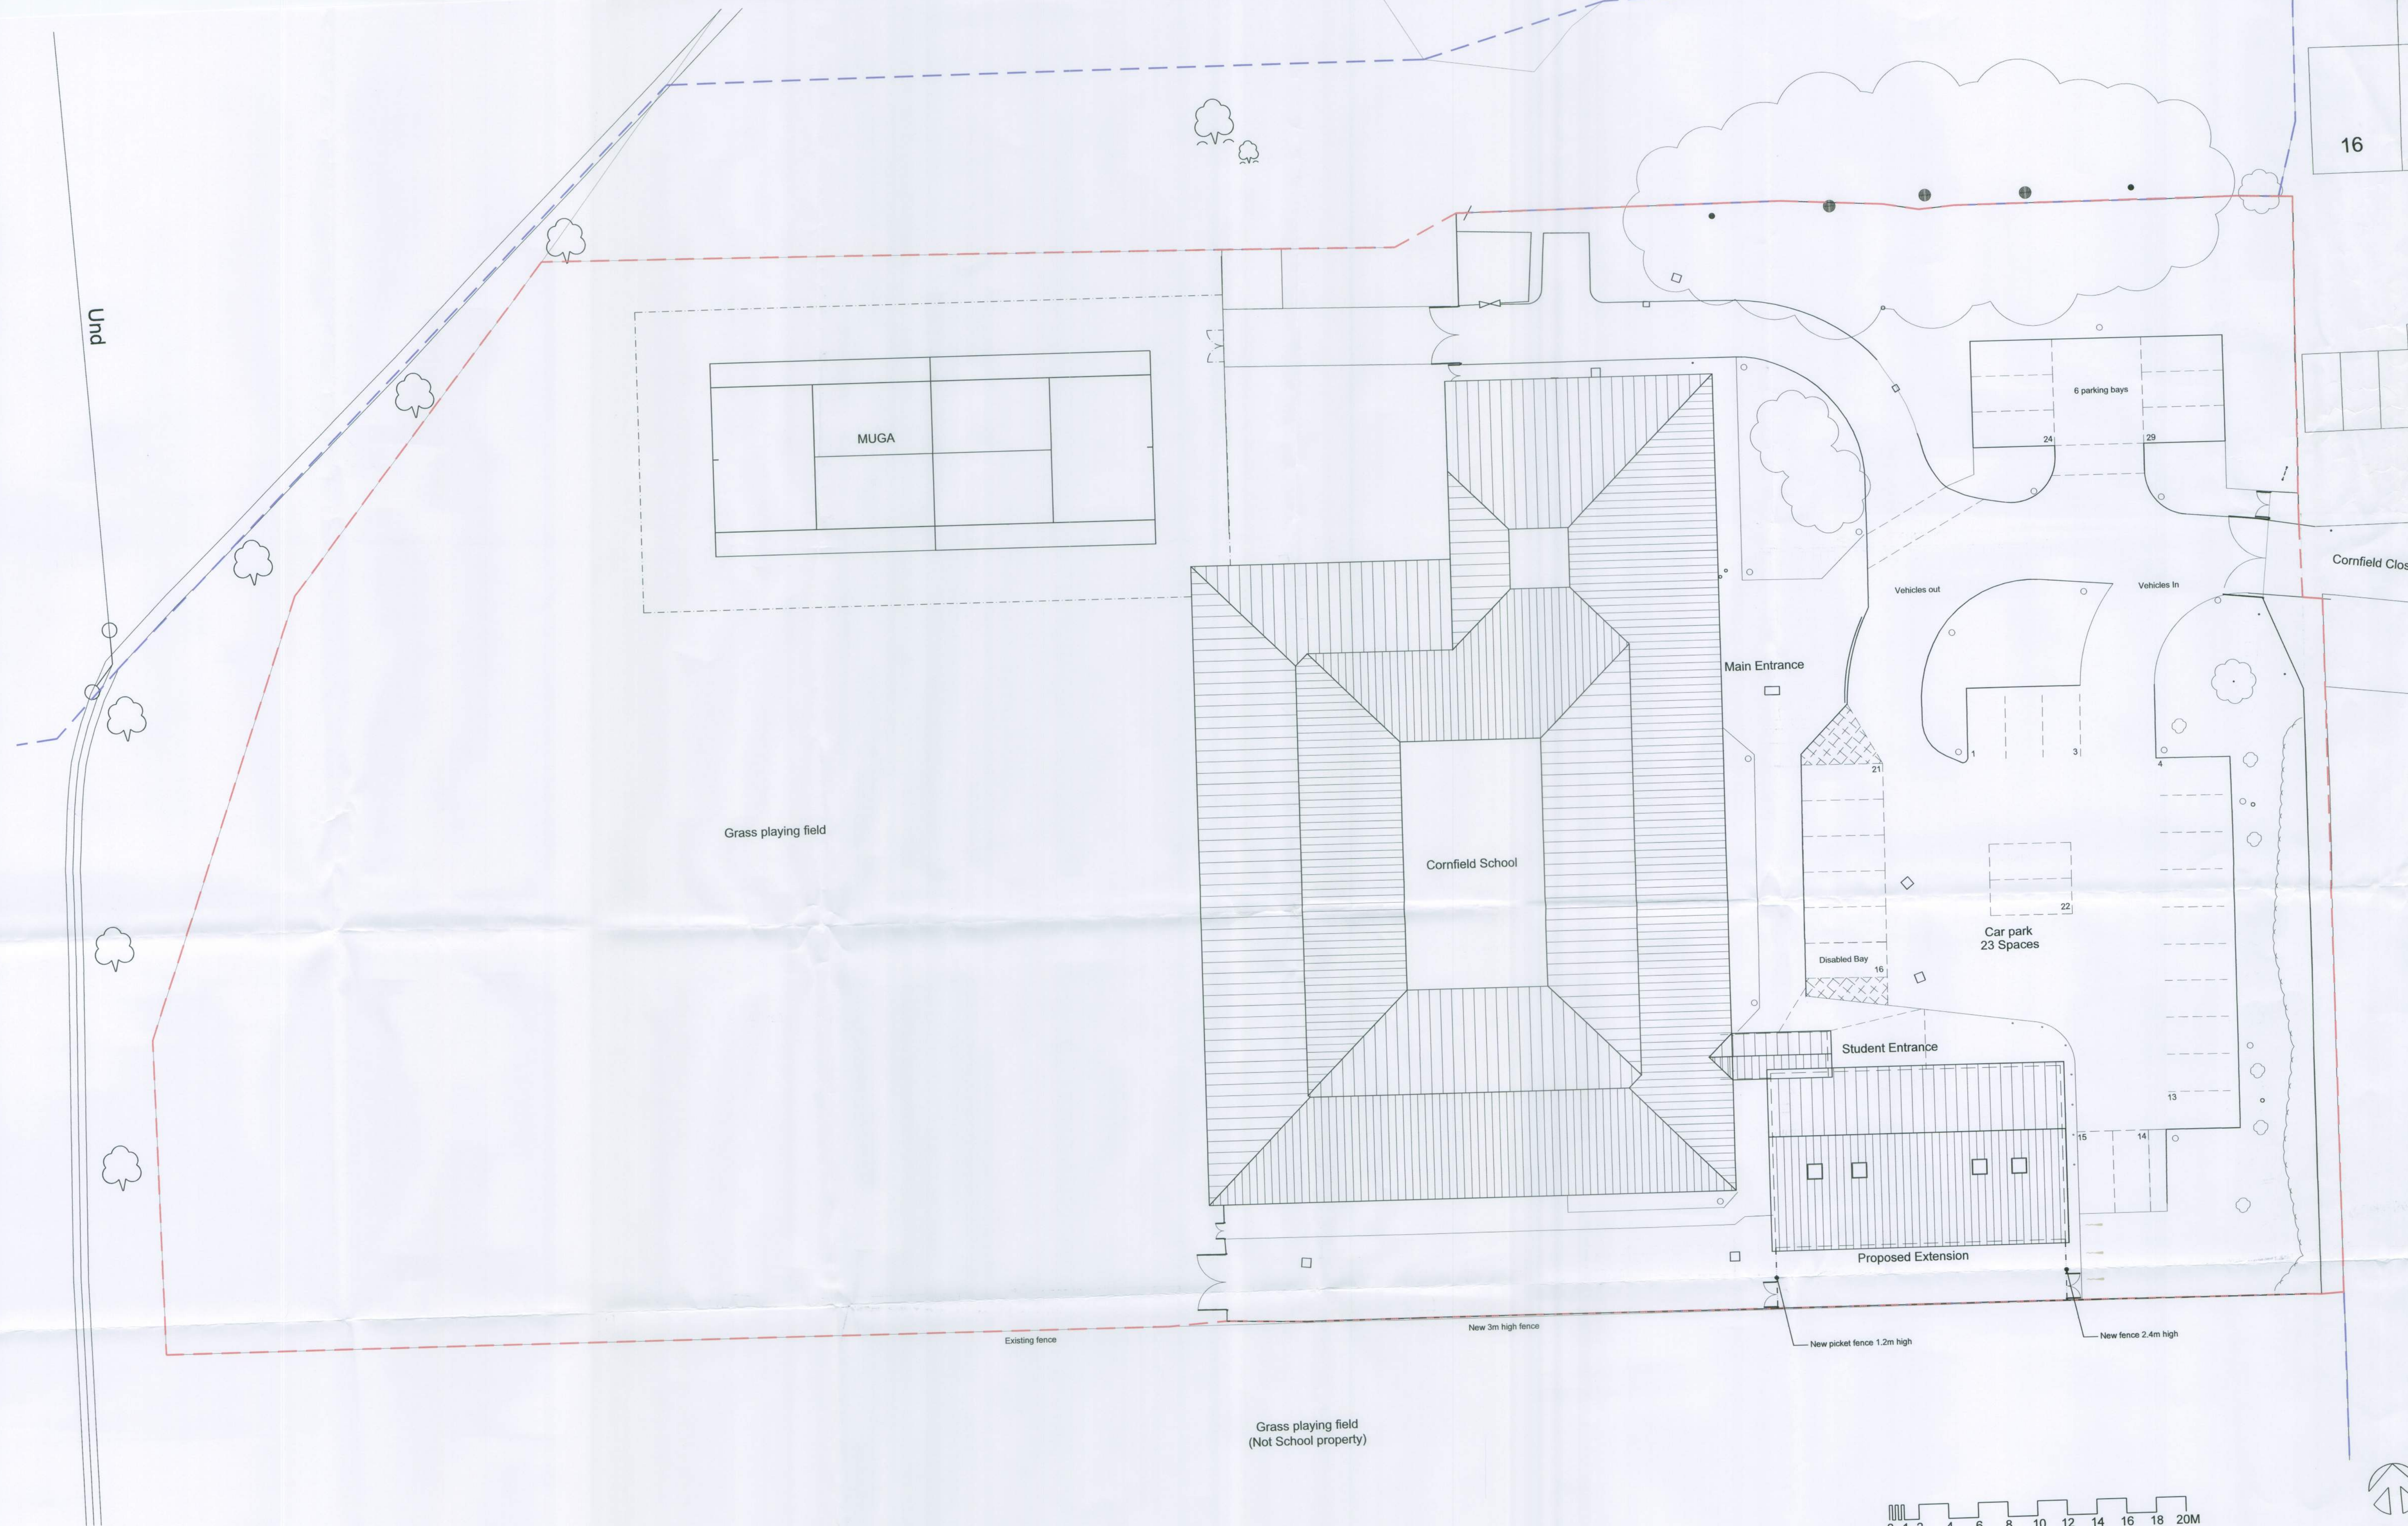

PLEASE NOTE
FOR CONSTRUCTION PURPOSES USE ONLY FIGURED
DIMENSIONS. THIS DRAWING MUST ALWAYS BE READ
IN
CONJUNCTION WITH ALL RELEVANT PROJECT DETAILS.
ALL DIMENSIONS MUST BE CHECKED ON SITE PRIOR TO
COMMENCEMENT. PLEASE REPORT ANY DISCREPANCY
TO THE ARCHITECT OR CONTRACT ADMINISTRATOR

Revisions

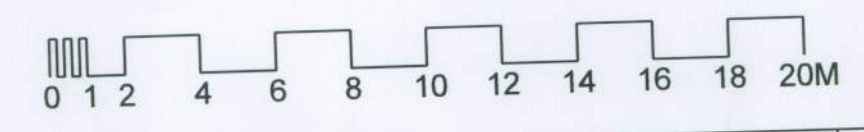

Drawing Proposed Site Plan	Date March 14
Project/Client Cornfield School, Littlehampton	Scale @ A1 1:200
Job reference Drawing number 1688 110	Purpose of Issue Approval
Revision P1	

HazleMcCormackYoung LLP/Chartered A
3 Turnagain Lane/ Palace Street/ Canterbu
Kent/ CT1 2ED/ T 01227 454497/ F 01227