



25/12/2014/14/15

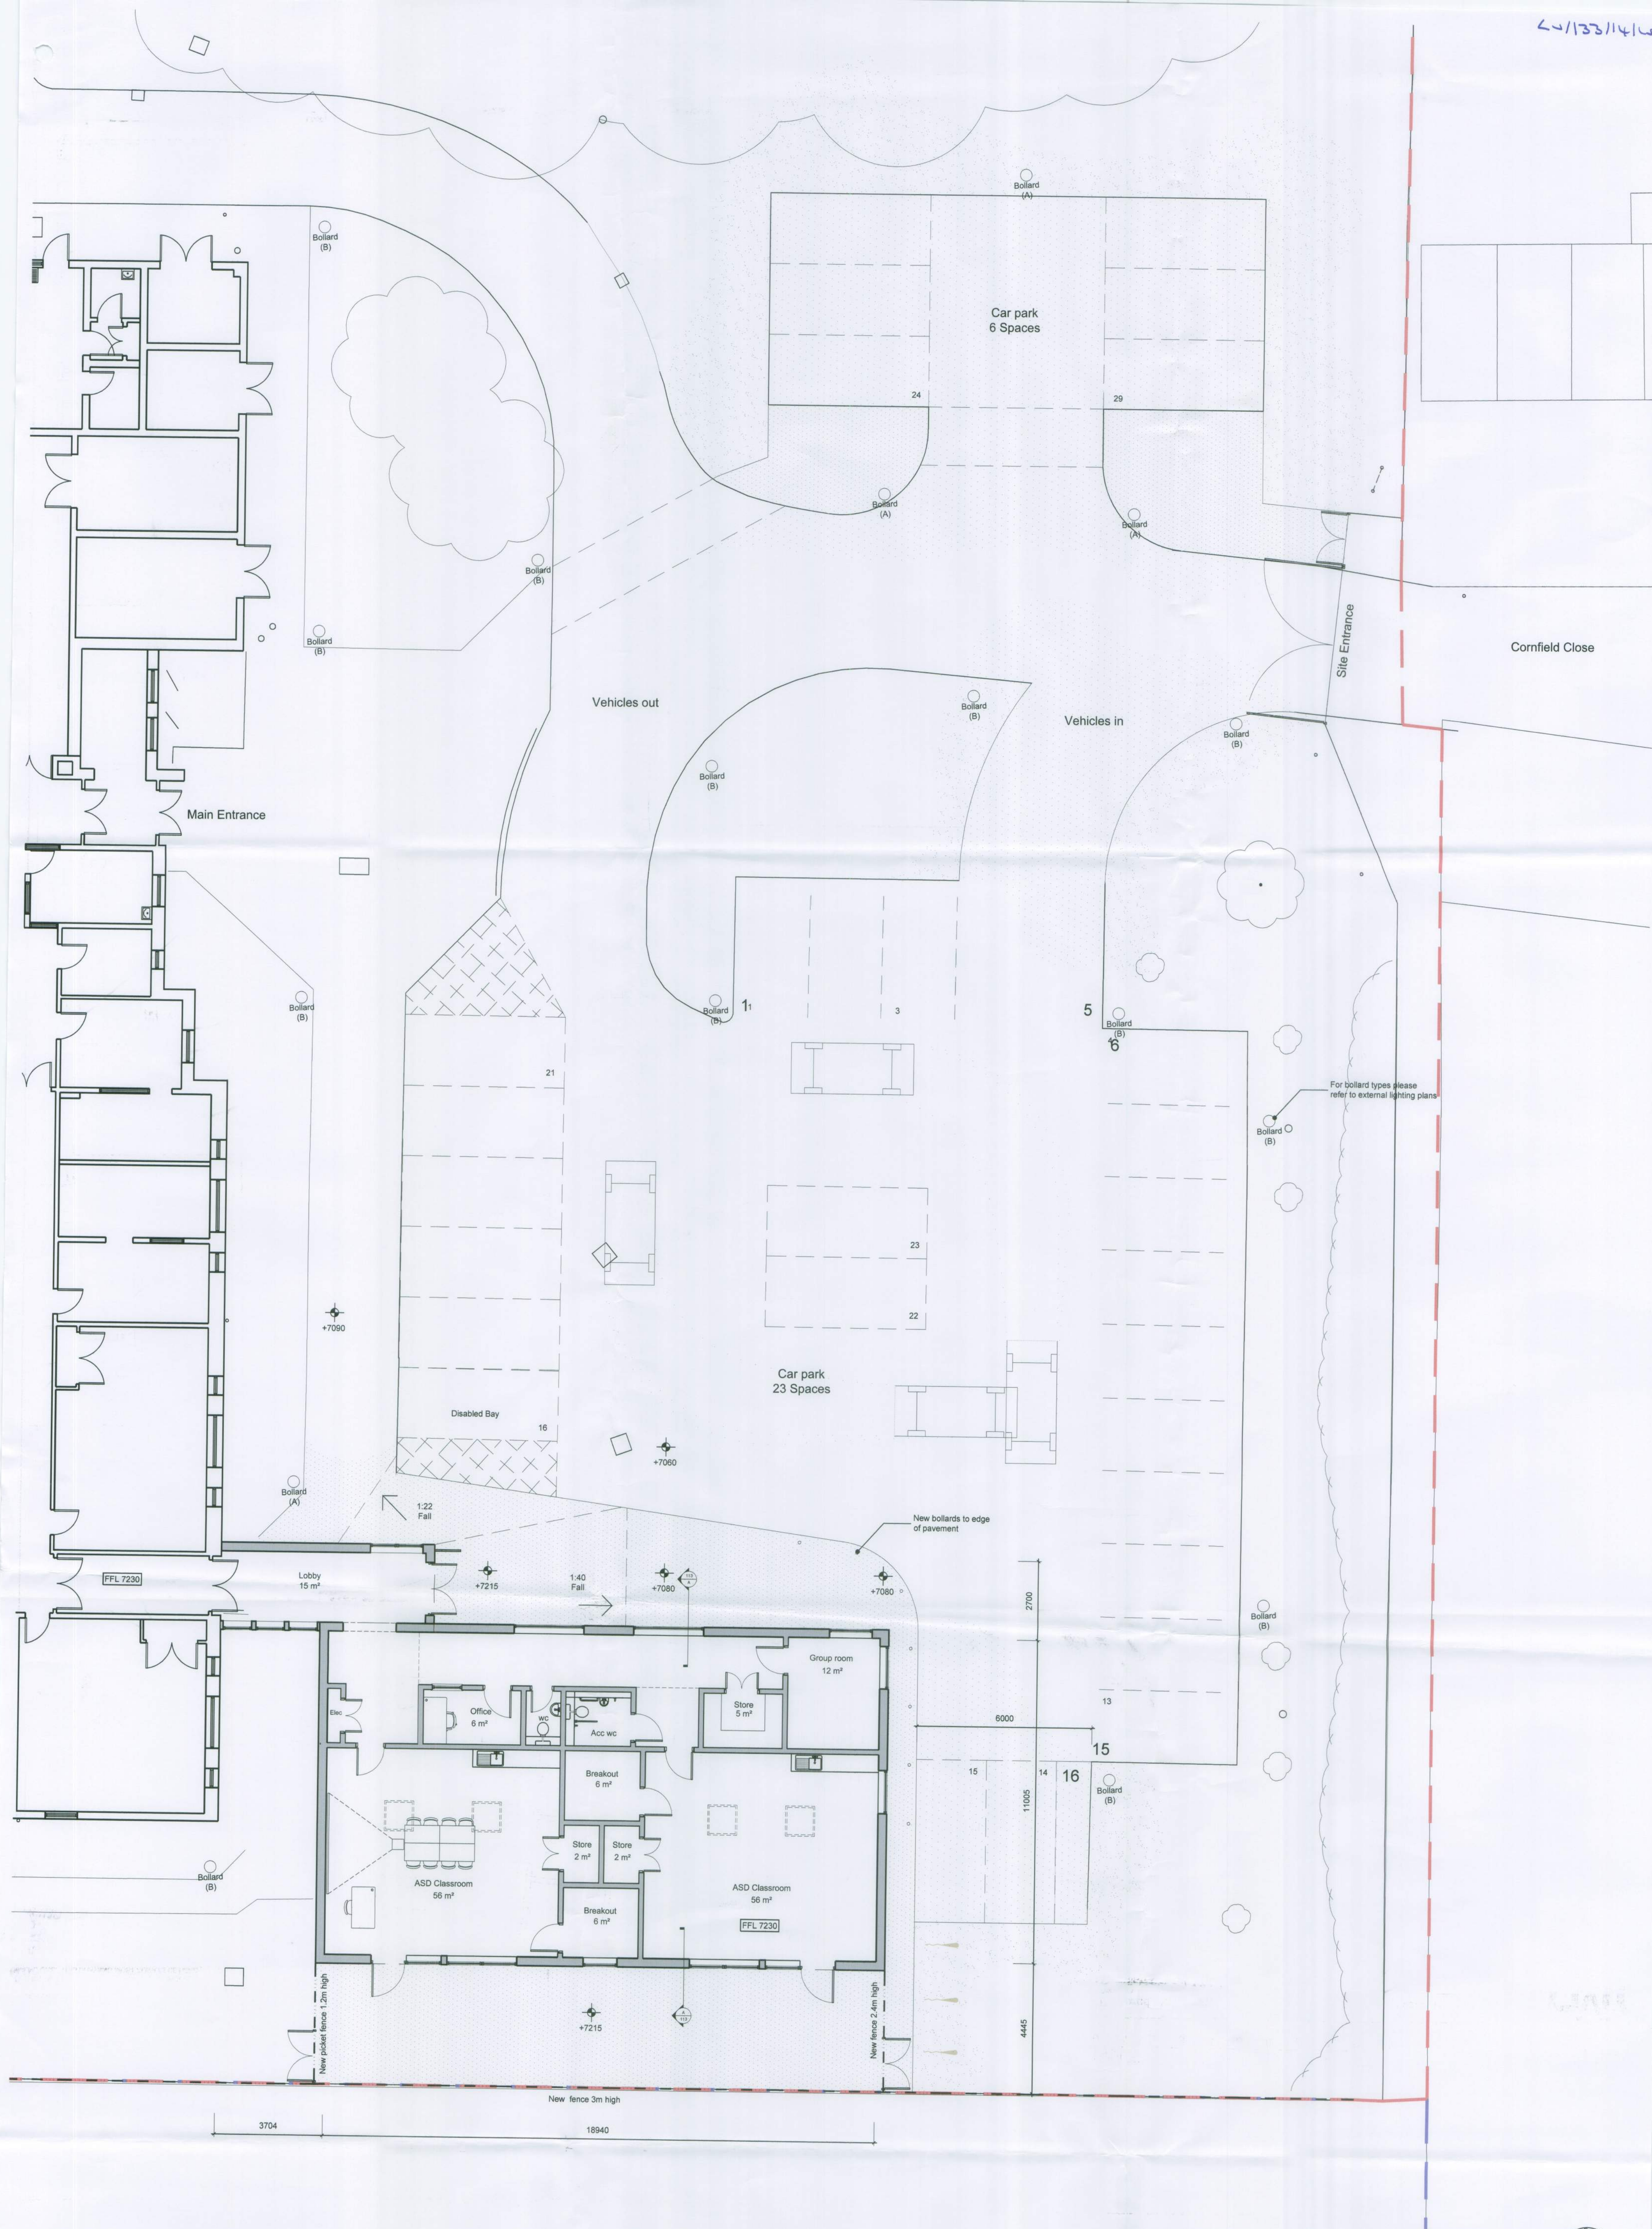

PLEASE NOTE
FOR CONSTRUCTION PURPOSES USE ONLY FIGURED
DIMENSIONS. THIS DRAWING MUST ALWAYS BE READ
IN
CONJUNCTION WITH ALL RELEVANT PROJECT DETAILS.
ALL DIMENSIONS MUST BE CHECKED ON SITE PRIOR TO
COMMENCEMENT. PLEASE REPORT ANY DISCREPANCY
TO THE ARCHITECT OR CONTRACT ADMINISTRATOR

Revisions

© COPYRIGHT HMY 2009

 

Drawing	Proposed Floor Plan	Date	March 14
Project/Client	Cornfield School, Littlehampton	Scale	B A1
Job reference	1688	Revision	111
Drawing number	1688	Purpose of issue	Approval

HazleMcCormackYoung LLP/Chartered Architects/
3 Turnagain Lane/ Palace Street/ Canterbury/
Kent/ CT1 2ED/ T 01227 454497/ F 01227 451372

