



PLOTS 3, 5 & 10

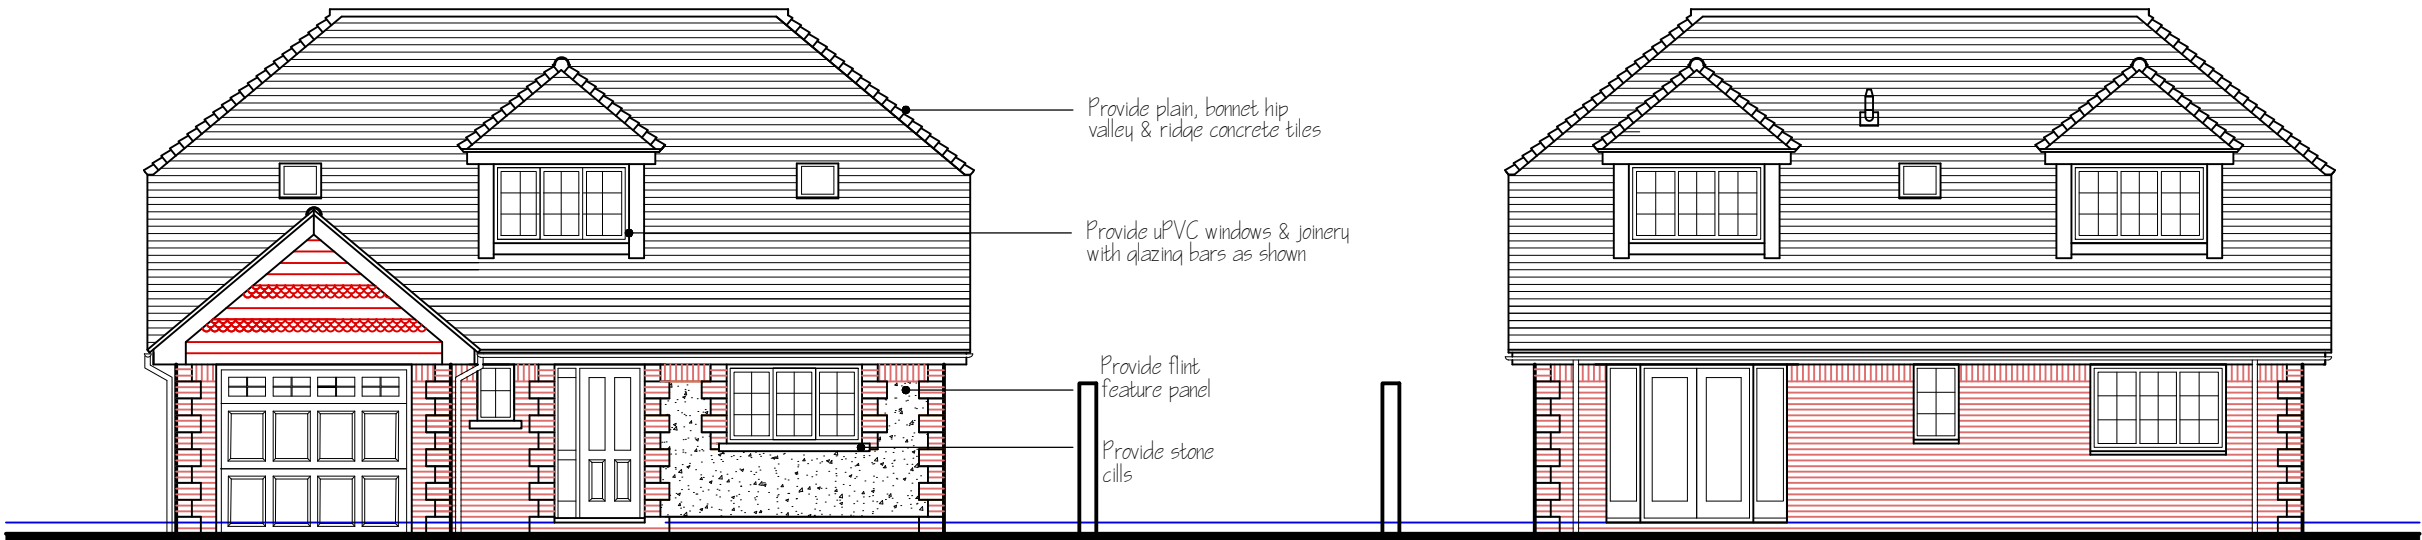

Plot 3, 5 & 10 Front Elevations


Plot 3, 5 & 10 Rear Elevation

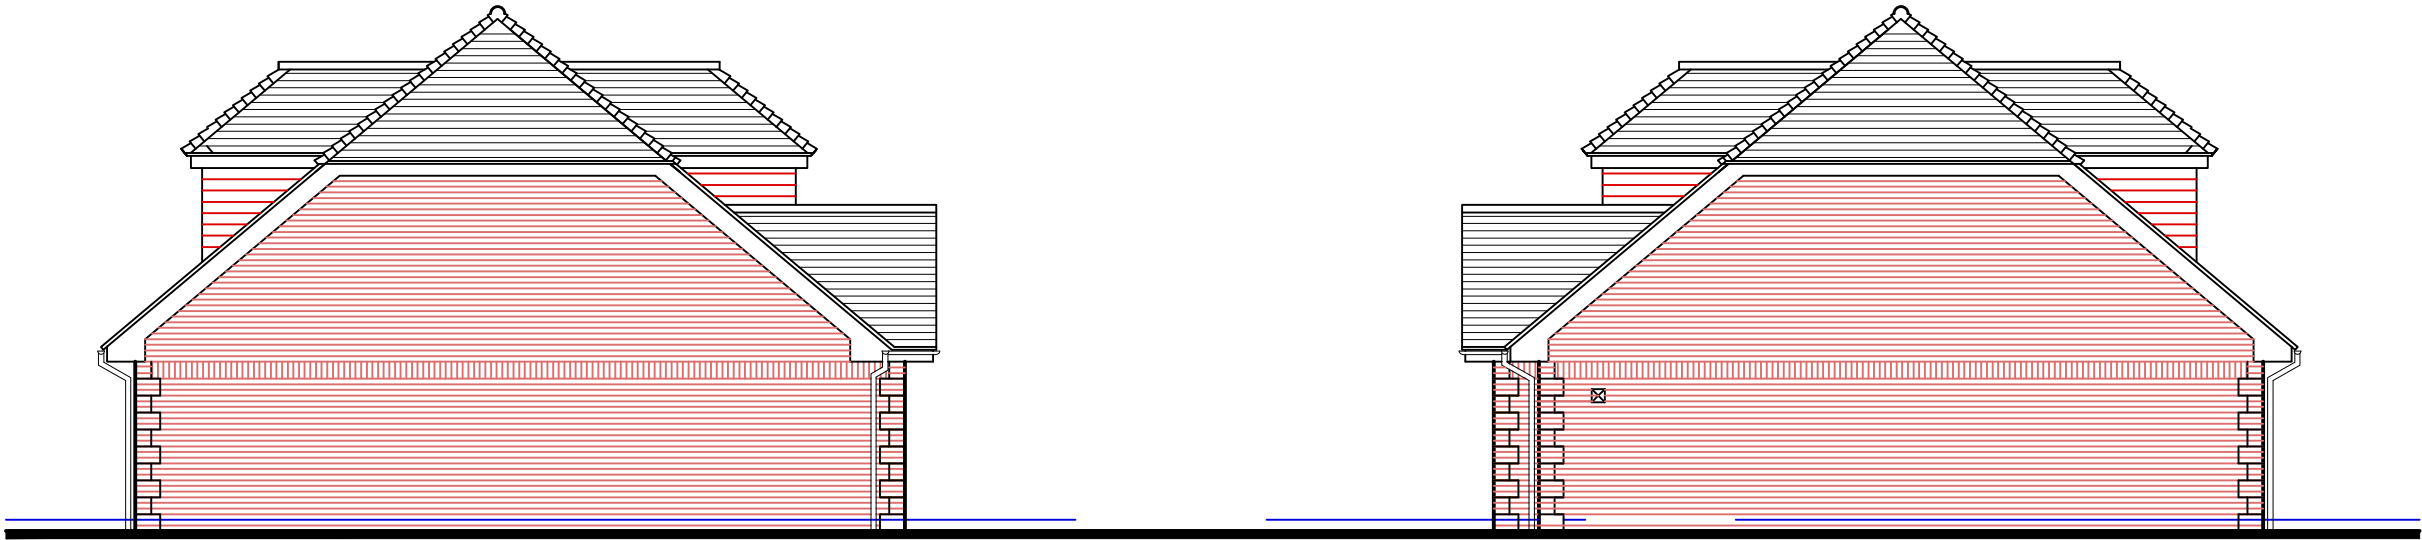

Plot 3, 5 & 10 - Side Elevation


Plot 3, 5 & 10 - Side Elevation

PLOTS 1, 6, & 9

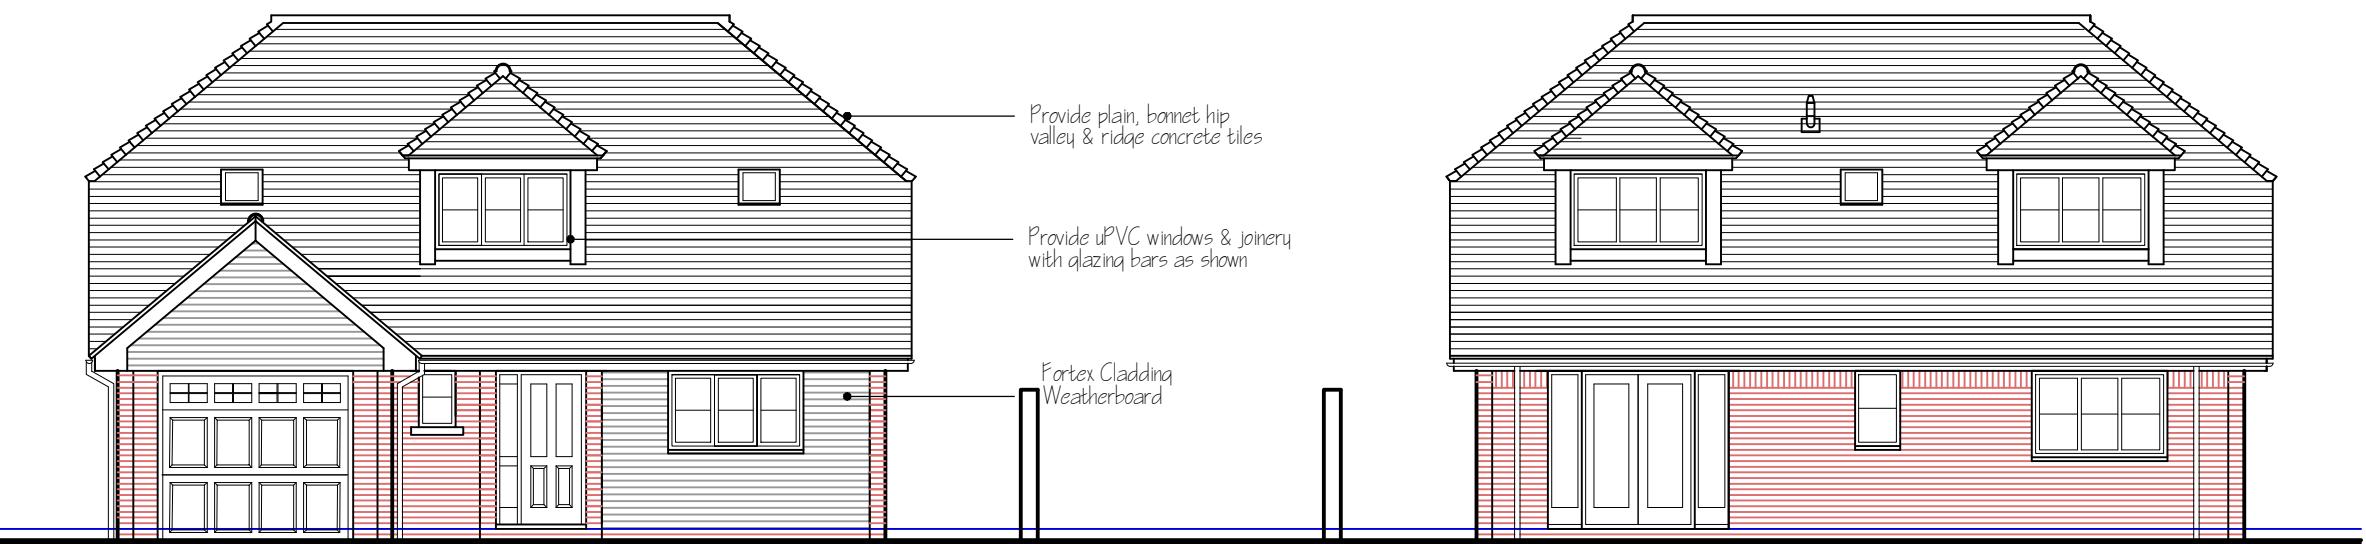

Plot 1, 6 & 9 Front Elevations


Rear Elevation

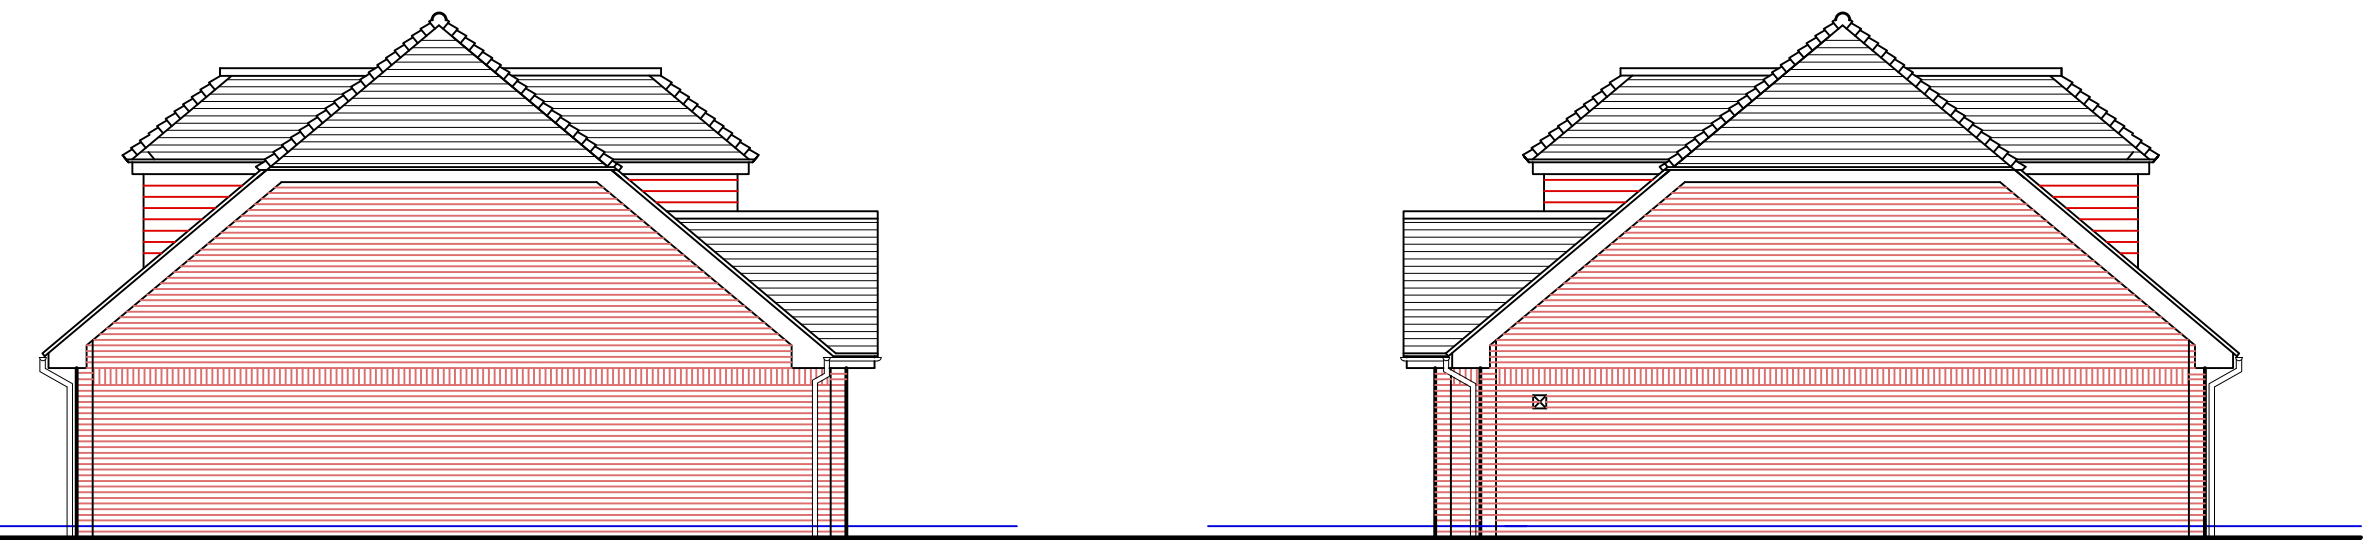


Side Elevation

Side Elevation

PLOTS 1 - 10 FLOOR PLANS

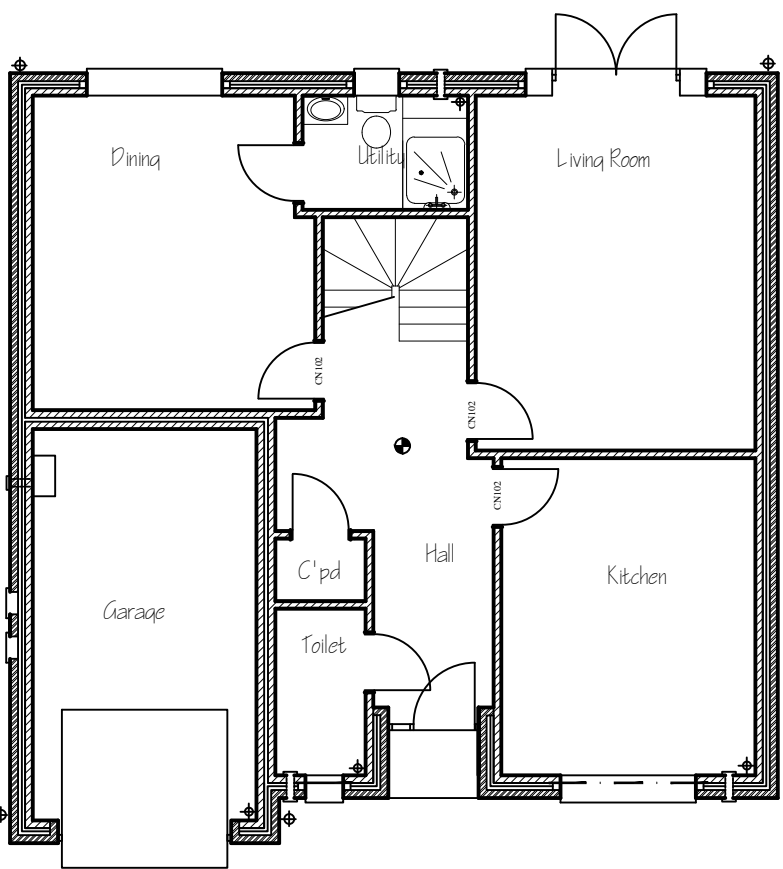


Ground Floor Layout Plan

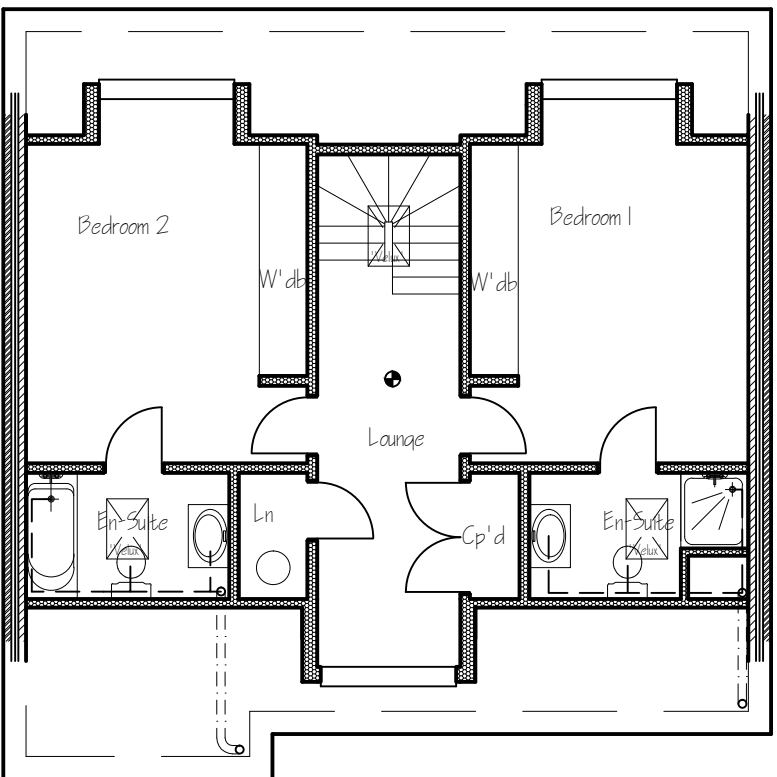


First Floor Layout Plan

PLOTS 4 & 8

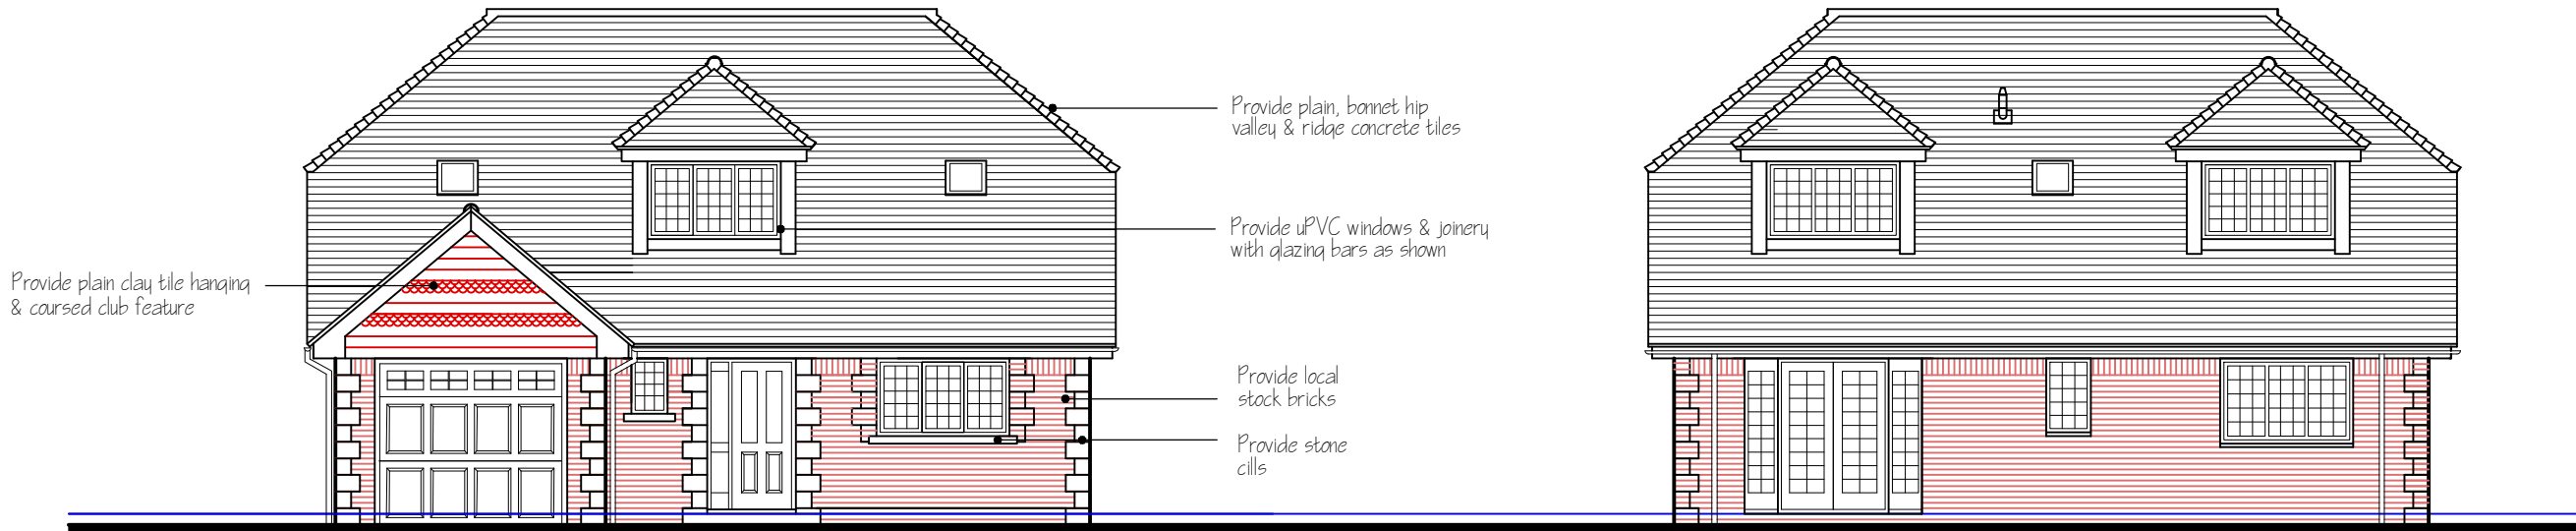

Plot 4 & 8 - Front Elevation


Rear Elevation

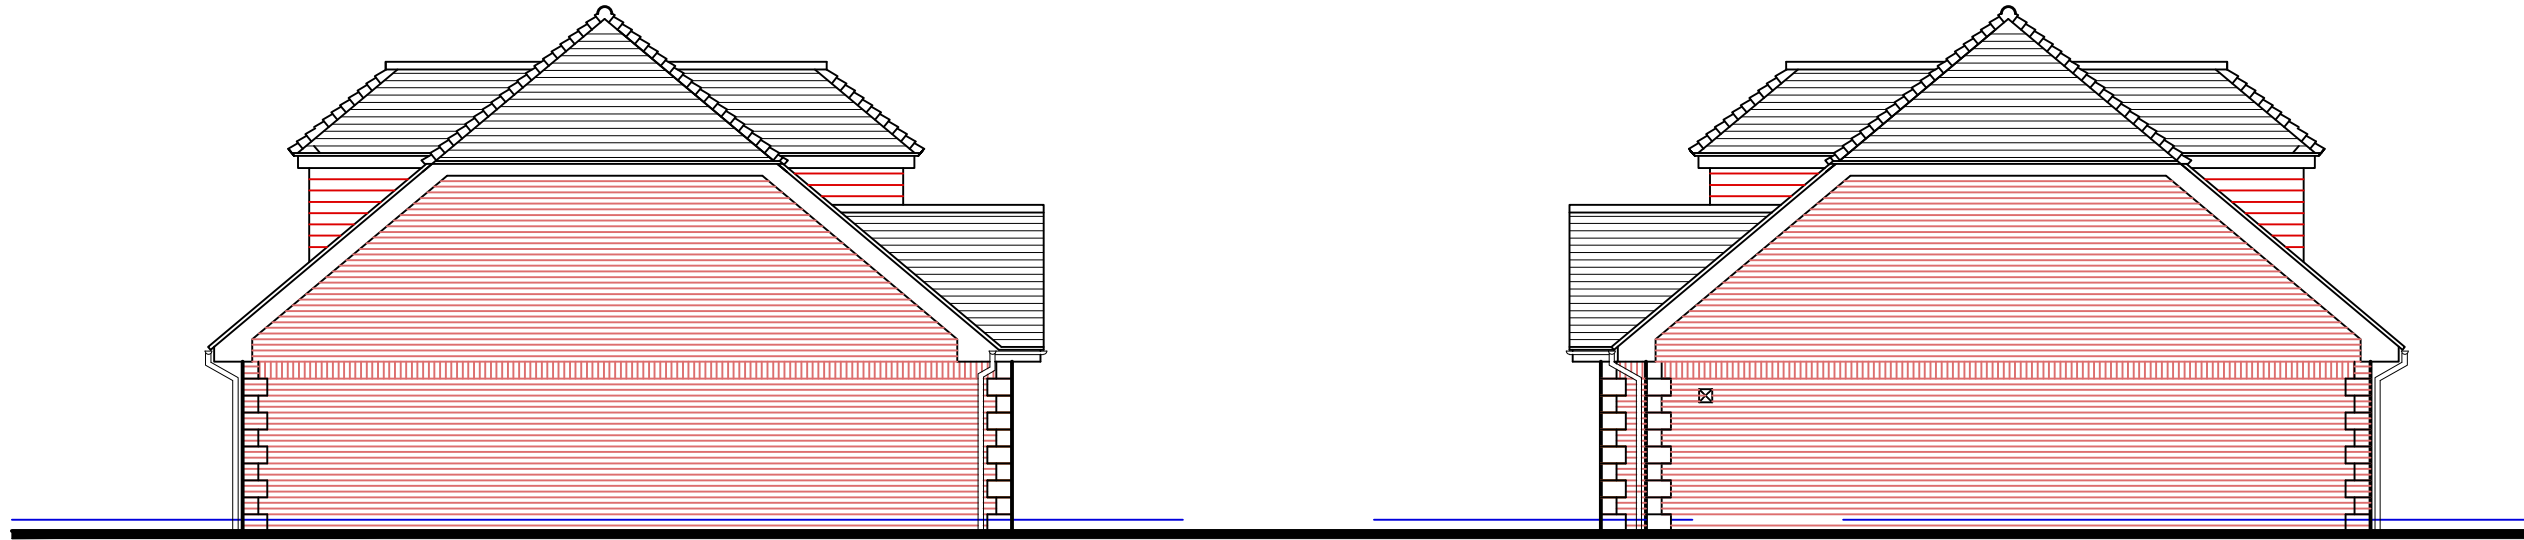

Side Elevation


Side Elevation

PLOTS 2 & 7

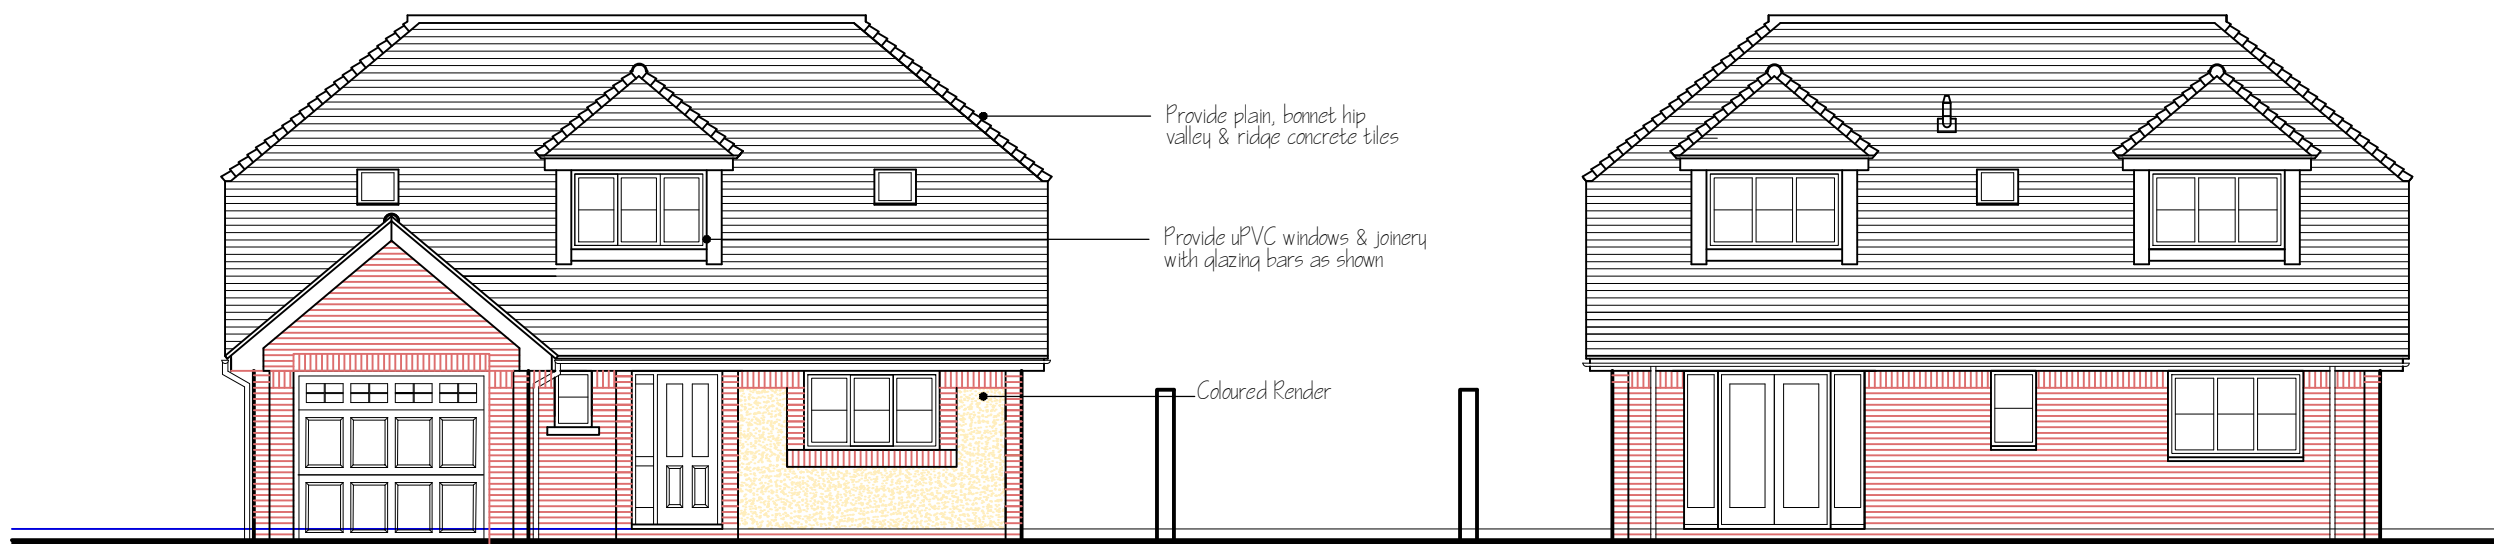

Plot 2&7 Front Elevations

Rear Elevation

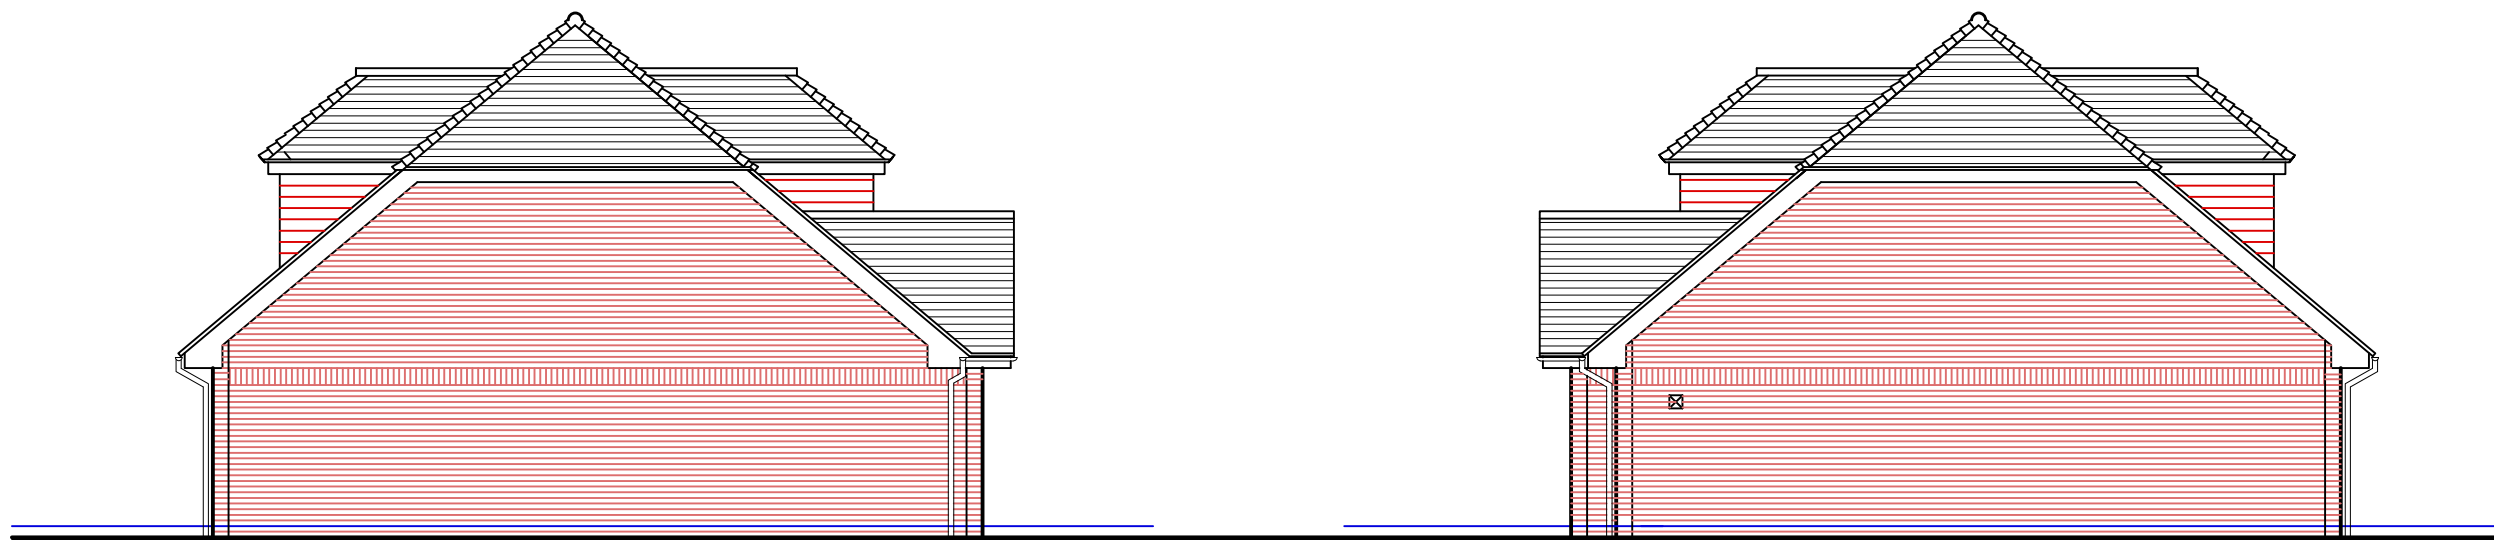

Side Elevation

Side Elevation



NOTES AND LEGEND

- FEATURE STONE QUOINS SET 10mm FROM MAIN WALL FACE
- FEATURE BRICKWORK SET 10mm FROM MAIN WALL FACE
- FACING BRICKWORK
- FLINT BLOCK PANEL
- VERTICAL TILING
- FORTOX WEATHERBOARD CLADDING
- COLOURED RENDER

REV A: April 2019 / Client Requirements / ARM

Project

PROPOSED RESIDENTIAL REDEVELOPMENT
INGLECROFT NURSERY
BARN CLOSE, WICK
LITTLEHAMPTON, WEST SUSSEX

Drawing

FLOOR LAYOUT PLANS & ELEVATIONS

Architects & Planning Consultants
Clock Tower House, Lewes Road
Lindfield, West Sussex. RH16 2LH
Telephone 01444 - 484711

Client

MJH PROPERTY DEVELOPMENTS LTD

Drawing no.	date	scale	drawn
0519 PLO2	05/19 revisions	1:100 @ A1	ARM
		A	

©THE CONTRACTOR SHOULD CHECK ALL DIMENSIONS ON SITE.
NO DIMENSIONS TO BE SCALED FROM DRAWINGS.
IT IS THE CONTRACTORS RESPONSIBILITY TO ENSURE COMPLIANCE
WITH BUILDING REGULATIONS.

