



Datum 49.00m

North Elevation




Datum 49.00m

East Elevation



Datum 49.00m


South Elevation

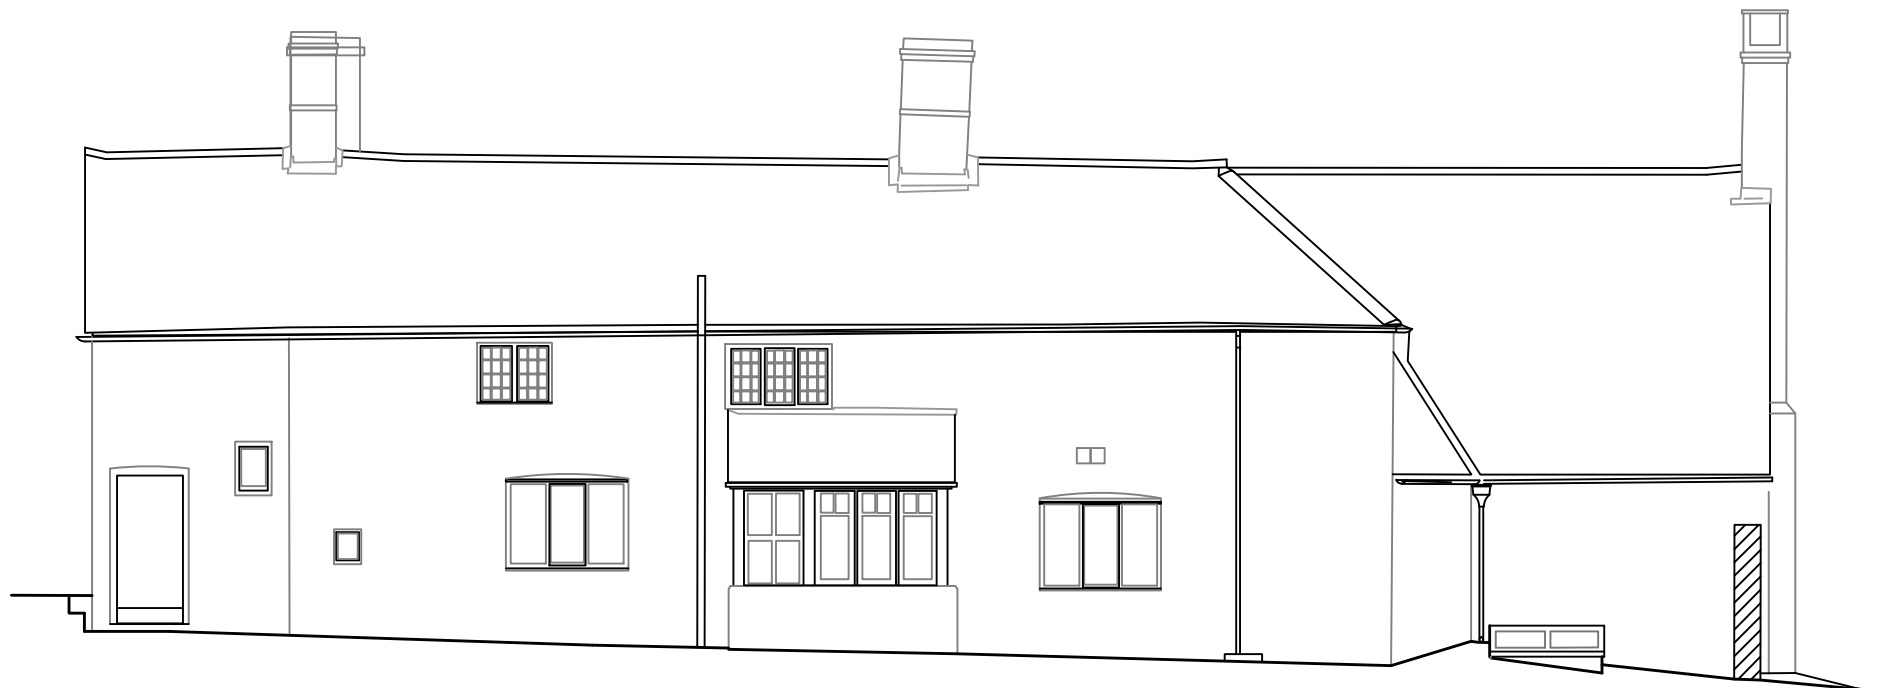

Datum 49.00m

West Elevation

Elevations 1:100

 

This drawing is the property of Fuller Associates and is not to be copied reproduced, retained or disclosed to any unauthorised person either wholly or in part without prior consent. Do not scale from this drawing except for Planning purposes. Use all figured dimensions only. All figured dimensions to be checked on site prior to construction. All discrepancies, errors and omissions to be reported to Fuller Associates prior to construction. Layout and dimensions existing building to be checked on site.

Chartered Surveyors • Architectural Design

FULLER

ASSOCIATES

10-11 The Parade, Willowhayne Crescent,
East Preston, West Sussex BN16 1NS

tel: 01903 774754

email: architectural@fuller-associates.co.uk
www.fuller-associates.co.uk

Job Title	The Farm, 39 East Street Littlehampton		
Client	Ms G Helyer & Ms R Helyer		

Drawing Name	Elevations - Existing		
--------------	--------------------------	--	--

Drawing Status	Planning		
----------------	----------	--	--

Drawn by	ALP	Date	Apr 21
Checked by	DF	Date	Apr 21

Drawing Scale	1:100 at A1		
---------------	-------------	--	--

Drawing No	Status	Revision	
203104/ 02			