



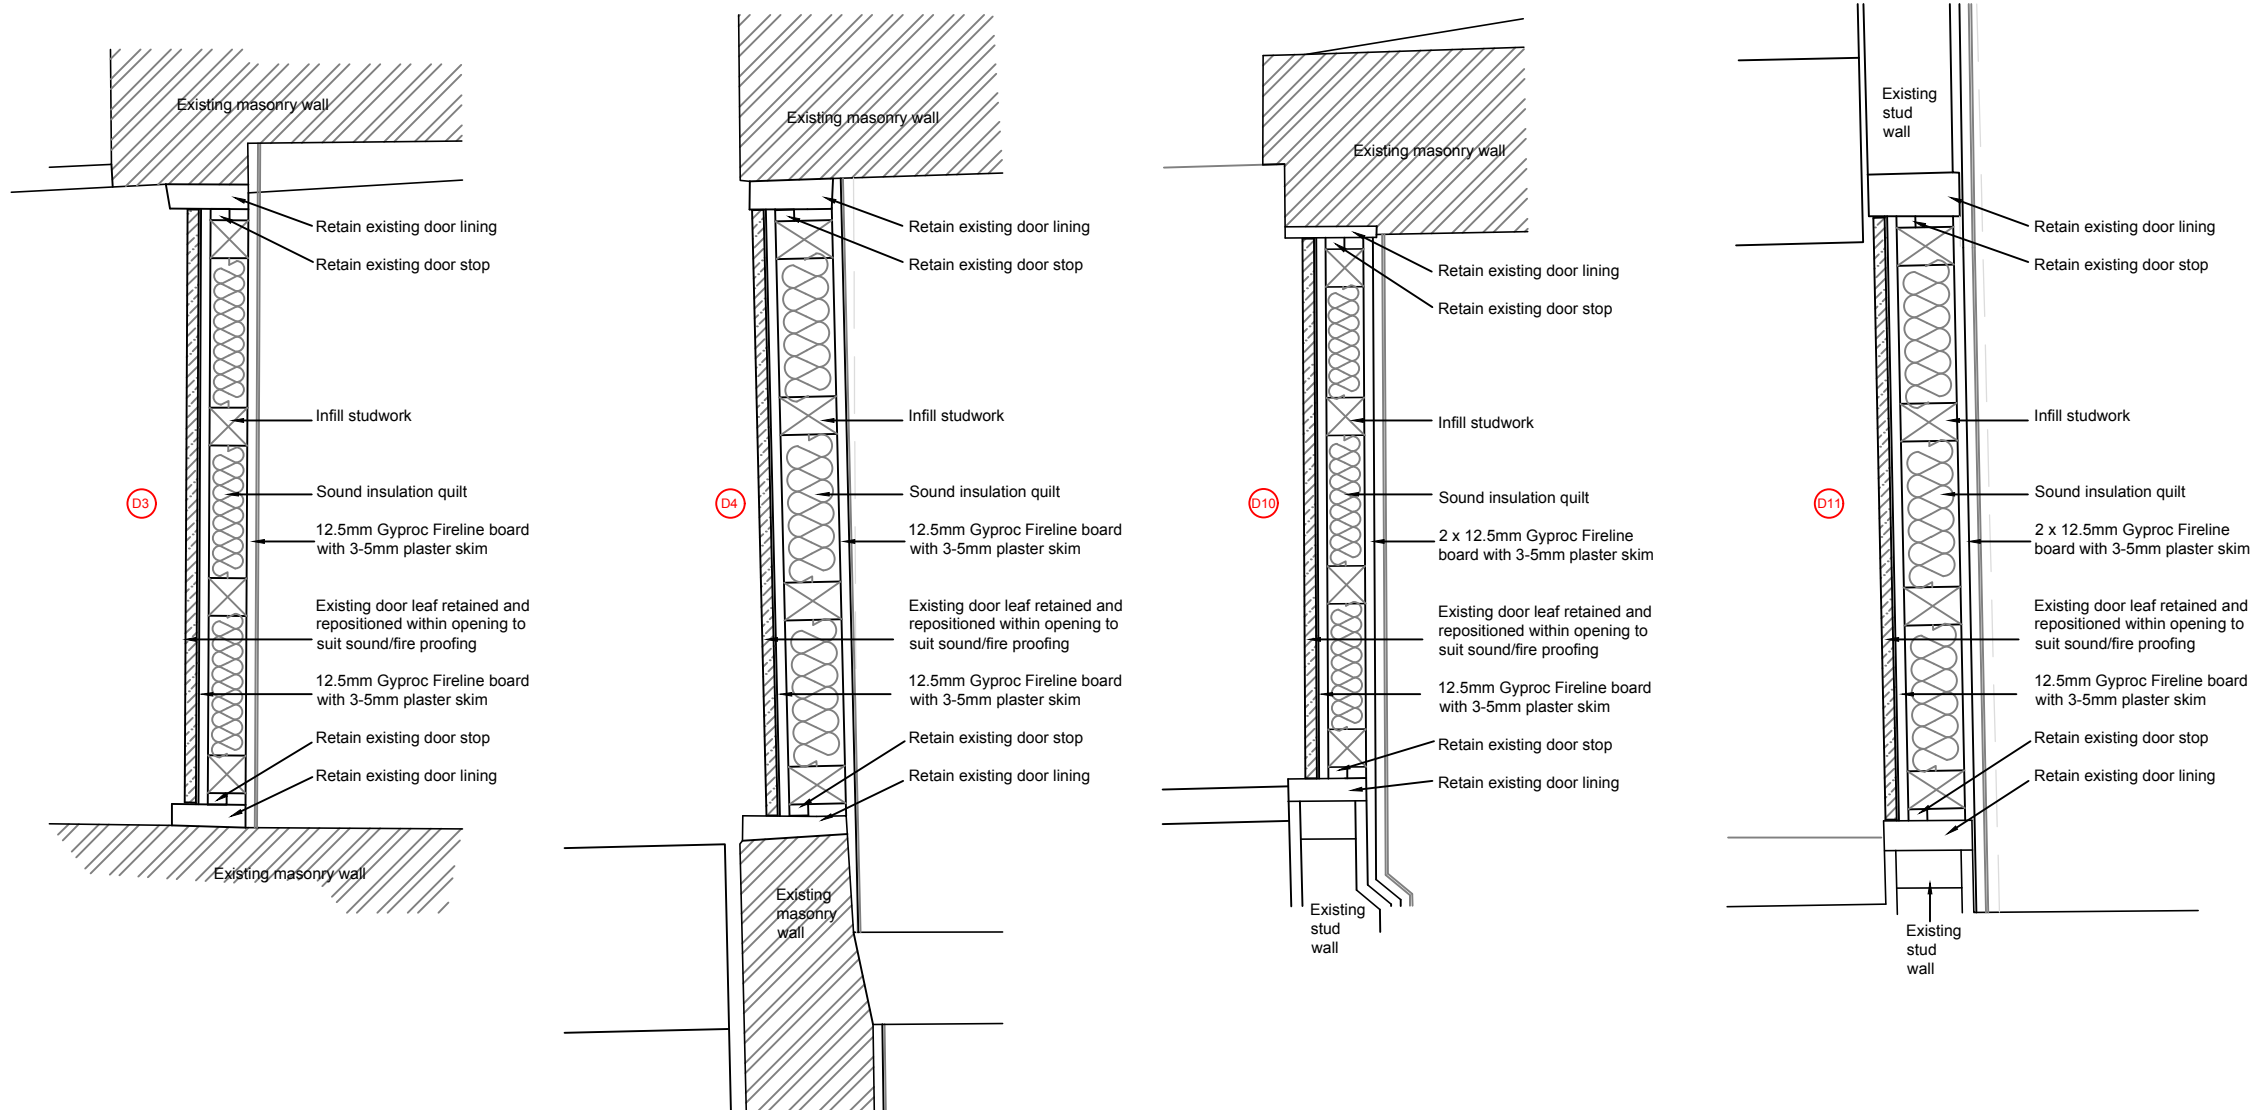

Infill Door Opening Details 1:10

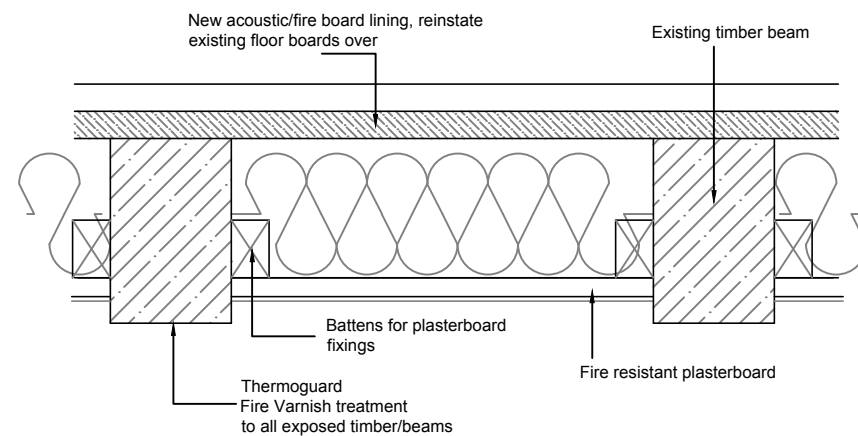

Party Floor/Ceiling Section 1:5

To be read in conjunction with Floor Plans.

This drawing is the property of Fuller Associates and is not to be copied reproduced, retained or disclosed to any unauthorised person either wholly or in part without prior consent. Do not scale from this drawing except for Planning purposes. Use all figured dimensions only. All figured dimensions to be checked on site prior to construction. All discrepancies, errors and omissions to be reported to Fuller Associates prior to construction. Layout and dimensions existing building to be checked on site.

Chartered Surveyors • Architectural Design

FULLER
ASSOCIATES

10-11 The Parade, Willowhayne Crescent,
East Preston, West Sussex BN16 1NS

tel: 01903 774754

email: architectural@fuller-associates.co.uk
www.fuller-associates.co.uk

Job Title

The Farm, 39 East Street
Littlehampton

Client

Ms G Helyer & Ms R Helyer

Drawing Name

Construction Details -
Proposed

Drawing Status

Planning

Drawn by ALP

Date Apr 21

Checked by DF

Date Apr 21

Drawing Scale

1:5, 1:10 at A3

Drawing No

Status

Revision

203104/ 08