

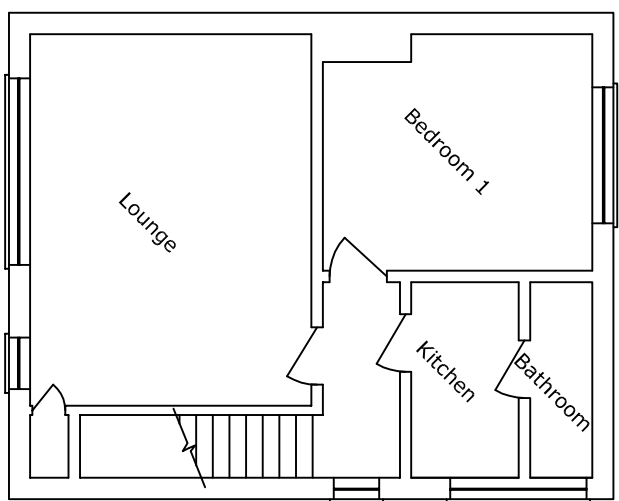
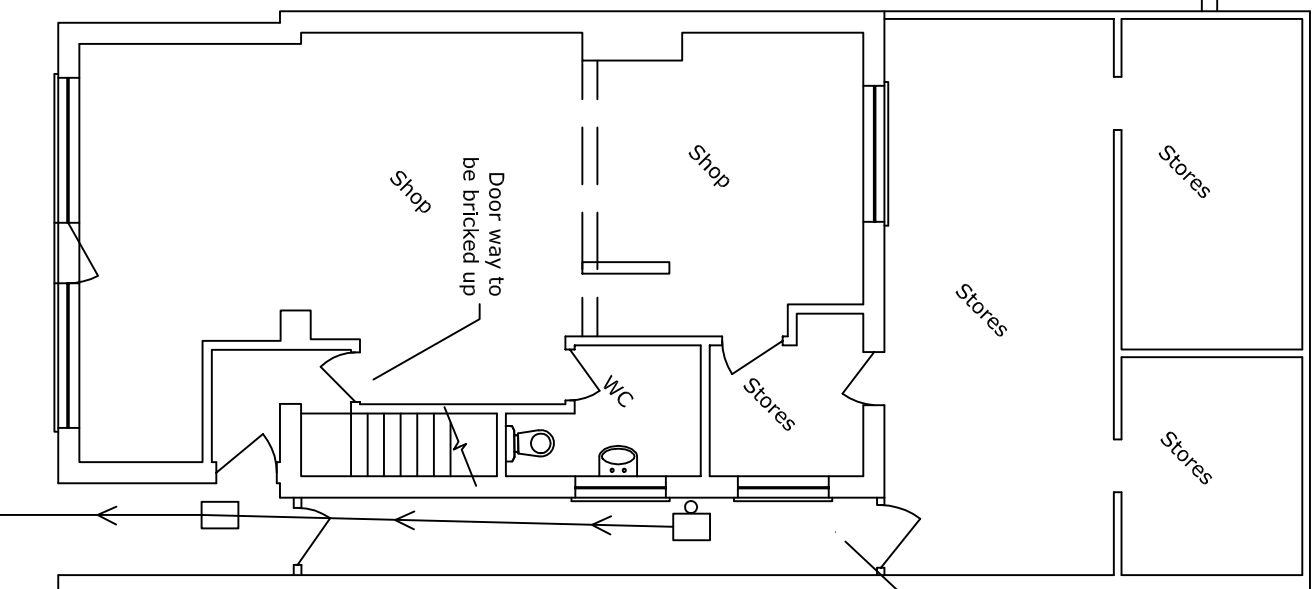
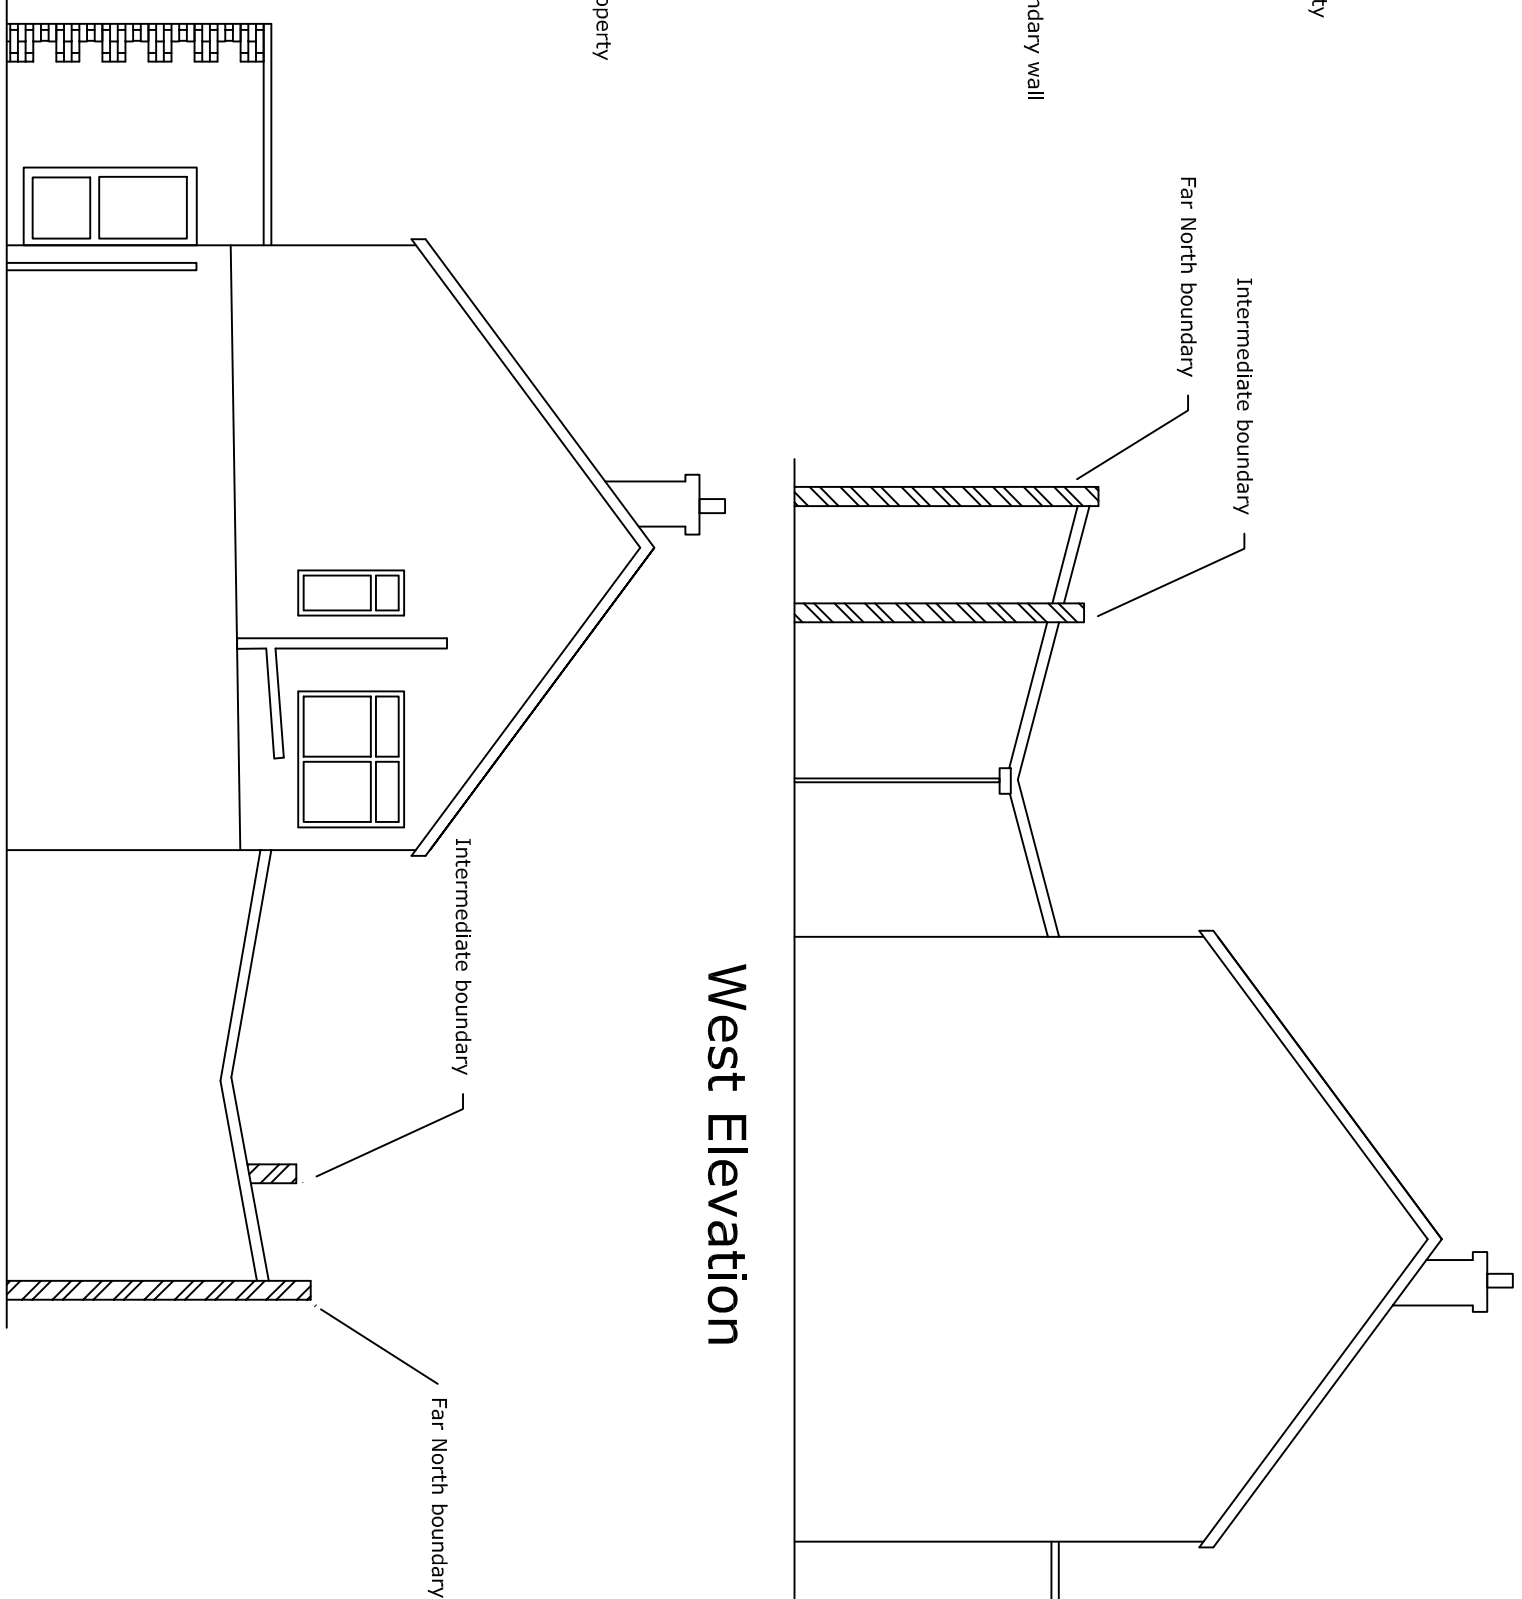
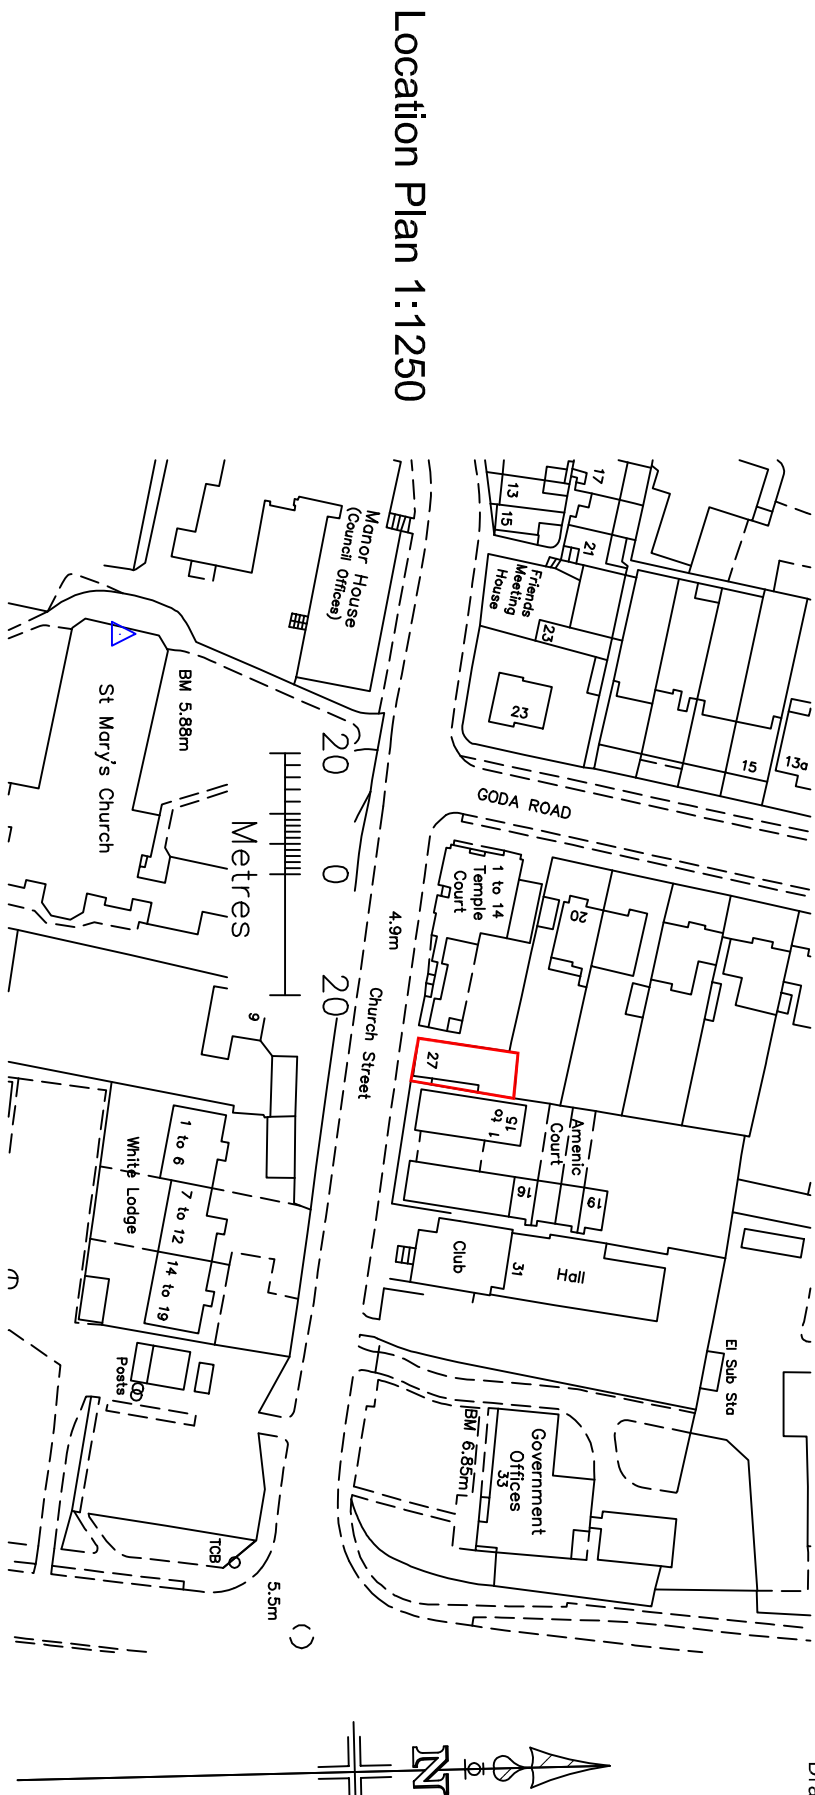
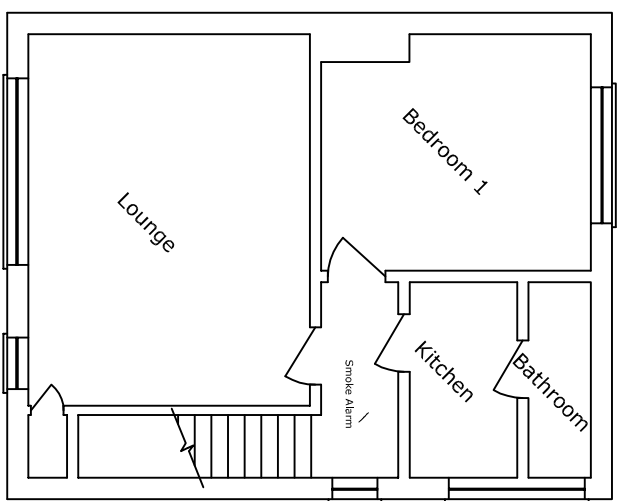
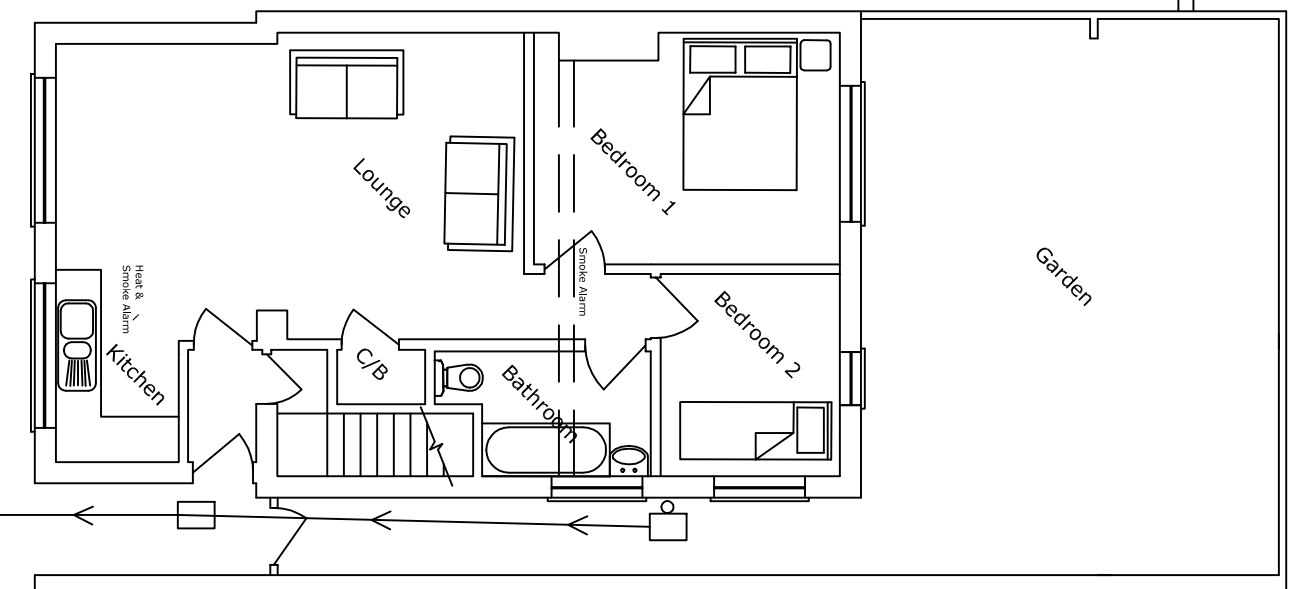


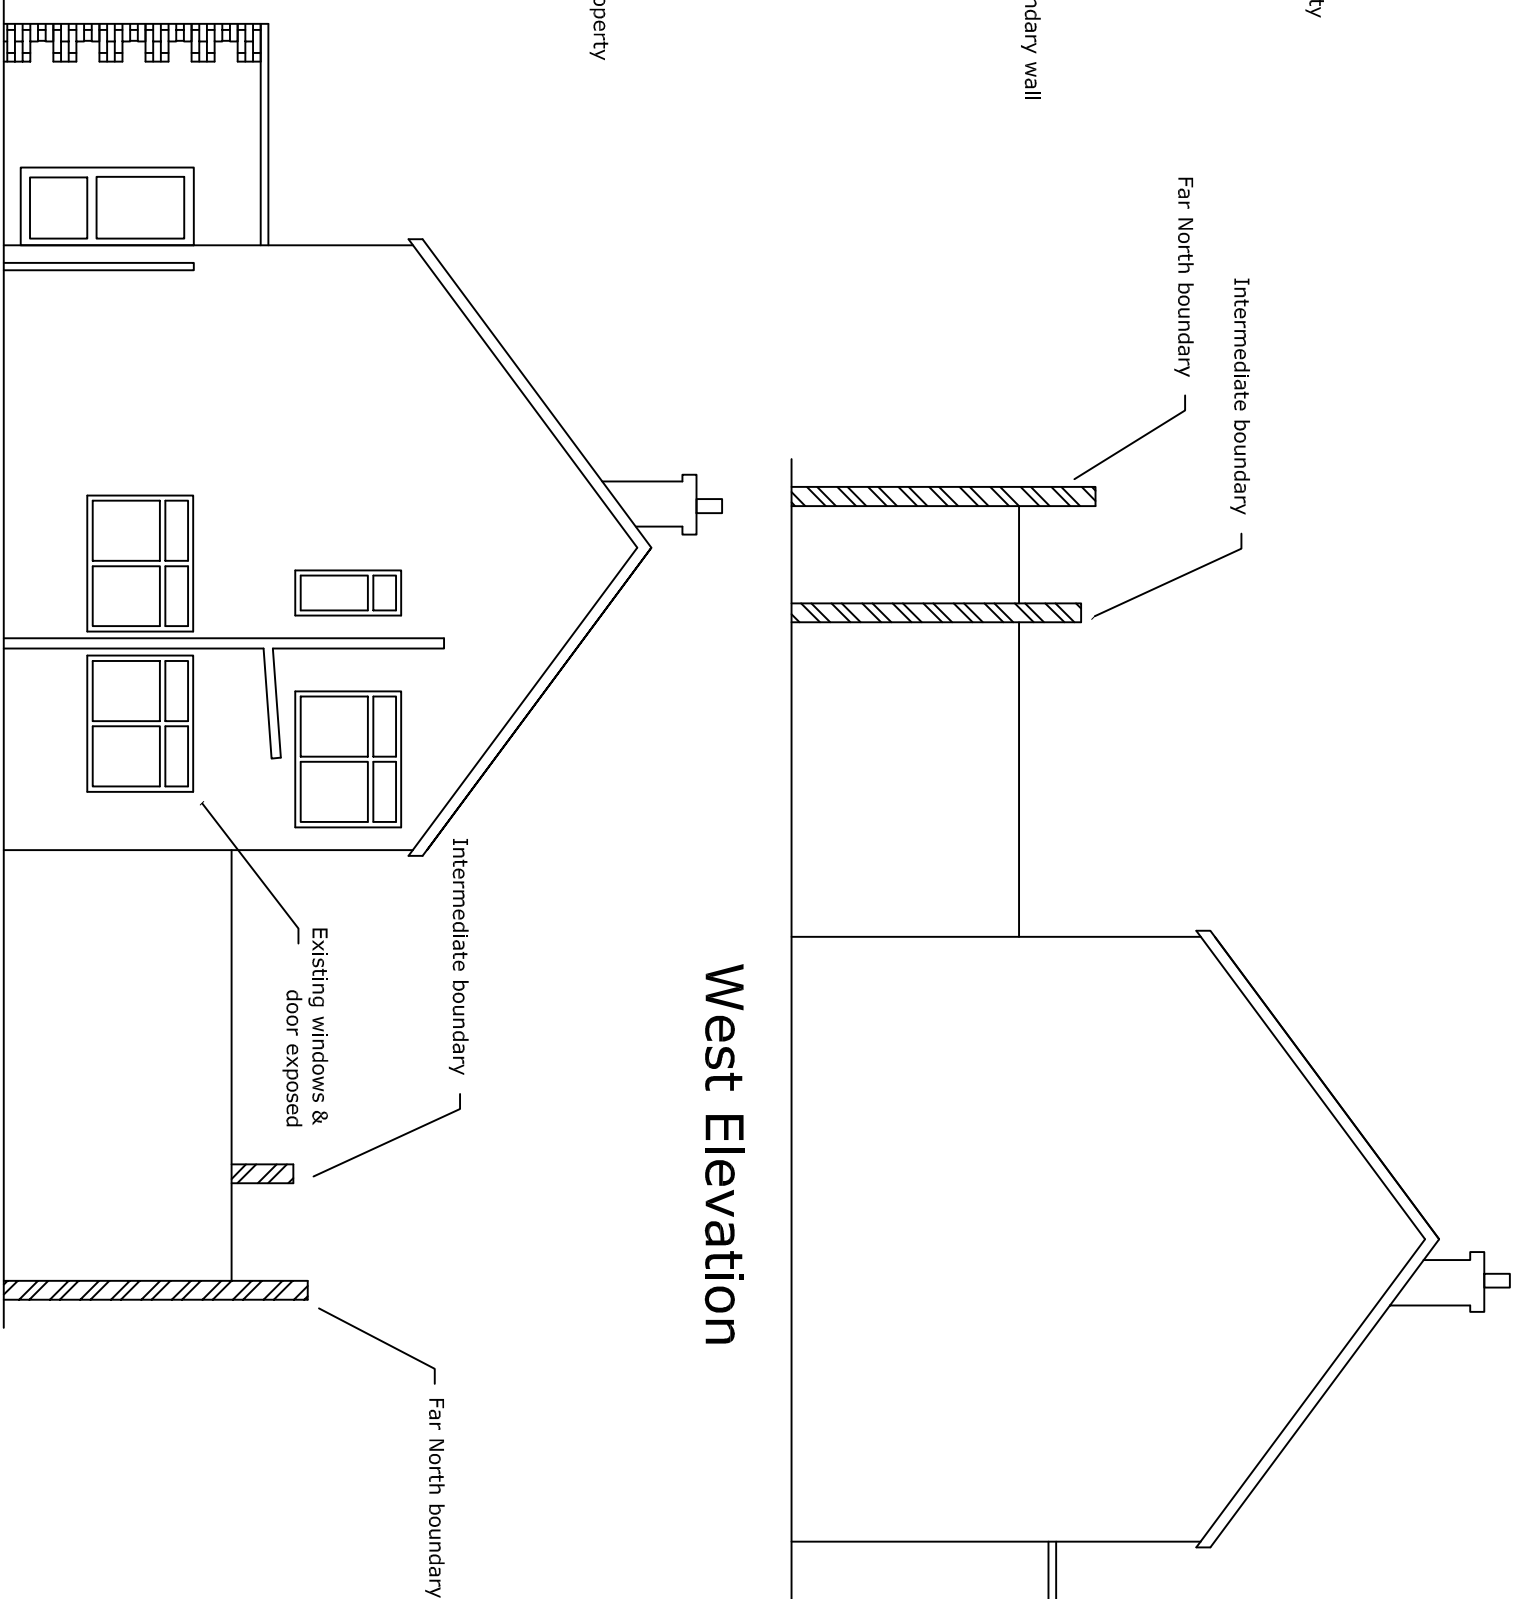

Site Plan 1:500

Existing Elevations & Floor Plans

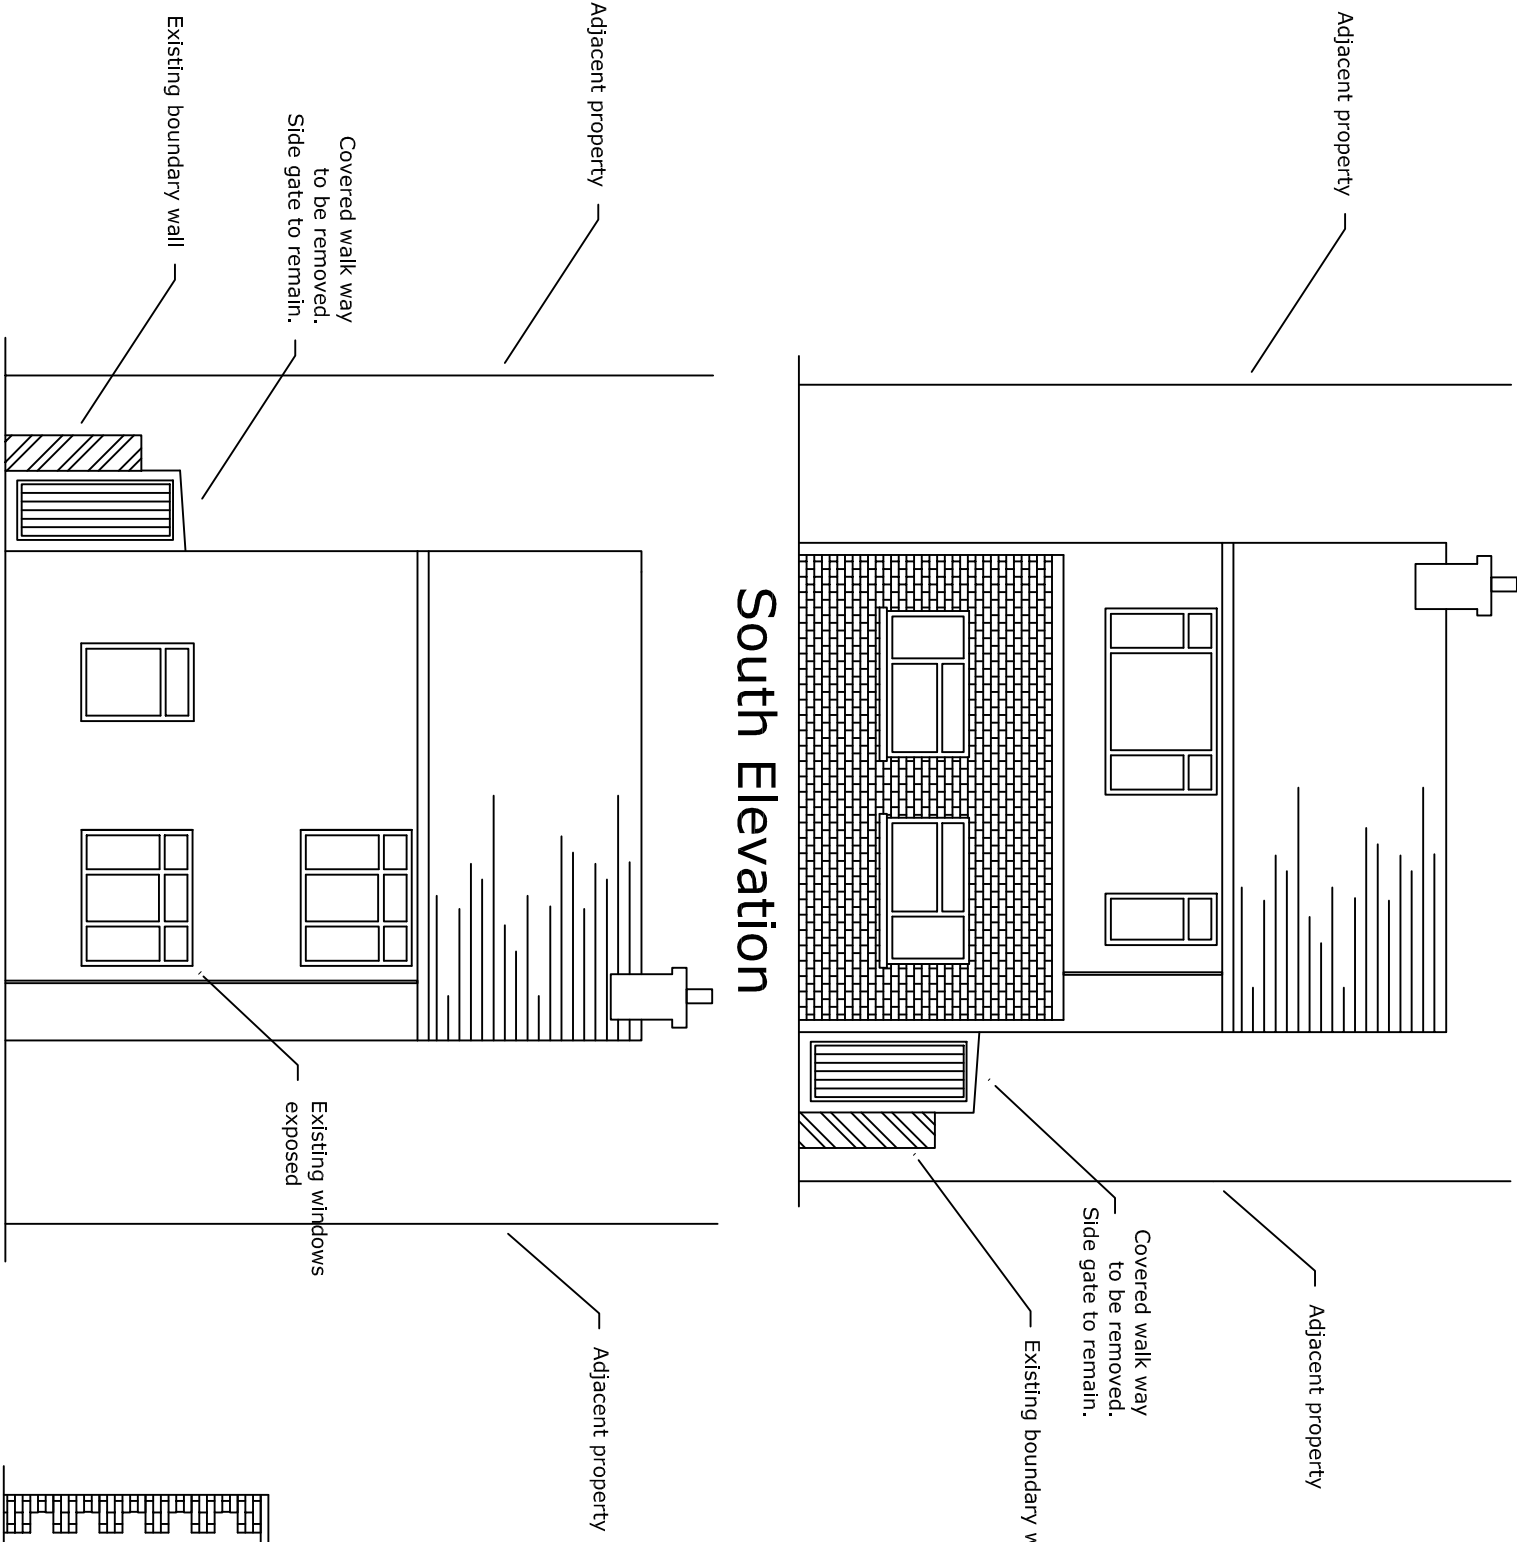

Note:
*Drawings produced for planning & building control purposes, and are purely diagrammatic.
*Do not scale from drawings unless for planning purposes, use written dimensions in preference to scale.
*Not to be used for material ordering or cutting lists.
*All dimensions to be verified on site prior to work commencing.
*Drawings to be read in conjunction with additional specifications & engineers reports.
*Intellectual Property Rights Apply (IP)
Copy Right©

Project Mr D Baring 27 Church St Llanelwedd Conversion of existing shop to domestic dwelling	Date March 2011
Drawing Title Existing & Proposed Elevations, Floor Plans & Roof Plans, Location & Block Plan	Revision Date
Scale 1:100, 1:500 & 1:1250	Drawn By LW
	Drawing No. 27CHUK001

Proposed Elevations & Floor Plans