



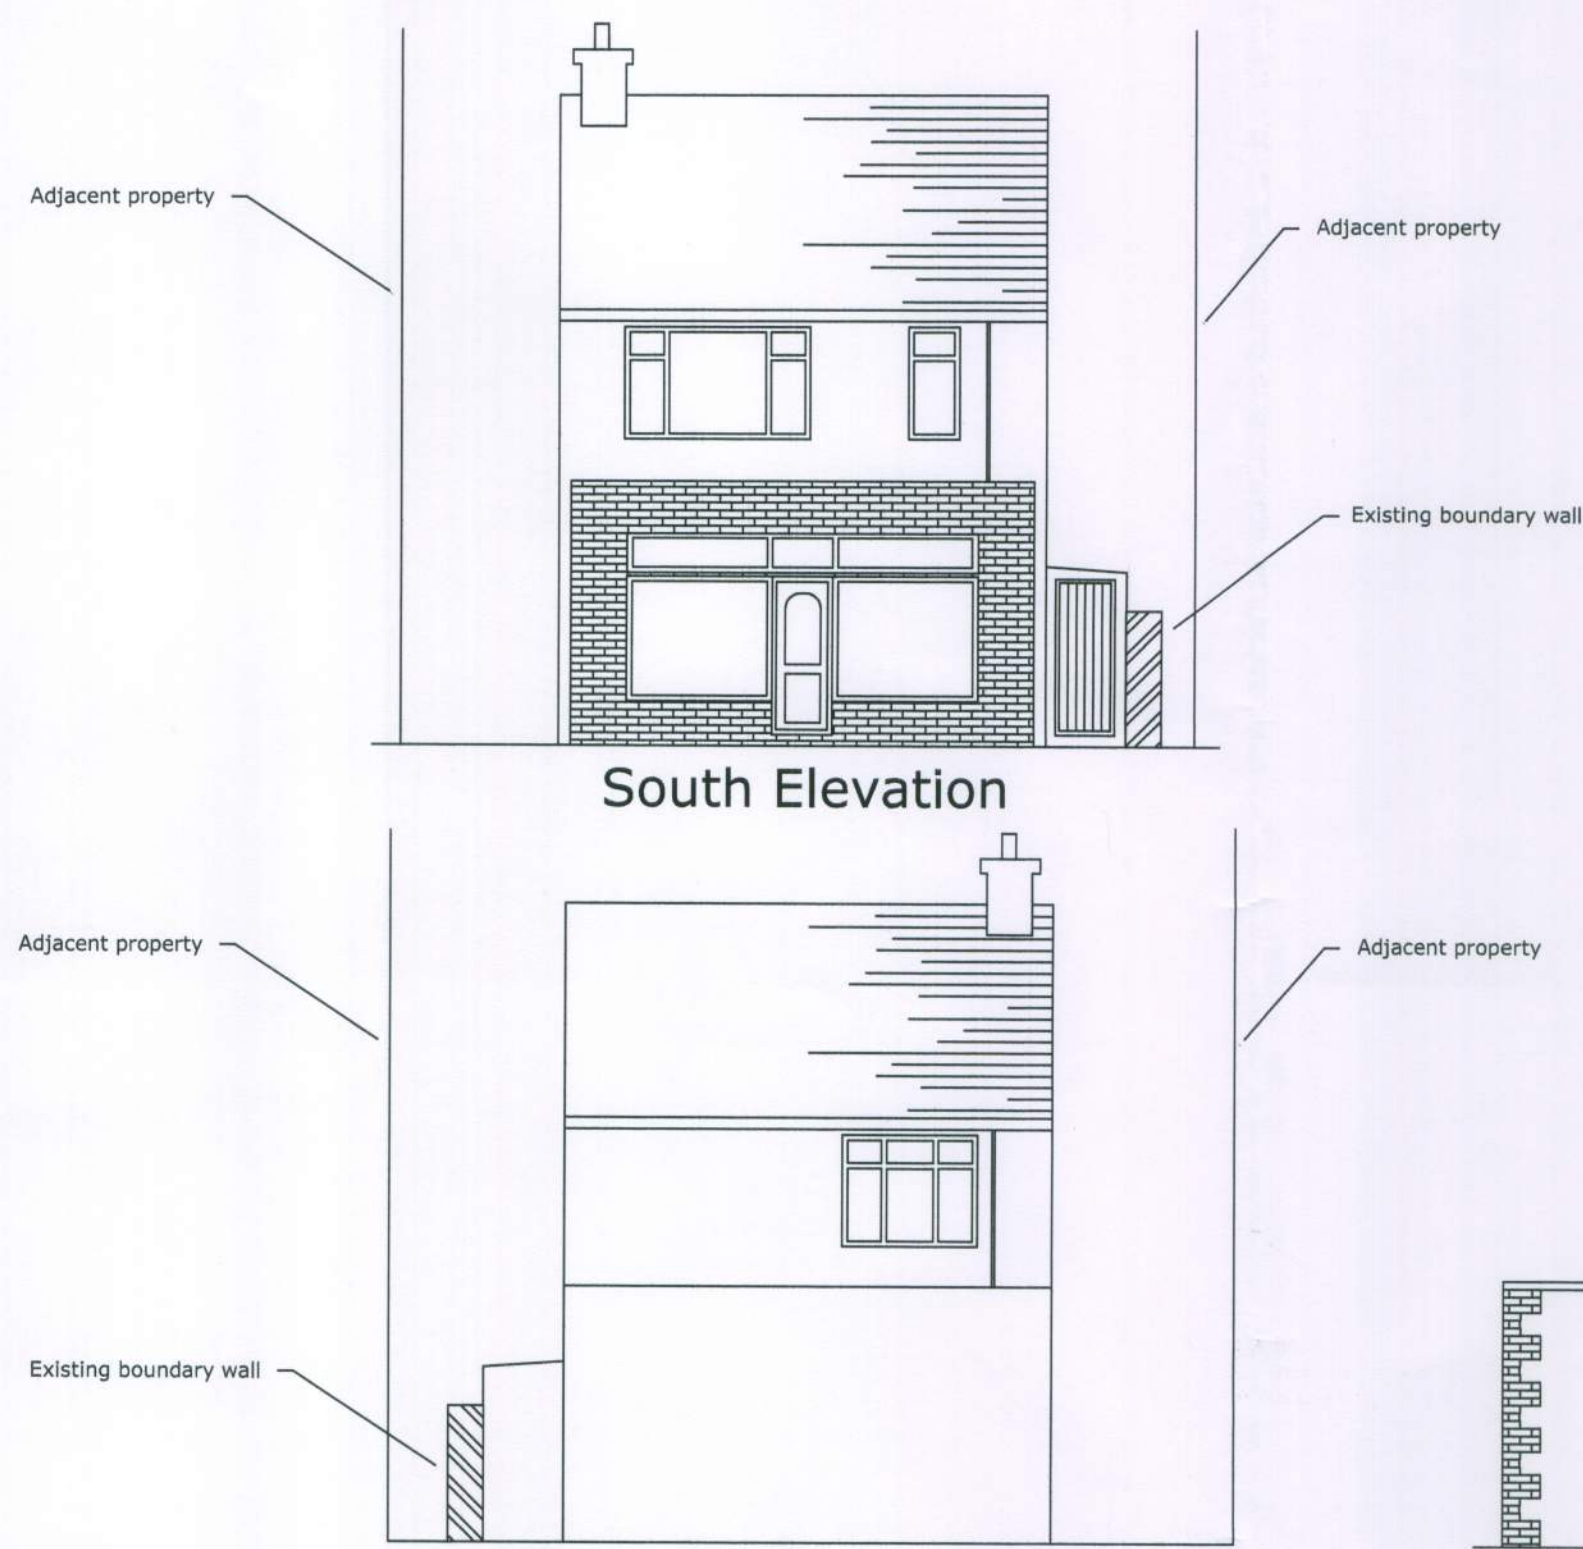

South Elevation


North Elevation

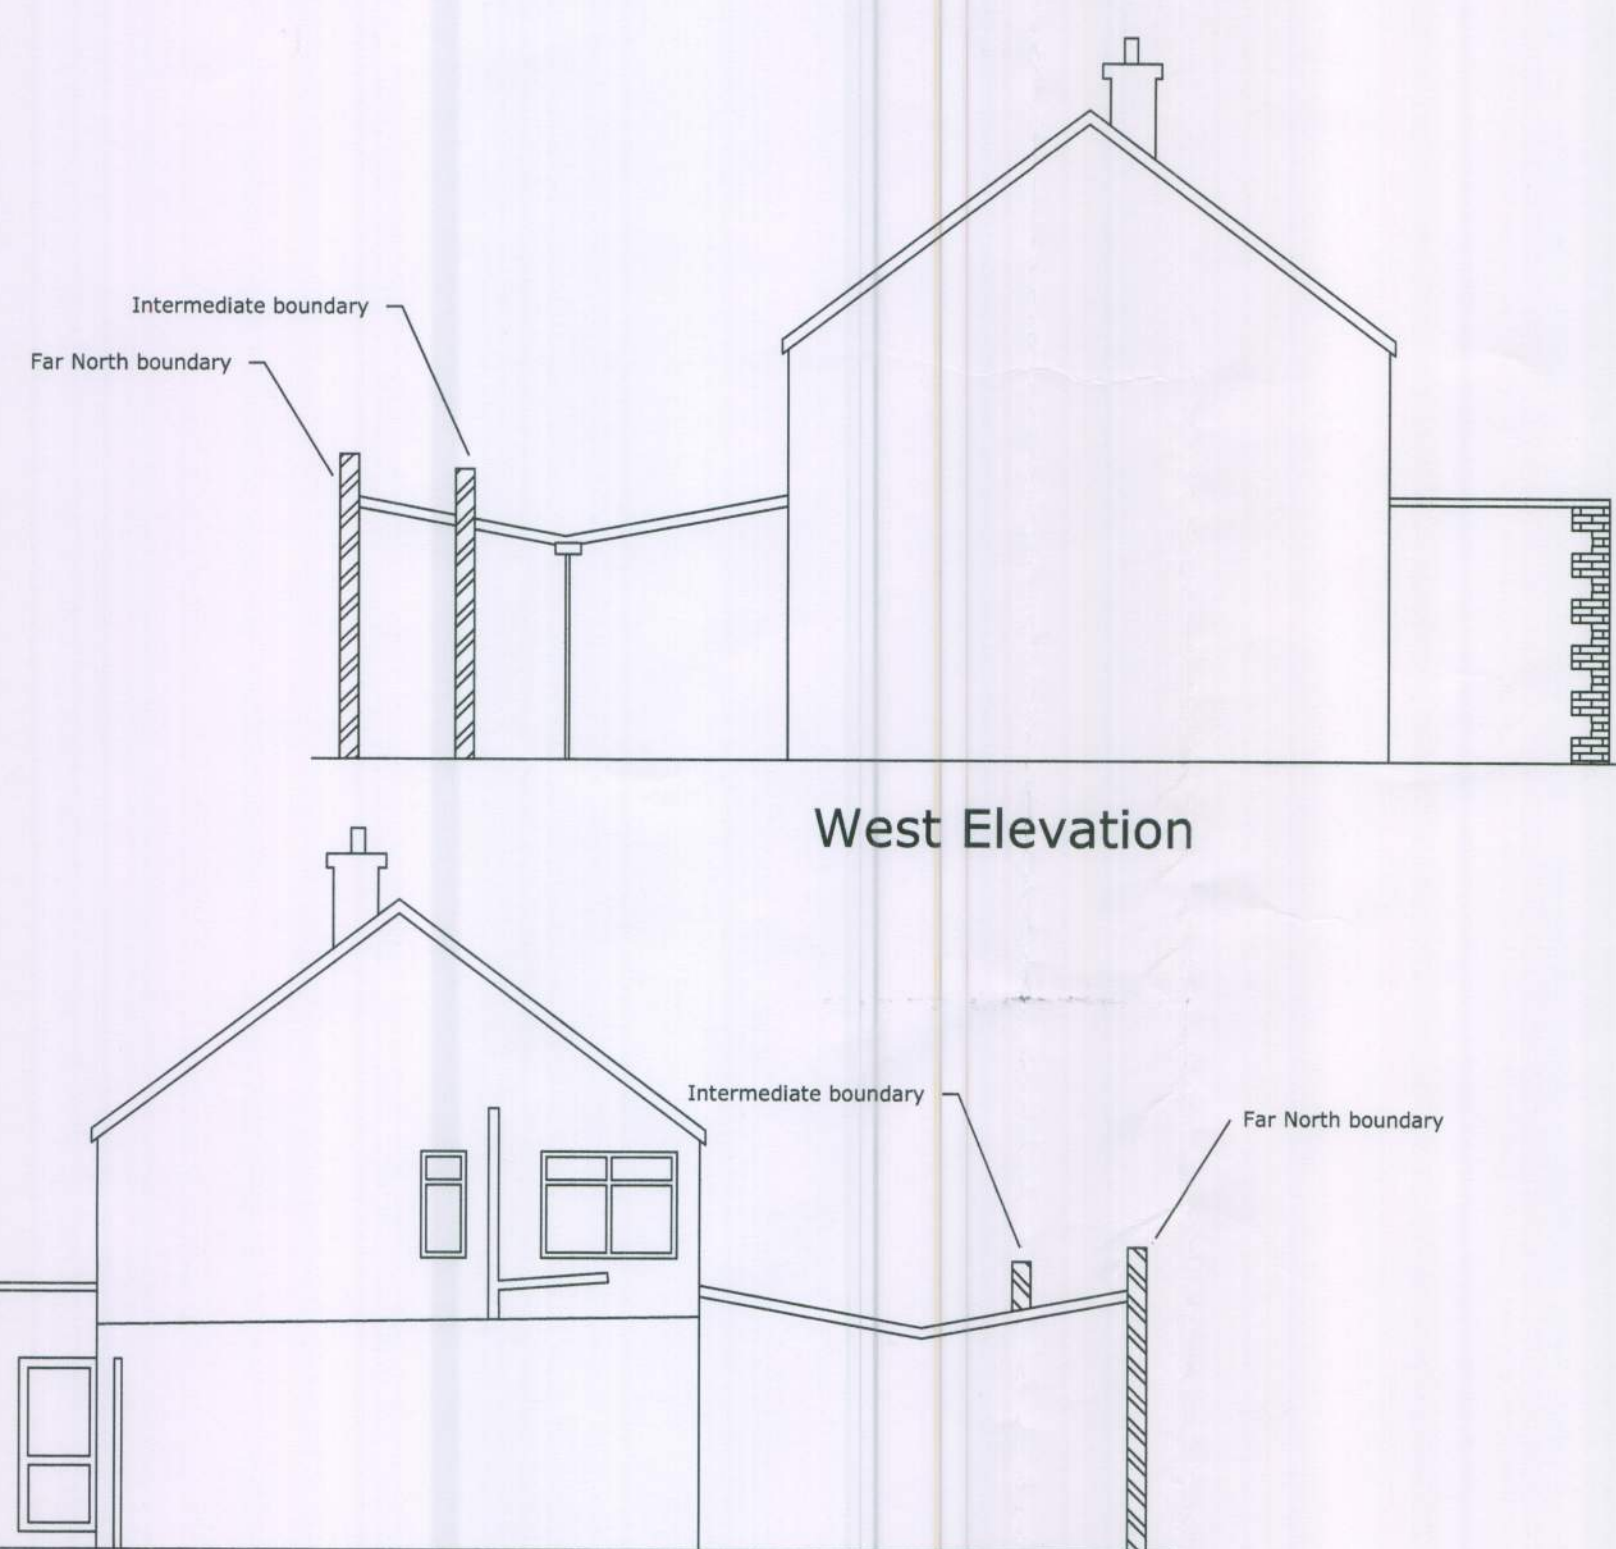

West Elevation


East Elevation

Existing Elevations & Floor Plans

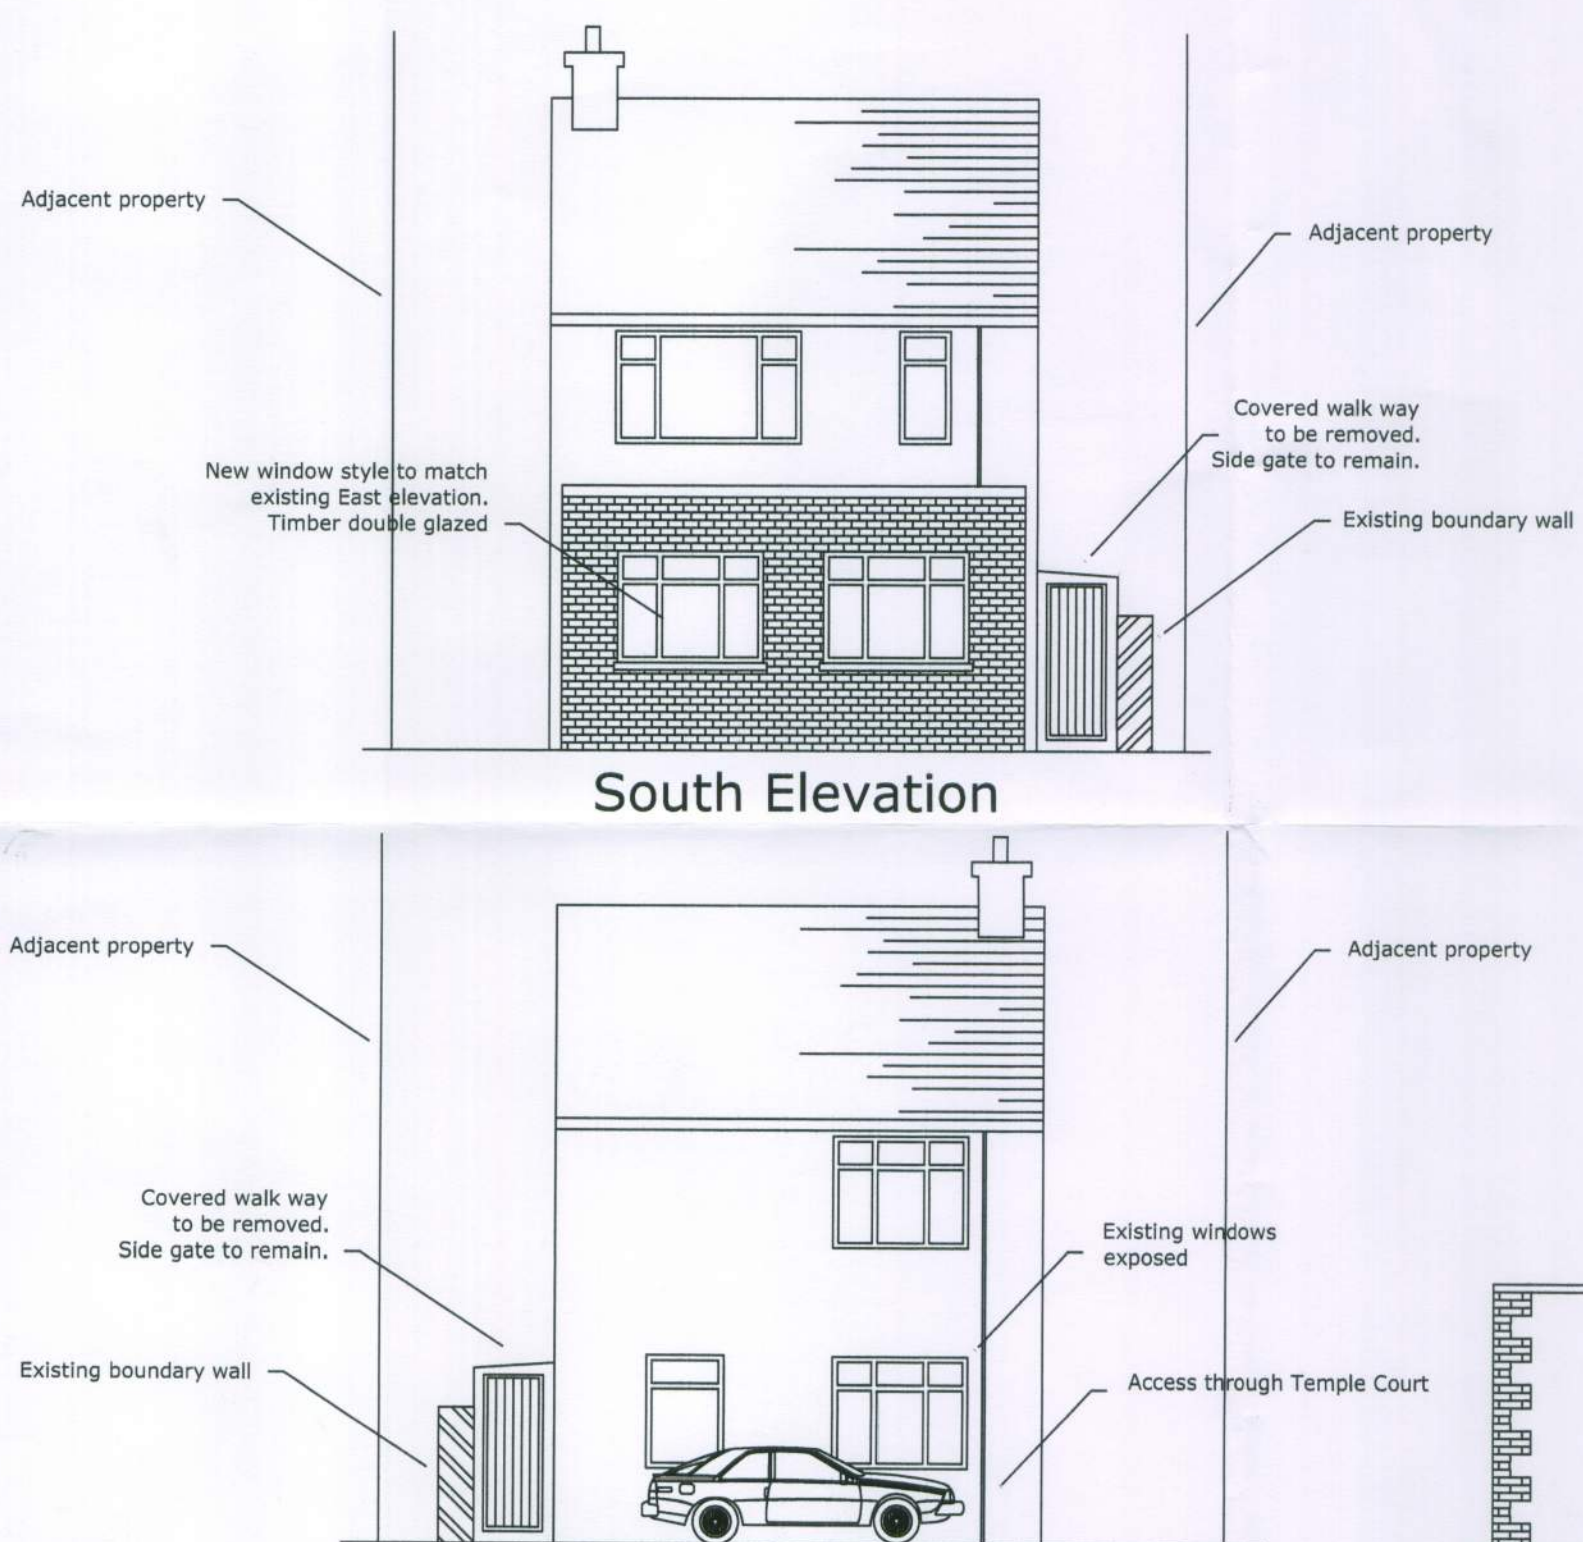

South Elevation


North Elevation

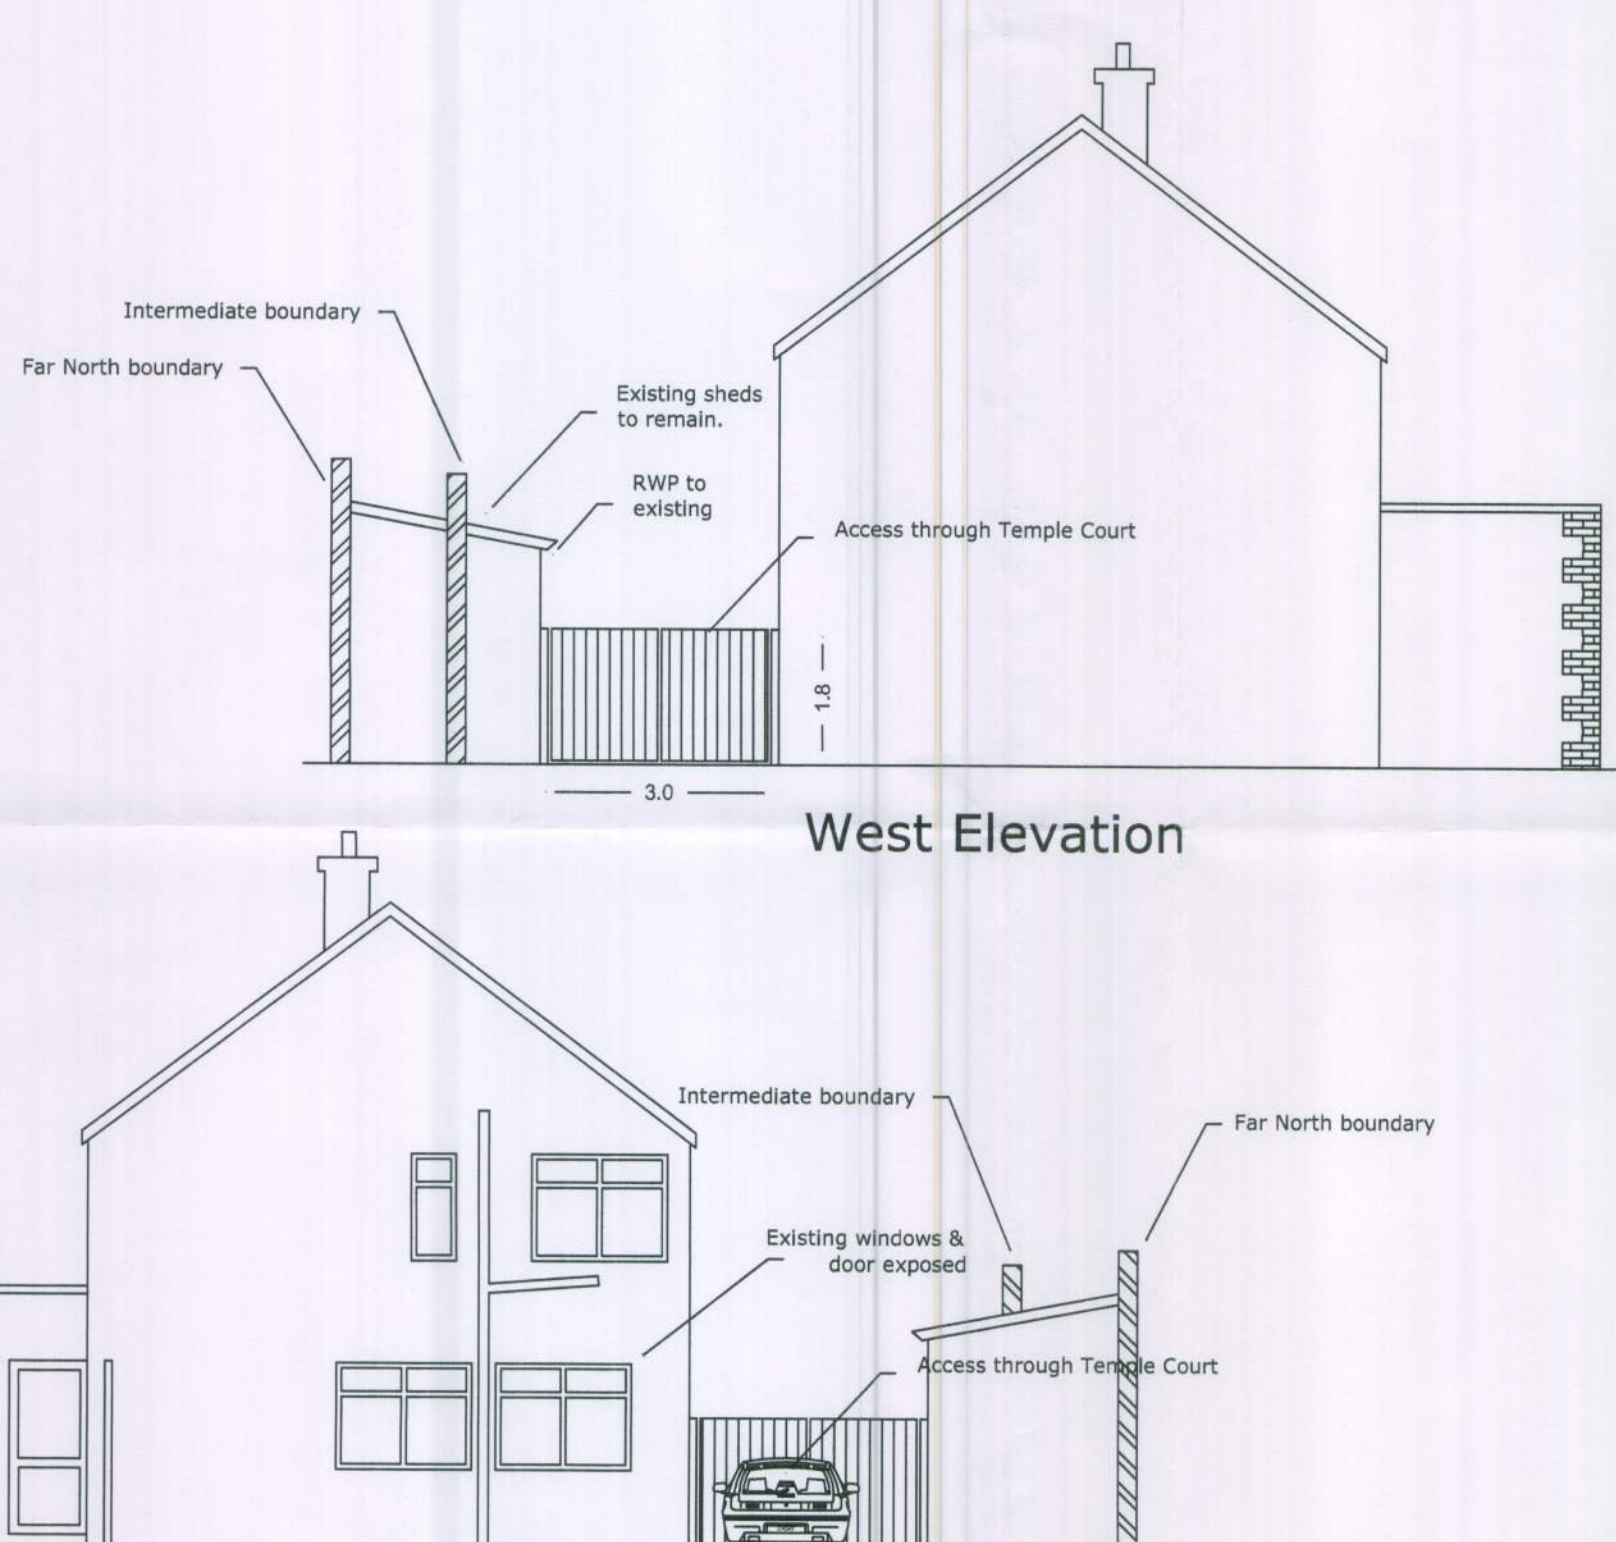


West Elevation

East Elevation

Proposed Elevations & Floor Plans


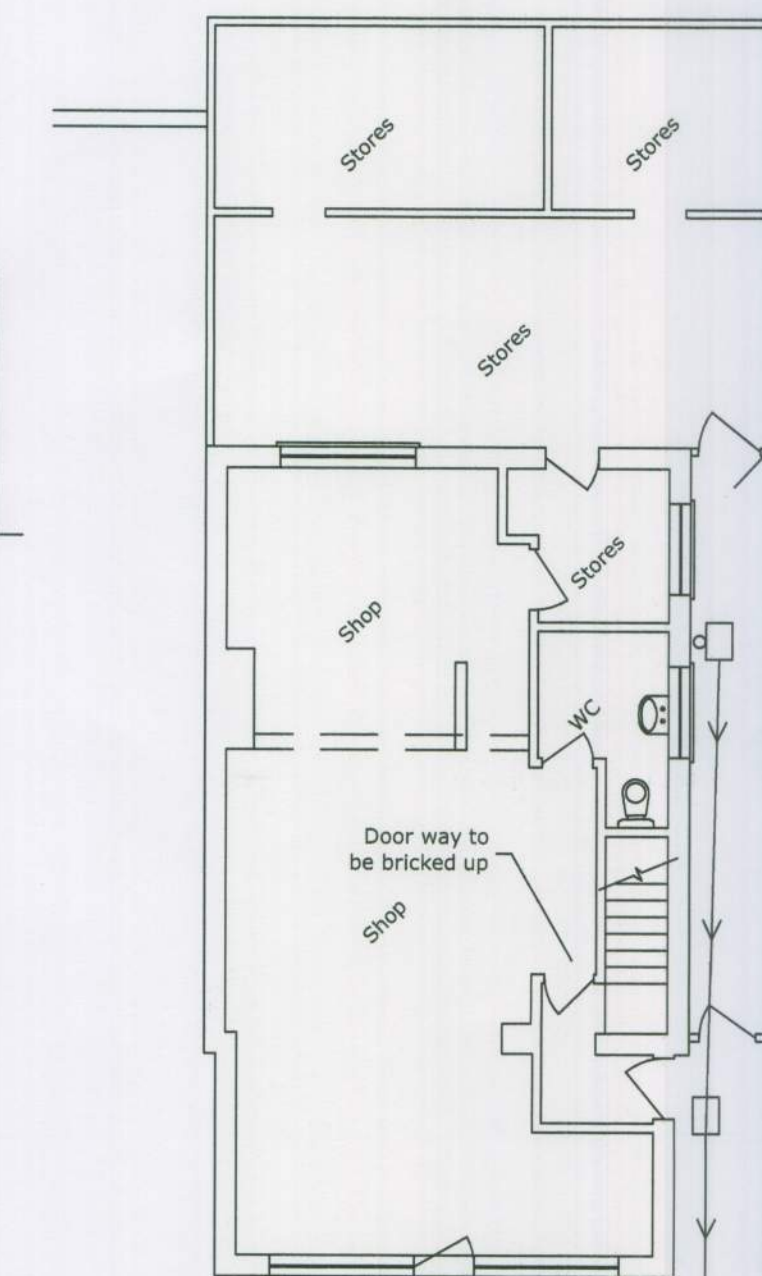


Covered walk way to be removed. Side gate to remain.

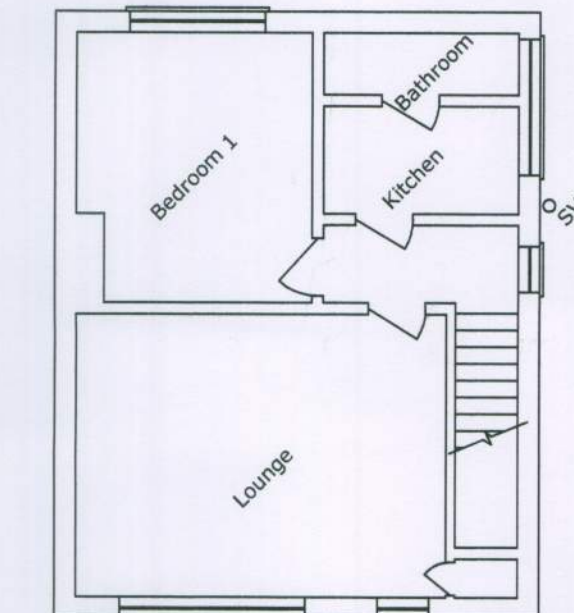

Site Plan 1:500

Location Plan 1:1250

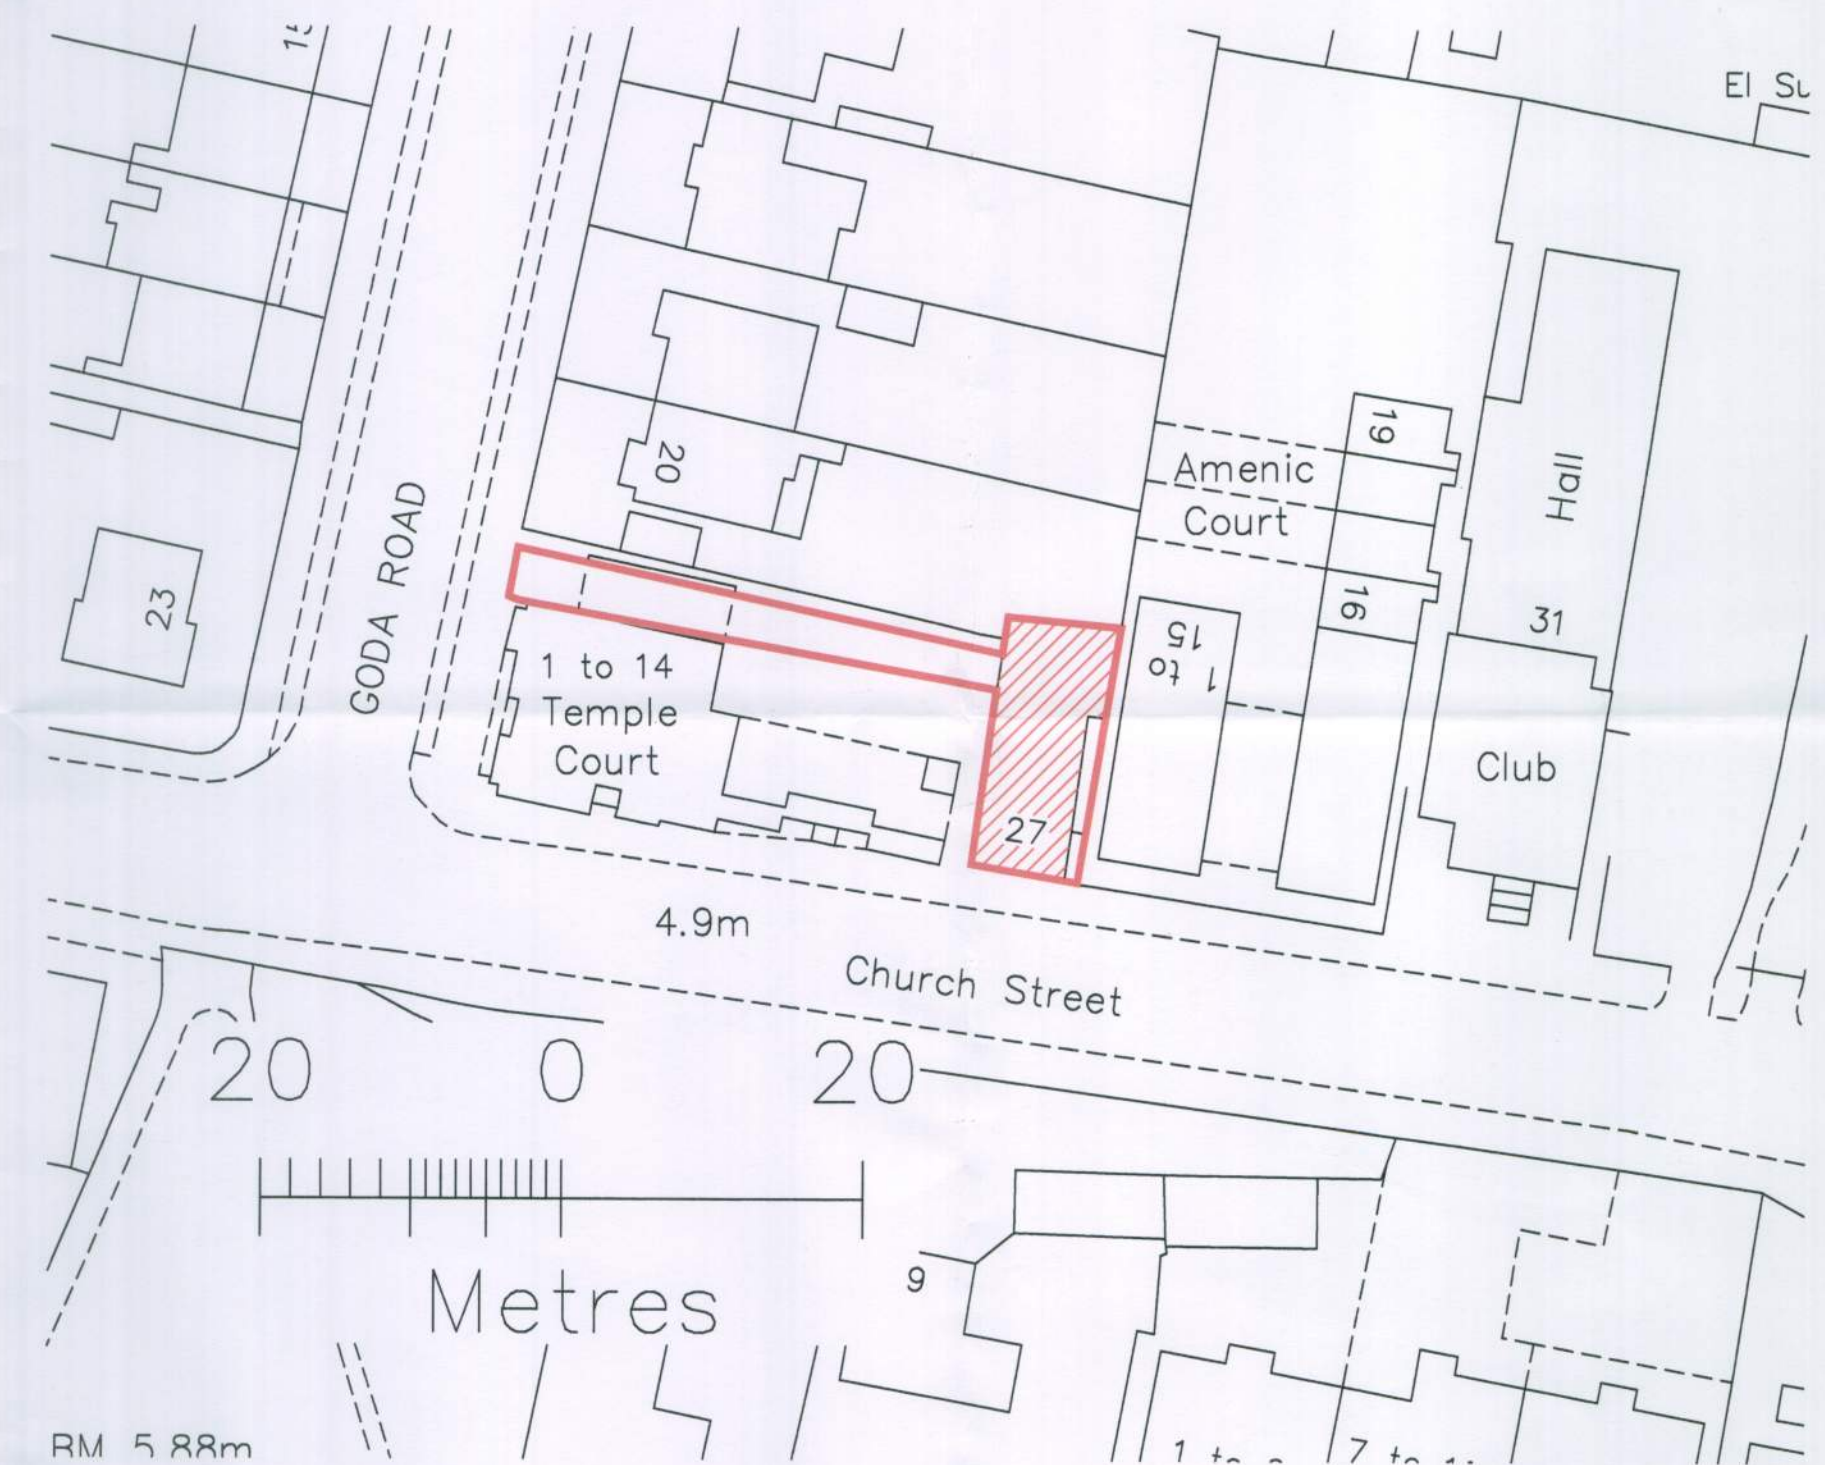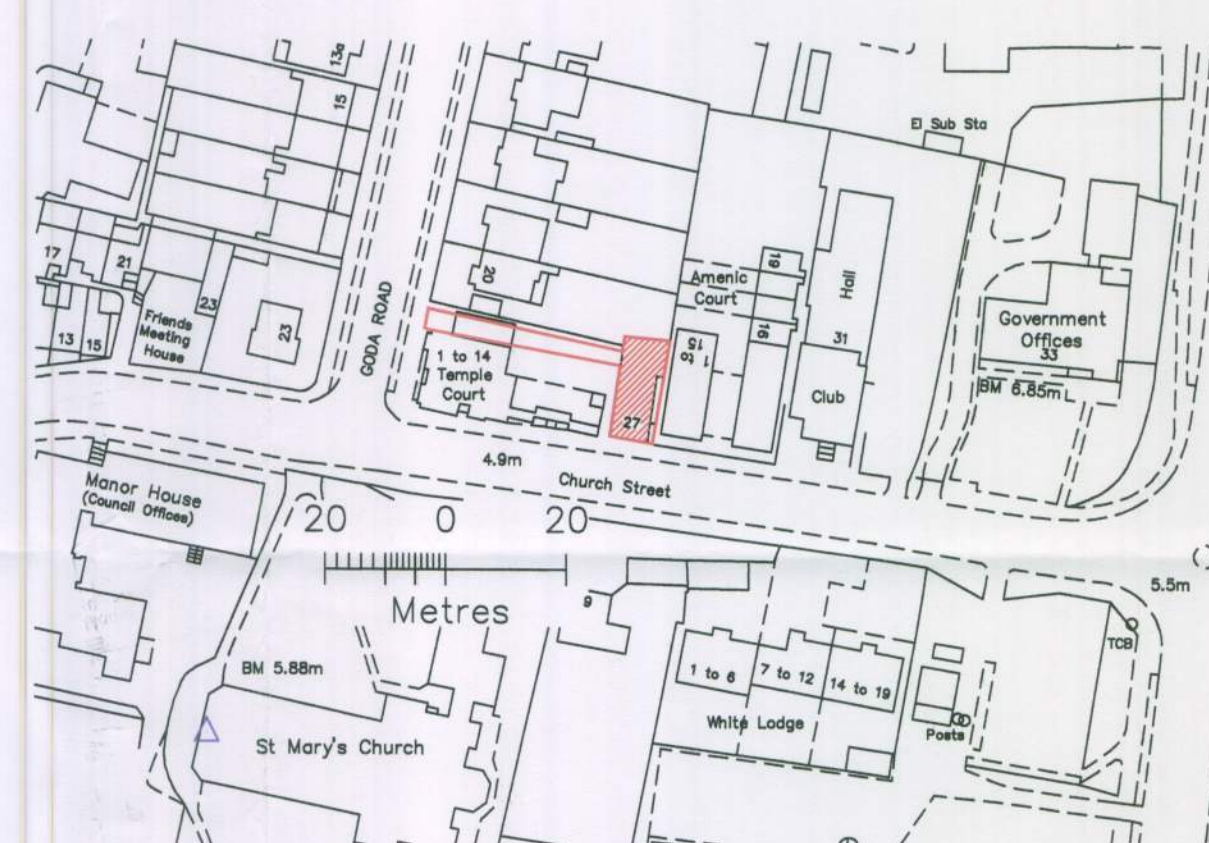

Note.

*Drawings produced for planning & building control purposes, and are purely diagrammatic.

*Do not scale from drawings unless for planning purposes, use written dimensions in preference to scale.

*Not to be used for material ordering or cutting lists.

*All dimensions to be verified on site prior to work commencing.

*Drawings to be read in conjunction with additional specifications & engineers reports.

*New windows to match design of East elevation. Timber double glazed.

*Intellectual Property Rights Apply (IP).

Copy Right©

Project Mr D Botting 27 Church St Littlehampton	Date March 2011 Revision Date 'A' Client - 4/7/11 'B' ADG - 6/7/11
Conversion of existing shop to domestic dwelling LU135/11/	
Drawing Title Existing & Proposed Elevations, Floor Plans & Roof Plans. Location & Block Plan	Drawn By LIW
Scale 1:100, 1:500 & 1:1250	Drawing No. 27chu/w001