




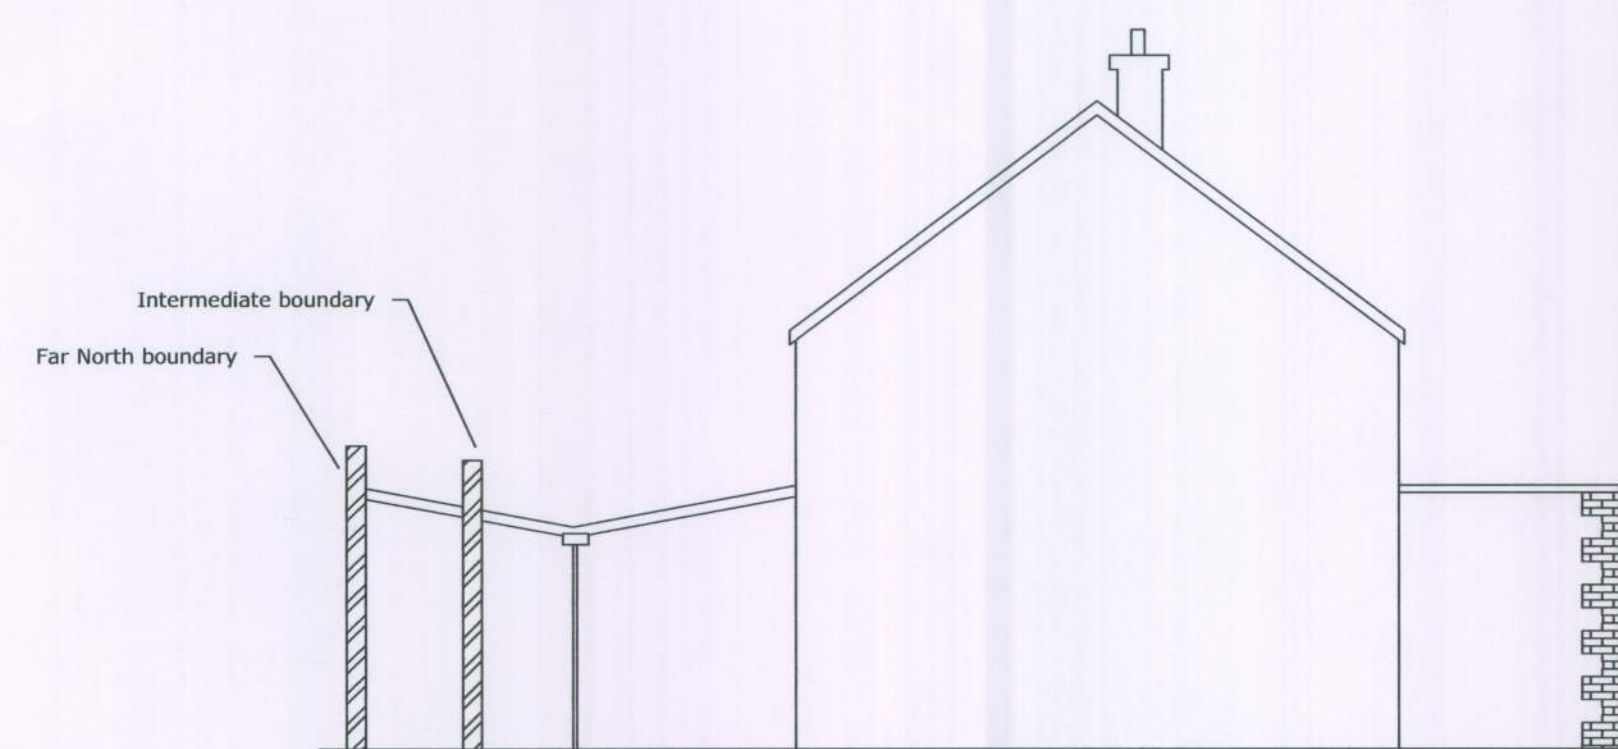


West Elevation

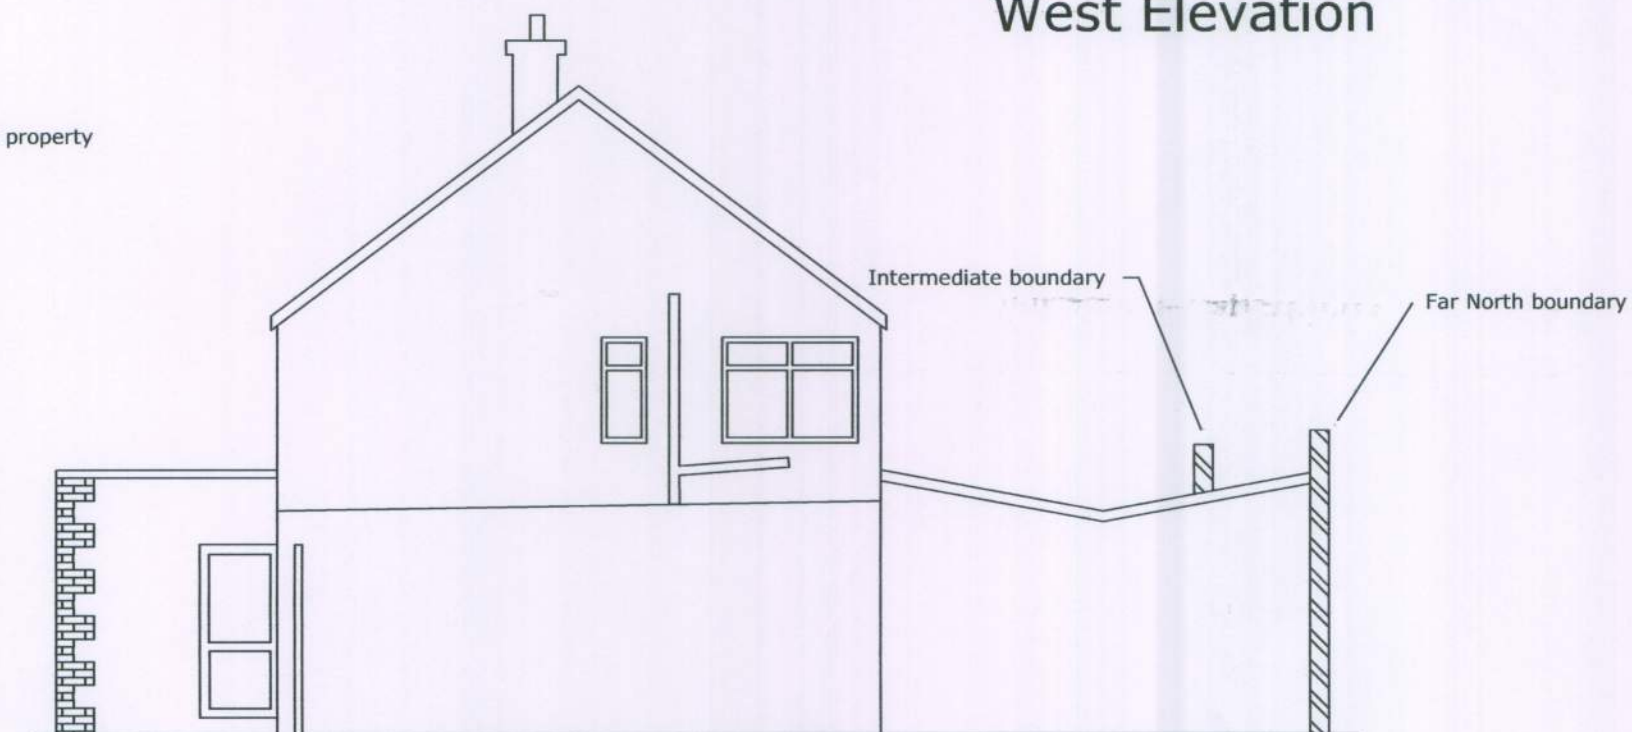


East Elevation

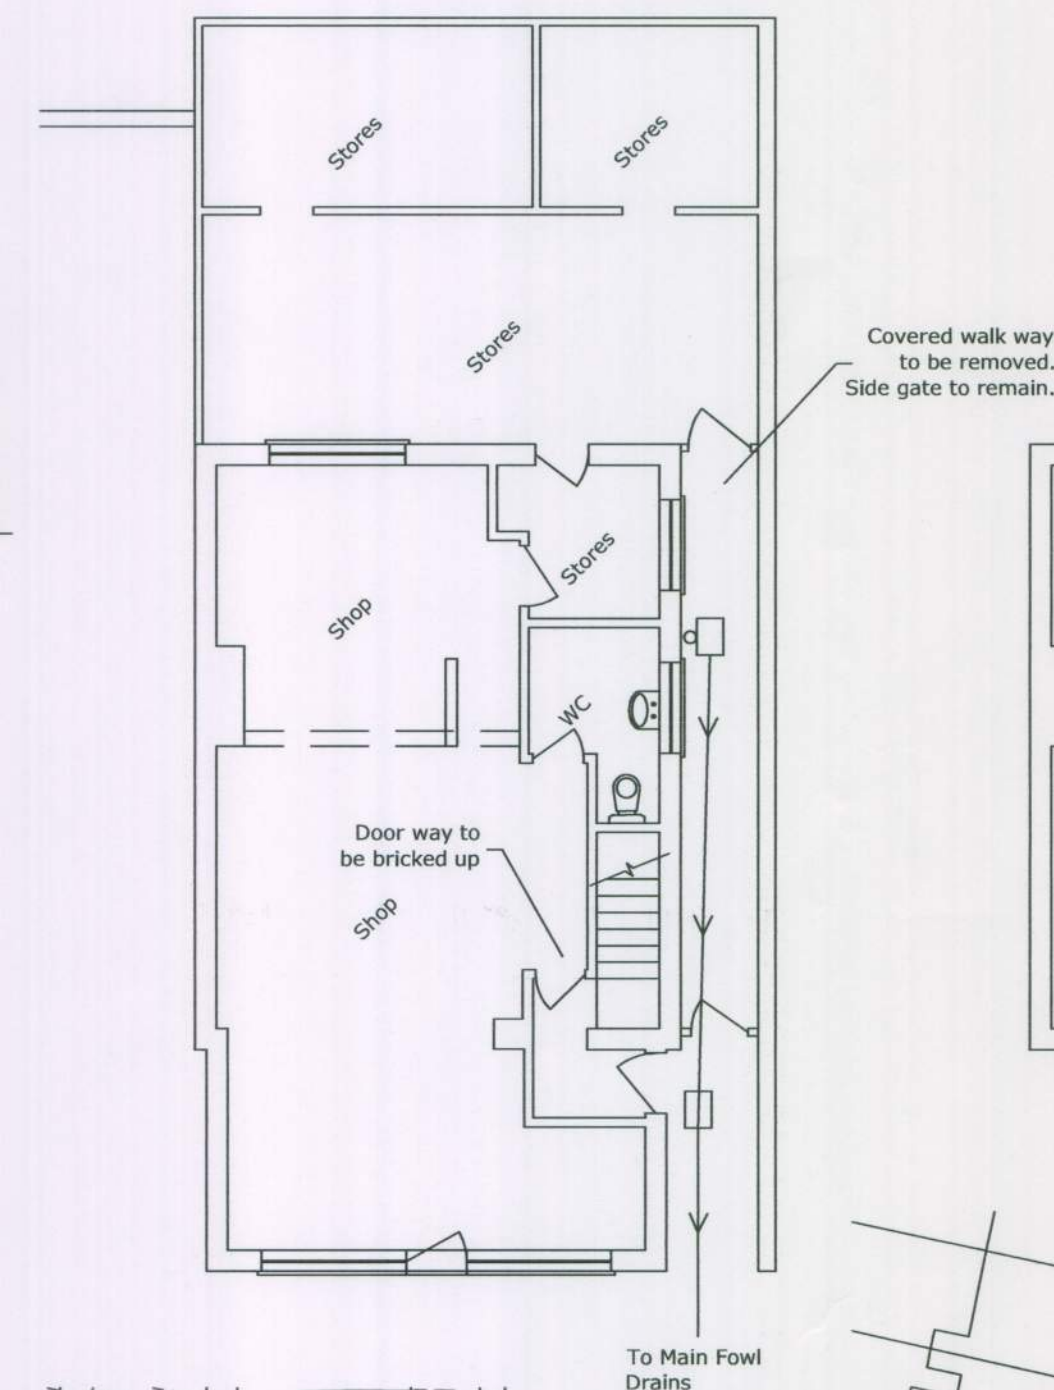


Site Plan 1:500

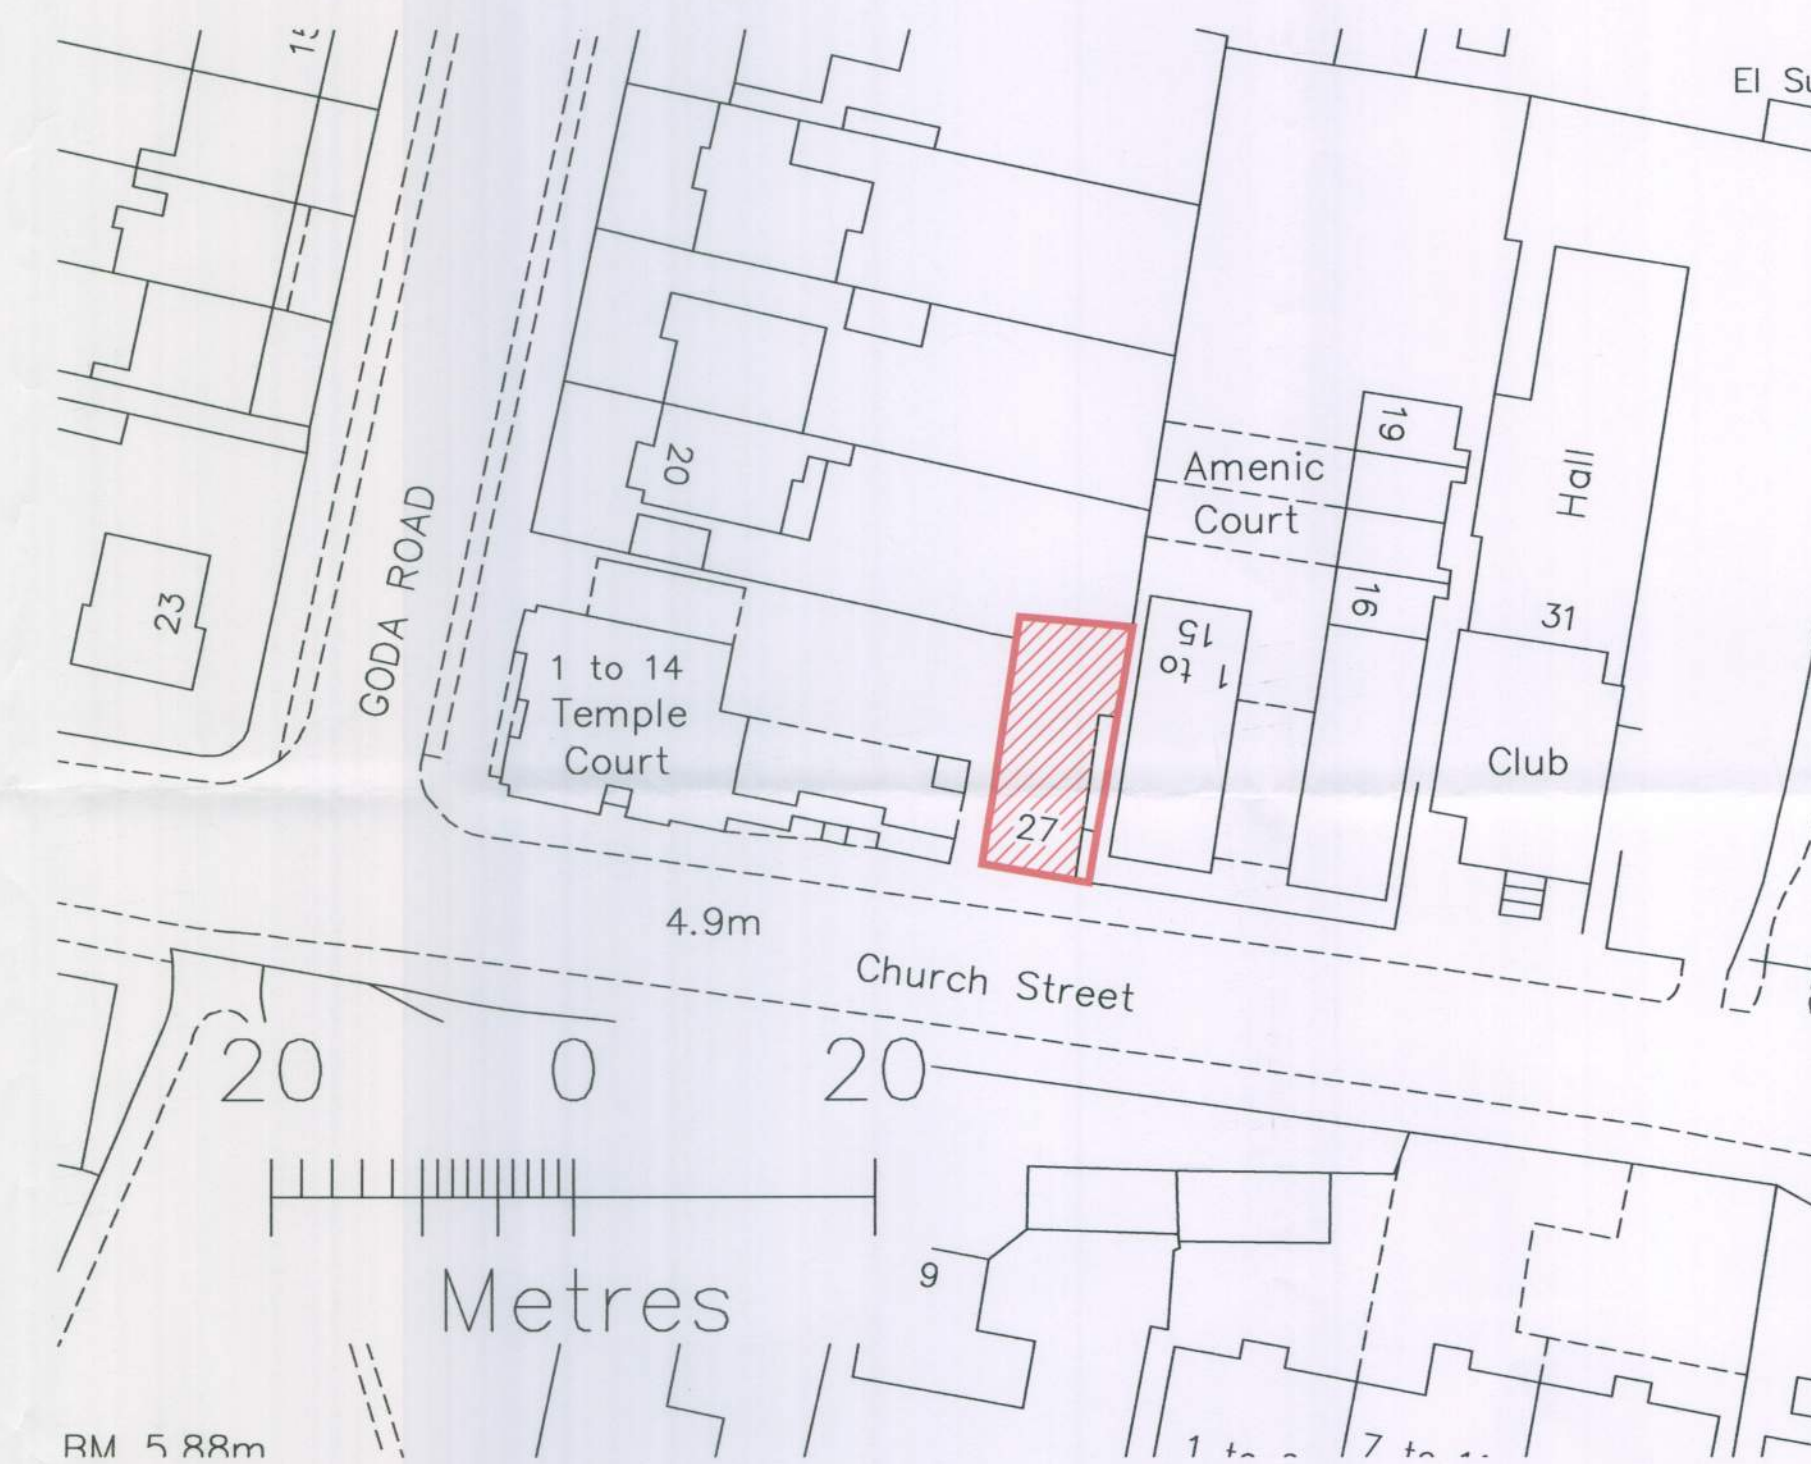



Location Plan 1:1250

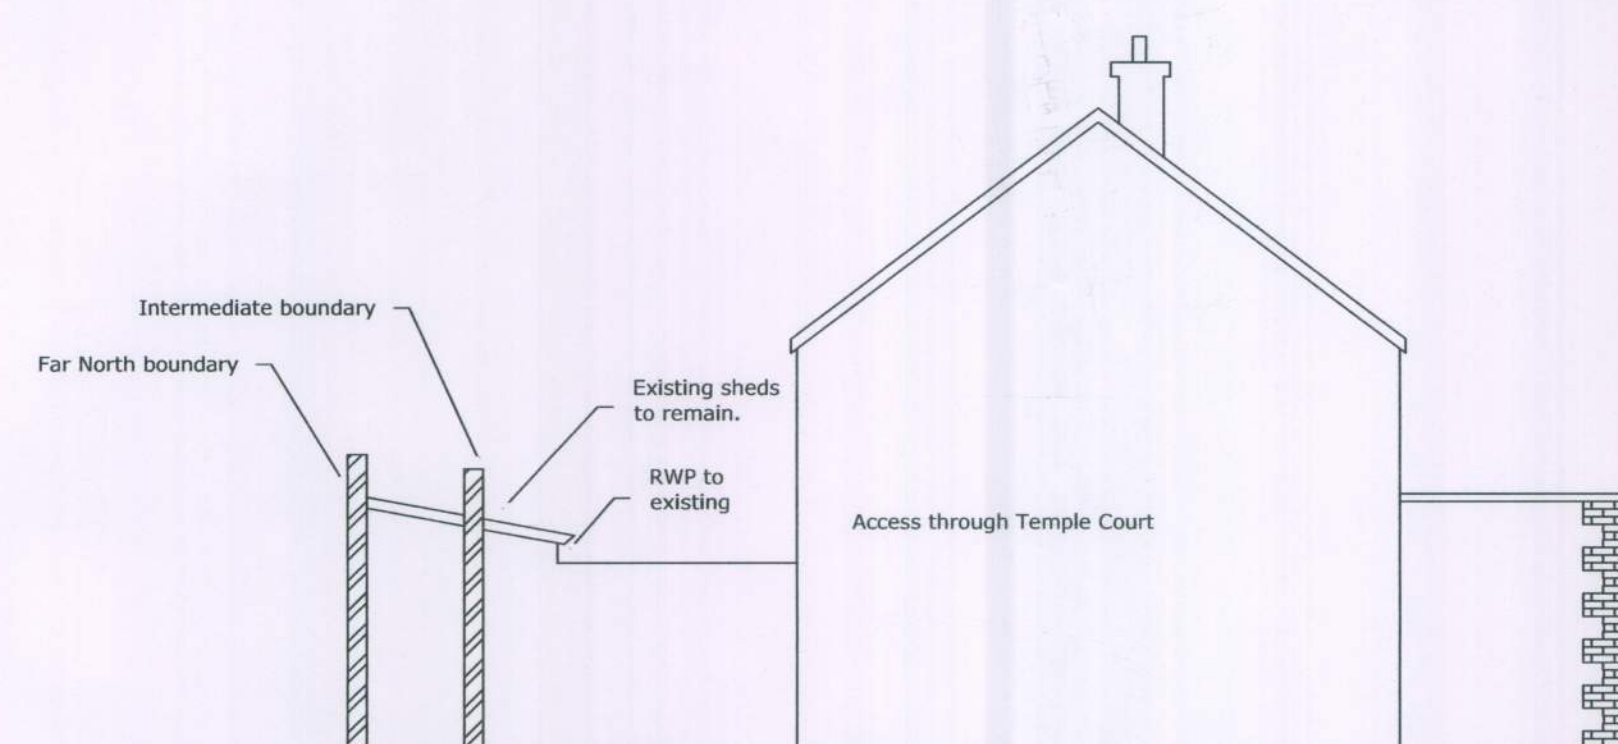

West Elevation

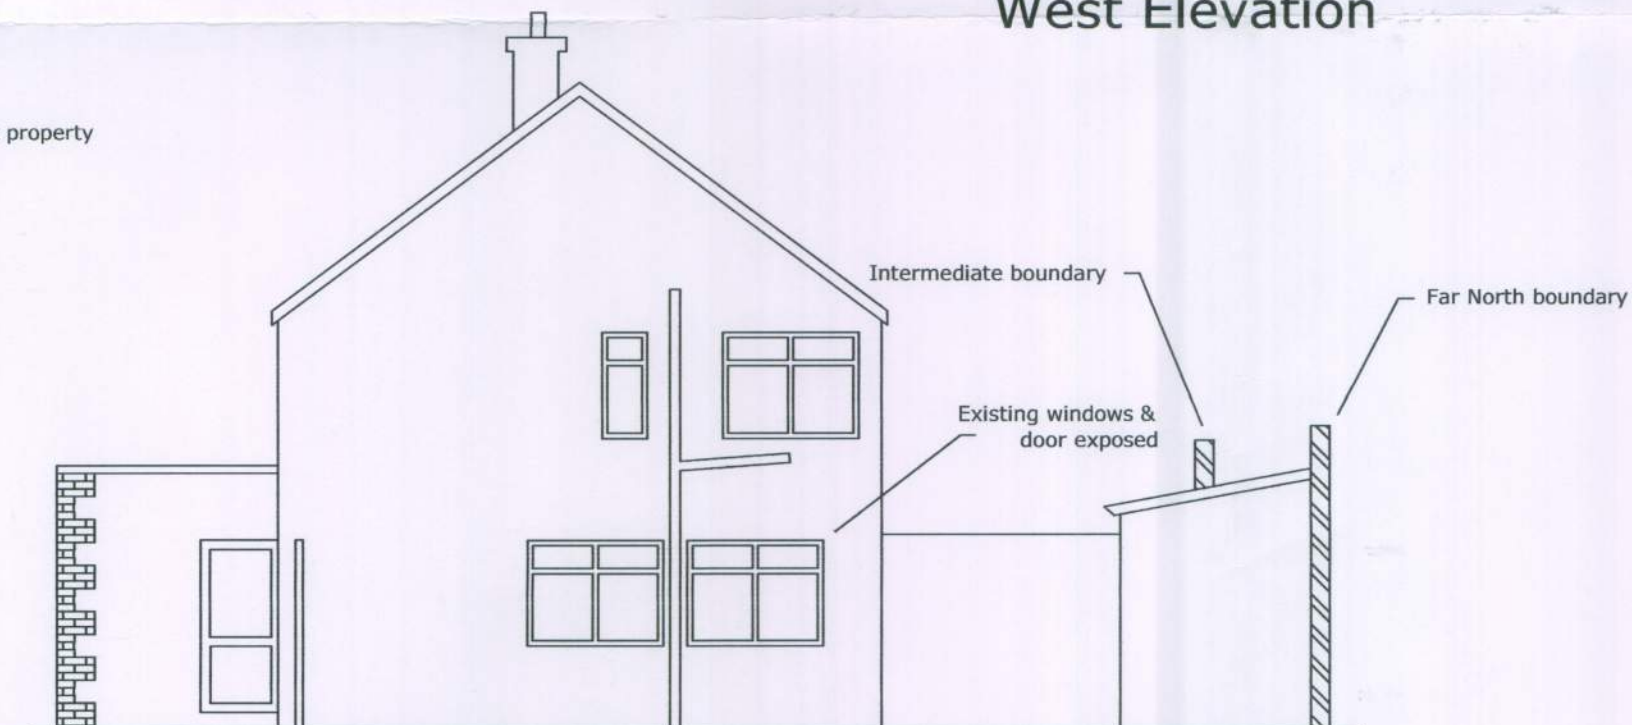

East Elevation

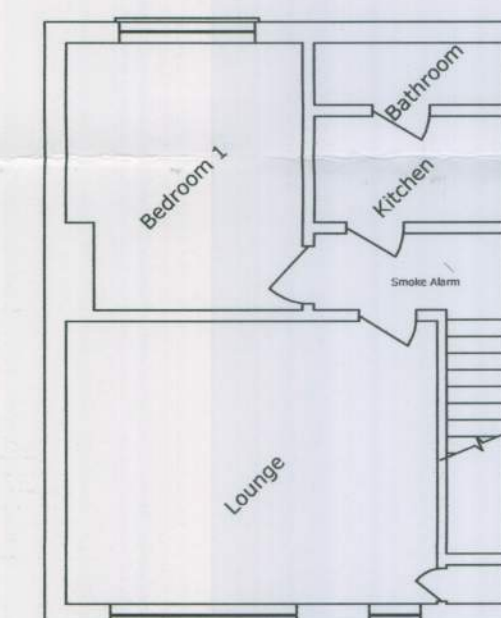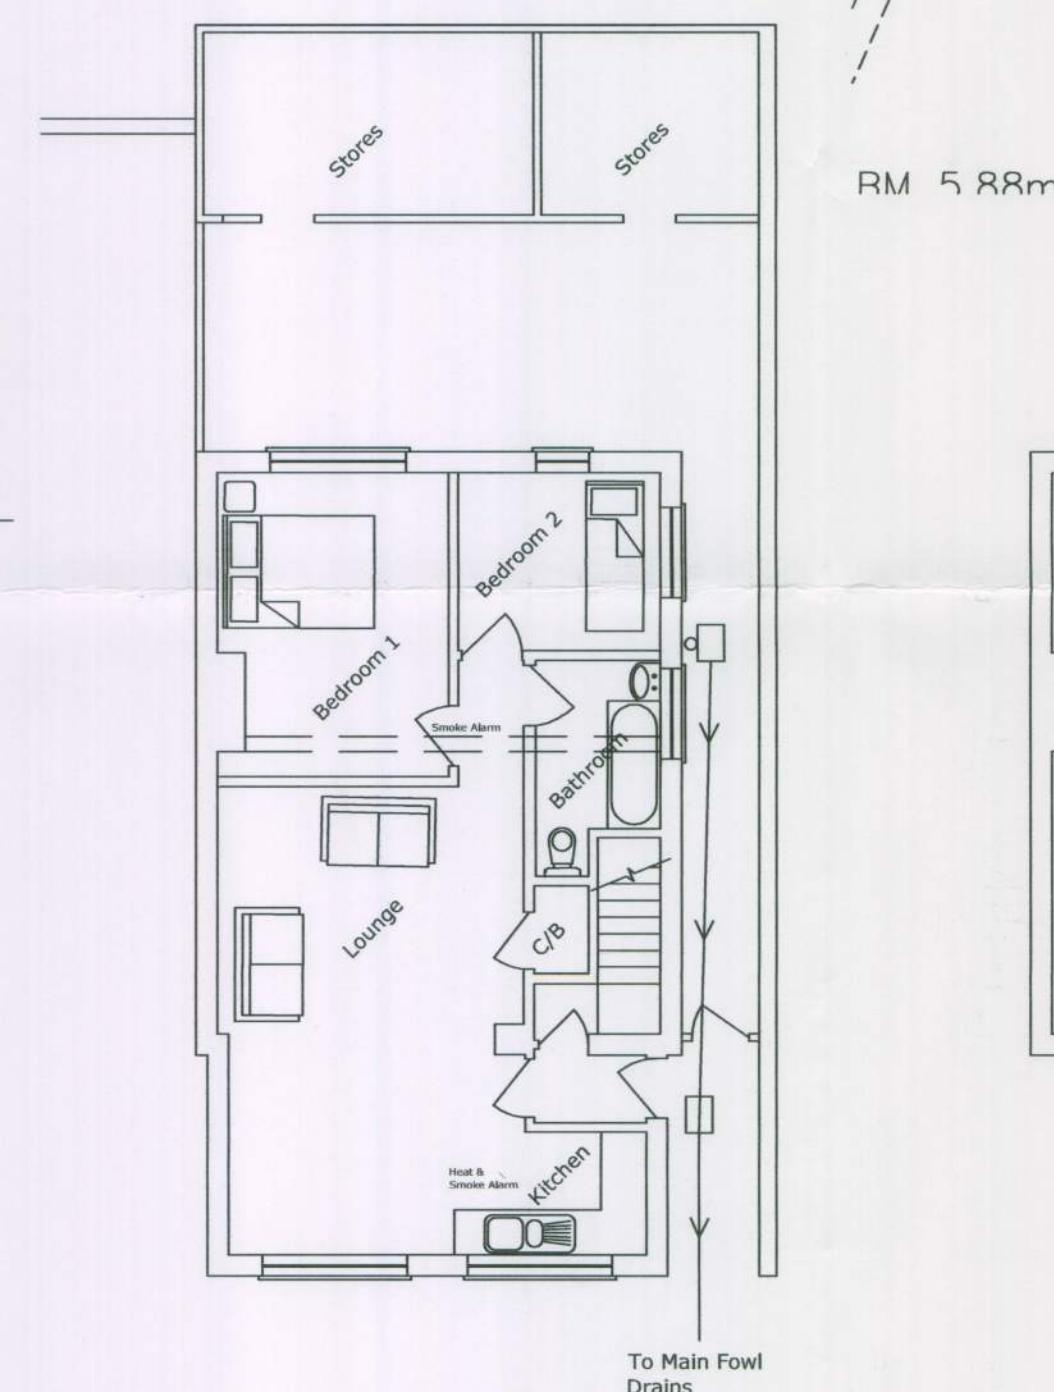

Drawing No.	27chu/lw/001
-------------	--------------