




Plans 1:50

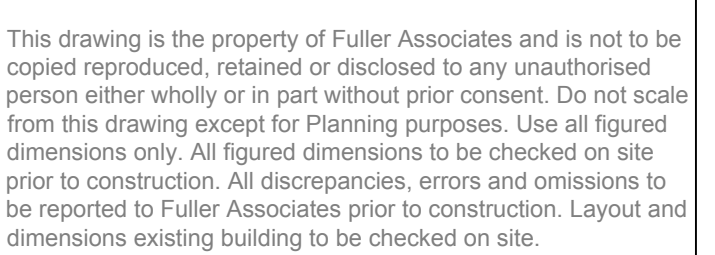

FULLER
ASSOCIATES

email: architectural@fuller-associates.co.uk
www.fuller-associates.co.uk

Job Title	The Farm, 39 East Street Littlehampton
Client	Ms G Helyer & Ms R Helyer

Drawing Name

Cellar, Ground Floor and First Floor Plans -
Existing

Drawing Status	Planning
----------------	----------

Drawn by	ALP	Date	Apr 21
Checked by	DF	Date	Apr 21

Drawing Scale 1:50 at A1

Drawing No	Status	Revision
203104/ 01		