



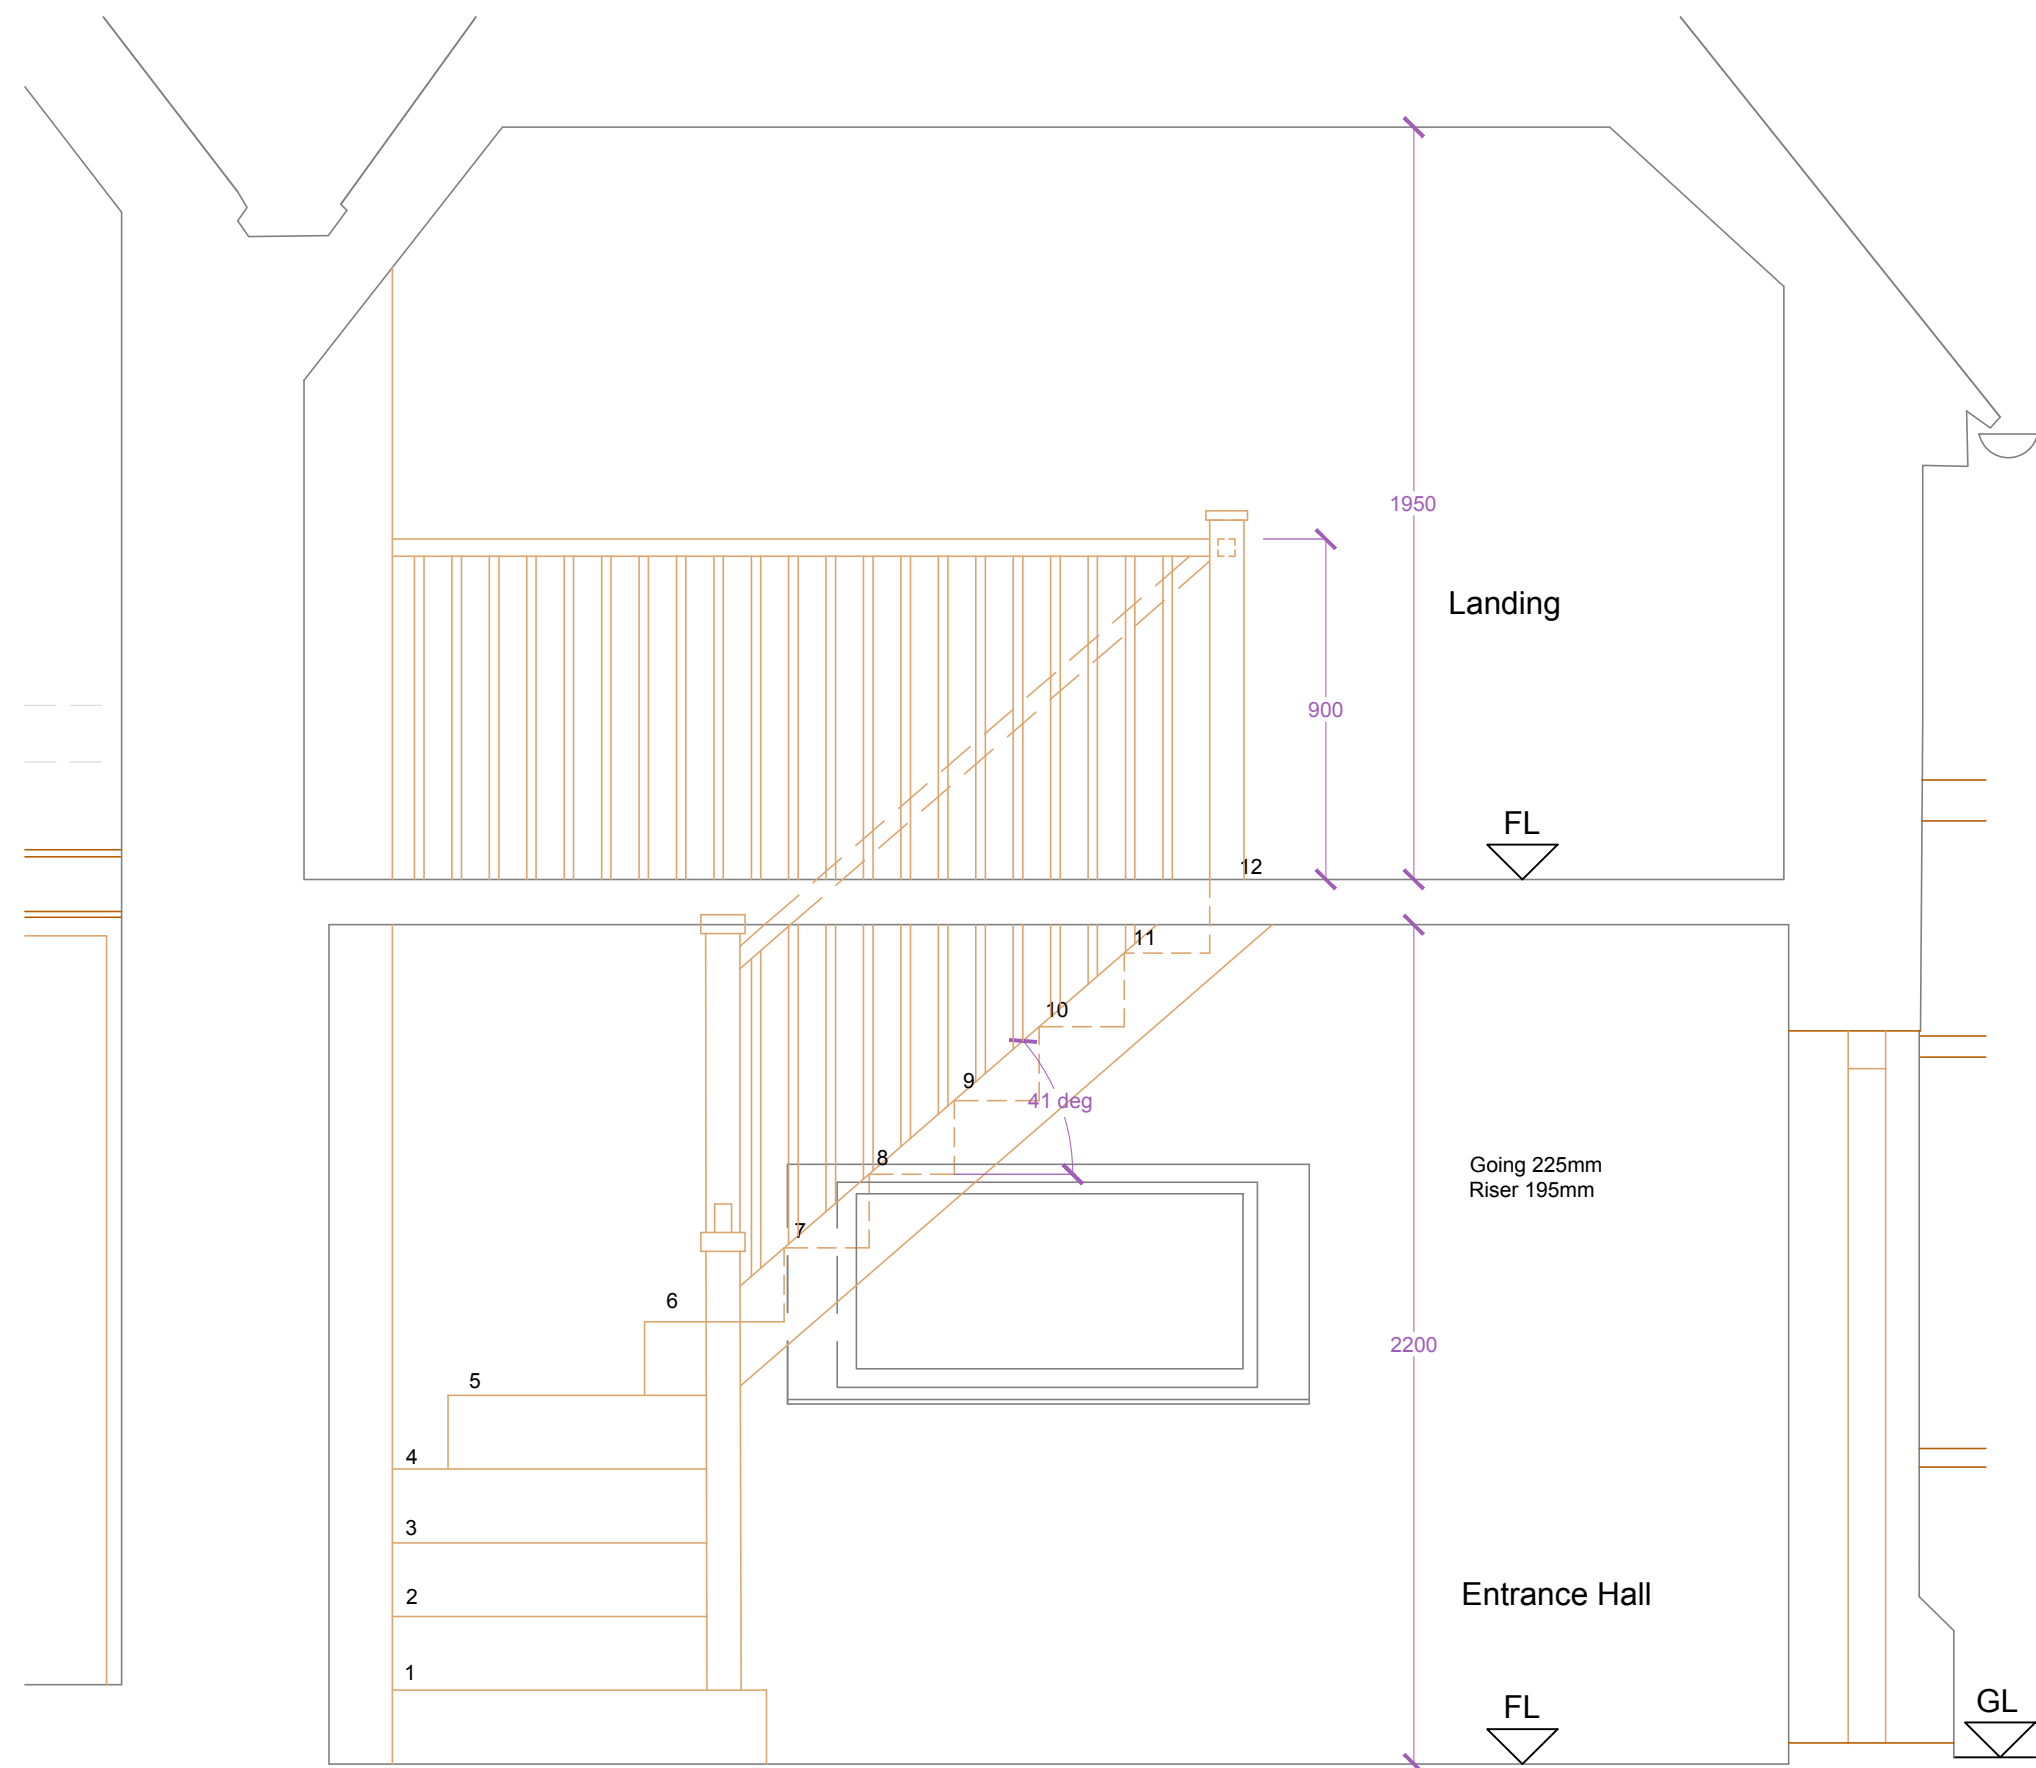


View A

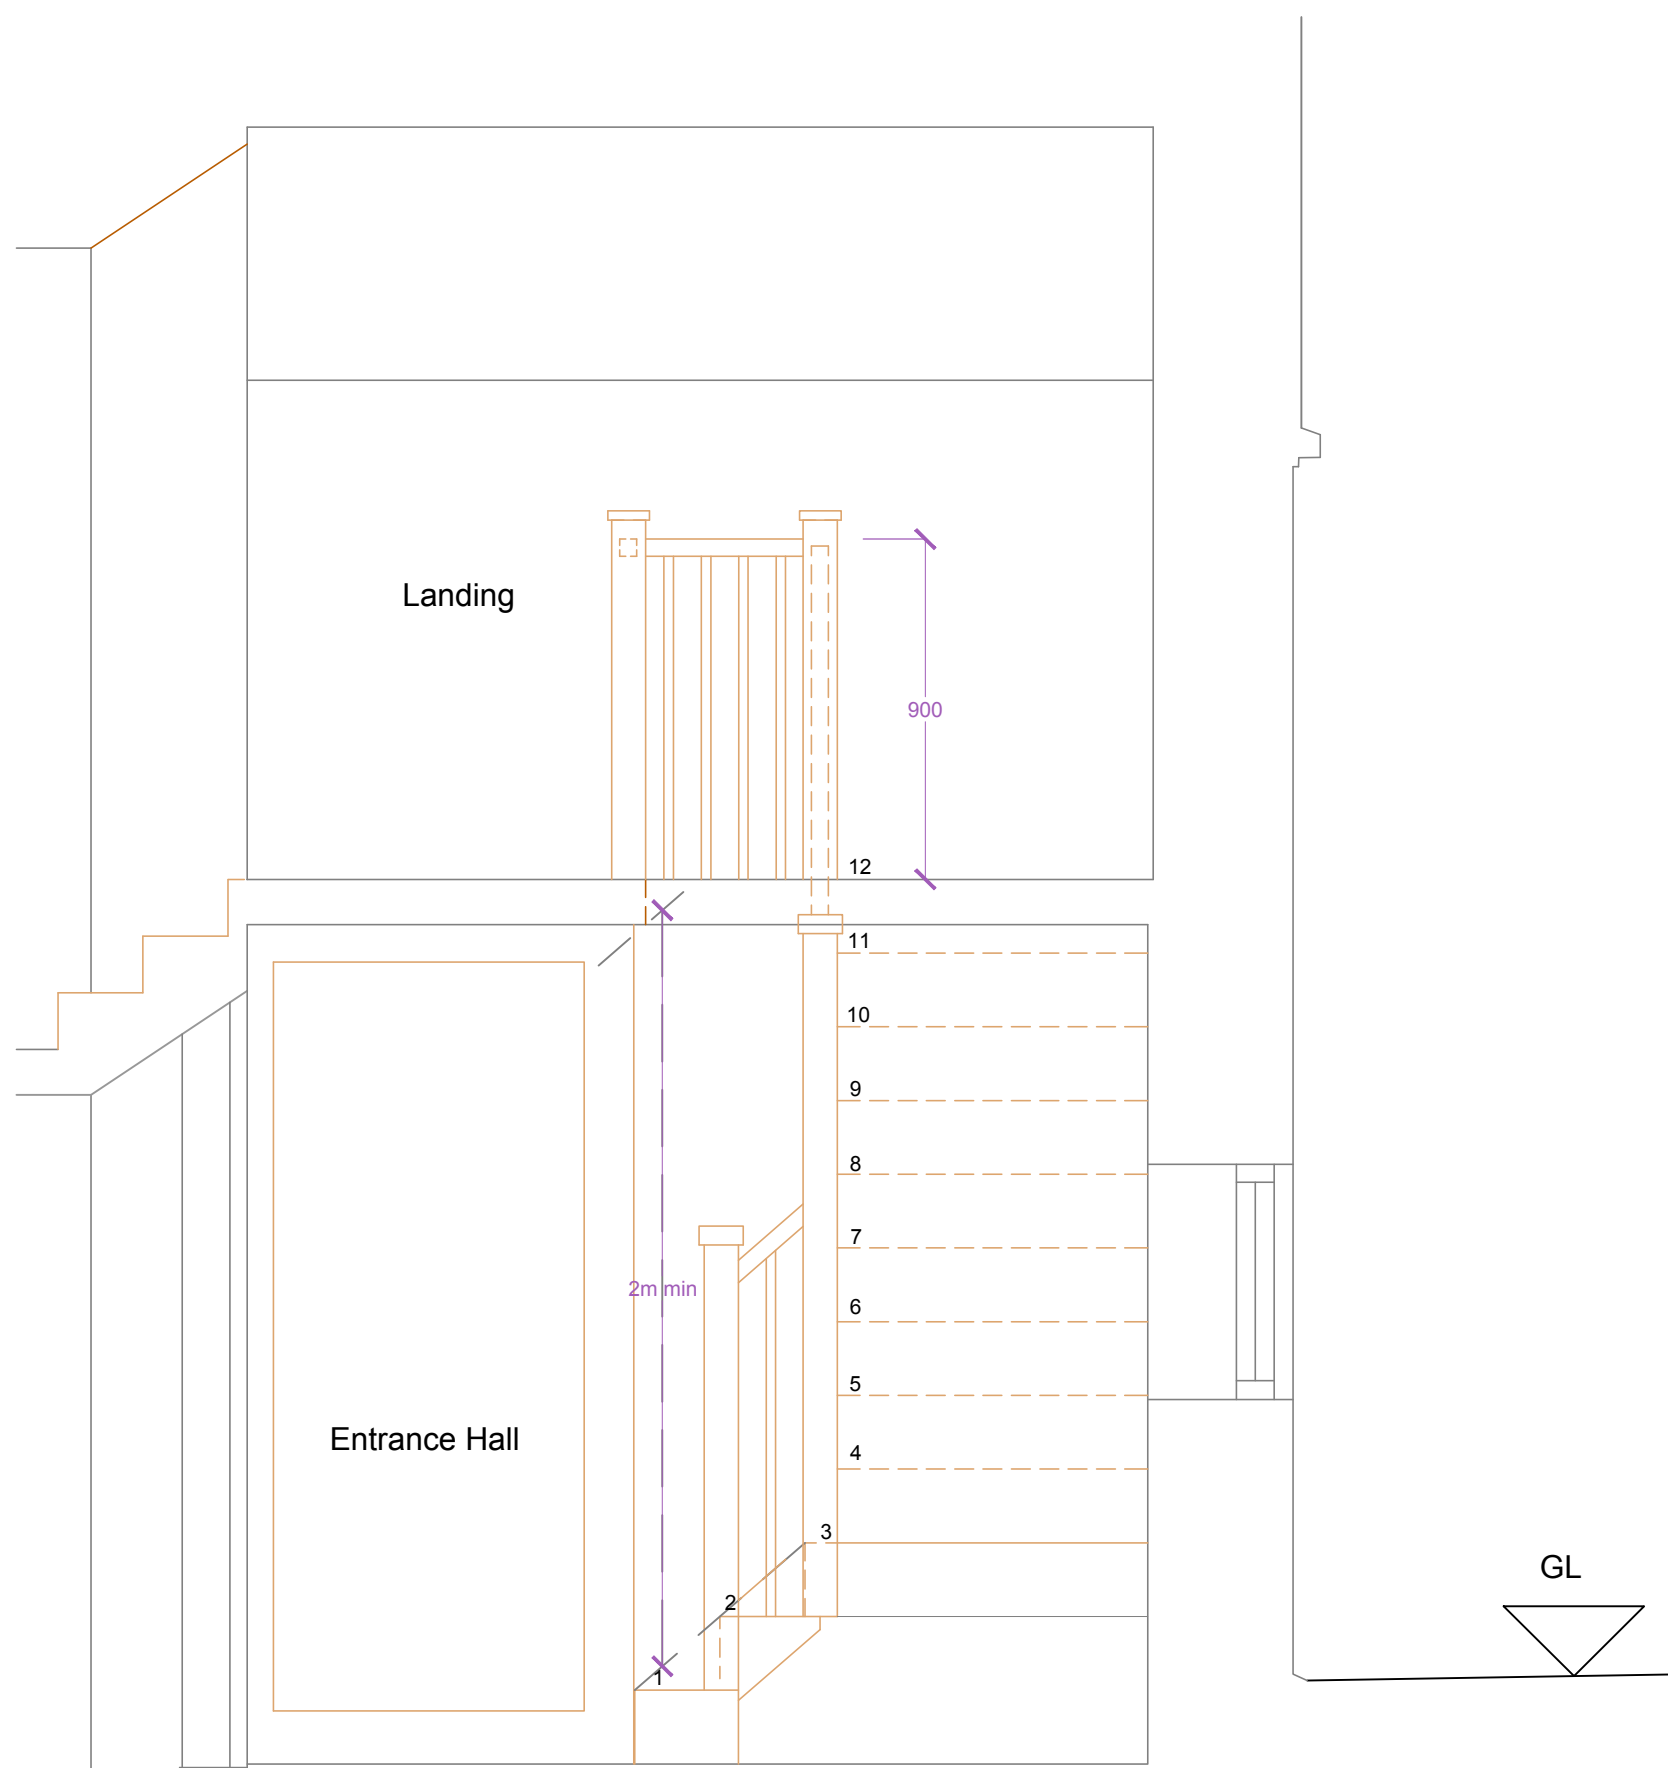


View B

Sections 1:20

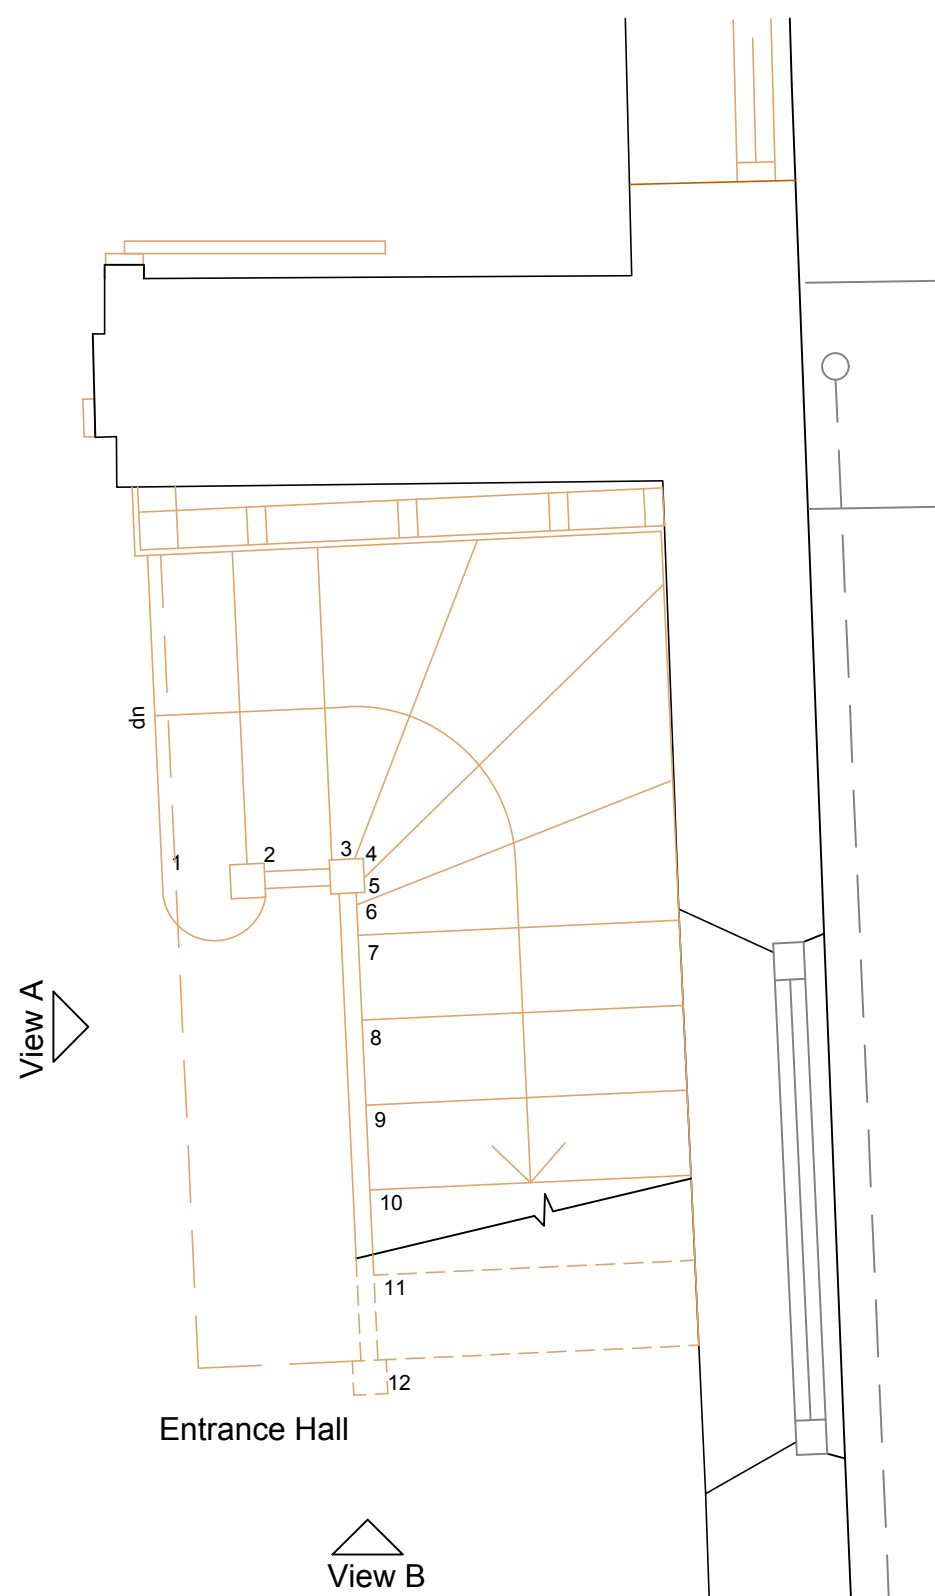

Ground Floor Plan
1: 20

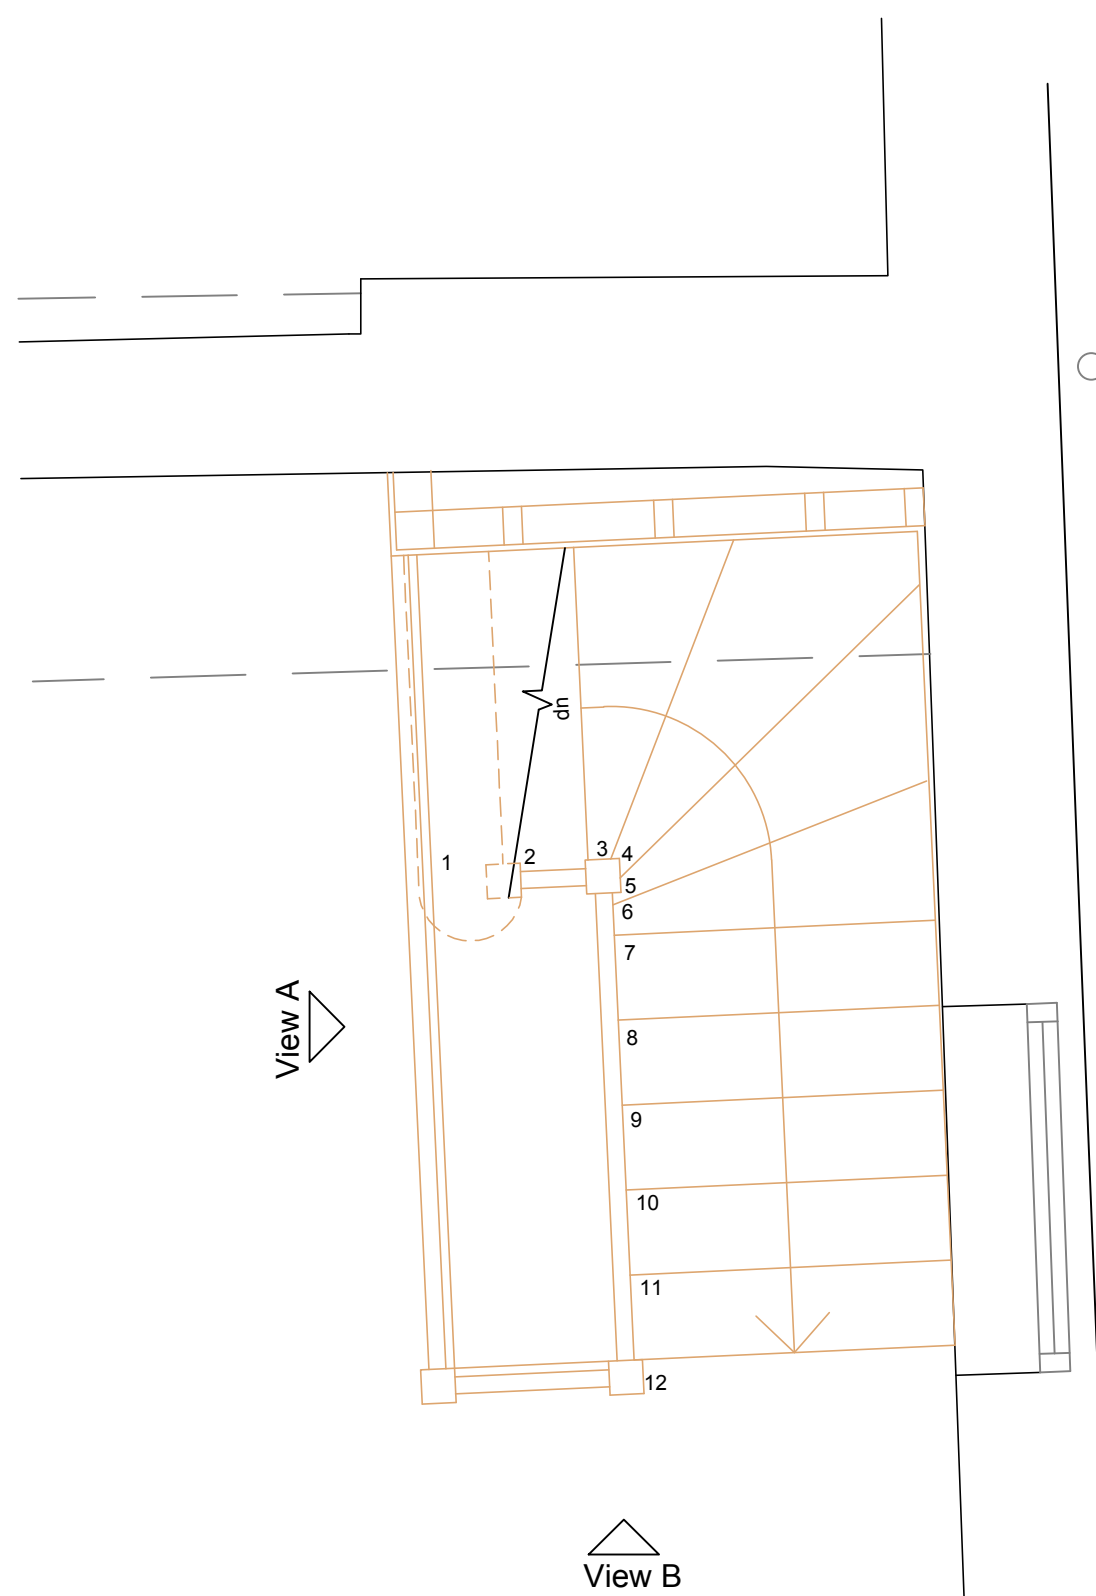

First Floor Plan
1: 20

Plans 1:20



<u>Note:</u> Due to the historic nature of the building, all vertical dimensions to be thoroughly checked prior to commencement of works. Materials: Softwood decorated strings, risers/treads, spindles and newel posts. Hardwood handrail and newel post caps.		
This drawing is the property of Fuller Associates and is not to be copied reproduced, retained or disclosed to any unauthorised person either wholly or in part without prior consent. Do not scale from this drawing except for Planning purposes. Use all figured dimensions only. All figured dimensions to be checked on site prior to construction. All discrepancies, errors and omissions to be reported to Fuller Associates prior to construction. Layout and dimensions existing building to be checked on site.		
Chartered Surveyors • Architectural Design FULLER ASSOCIATES 10-11 The Parade, Willowhayne Crescent, East Preston, West Sussex BN16 1NS tel: 01903 774754 email: architectural@fuller-associates.co.uk www.fuller-associates.co.uk		
Job Title	The Farm, 39 East Street Littlehampton	
Client	Ms G Helyer & Ms R Helyer	
Drawing Name	Staircase Details - Proposed	
Drawing Status	Planning	
Drawn by	ALP	Date Apr 21
Checked by	DF	Date Apr 21
Drawing Scale	1:20 at A1	
Drawing No	Status	Revision
203104/ 09		