




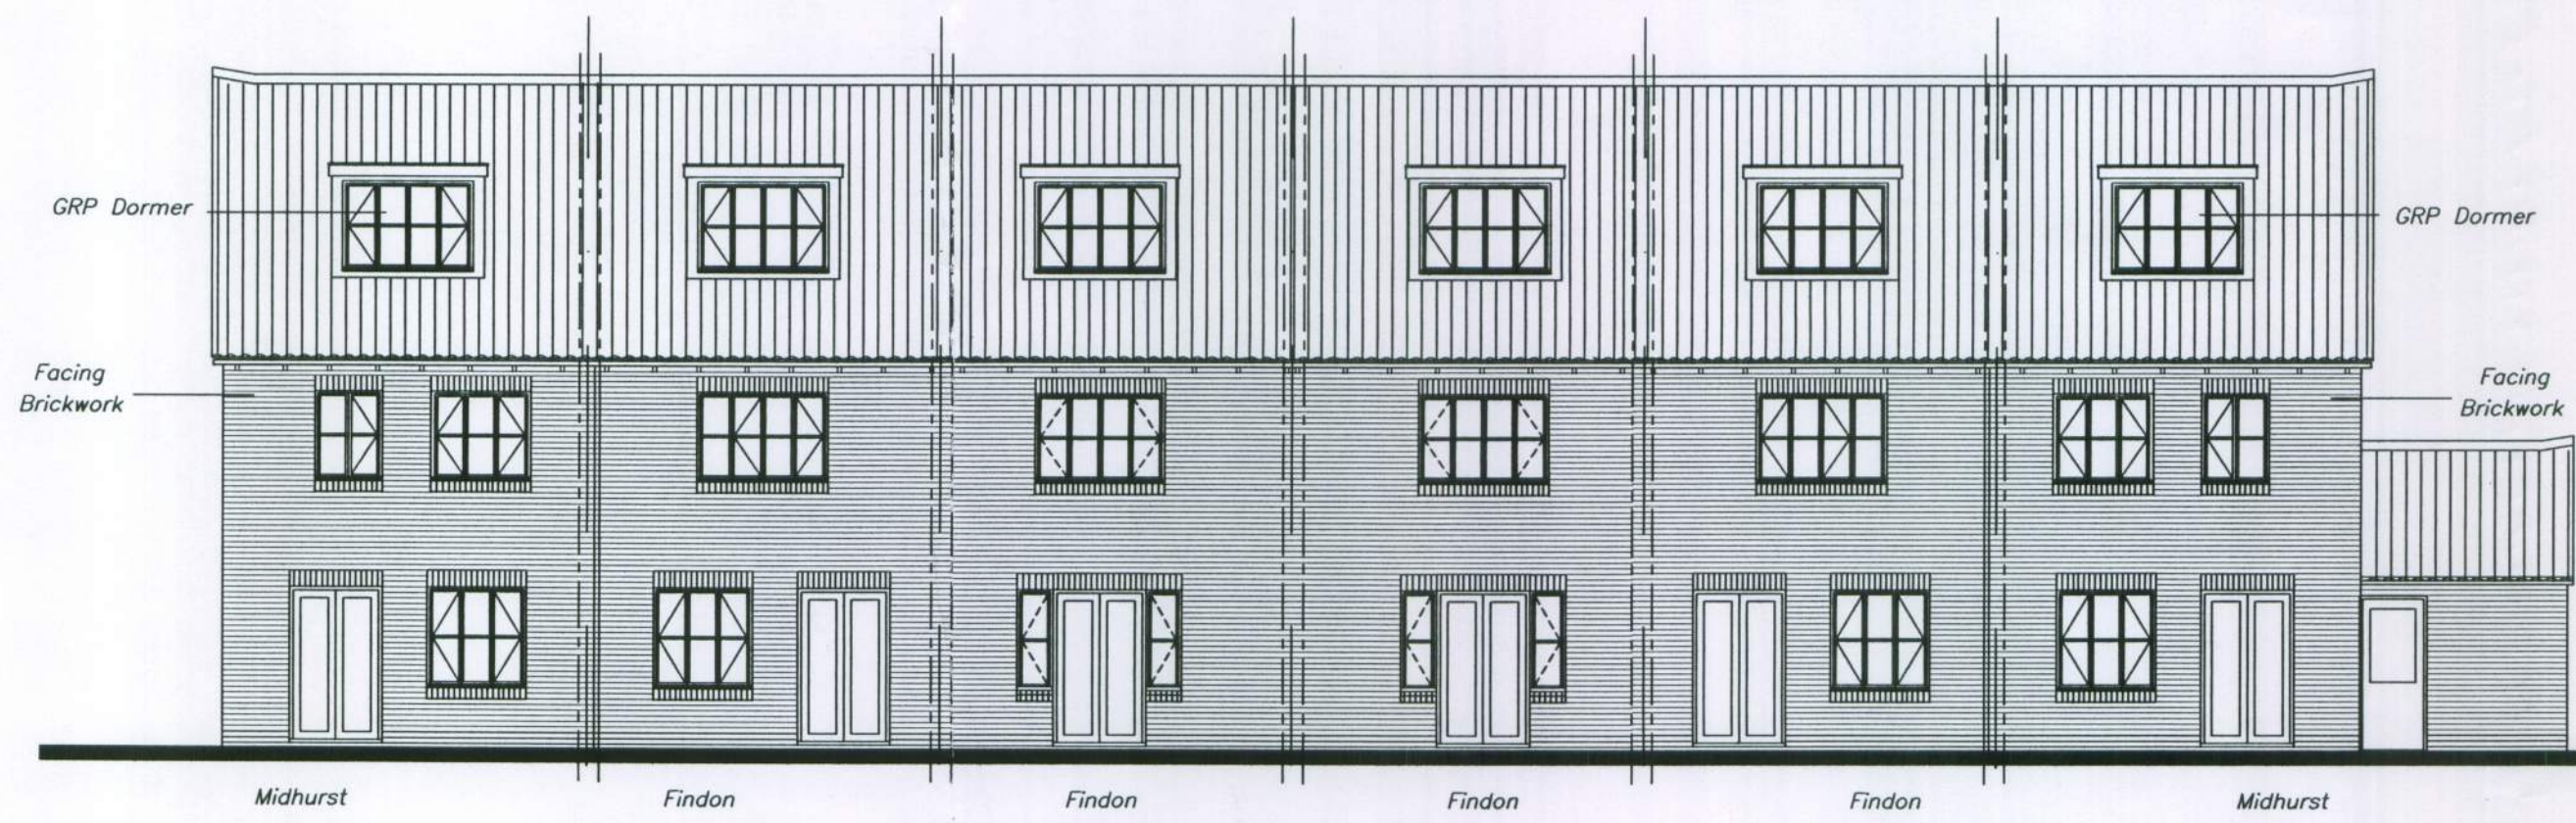


Rear Elevation

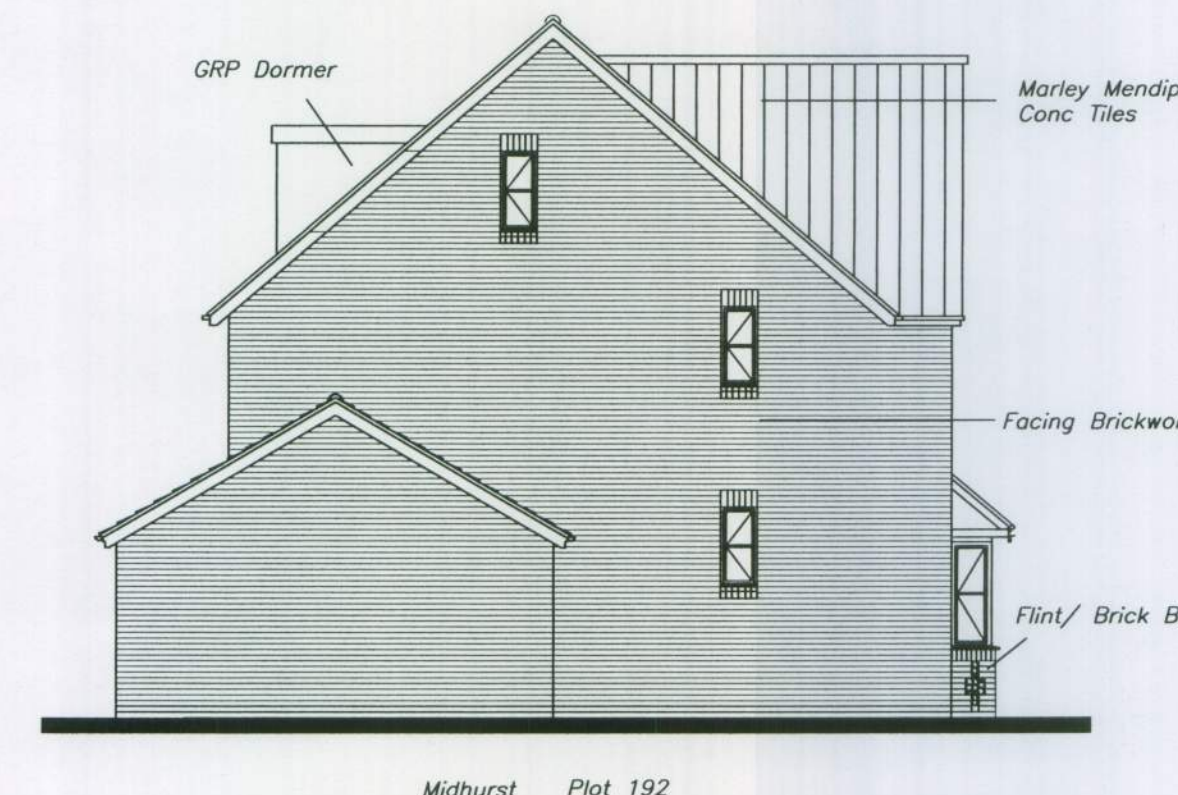


Side Elevation For Midhurst

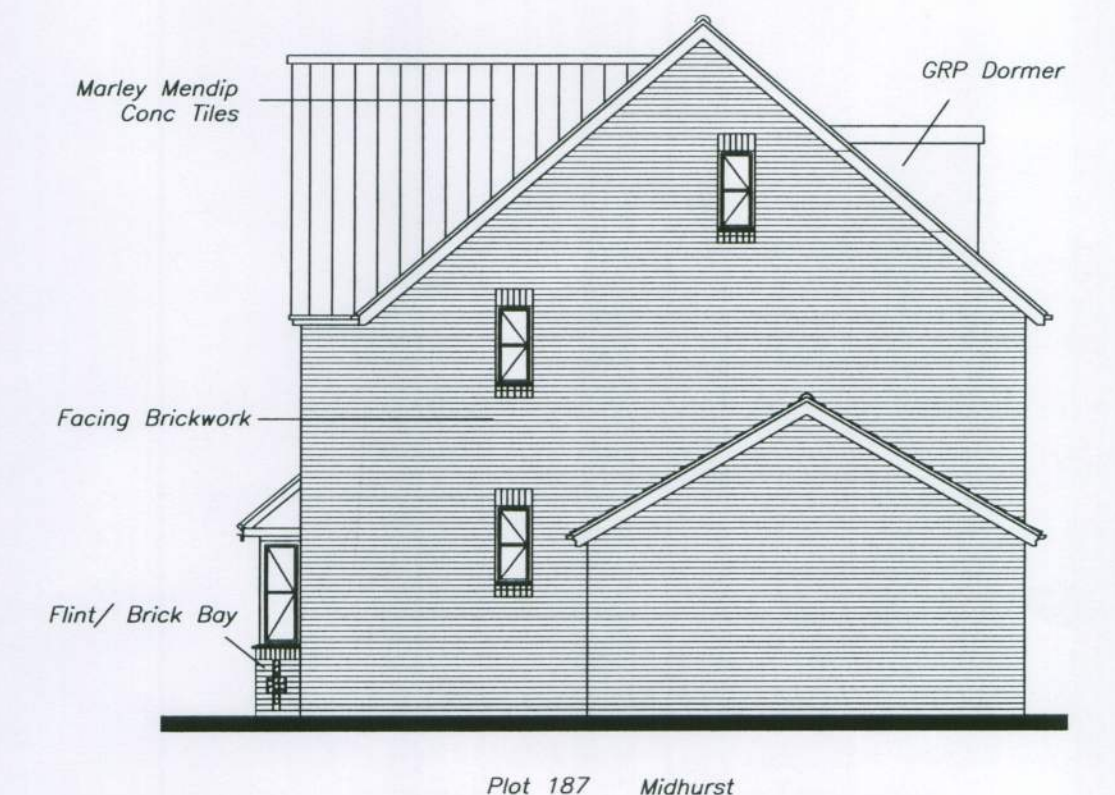


Side Elevation For Midhurst

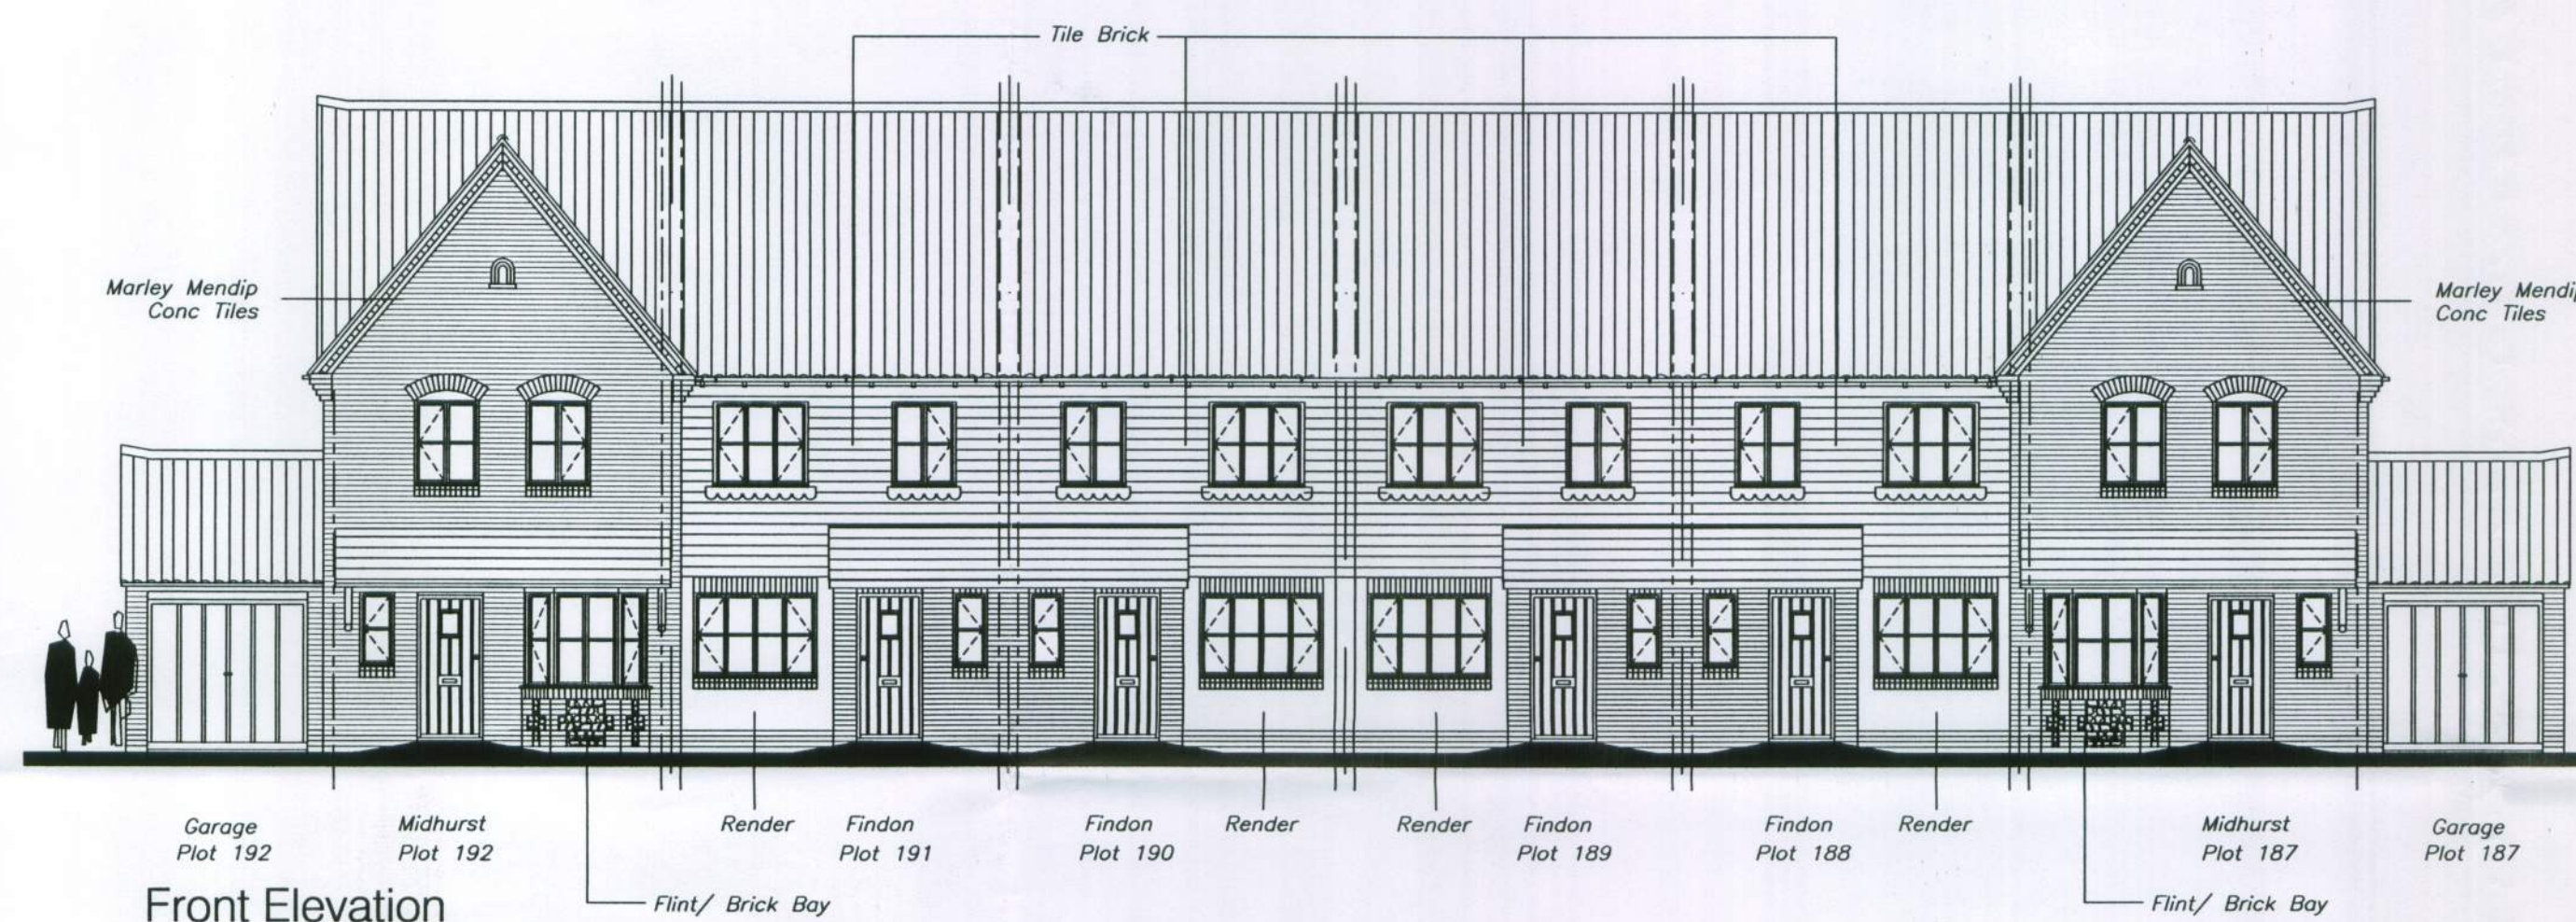


Front Elevation

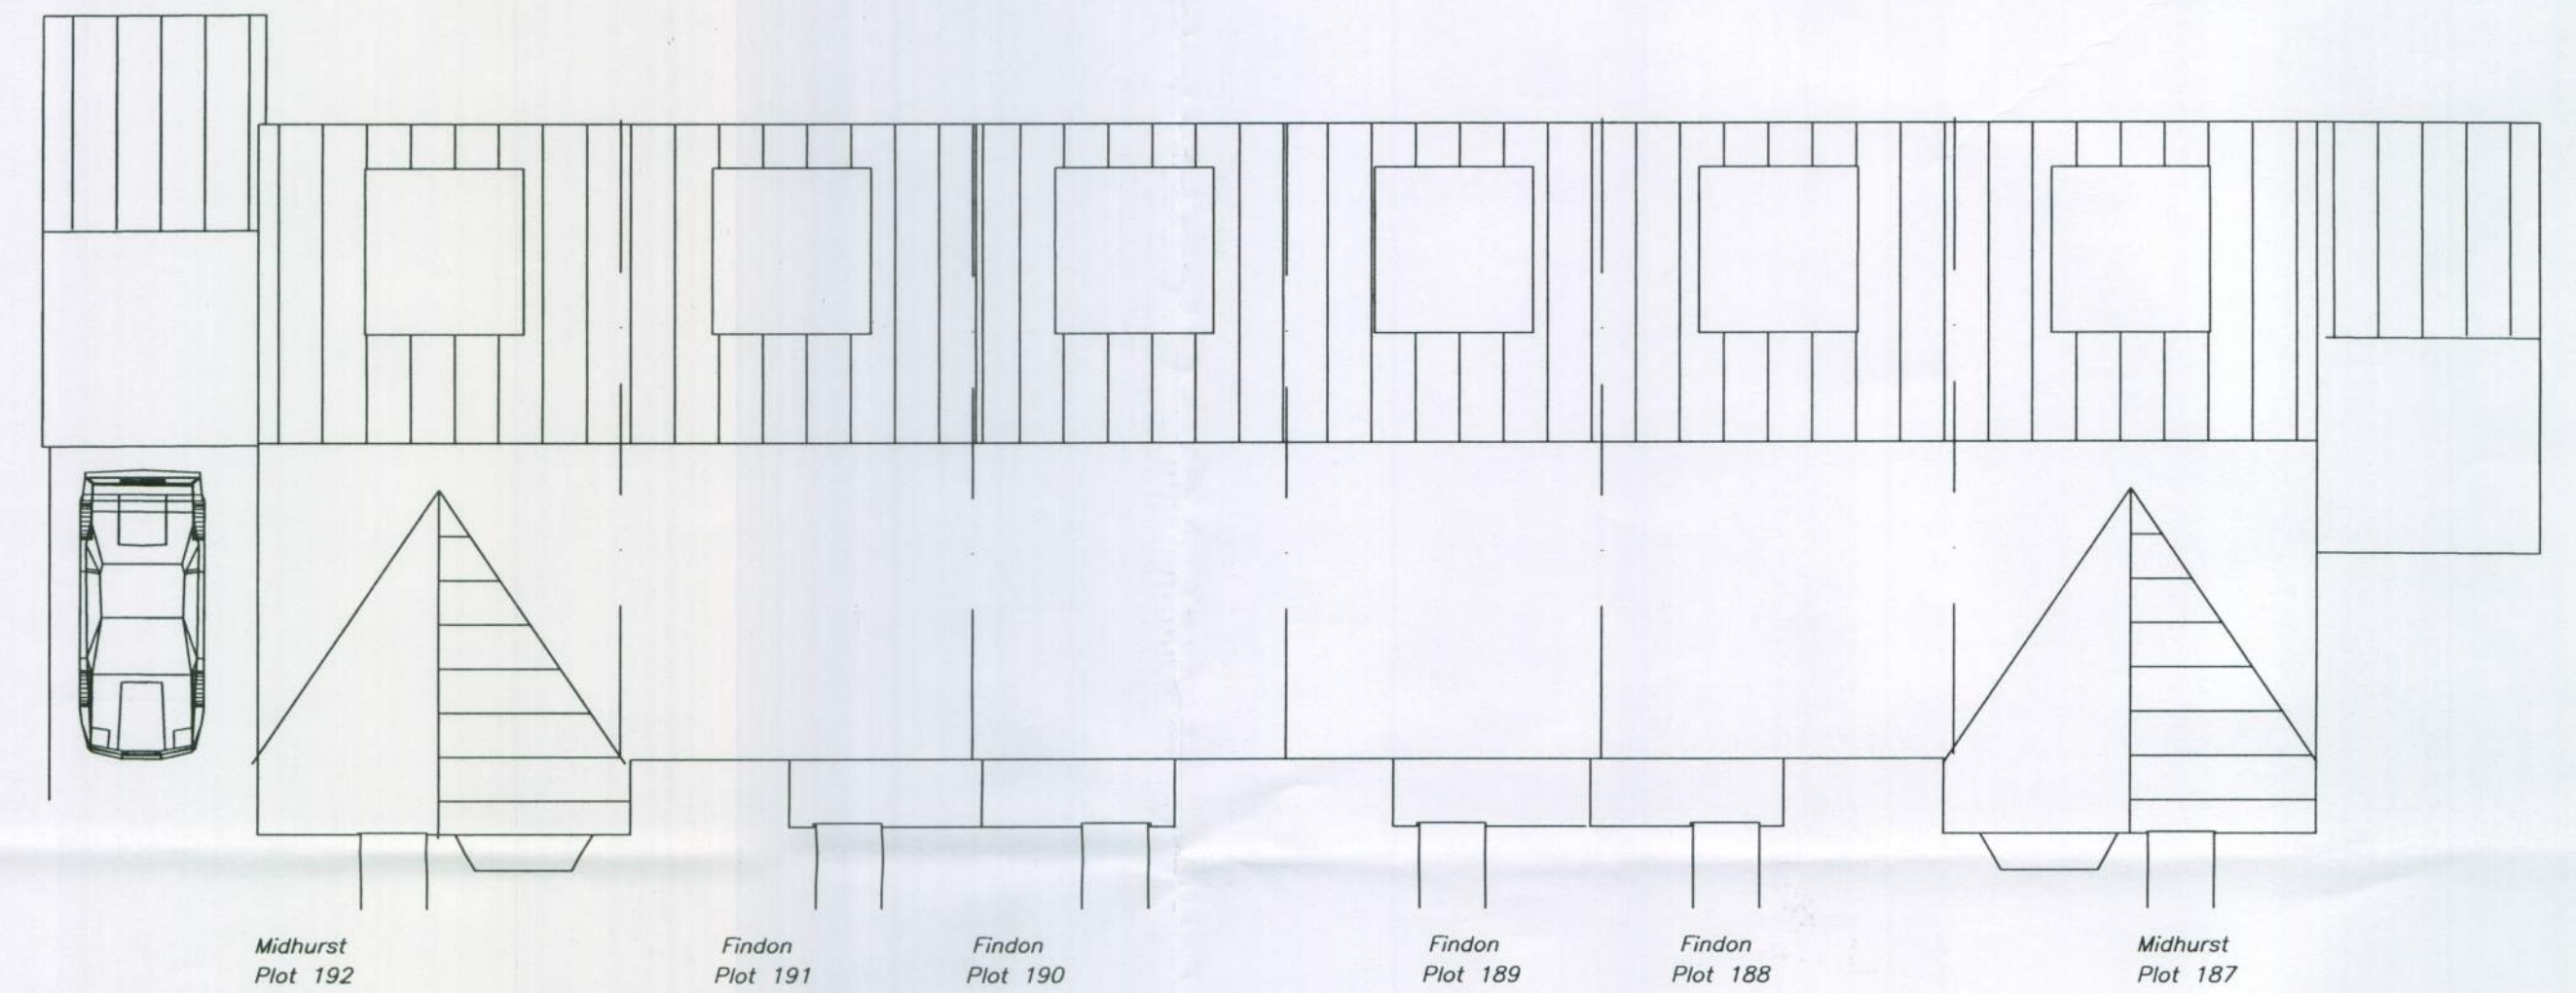


Roof Plan

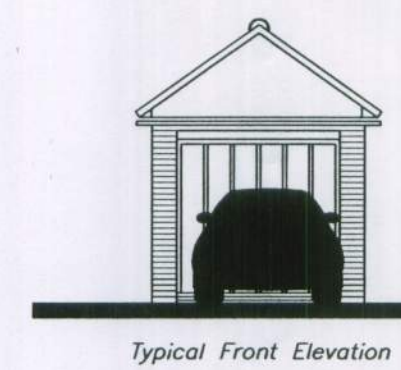


Typical Front Elevation

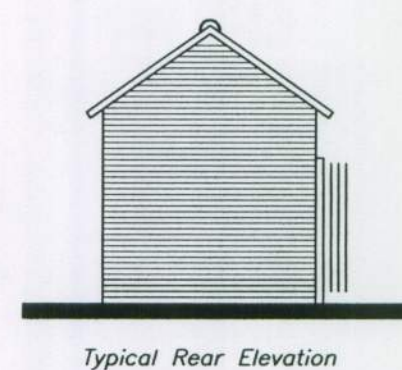


Typical Rear Elevation

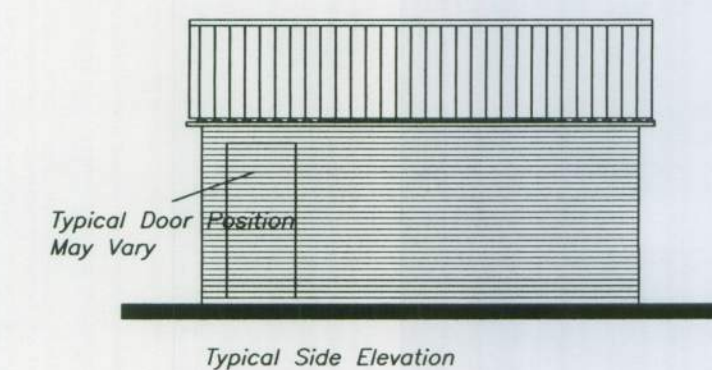

Typical Side Elevation

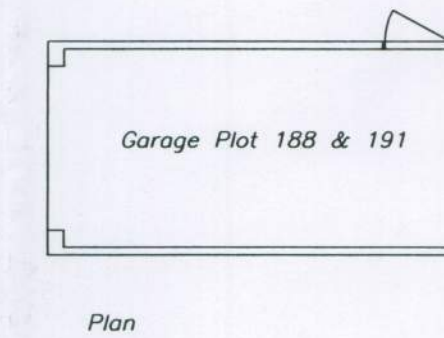


Plan

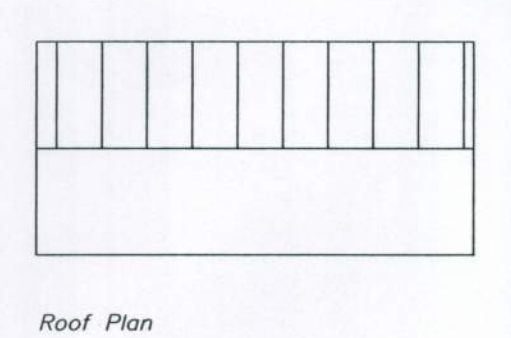


Roof Plan


Typical Detached Garage - Plot 188 & 191

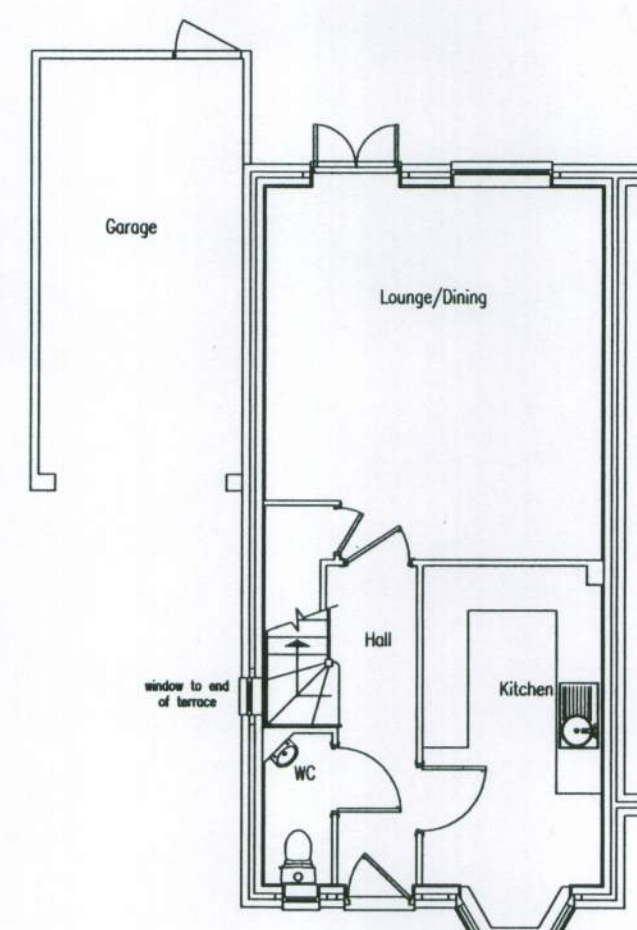


Midhurst Plot 192
GROUND FLOOR PLAN
SCALE 1:100

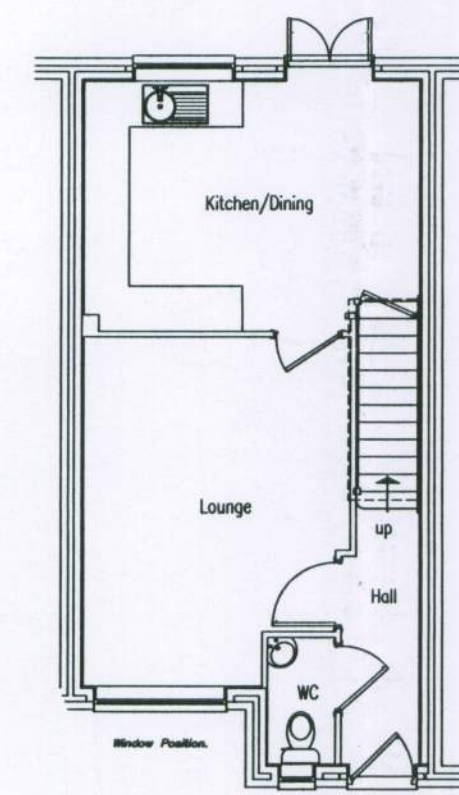


Findon Plots 191 & 189 (Plot 190 & 188 Handed)
GROUND FLOOR PLAN
SCALE 1:100

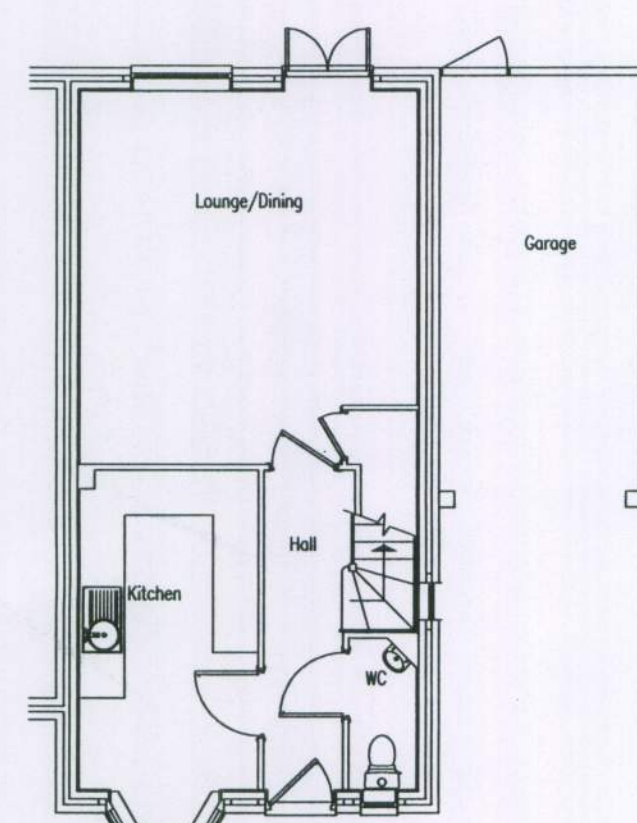


Midhurst Plot 187
GROUND FLOOR PLAN
SCALE 1:100

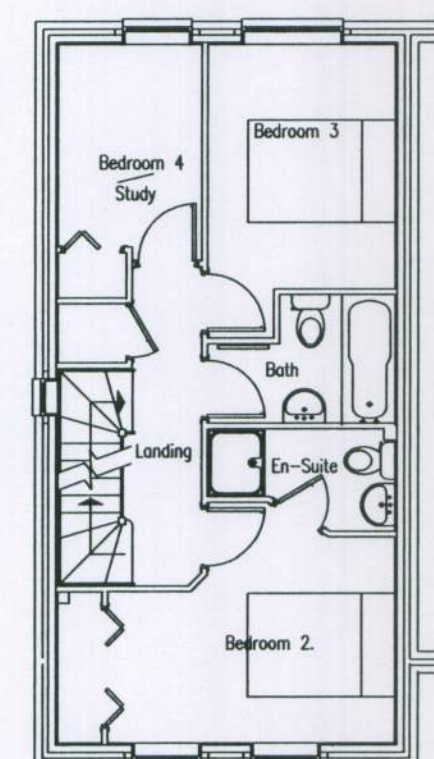


Midhurst Plot 192 (Plot 187 Handed)
FIRST FLOOR PLAN
SCALE 1:100

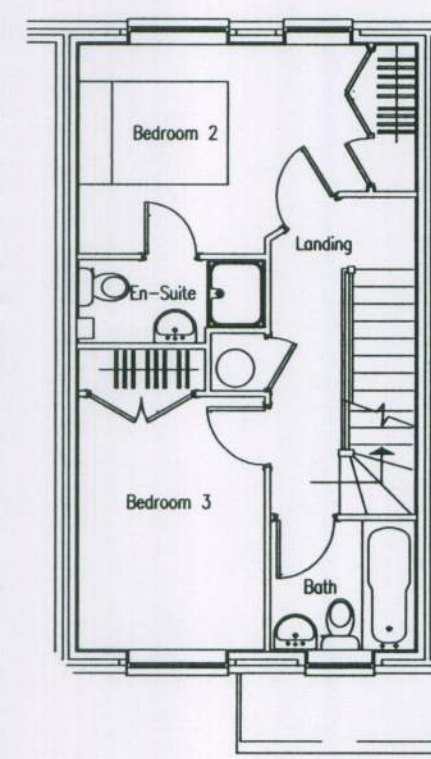

Findon Plots 191 & 189 (Plot 190 & 188 Handed)
FIRST FLOOR PLAN
SCALE 1:100

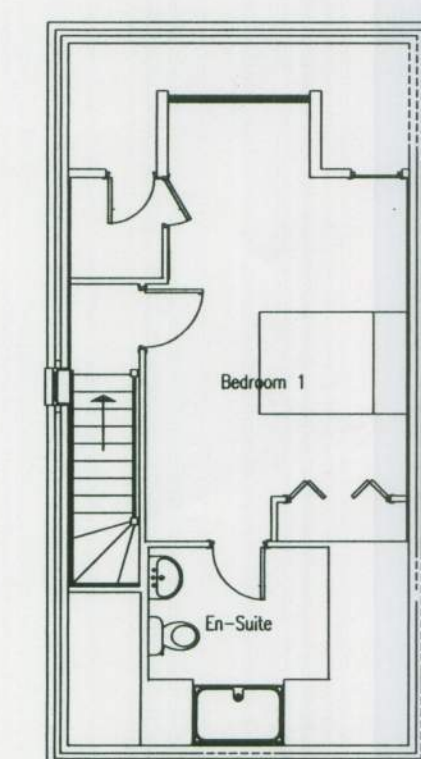

Midhurst Plot 192 (Plot 187 Handed)
SECOND FLOOR PLAN
SCALE 1:100

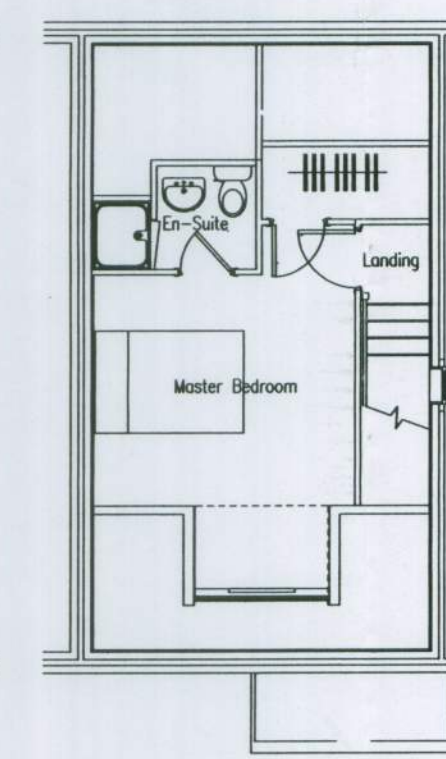

Findon Plots 191 & 189 (Plot 190 & 188 Handed)
SECOND FLOOR PLAN
SCALE 1:100

Typical Floor Layouts Midhurst & Findon House Types

REV	DESCRIPTION	DATE
REVISION		
job no.	drawing no.	rev.
023 999	PL/10/01	
scale	drawn by	date
1:100@A1	GMG	May 11
CAD File: v:\littlehampton\theop\plans\8 acre site\planning\selinas drafts 040326		
Residential Development Former HRI Site Worthing Road, Littlehampton. West Sussex. Revised Layout Plots 187 -192 Typical 1:100 Plans & Elevations.		



Rustington House, Worthing Road, Rustington, West Sussex, BN16 3PS
Tel No: (01903) 777777 Fax No: (01903) 777700