


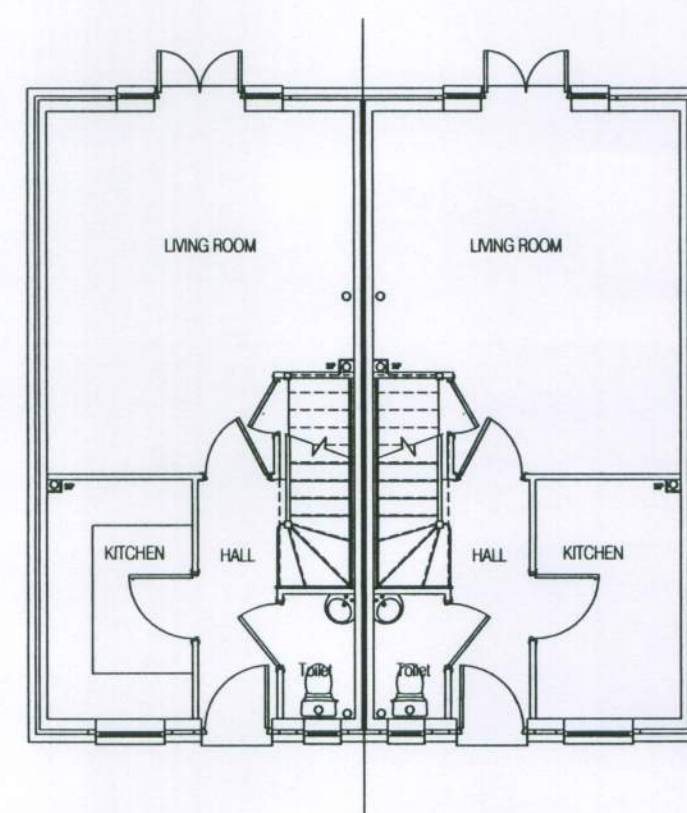


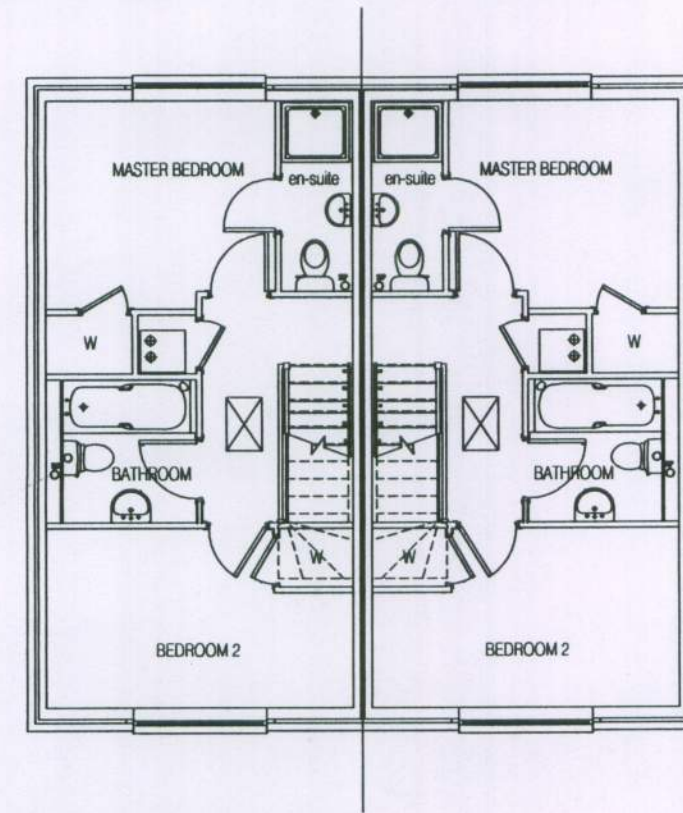


Slindon Plt 195 & 196
GROUND FLOOR PLAN
SCALE 1:100

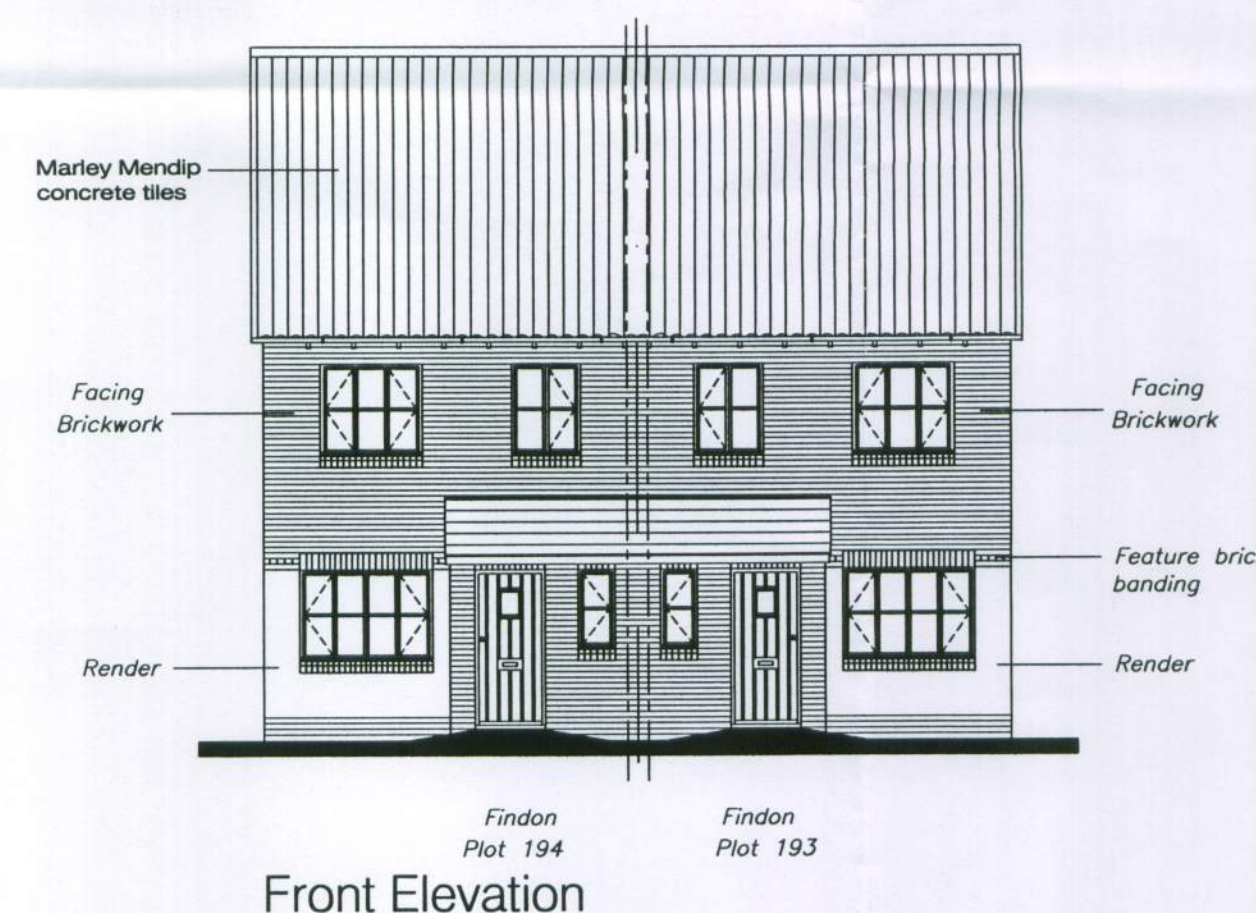


Slindon Plt 195 & 196
FIRST FLOOR PLAN
SCALE 1:100

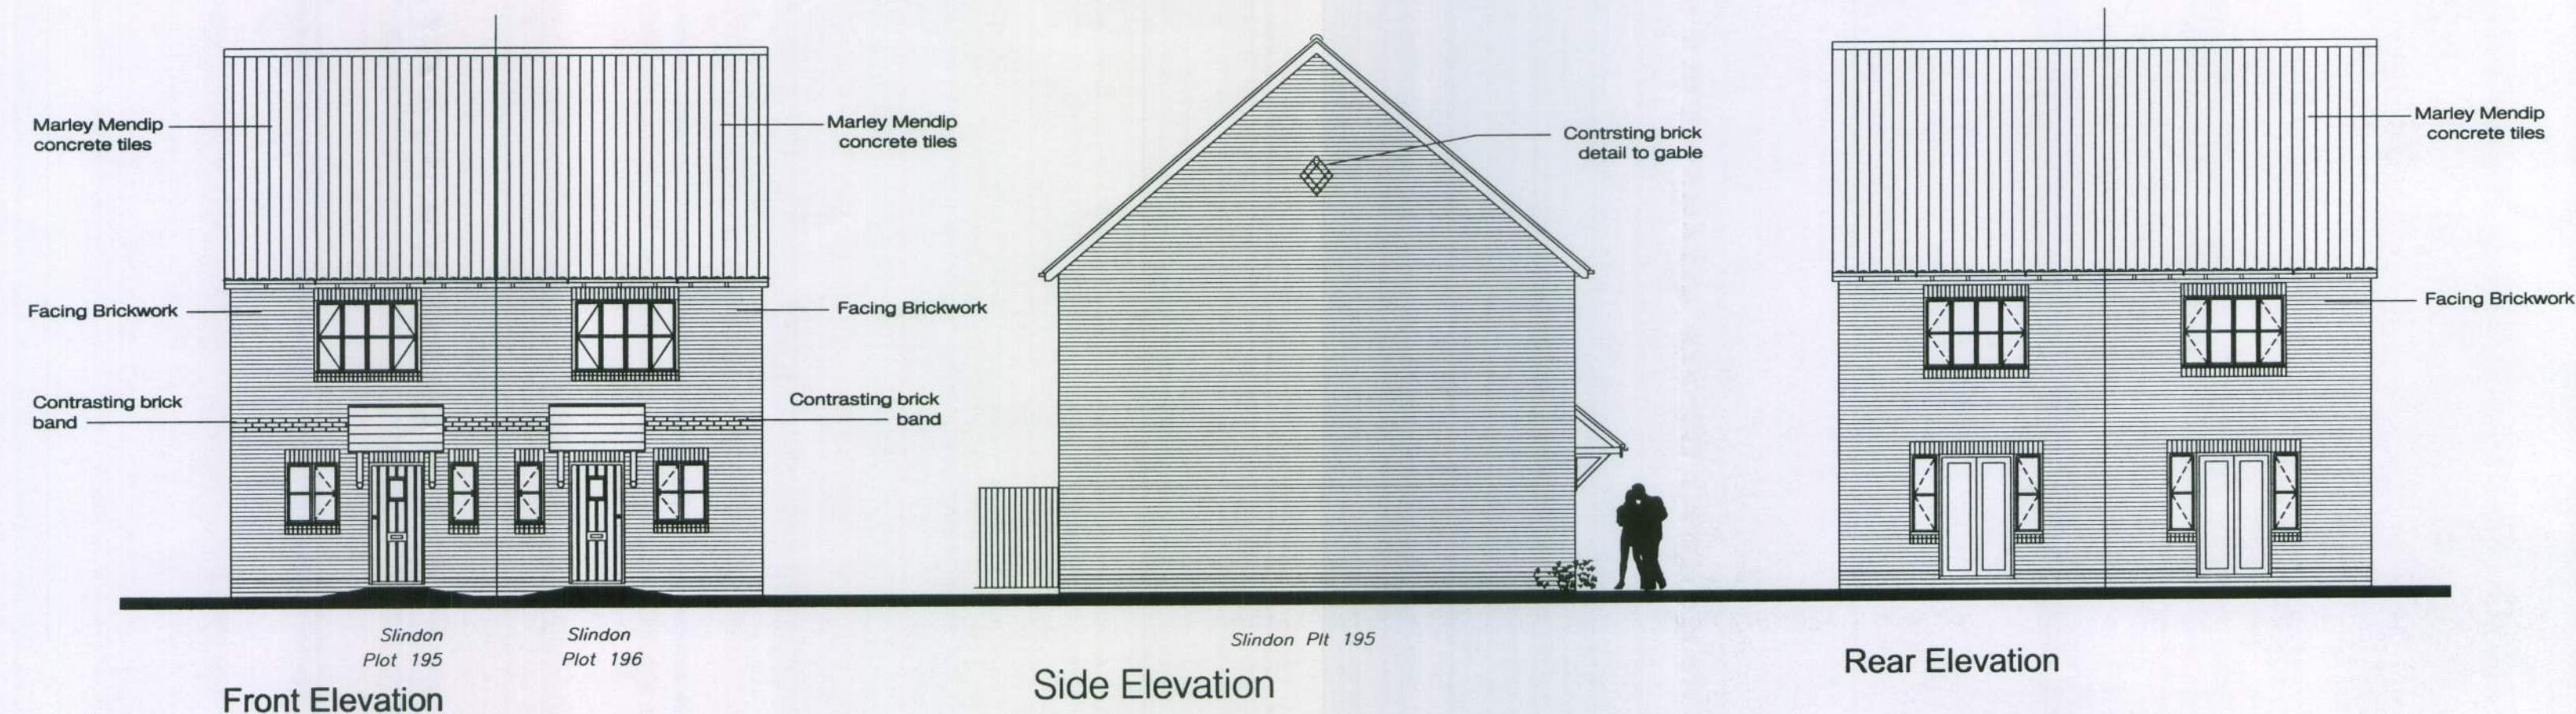


Front Elevation

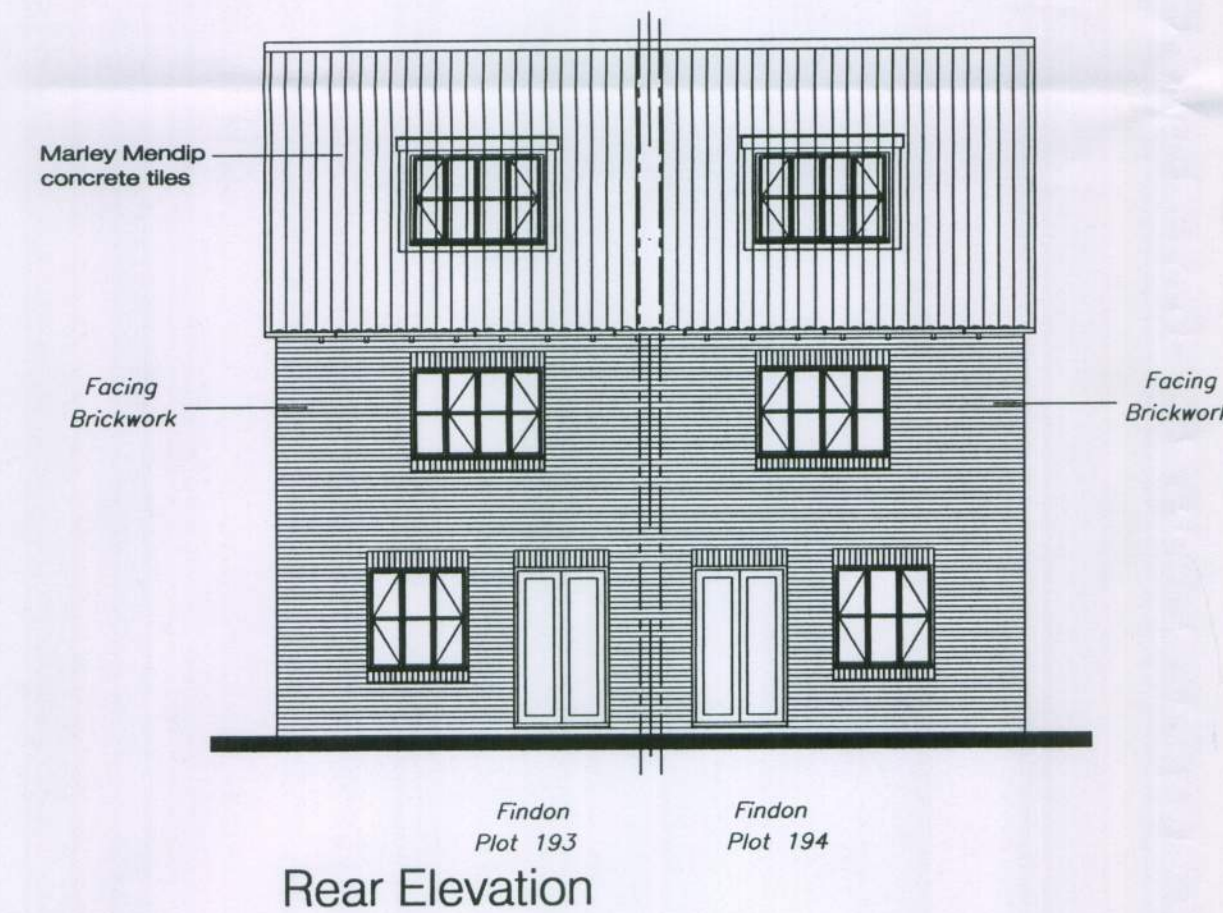


Rear Elevation

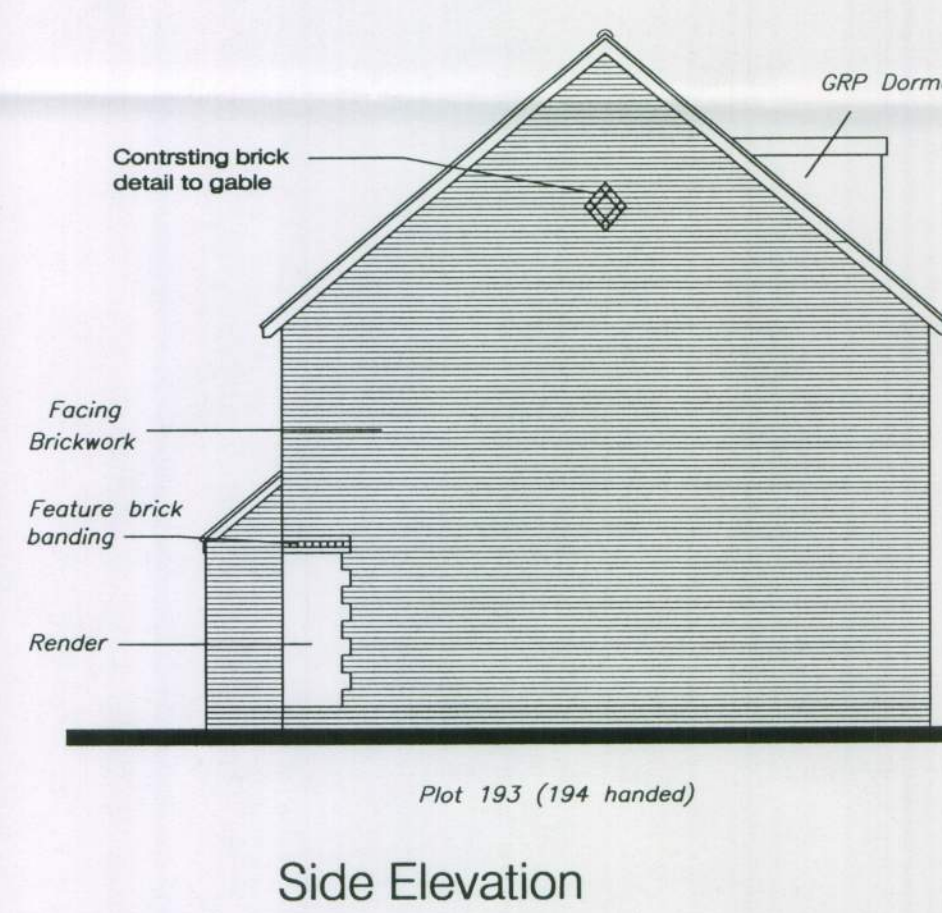


Side Elevation

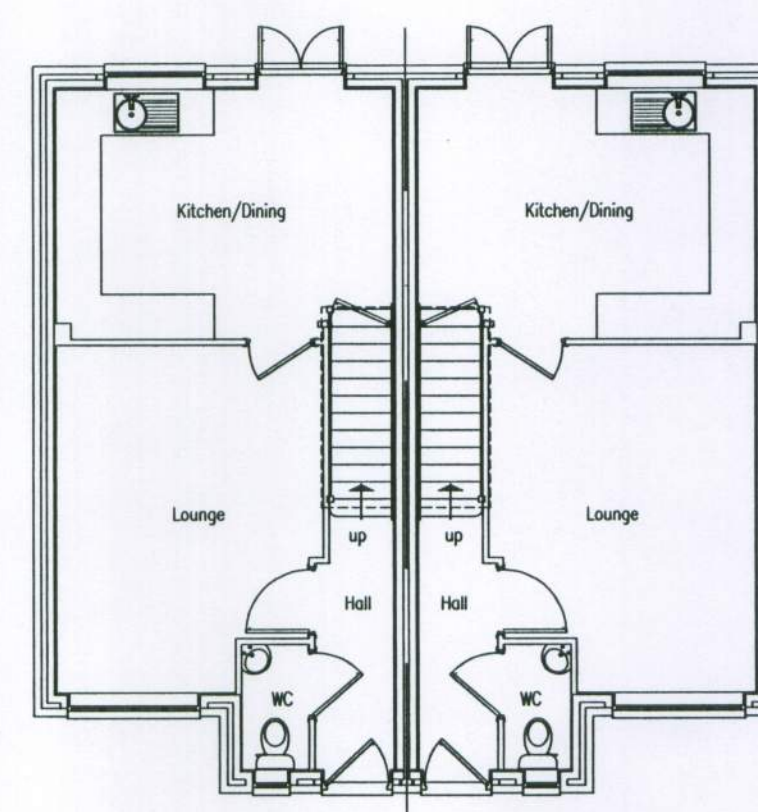


Findon Plt 193 & 194
GROUND FLOOR PLAN
SCALE 1:100

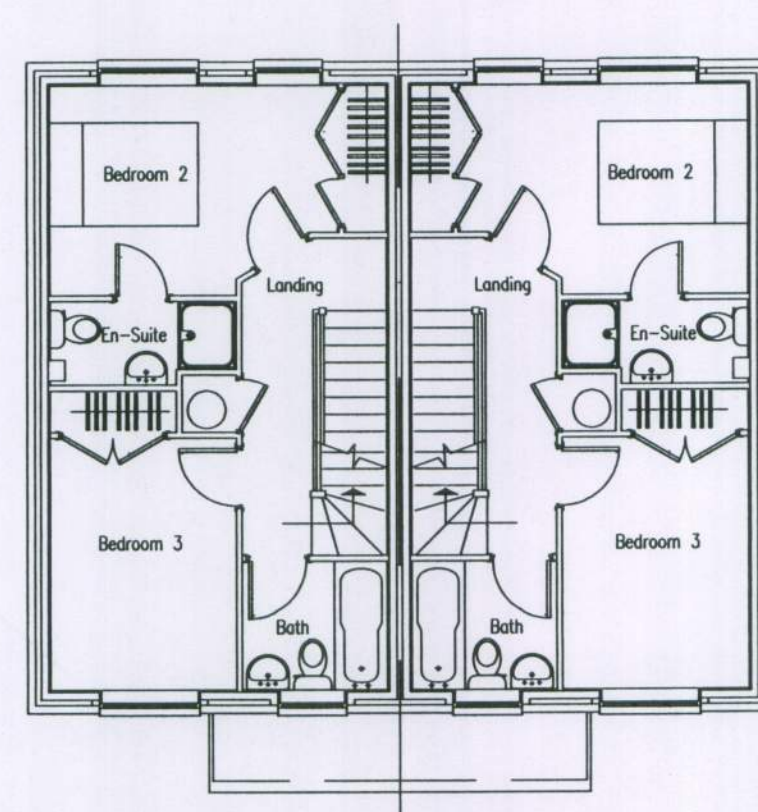

Findon Plt 193 & 194
FIRST FLOOR PLAN
SCALE 1:100

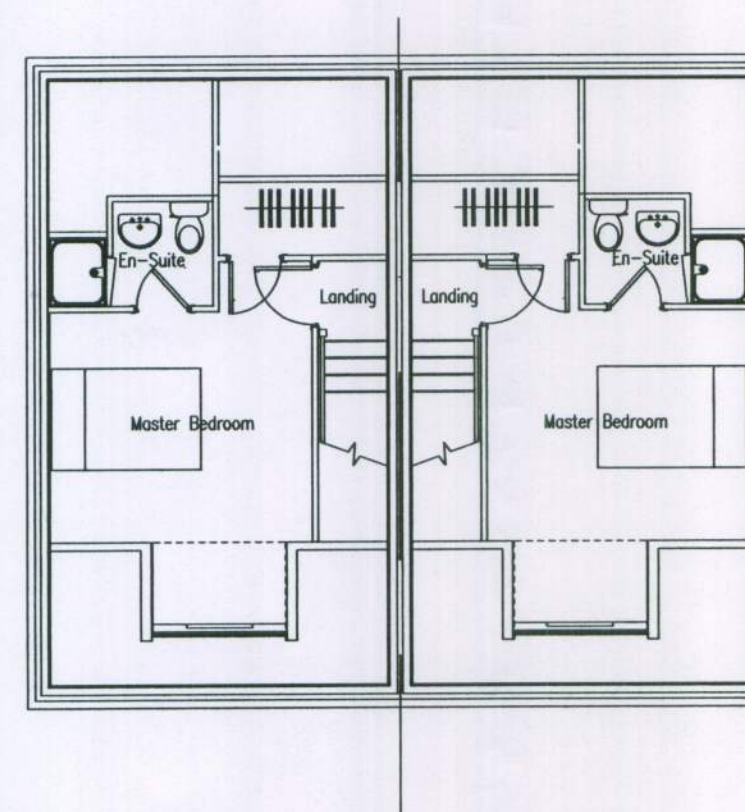

Findon Plt 193 & 194
SECOND FLOOR PLAN
SCALE 1:100

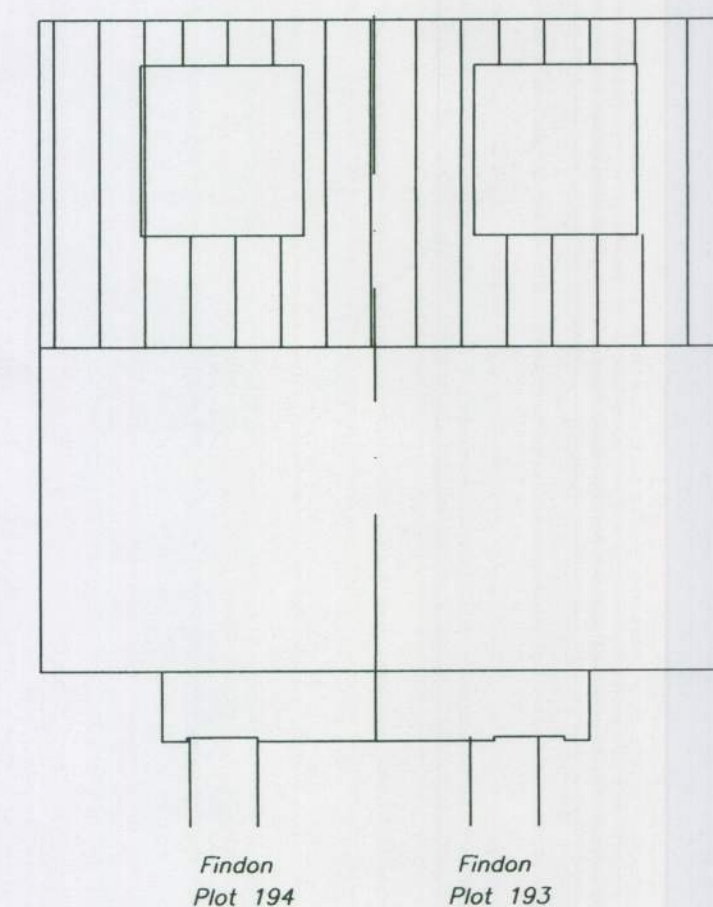

Findon
Plot 194
Findon
Plot 193

REV	DESCRIPTION	DATE
REVISION		
job no.	drawing no.	rev.
023 999	PL/10/02	
scale	drawn by	date
1:100@A1	GMG	May 11
CAD File: v:\littlehampton\the poplars\8 acre site\planning\selinas drafts 040326		
Residential Development Former HRI Site Worthing Road, Littlehampton. West Sussex. Revised Layout Plots 193 -196 Typical 1:100 Plans & Elevations.		
		
Rustington House, Worthing Road, Rustington, West Sussex, BN16 3PS Tel No: (01903) 777777 Fax No: (01903) 777700		