



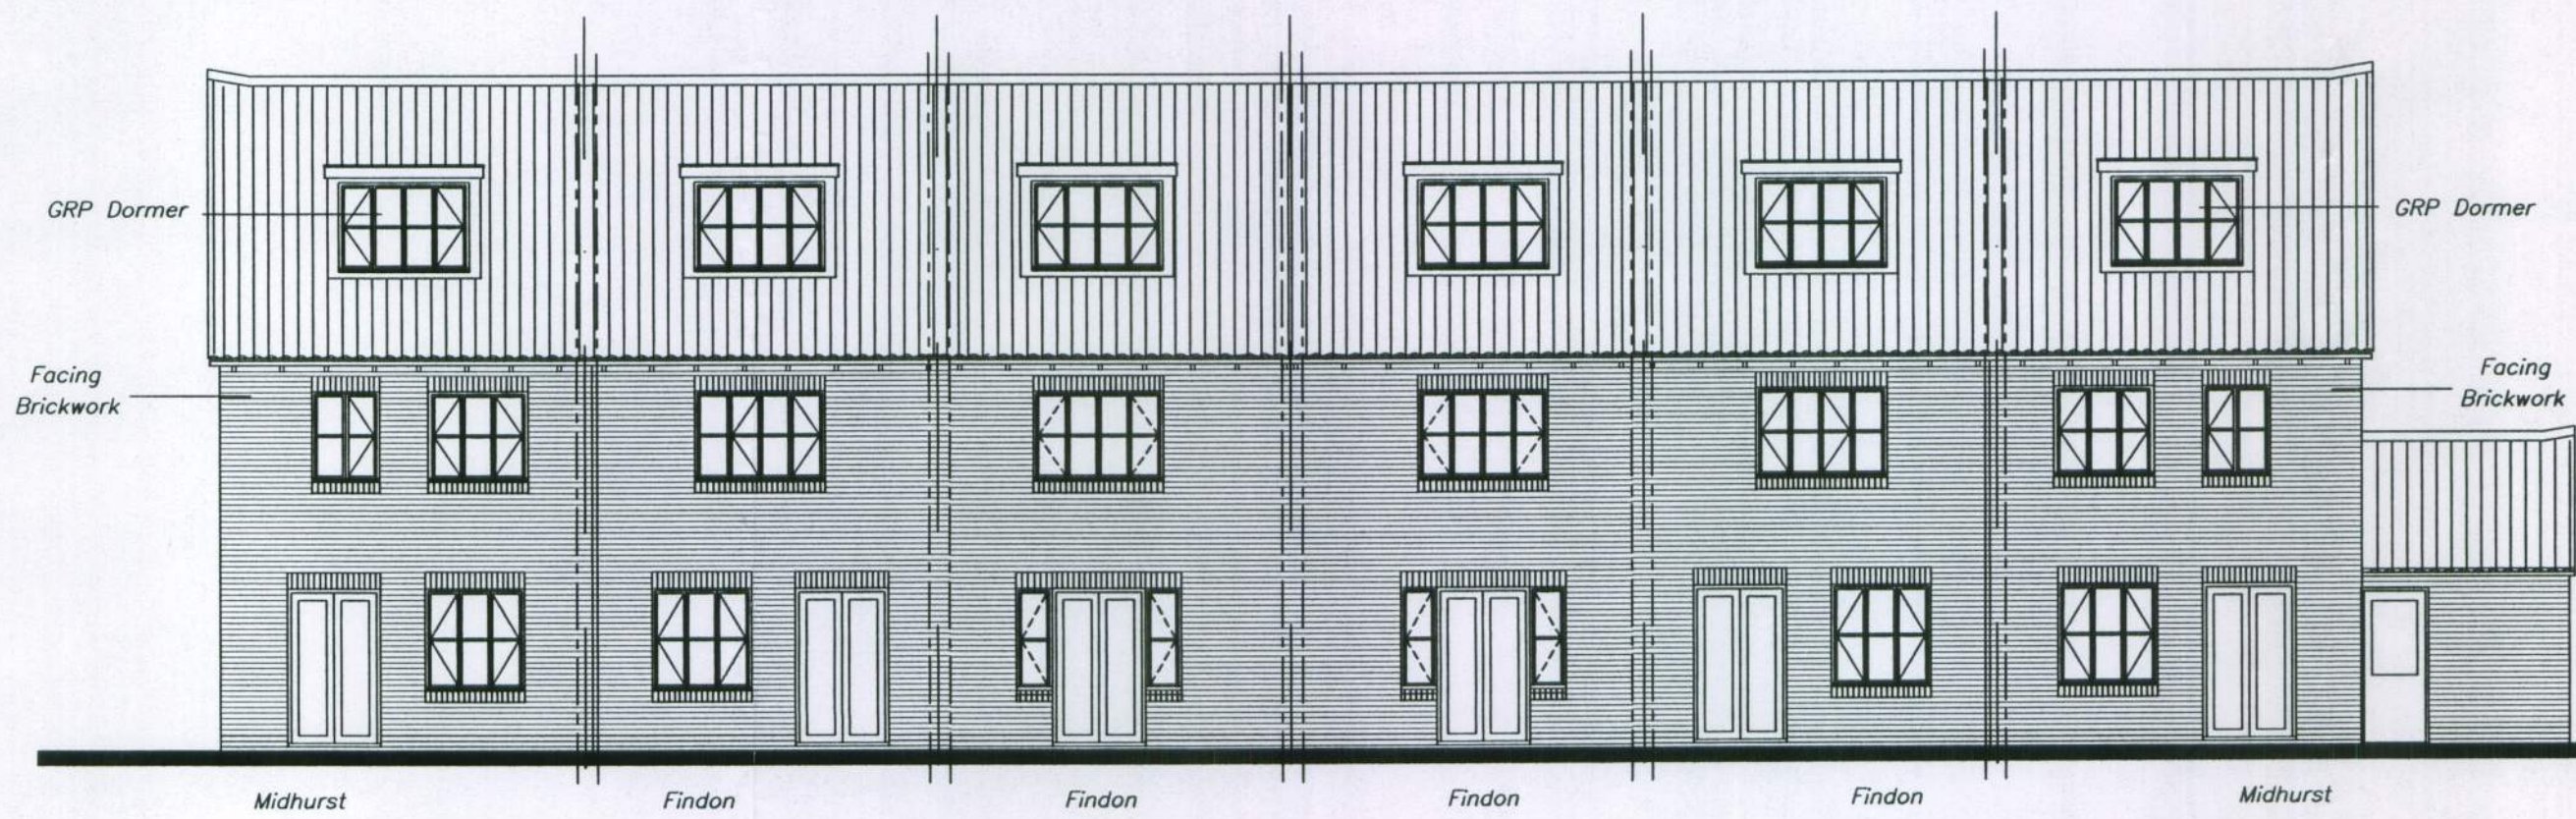


Rear Elevation

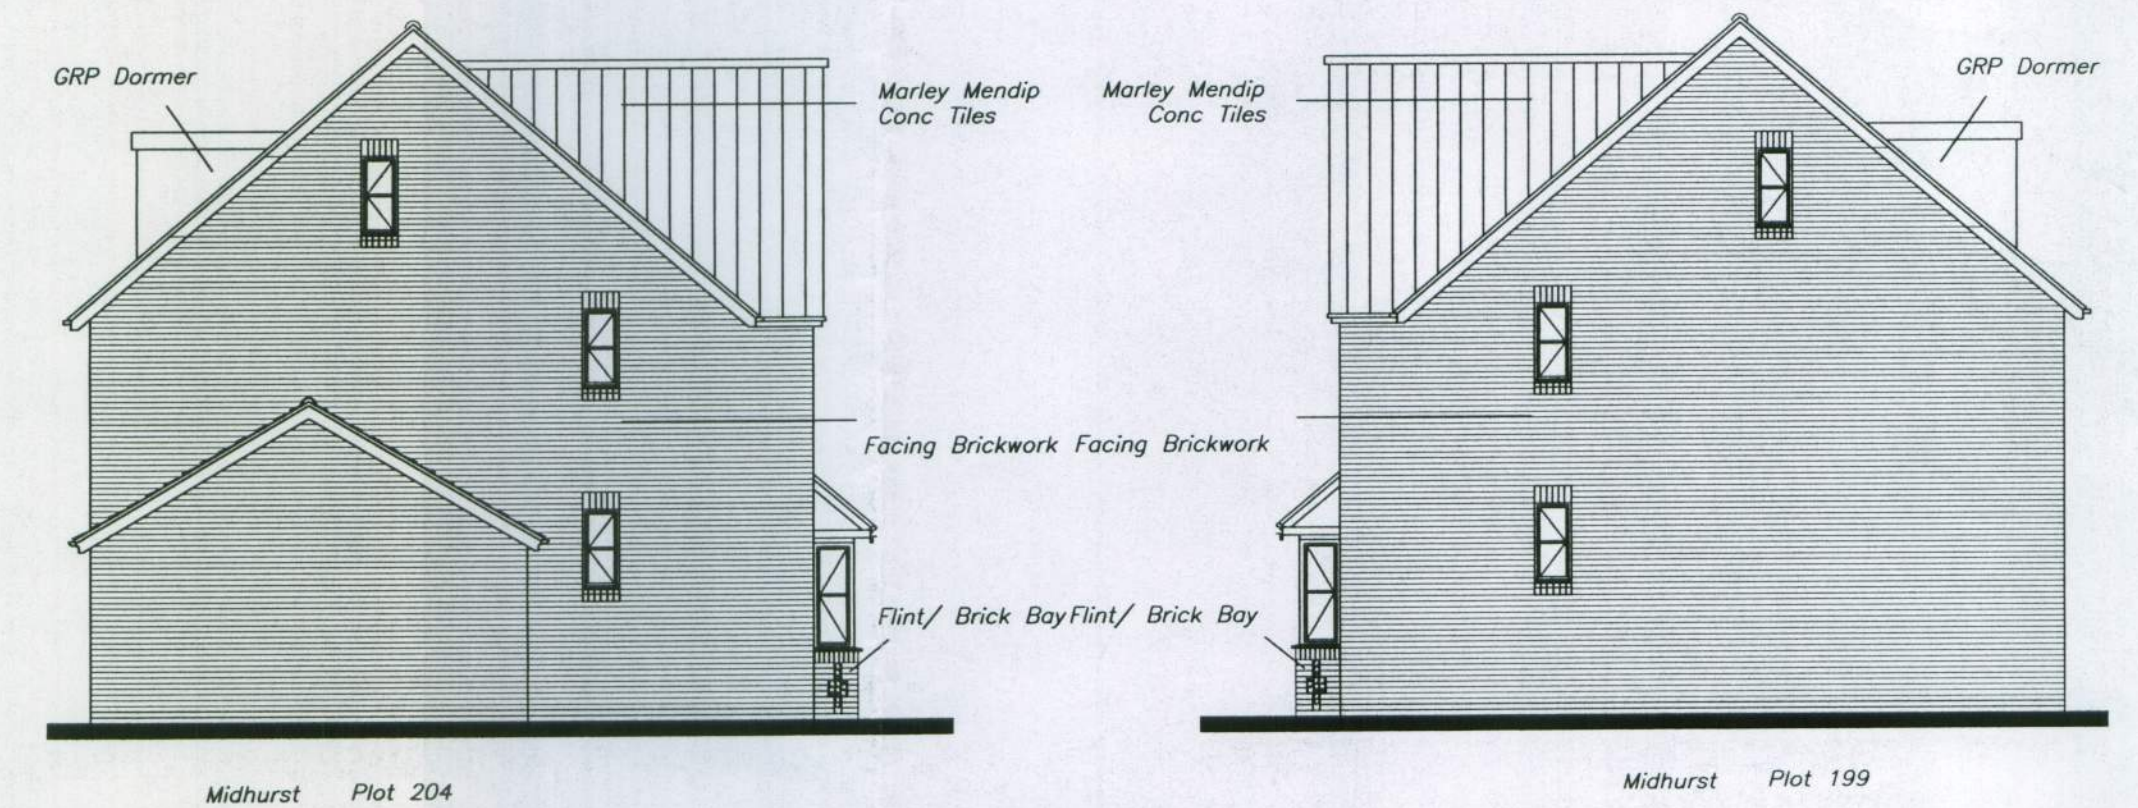


Side Elevation For Midhurst


Side Elevation For Midhurst

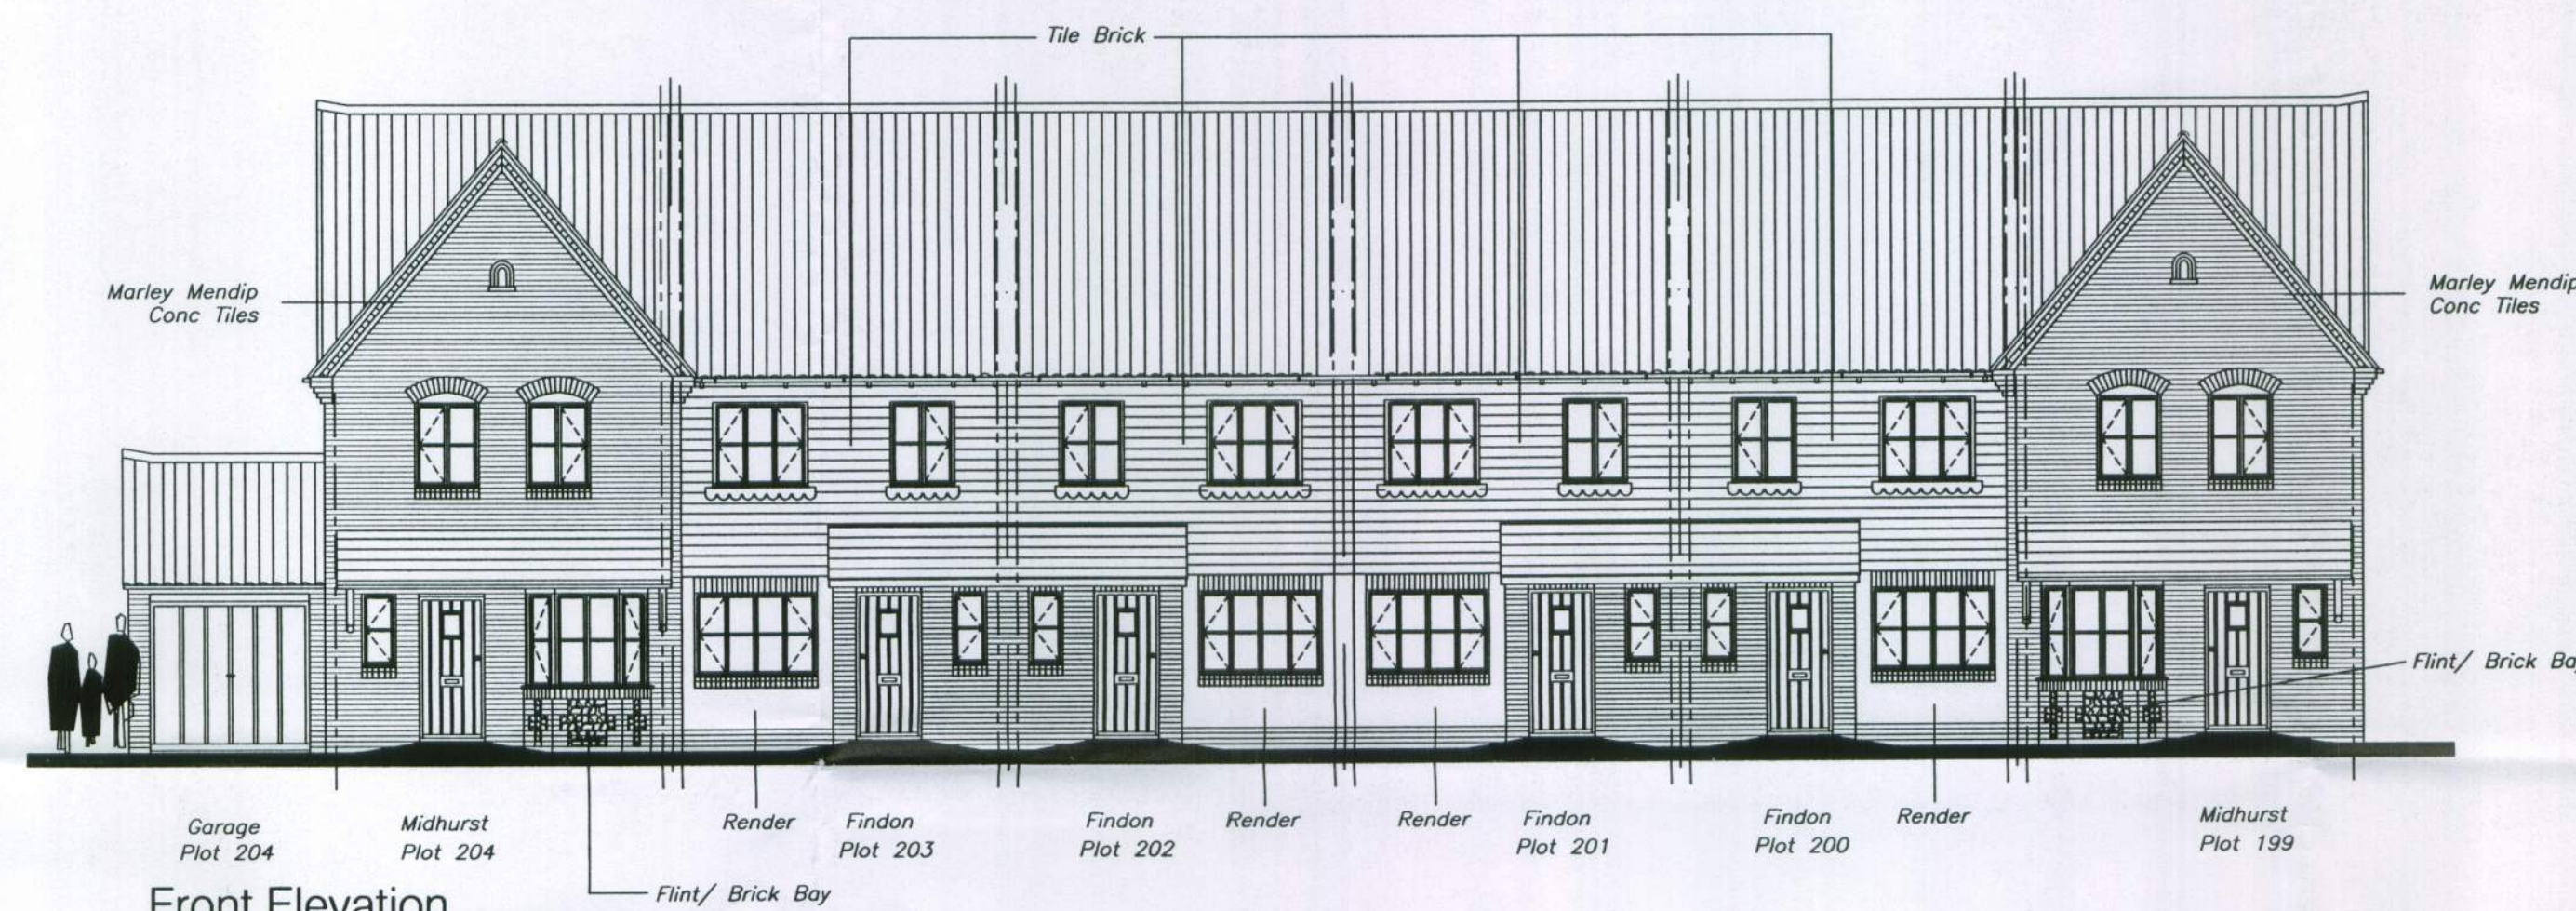


Front Elevation

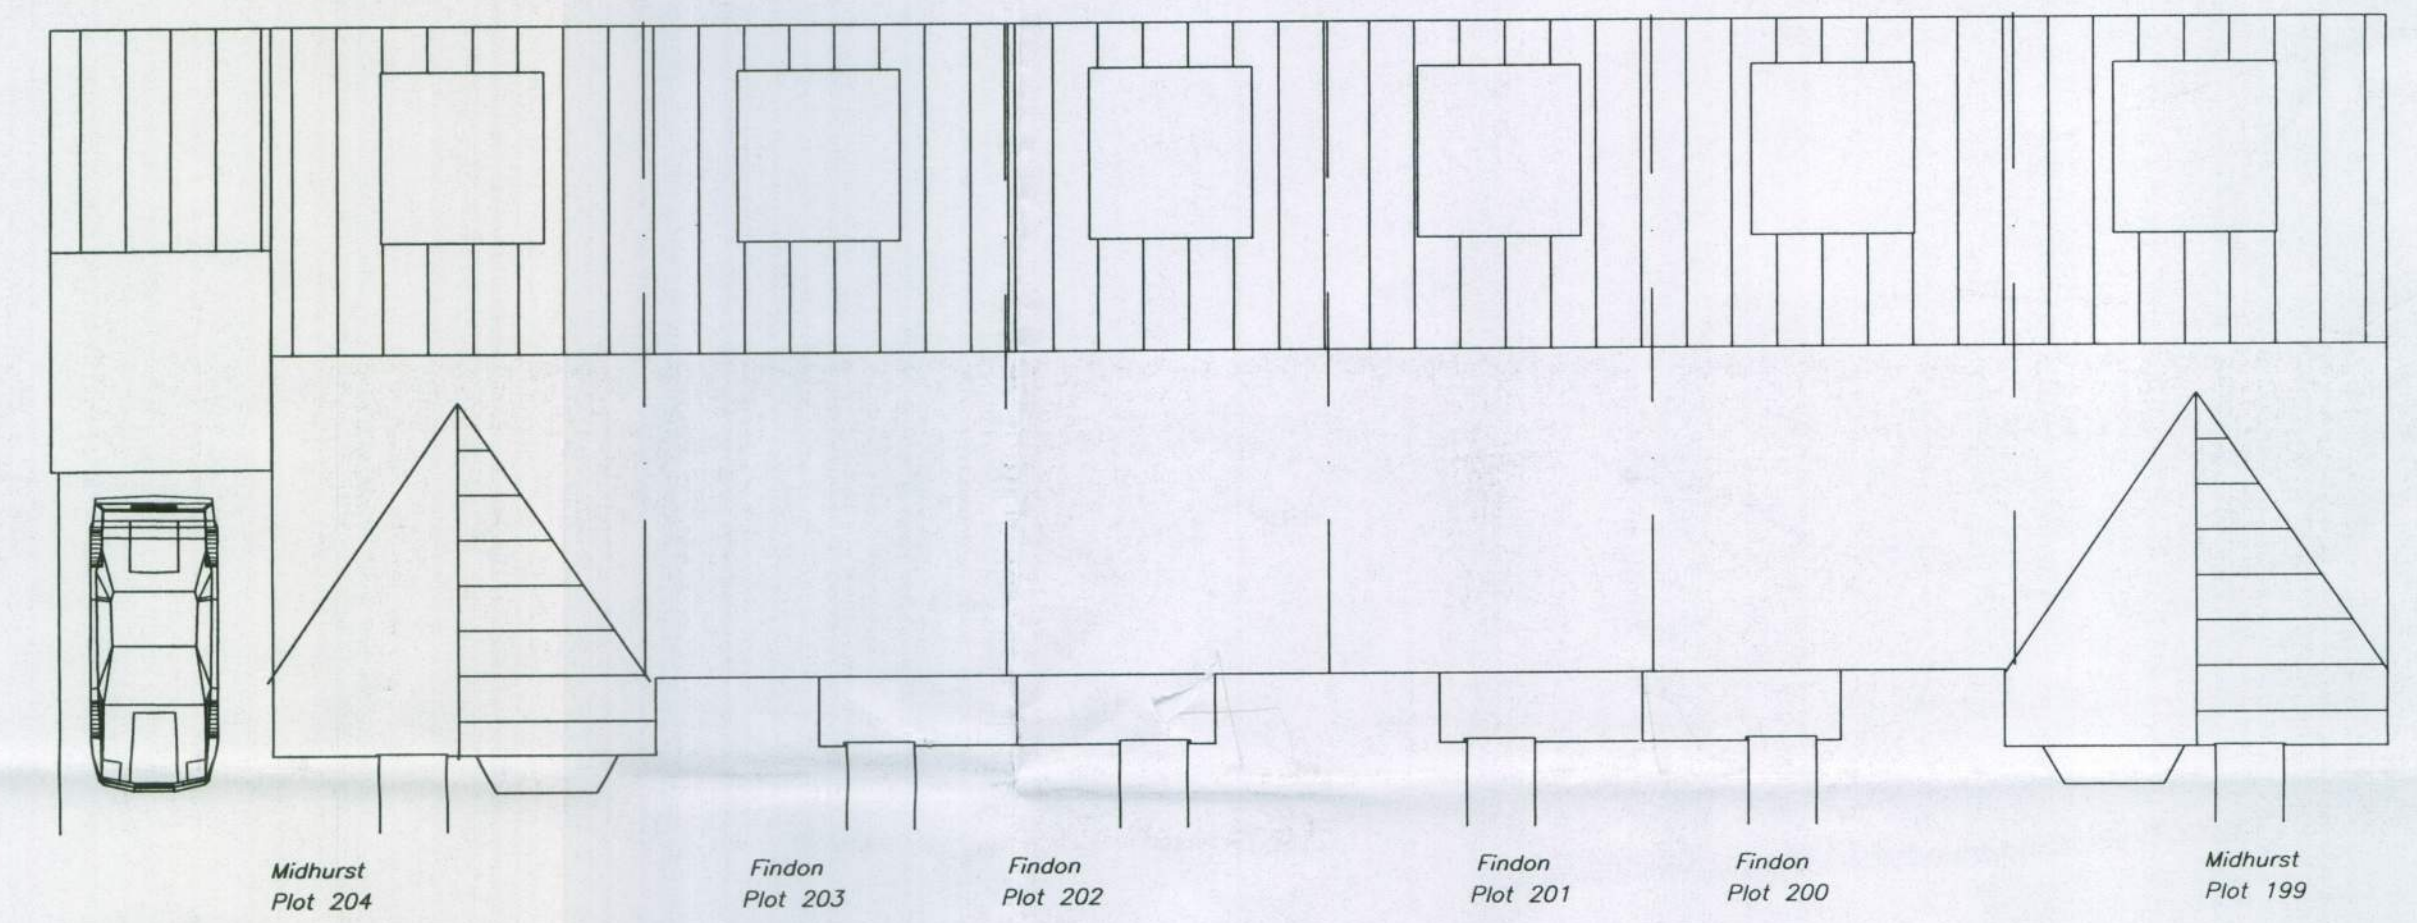


Roof Plan

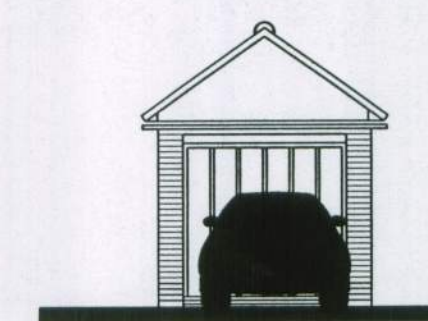


Typical Front Elevation
Typical Detached Garage

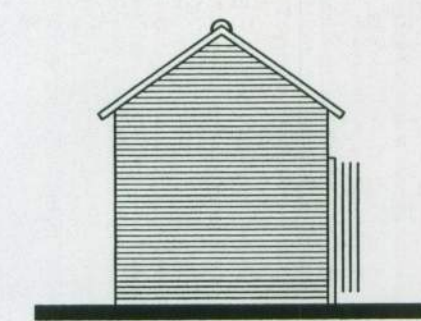


Typical Rear Elevation

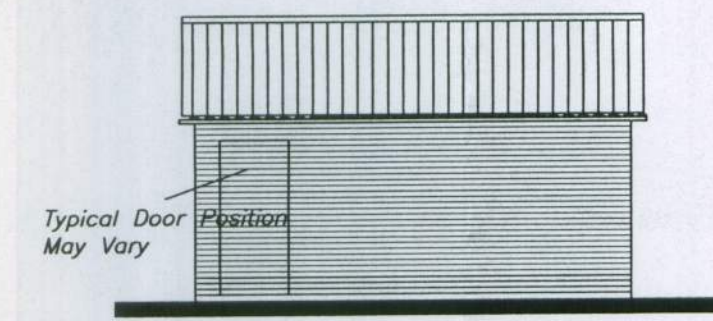


Typical Side Elevation
Typical Door Position May Vary

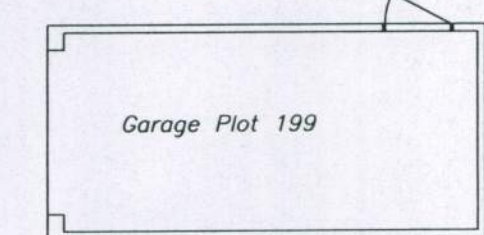


Plan

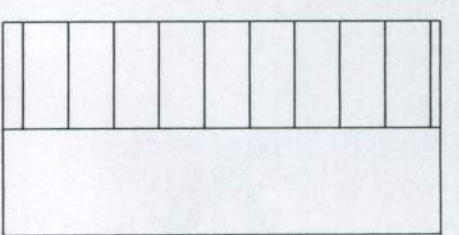


Roof Plan

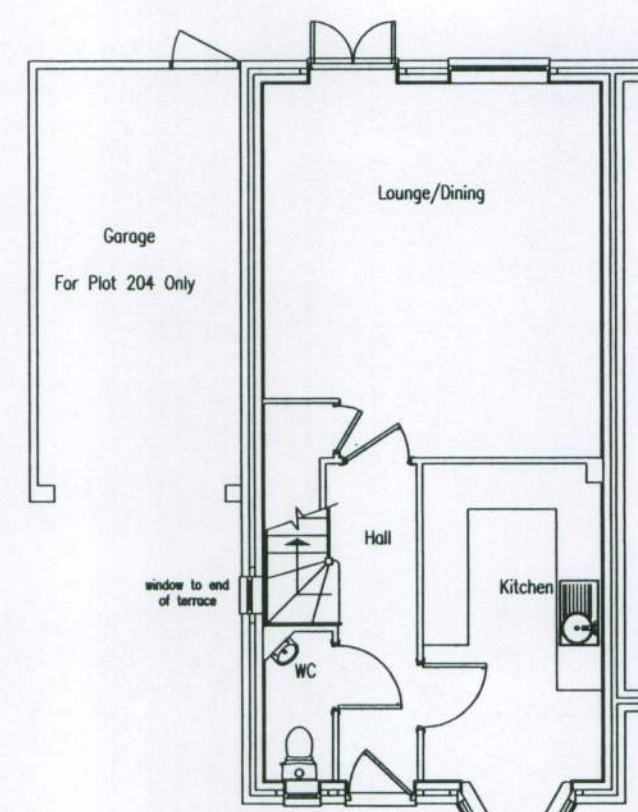


Midhurst Pit 204
GROUND FLOOR PLAN
SCALE 1:100

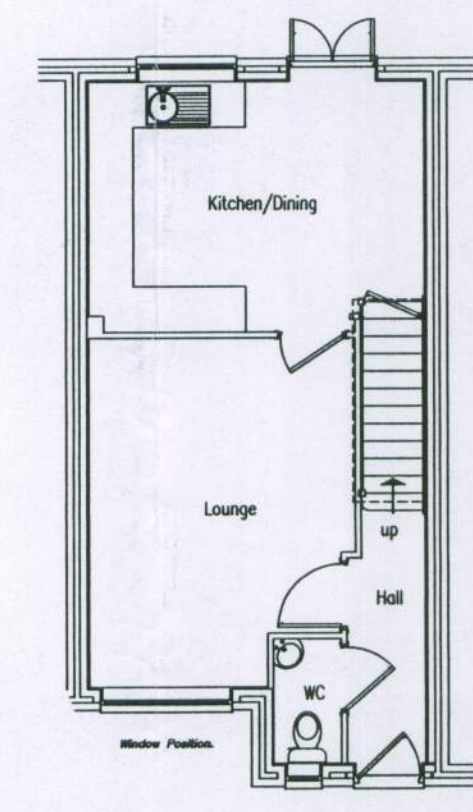


Findon Pit 201 & 203 (Plot 200 & 202 Handed)
GROUND FLOOR PLAN
SCALE 1:100

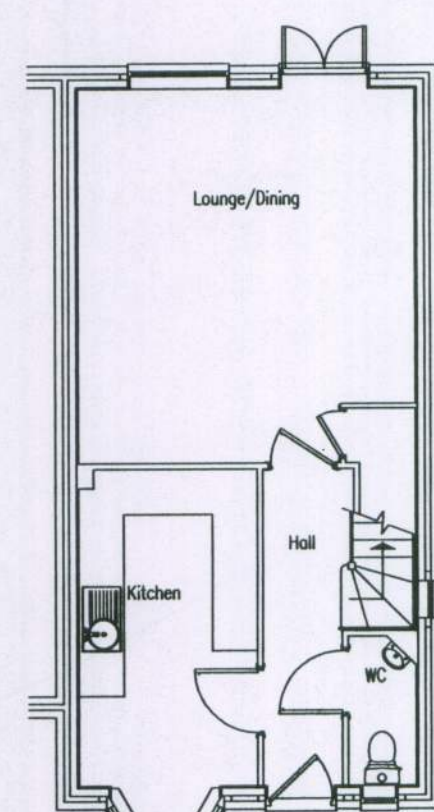


Midhurst Pit 199
GROUND FLOOR PLAN
SCALE 1:100

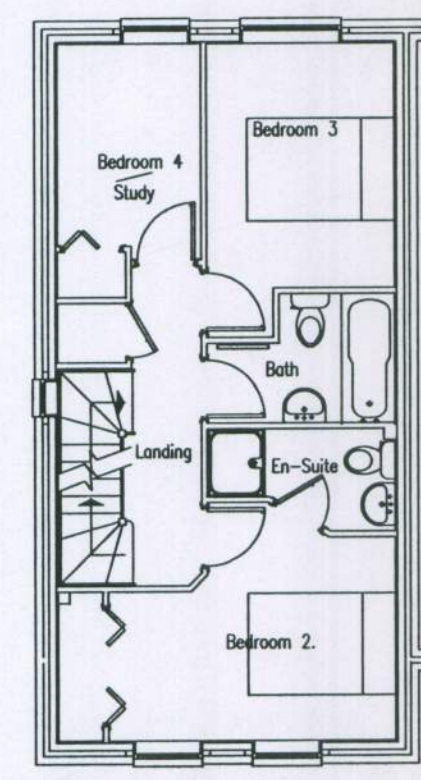


Midhurst Pit 204 (Plot 199 Handed)
FIRST FLOOR PLAN
SCALE 1:100

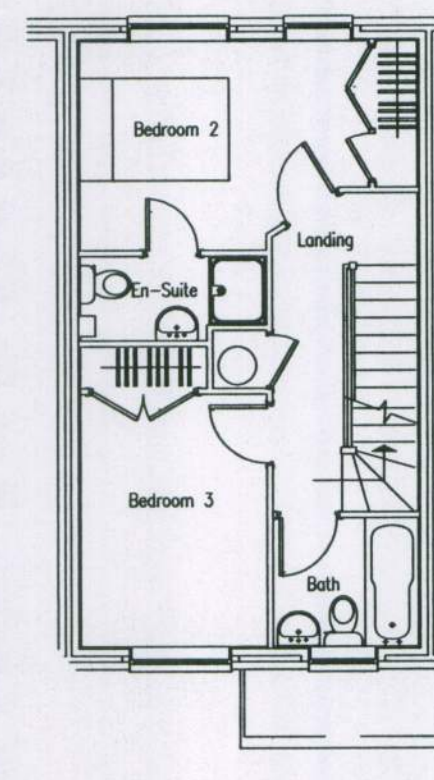

Findon Pit 201 & 203 (Plot 200 & 202 Handed)
FIRST FLOOR PLAN
SCALE 1:100

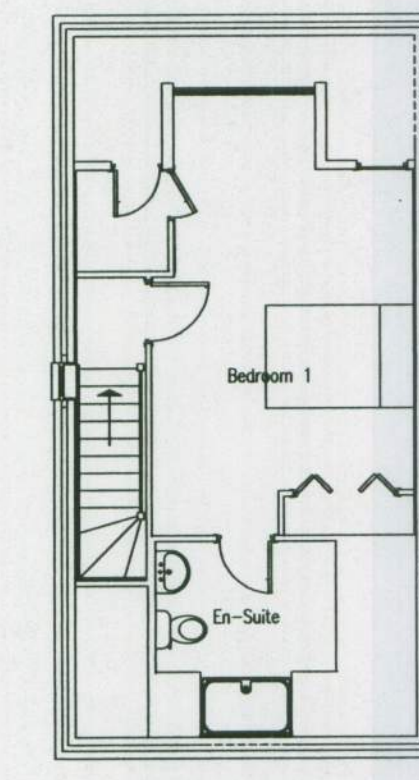

Midhurst Pit 204 (Plot 199 Handed)
SECOND FLOOR PLAN
SCALE 1:100

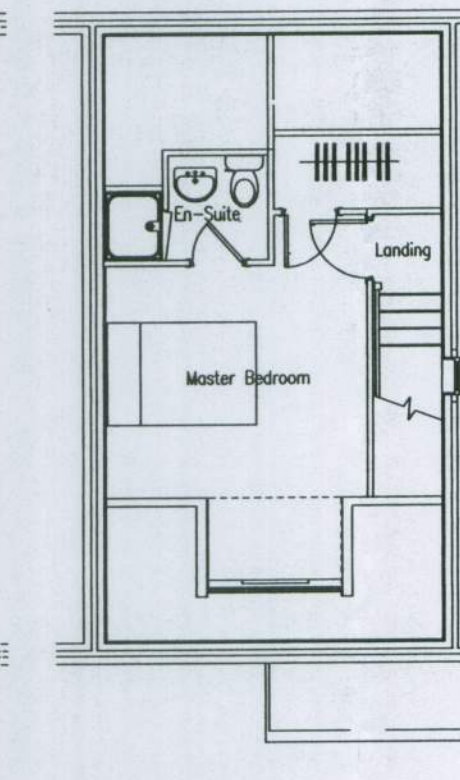

Findon Pit 201 & 203 (Plot 200 & 202 Handed)
SECOND FLOOR PLAN
SCALE 1:100

Typical Floor Layouts Midhurst & Findon House Types

REV	DESCRIPTION	DA
REVISION		
job no.	drawing no.	rev.
023 999	PL/10/03	
scale	drawn by	date
1:100@A1	GMG	May 11
CAD File: c:\littlehampton\theopopiors\8 acre site\planning\selinas drafts 0402		
Residential Development Former HRI Site Worthing Road, Littlehampton. West Sussex. Revised Layout Plots 199 -20 Typical 1:100 Plans & Elevations		
 Hargreaves		
Rustington House, Worthing Road, Rustington, West Sussex, BN11 1AB Tel No: (01903) 777777 Fax No: (01903) 777700		