


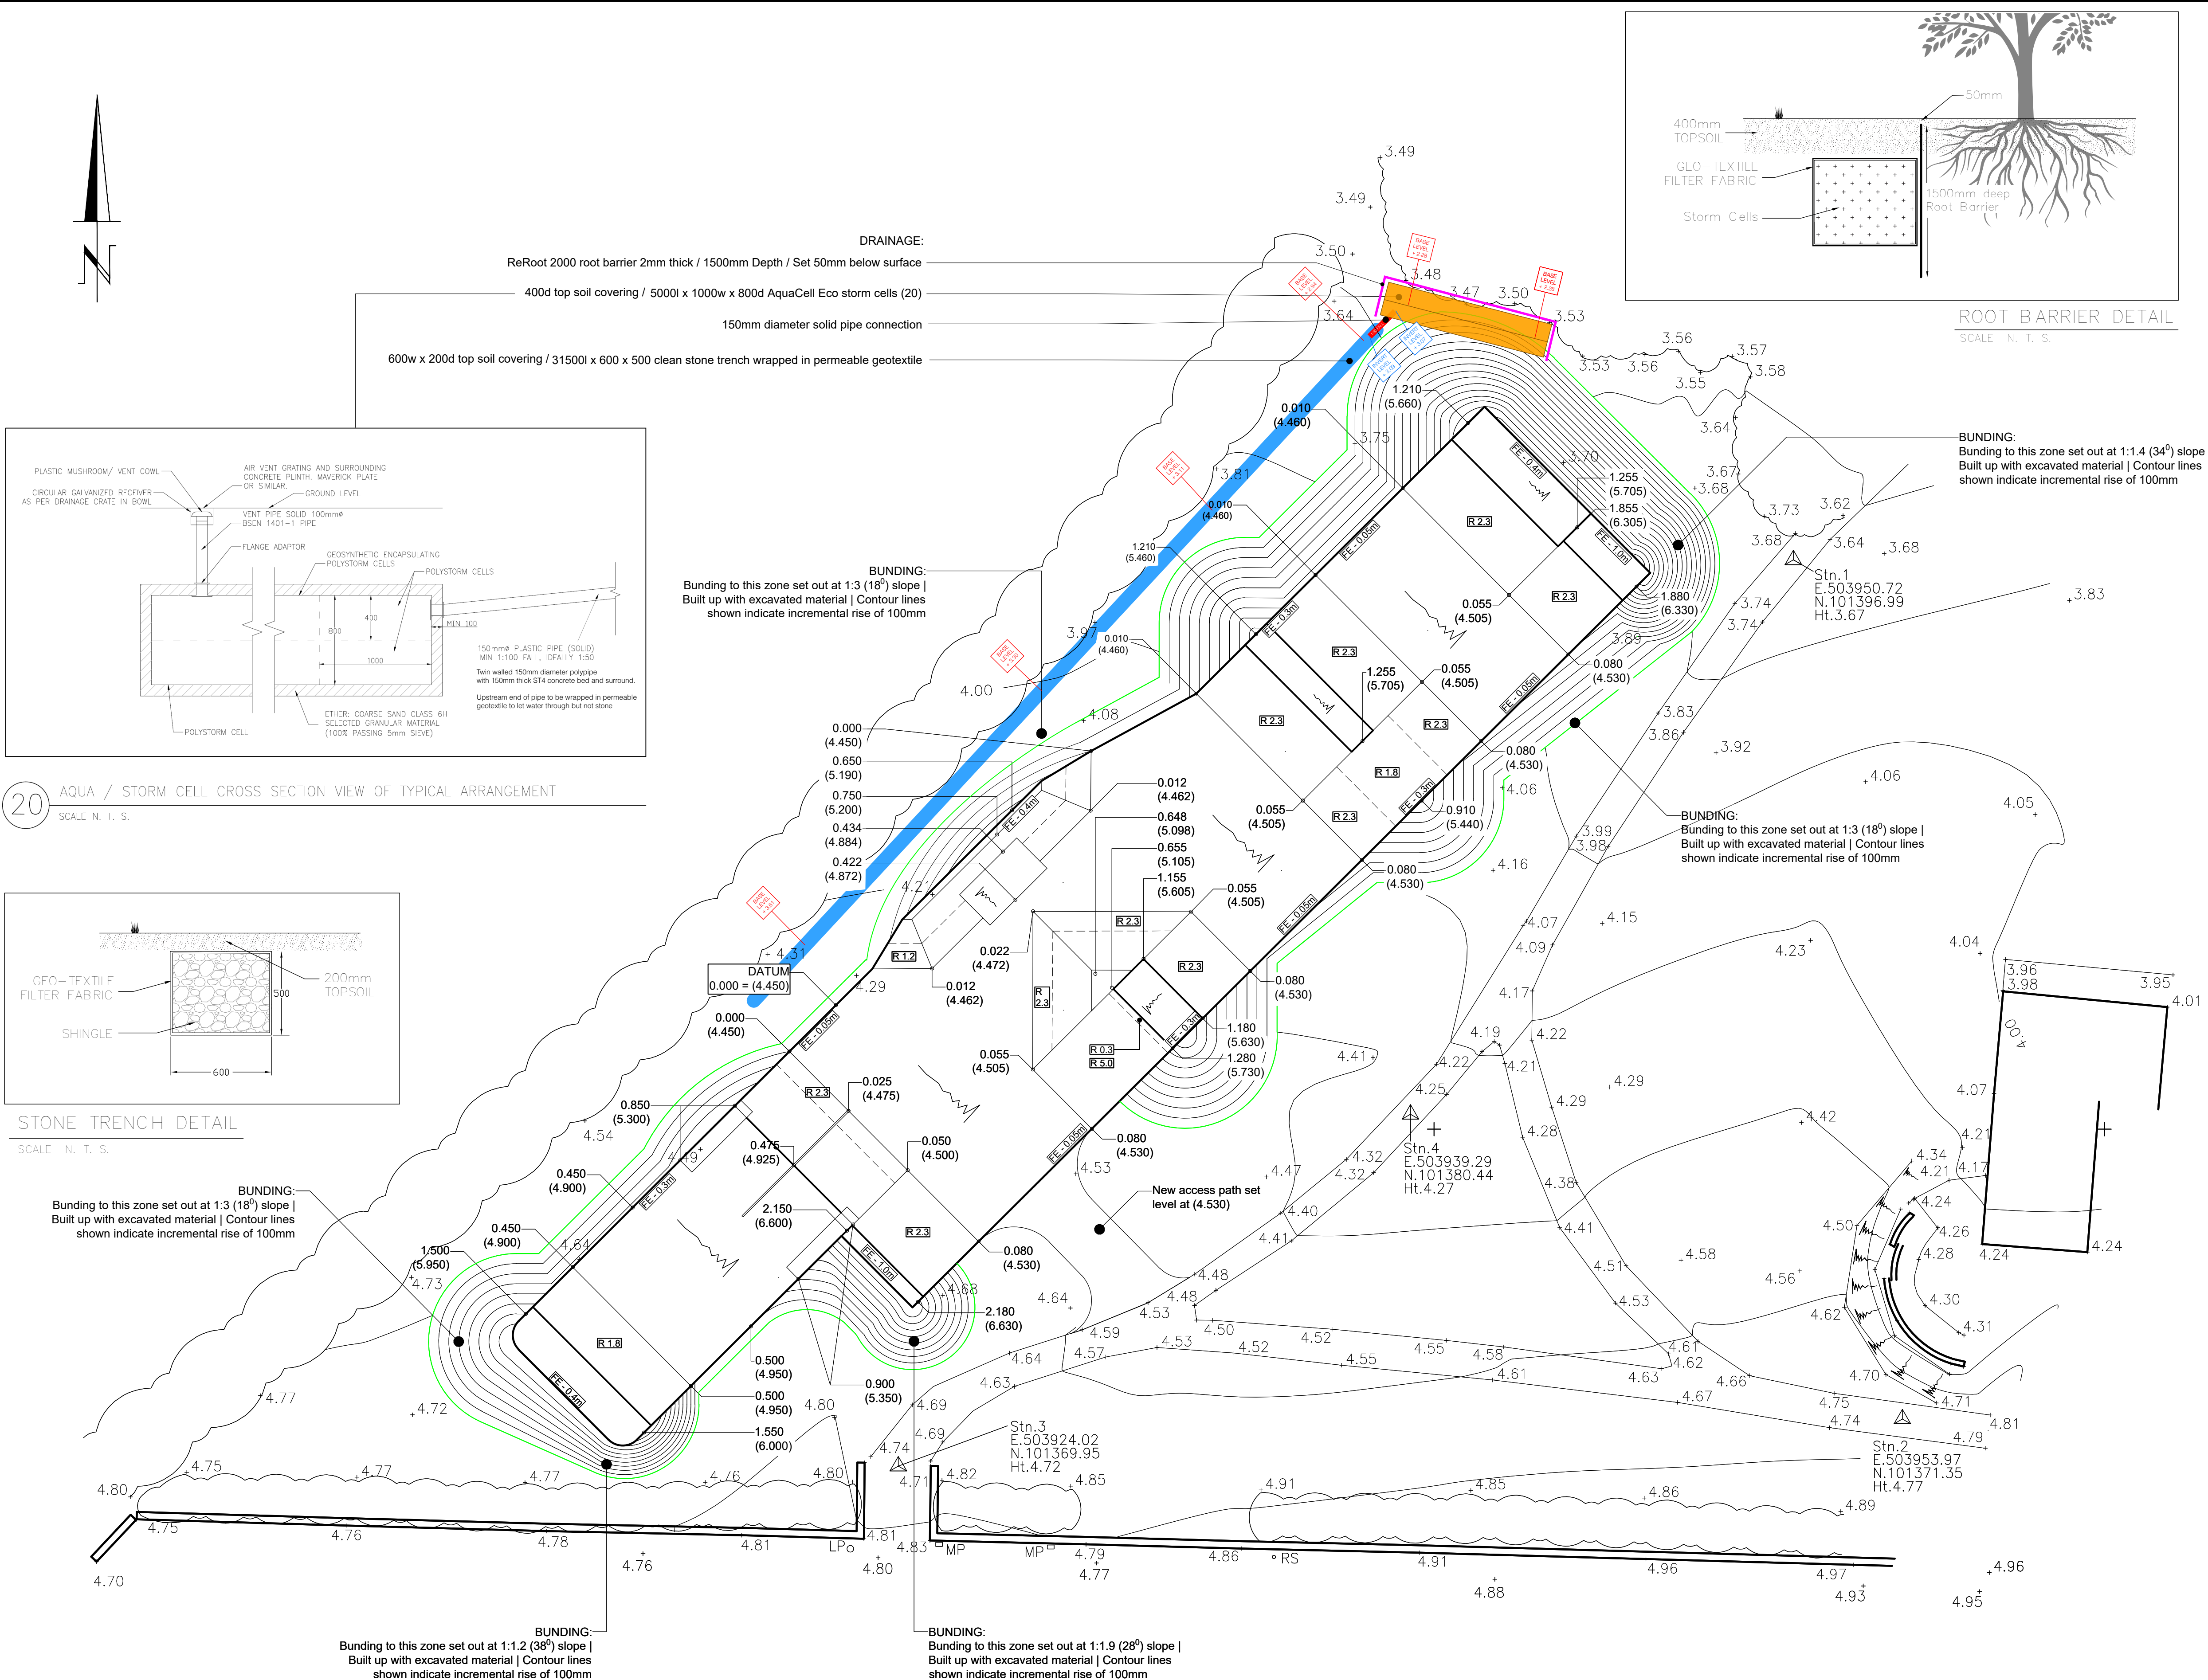

Notes

1. ALL DIMENSIONS IN METERS UNLESS OTHERWISE STATED.

GENERAL LEGEND	
0.00	Existing topography levels from survey information
	Survey station Taken from topographical survey data - by others
	Red dashed line indicates perforated land drain provision
	Green line indicates outer extents of bunding
	Dashed line indicates junction of flatbank and transition 'bleed'
	Indicative proposed surface falls Low - High, Left - Right
LEVELS AND DIMENSIONS TO BE CROSS-CHECKED TO SURVEY ON SITE	
USE DATUM ELEVATION 0.000 = 4.45	

TRIAL HOLE 1 - NOTES

	TOPSOIL - MOIST BROWN SILTY CLAY TOPSOIL WITH GRASS ROOTS
-350mm	
	MOIST SOFT BROWN SILTY GRAVELLY SAND
-700mm	
	SOFT YELLOW GRAVELLY SAND

Rev	Date	Drawn	Description	Ch'k'd	App'd
-----	------	-------	-------------	--------	-------

MAVERICK
SKATE PARKS

OFFICE +44 (0) 1202 607475
www.maverickskateparks.co.uk

Registered in England as Maverick Industries Ltd No.6302977

REGISTERED OFFICE - Unit G2, Arena Business Centre,
Hollywood Close, Poole, Dorset BH17 7PP

Project					LITTLEHAMPTON				
Title					SURFACE DRAINAGE PLAN				
REV DRAINAGE PLAN 3									
Drawn			Dwg. Chk.		Date Chk.		Approved		Date Approv.
1:100@A1			Status			FC		Rev	
								*	
Drawing No.									
003									