



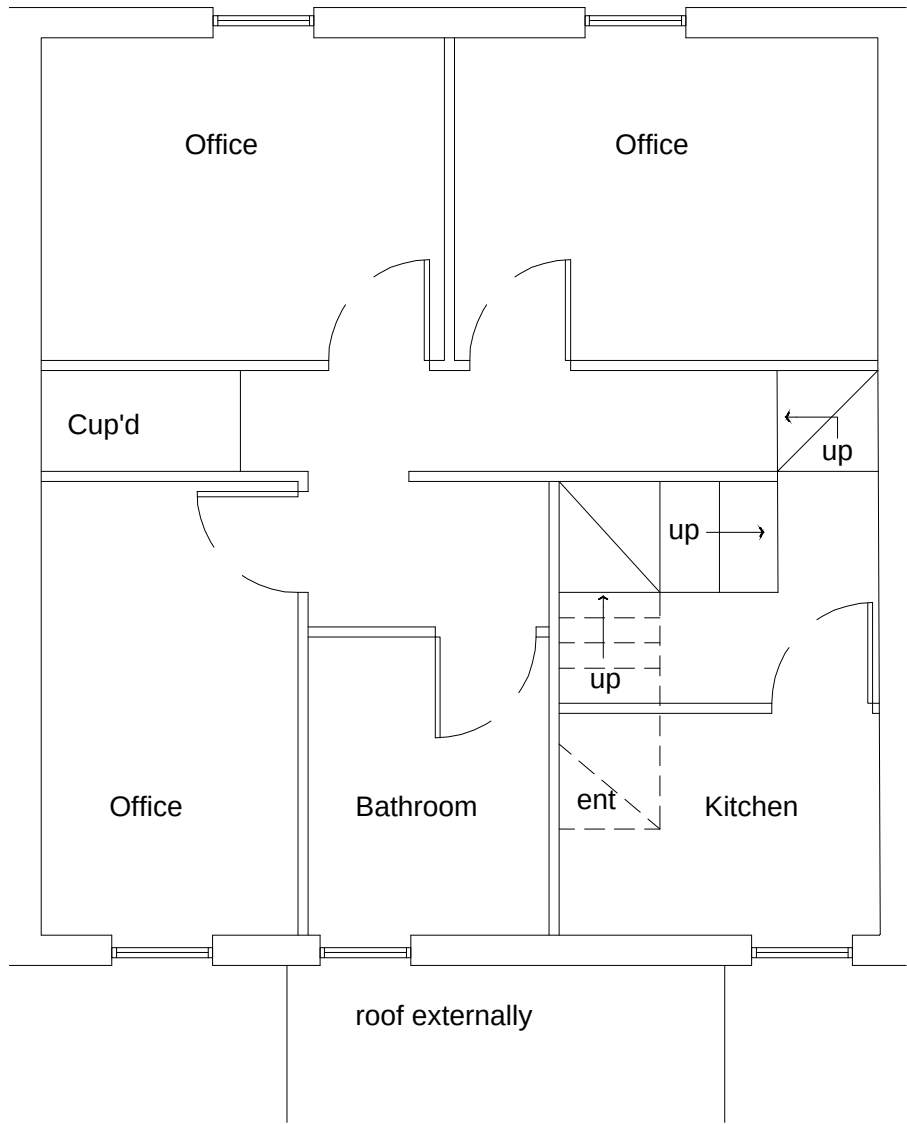


Existing Second Floor Plan
Not to scale


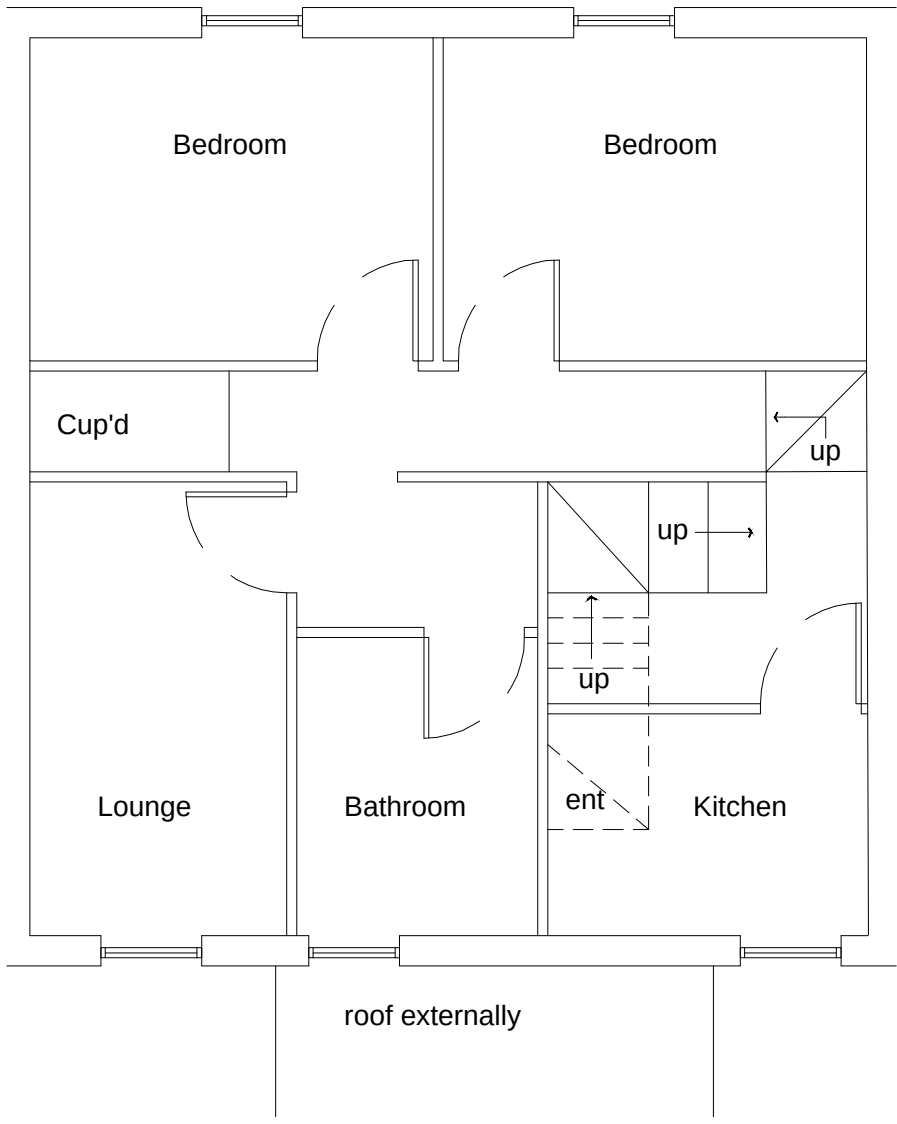


Proposed Second Floor Plan
Not to scale


NOTE
DO NOT SCALE FROM THIS DRAWING. ALL DIMENSIONS
RELATING TO SUB-CONTRACTORS OR SUPPLIERS WORK
MUST BE CHECKED AND AGREED BETWEEN THE GENERAL
CONTRACTOR AND THE SUB-CONTRACTORS AND SUPPLIERS.
ALL DIMENSIONS ARE IN MILLIMETRES. IF IN DOUBT ASK THIS
DRAWING MAY BE SCALED FOR PLANNING PURPOSES ONLY.
ALL WORKS OR MATERIALS INDICATED ON THE DRAWING ARE
TO BE TO THE LATEST BRITISH STANDARDS AND ARE TO BE
CARRIED OUT IN ACCORDANCE WITH THE RELEVANT CODES
OF PRACTICE OR RECOGNIZED TRADE ASSOCIATION
RECOMMENDATIONS AND PUBLICATIONS. © THIS DRAWING IS
THE COPYRIGHT OF NASH AND PARTNERS LTD.

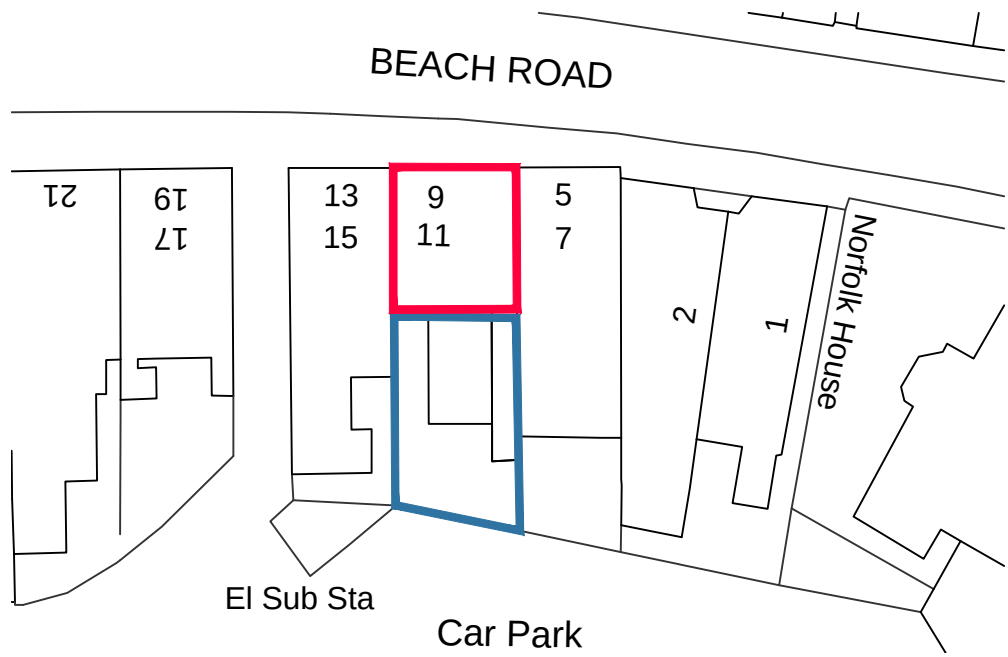

Block Plan
Scale 1:500

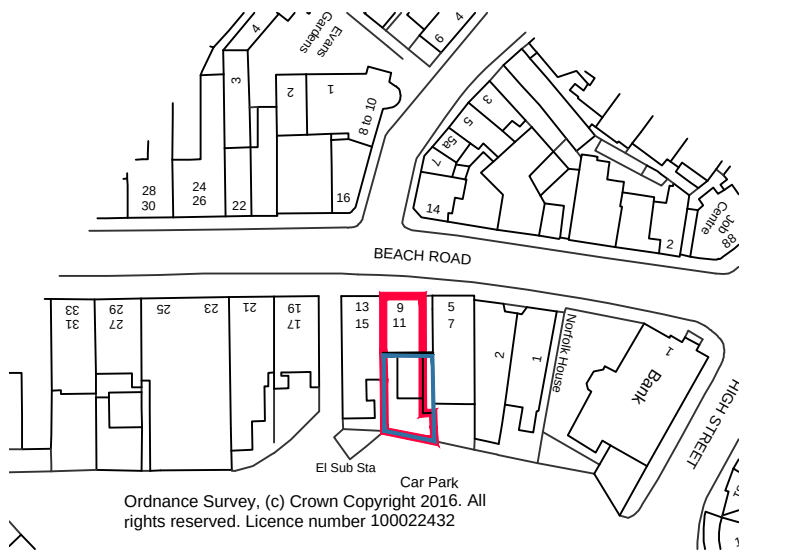 

Location Plan
Scale 1:1250

 

06/12/16 DB Drawing created.
REV DATE DRN DESCRIPTION

60a north street, chichester, west sussex, po19 1nb.
tel 01243 815720, email: office@nashpl.com

Client
M Lee-Hang

Location
9A Beach Road
Littlehampton
West Sussex BN17 5HZ

Drawing Title
Existing & Proposed Floor plans
and block and location plans

Date	Drawn By	Scale
Dec 2016	DB	As Shown

CAD file name
2113-SL-28 Beach Road - Floor Plans.dwg

Drawing No	Revision
2113-SL-28	#