



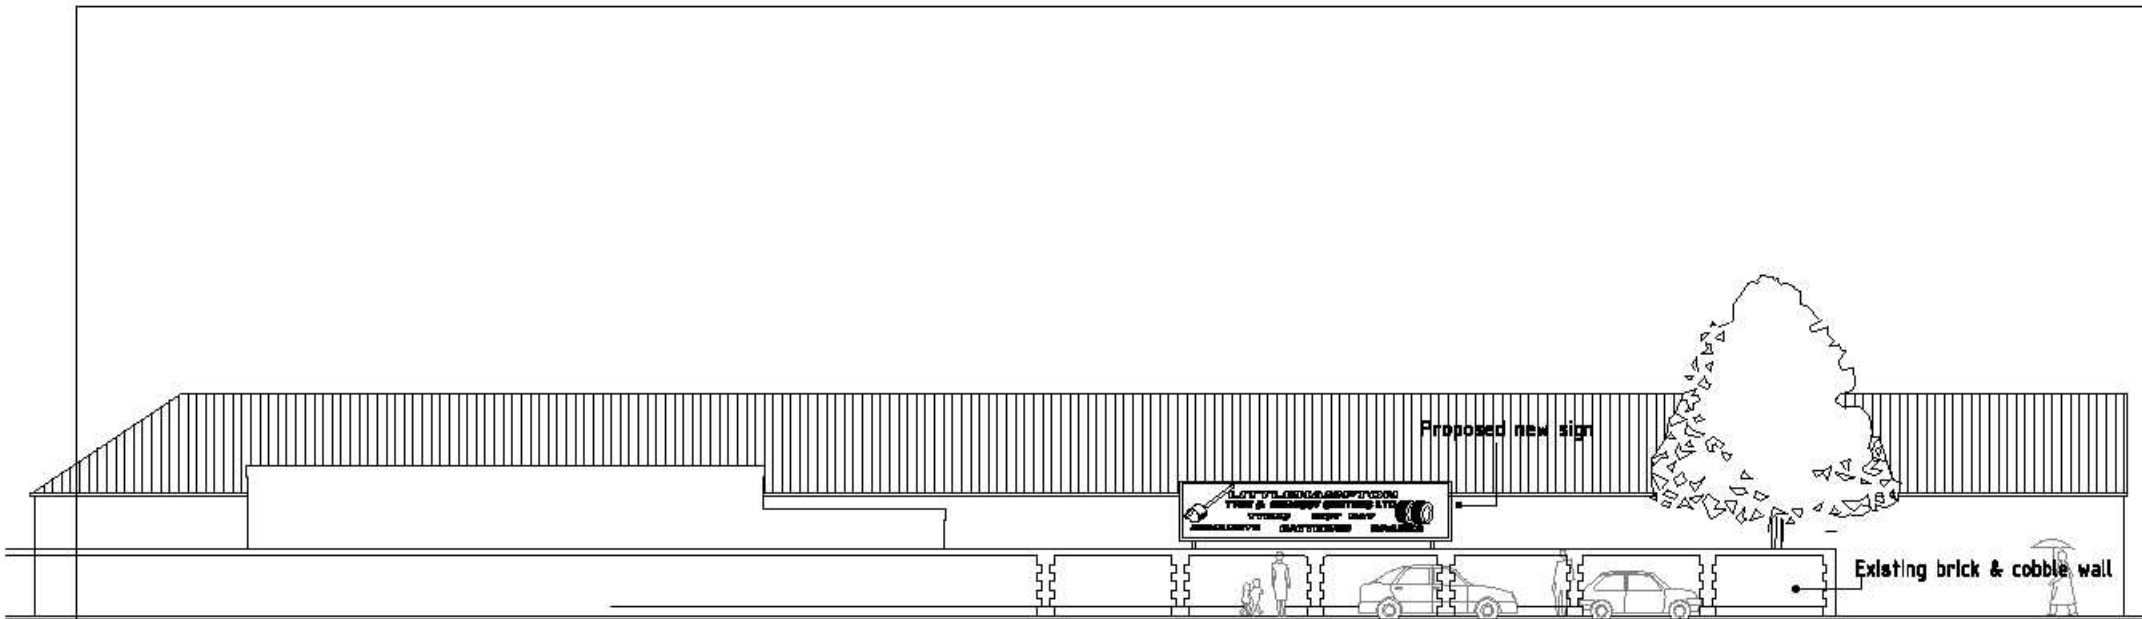


**NORTH ELEVATION**

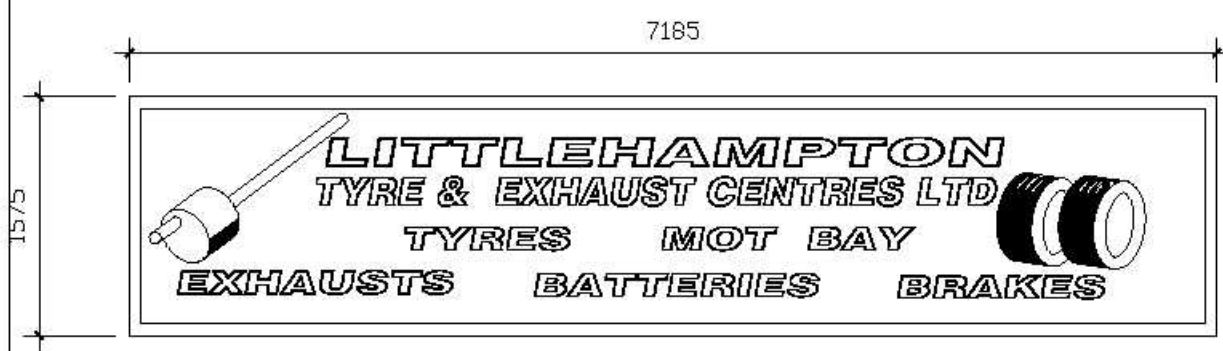

**PROPOSED SIGN BOARD DETAIL**


ST MARTINS CAR PARK

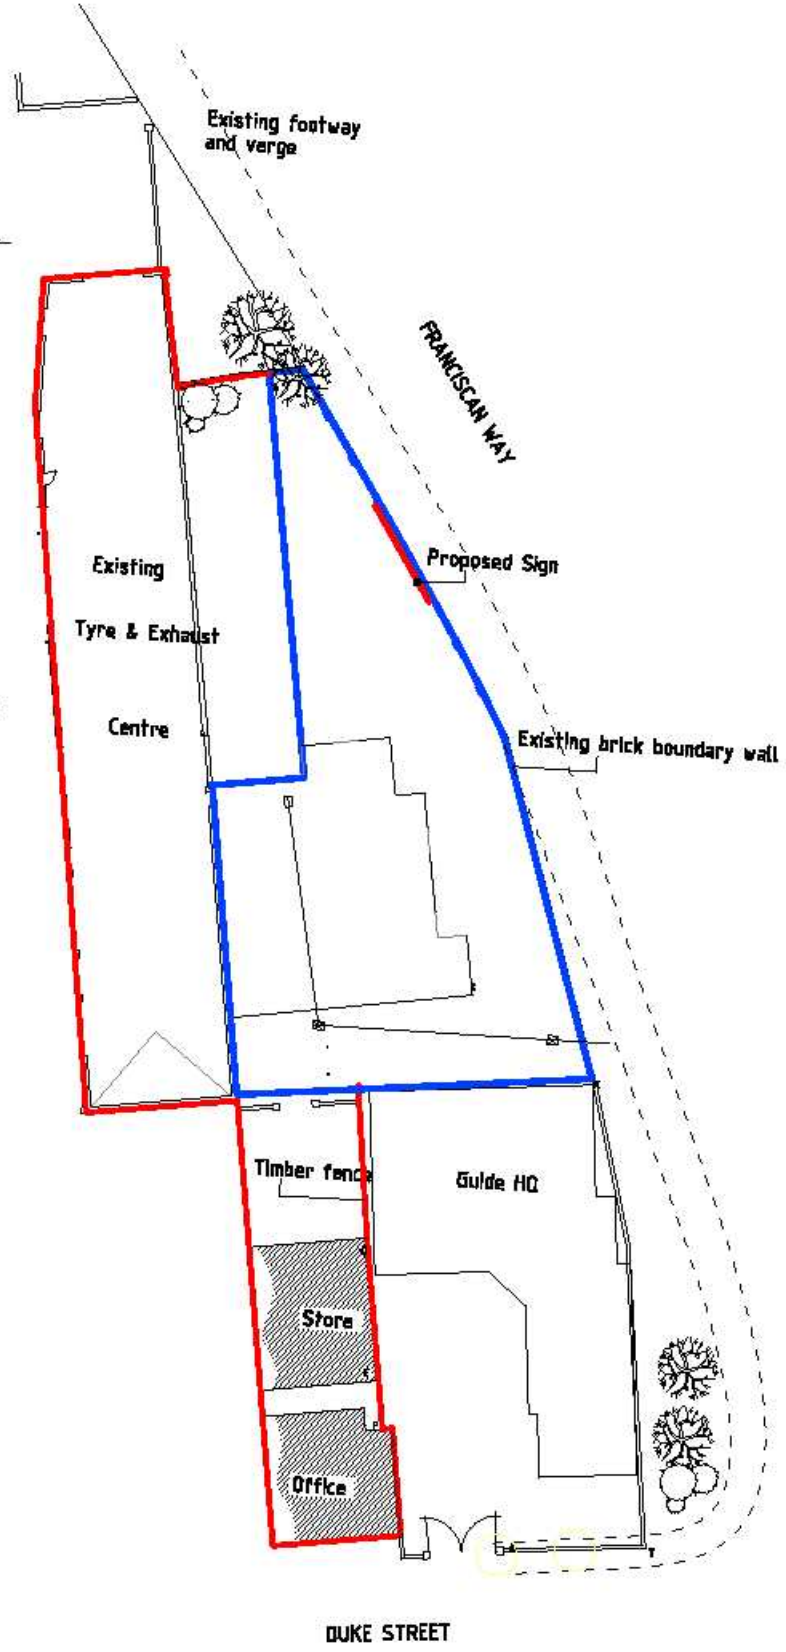

DUKE STREET

**LOCATION PLAN**

1:500

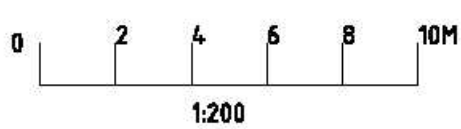

1:200

PLOT SIZE A3

|                                                                                     |   |                                                            |                                                                  |
|-------------------------------------------------------------------------------------|---|------------------------------------------------------------|------------------------------------------------------------------|
| <b>Client:</b><br>Littlehampton Tyre & Exhaust Centres<br>St. Martins Barn BN16 6BS | <b>Title</b> PROPOSED SIGNAGE ONTO FRANCISCAN WAY<br><b>Site:</b> St. Martins Barn Littlehampton BN16 6BS | <b>Date:</b> 01 May 2008<br><b>Scale:</b> 1:50 1:200 1:500 | <b>Portal No.</b> PP-00436455<br><b>Drg. No.</b> PP-00436455.002 |
|-------------------------------------------------------------------------------------|---|------------------------------------------------------------|------------------------------------------------------------------|