




IF IN DOUBT - ASK

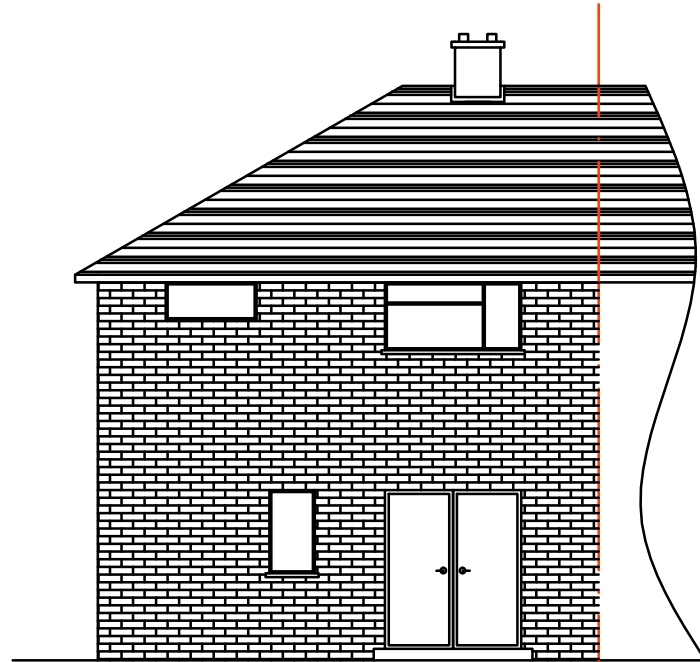


Existing rear elevation

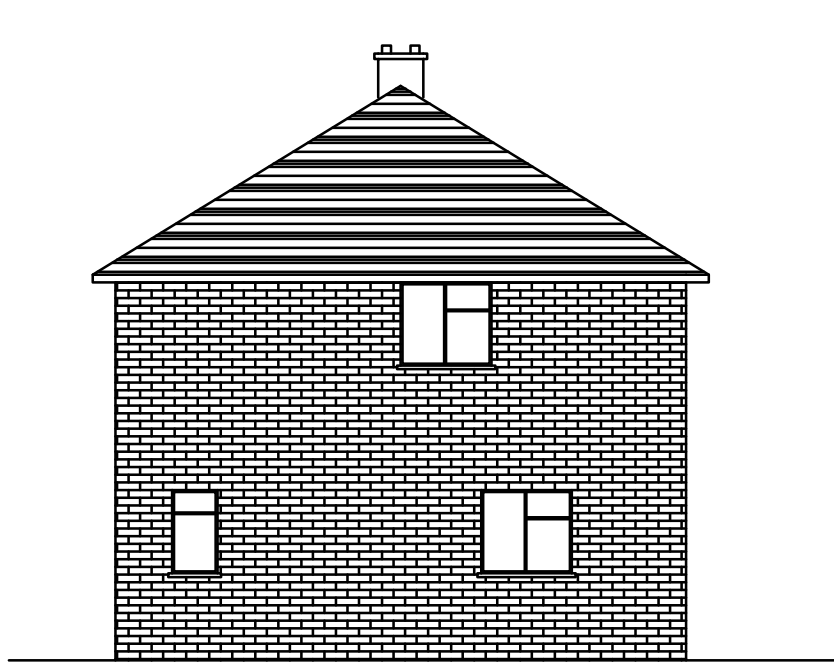


Existing side elevation

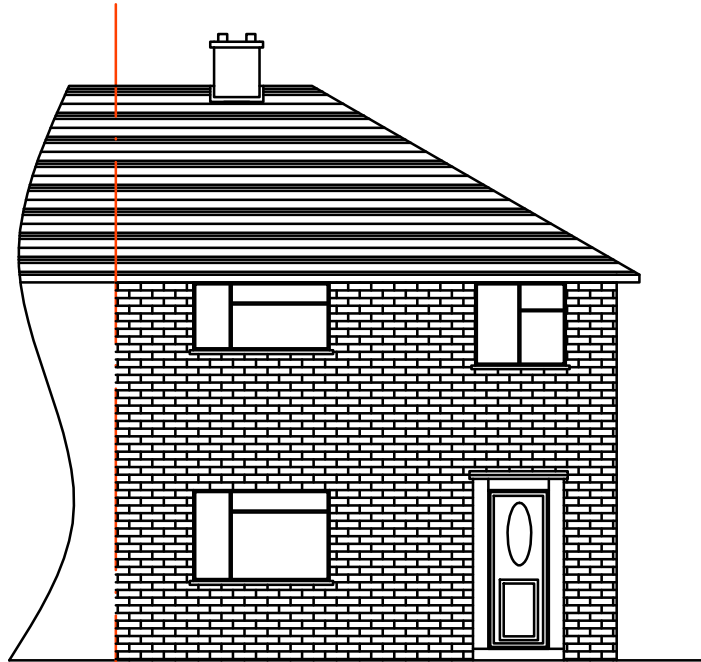


Existing front elevation

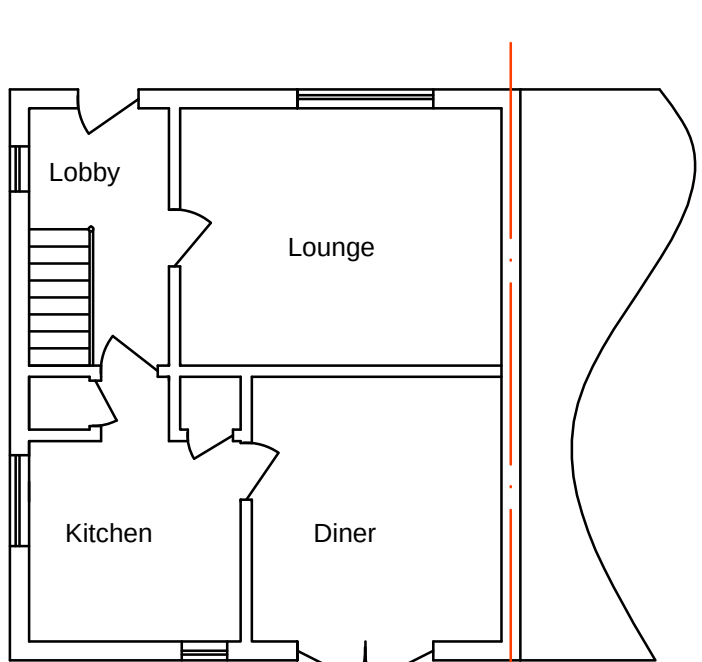


Existing Ground Floor

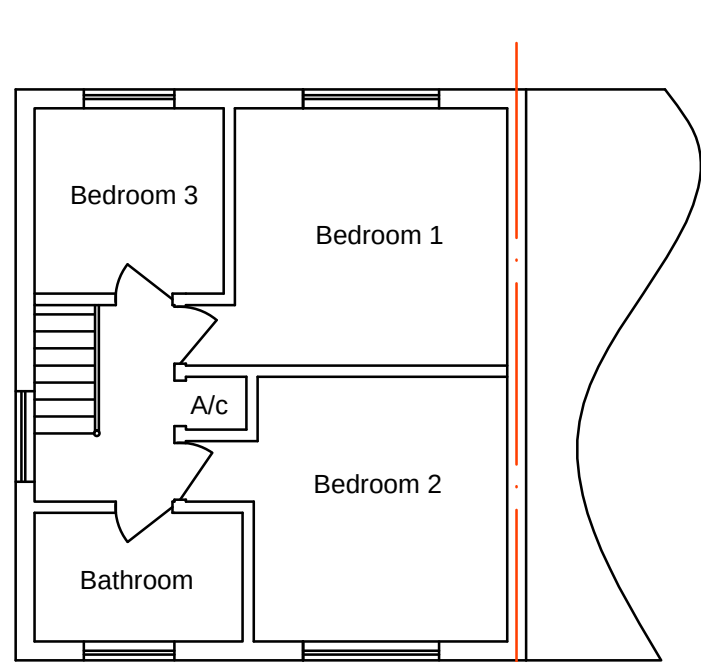


Existing First Floor

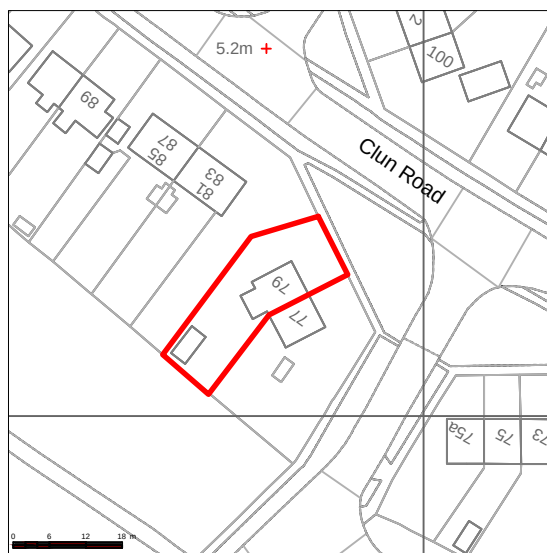

EXISTING LOCATION PLAN - 1 : 1250

 

Proposed rear elevation

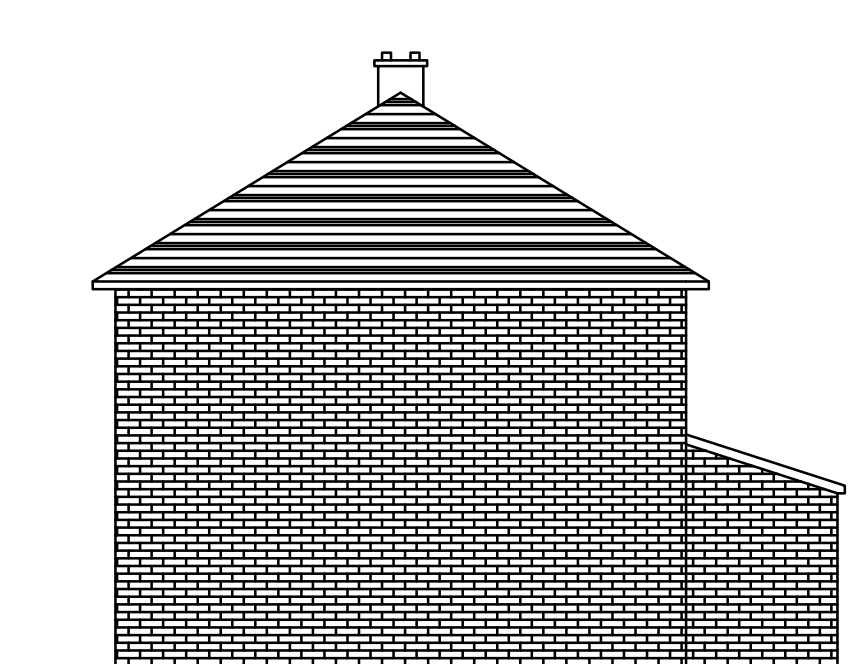



Proposed side elevation




Proposed front elevation




PROPOSED SITE PLAN - 1 : 200

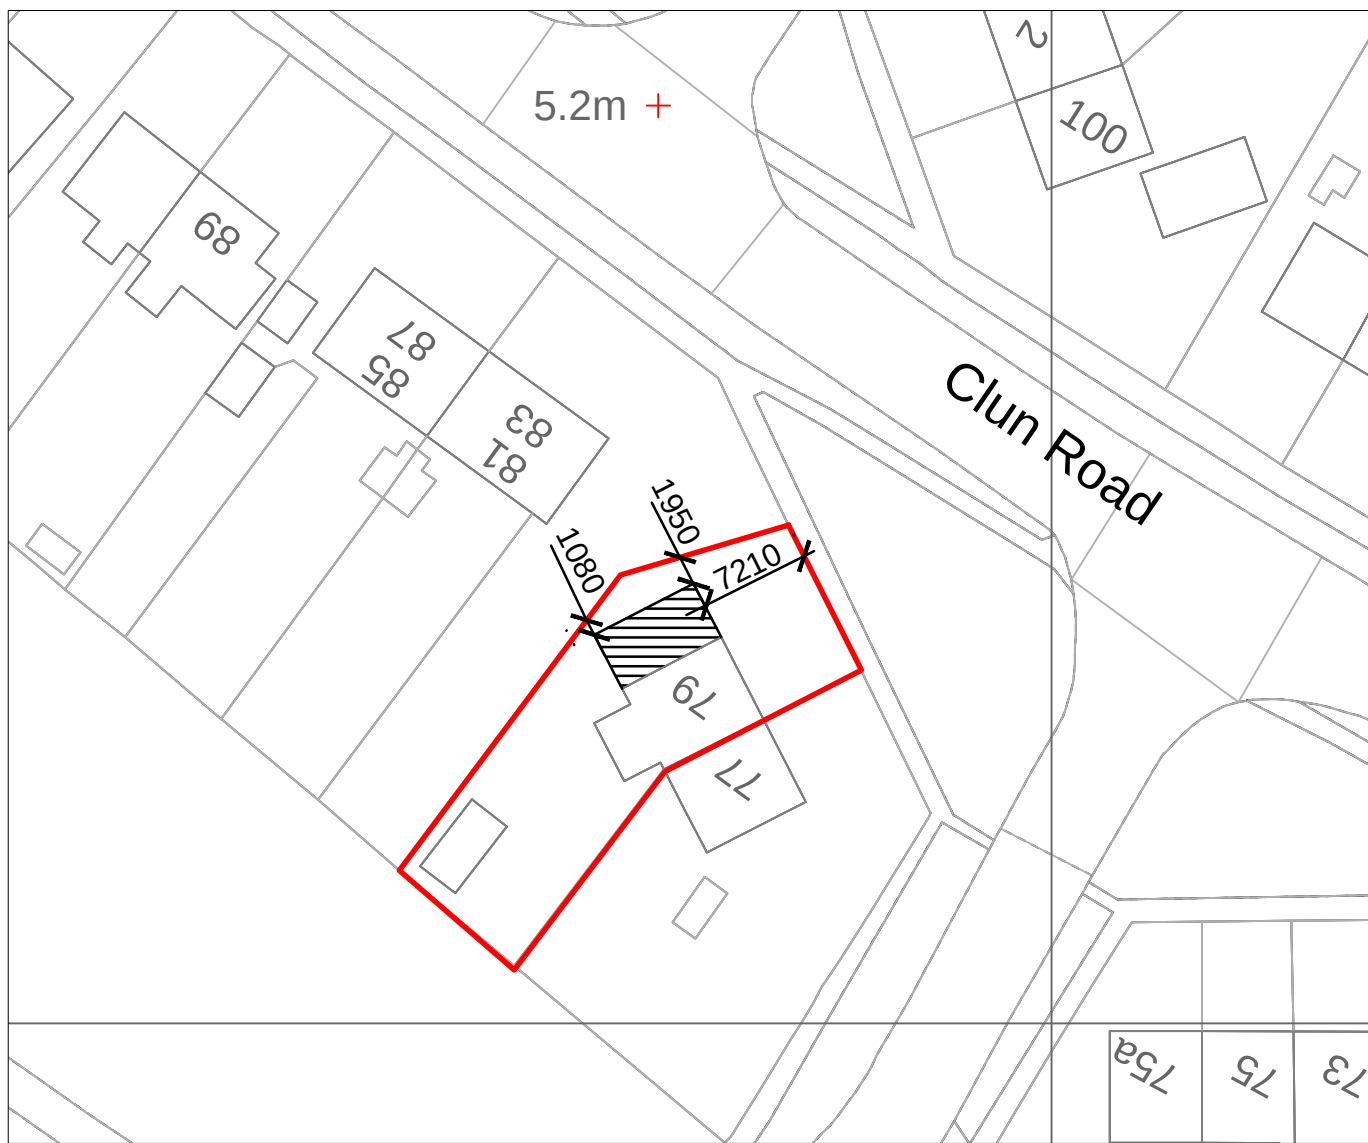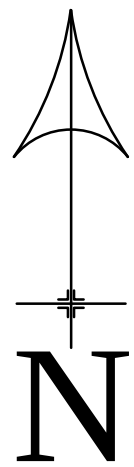

PROPOSED SITE PLAN - 1 : 500

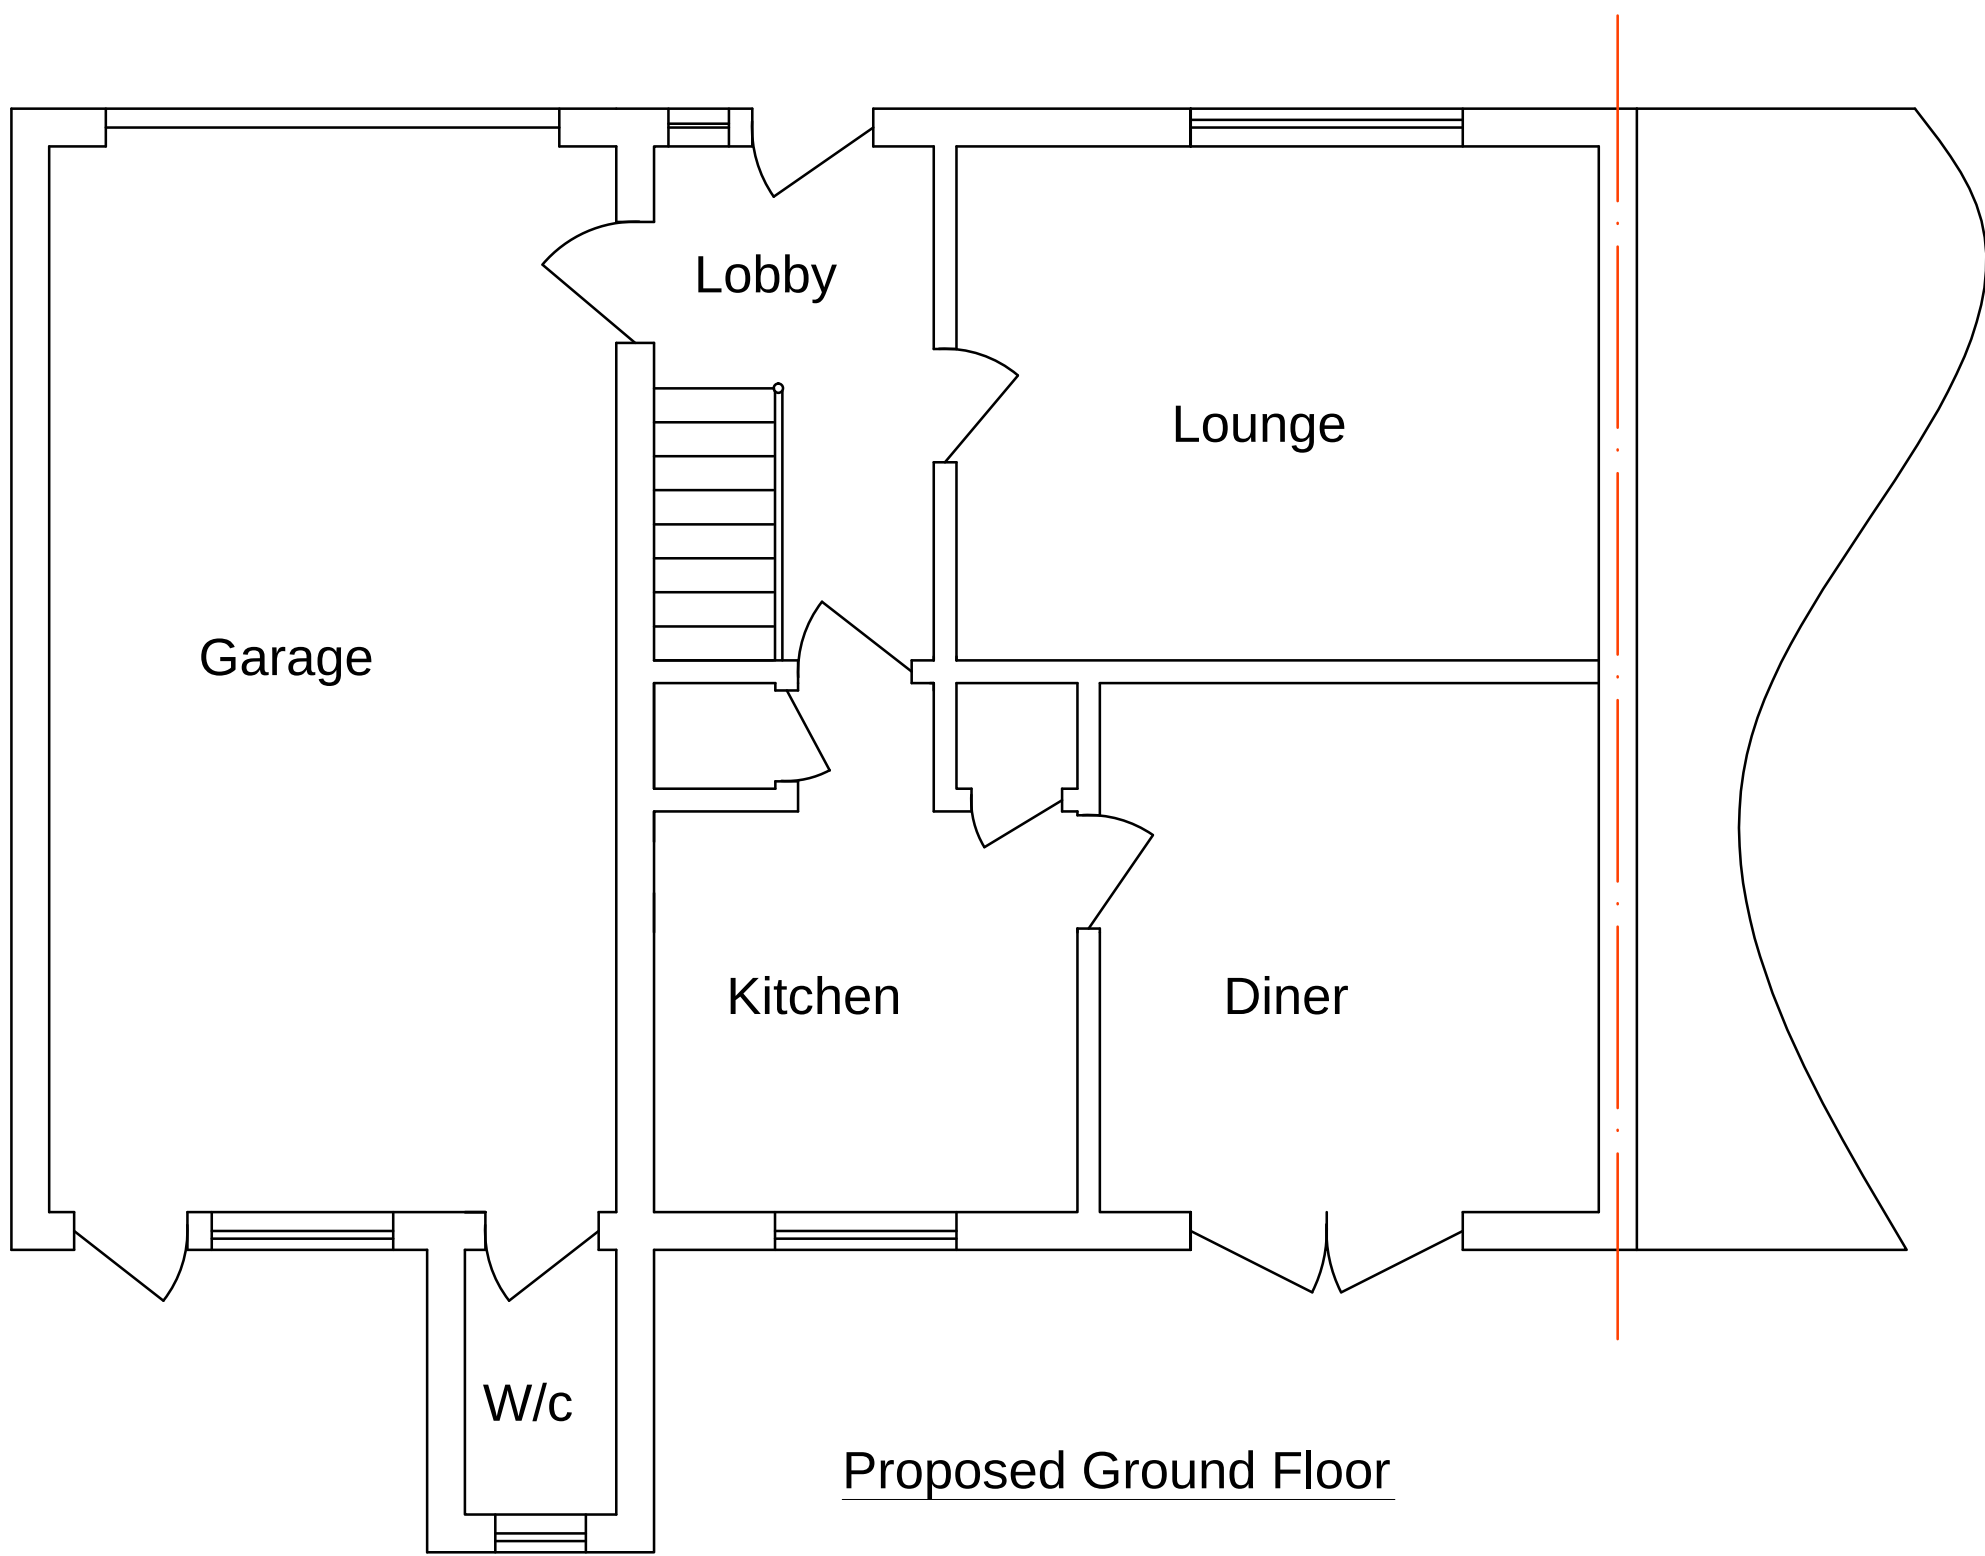

Proposed Ground Floor

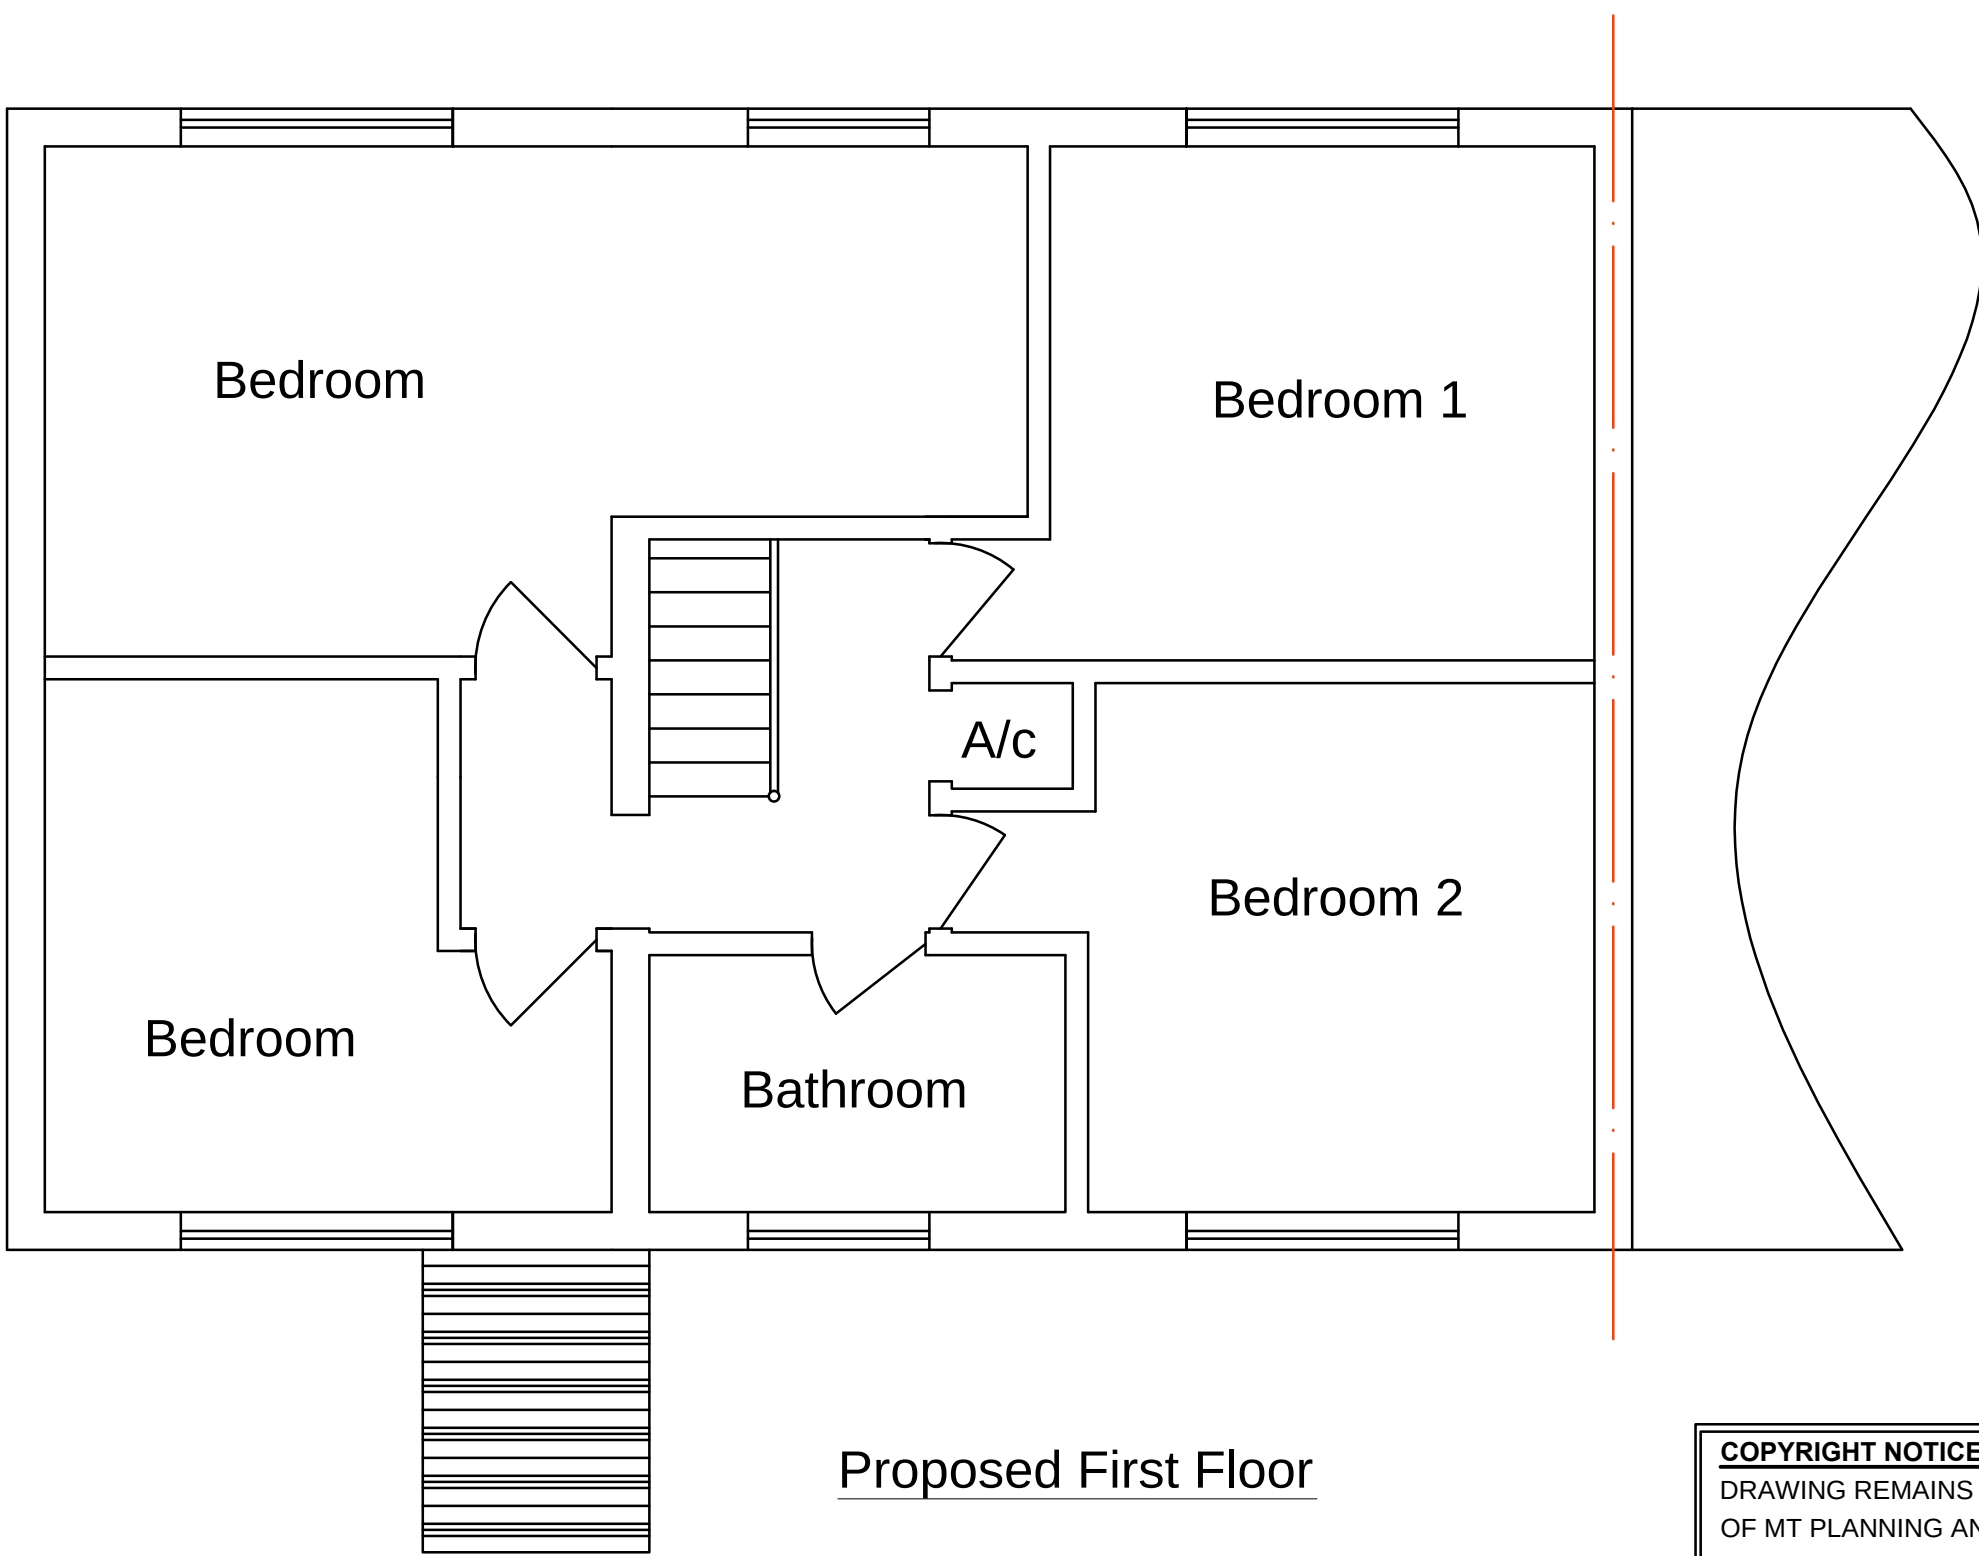

Proposed First Floor



COPYRIGHT NOTICE
DRAWING REMAINS THE PROPERTY OF MT PLANNING AND MAY NOT BE REPRODUCED OR ALTERED WITHOUT THE PRIOR CONSENT OF MARK TUSON.

NOTE!
ALL MAPS REPRODUCED UNDER LICENCE No 100047474.

NOTE
ALL MATERIALS USED ON THE PROPOSED STRUCTURE WILL BE IN KEEPING WITH THE ADJOINING AND SURROUNDING DWELLINGS.

Date March 2018	Approved by
Drawn by Mark Tuson	Scale - 1 : 100
Notes	
Client Mr Strong	Site 79 Clun Road Littlehampton BN17 7EG

MT Planning & design
For all your planning needs

07950 887579 mtplanning@hotmail.co.uk	
REVISION:- A	DRAWING NO:- MT / 1547 / 1