

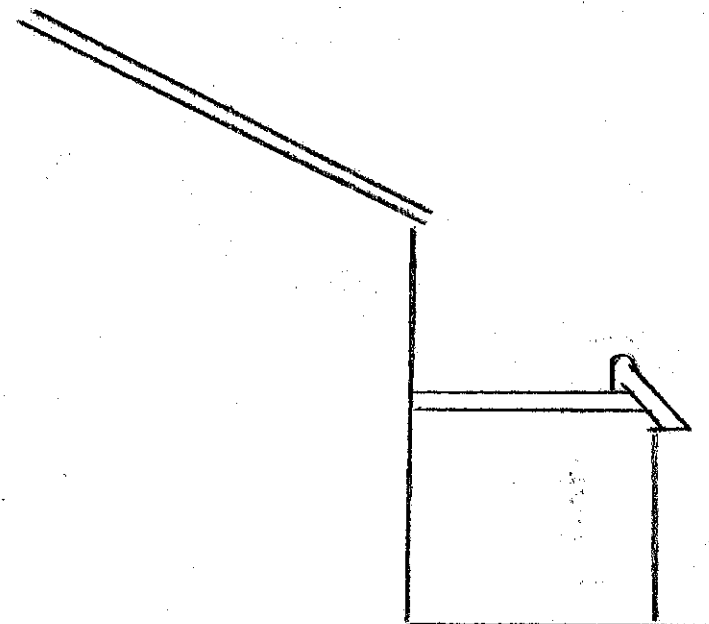


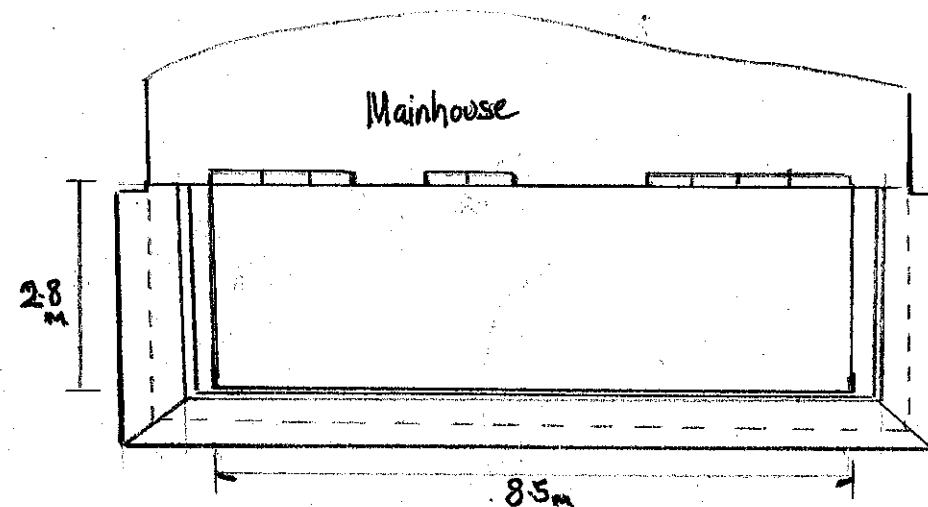


CROSS SECTION OF FALSE PITCH


EXISTING FLAT ROOF PLAN

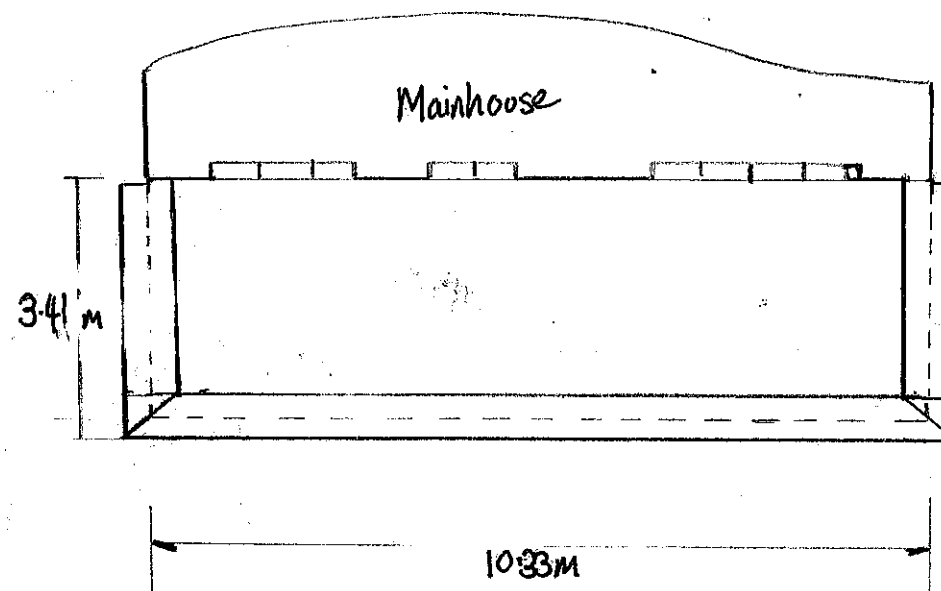

PROPOSED FLAT ROOF PLAN
WITH BALUSTRADE DIMS ADDED


 


PLAN VIEWS OF FLAT ROOF
OF REAR EXTENSION CONVERSION LU/139/21/HH
Scale 1:100
Drawn by R GATCHER DATE 8/6/21

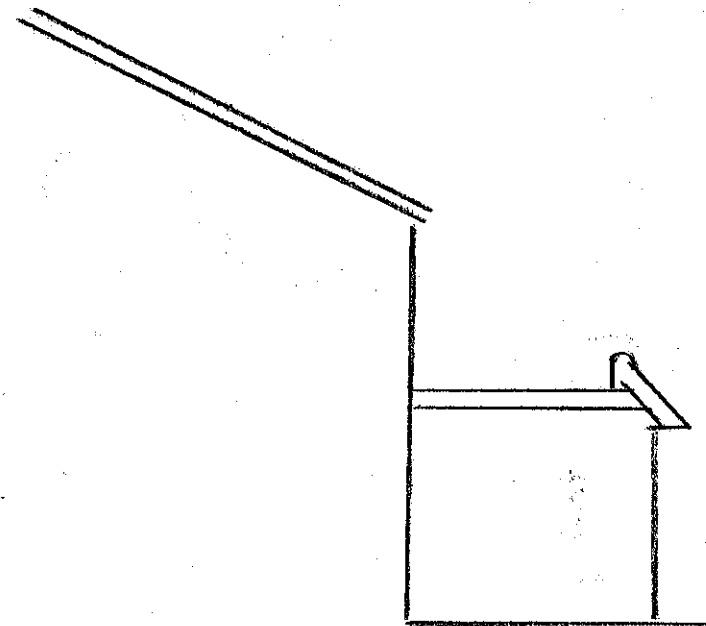


CROSS SECTION OF FALSE PITCH

EXISTING FLAT ROOF PLAN

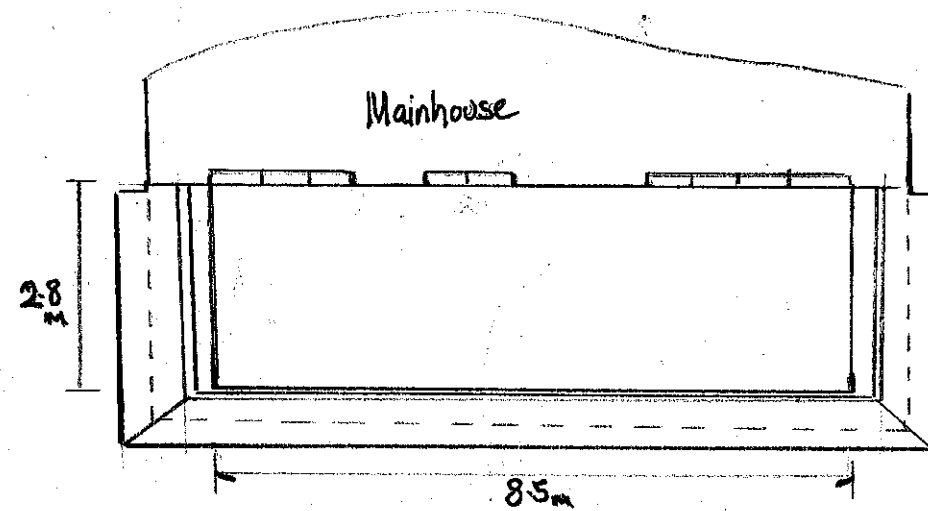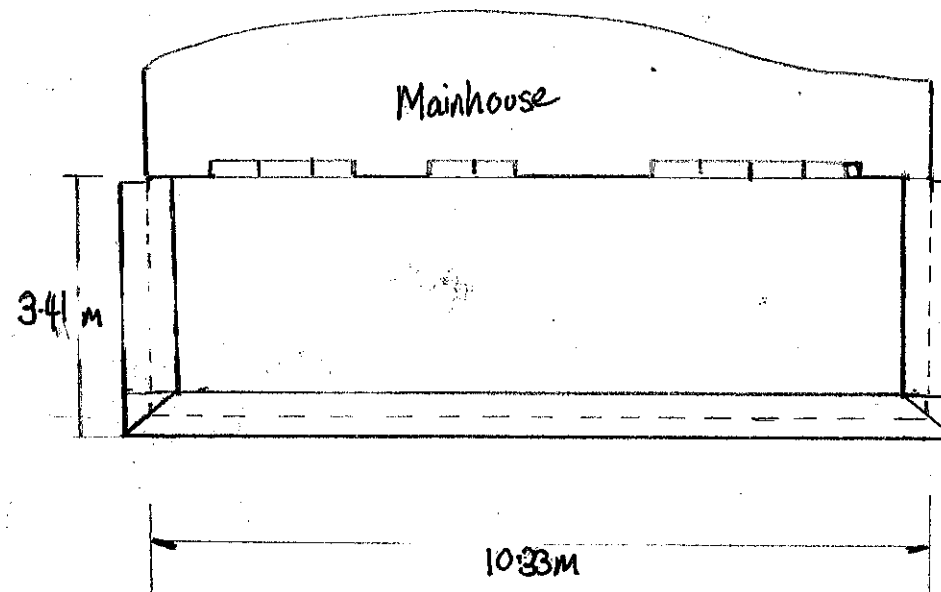

PROPOSED FLAT ROOF PLAN
WITH BALUSTRADE DIMS ADDED

 

PLAN VIEWS OF FLAT ROOF
OF REAR EXTENSION CONVERSION LU/139/21/HH
Scale 1:100
Drawn by R GATCHER DATE 8/6/21