




Existing elevation of flat roof of extension LO/27/80
14.1.80

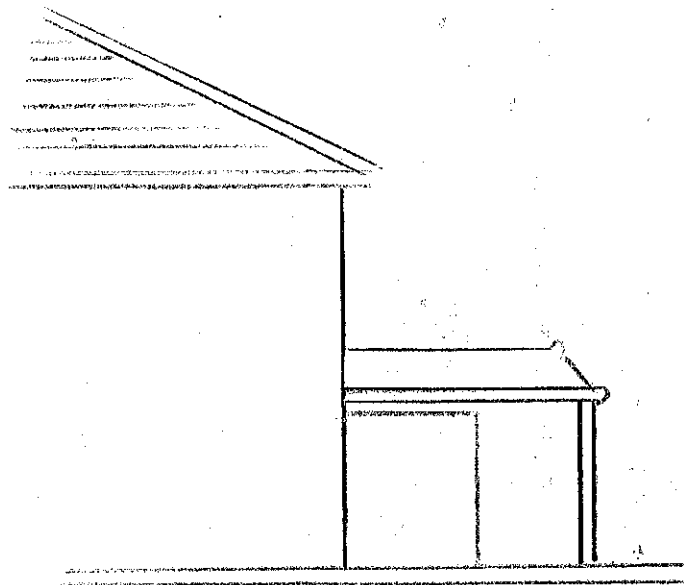

Side Elevation


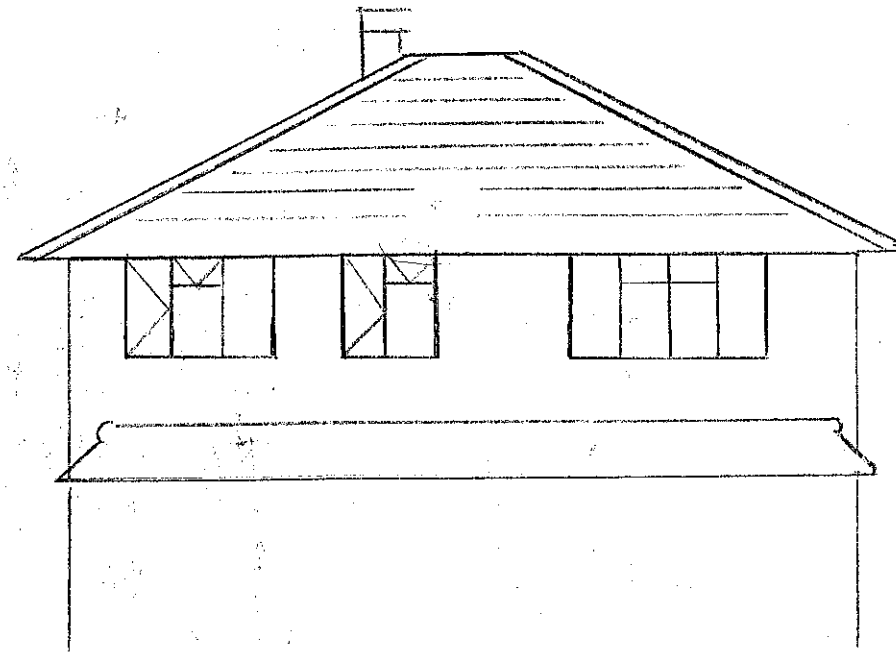


Rear Elevation

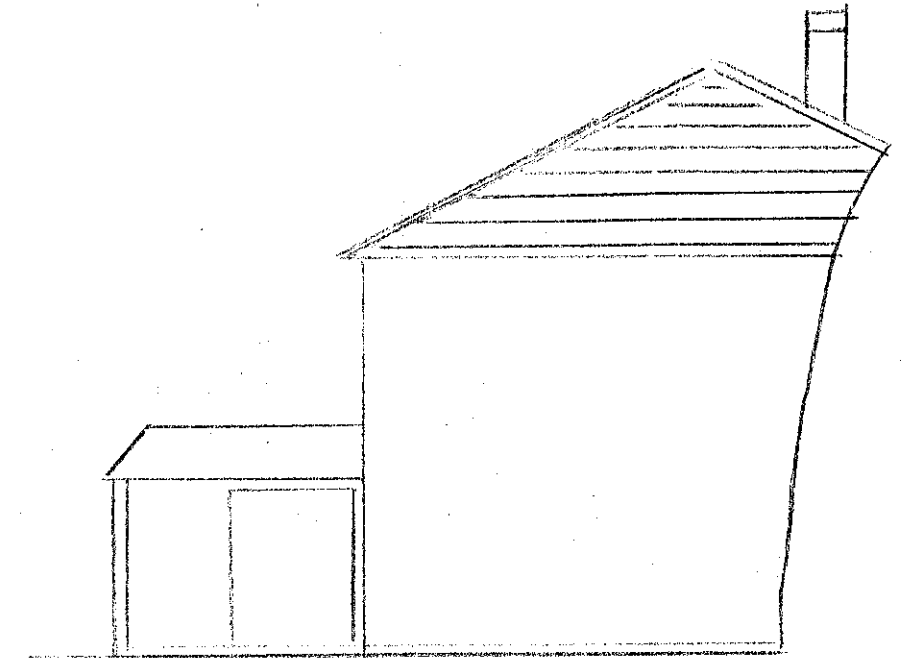



Side Elevation

Proposed elevation - 1st Floor Balcony

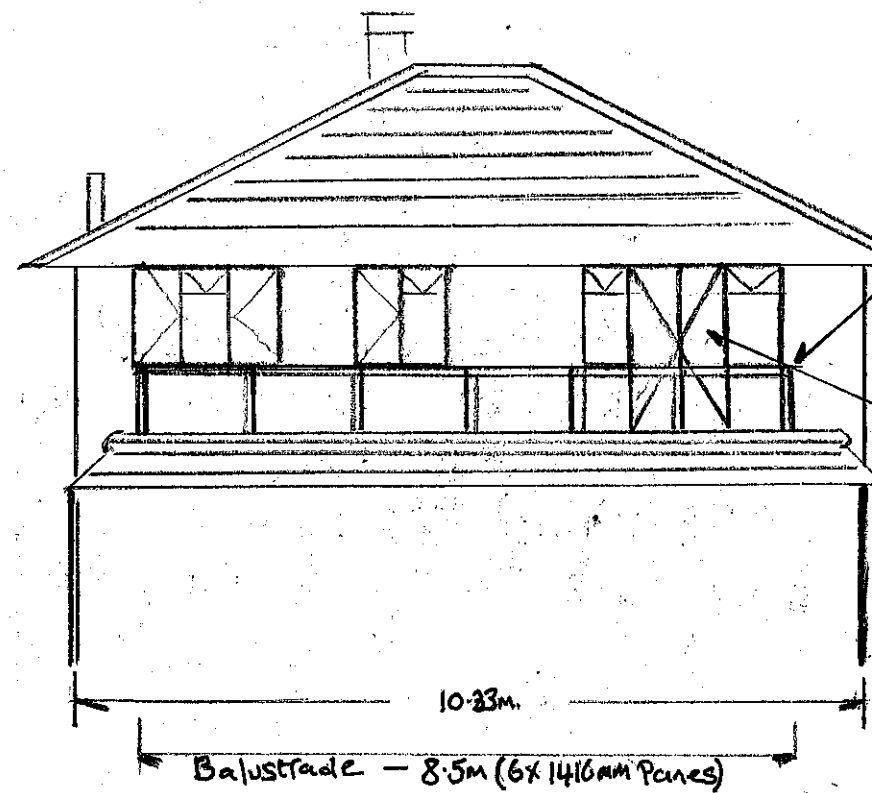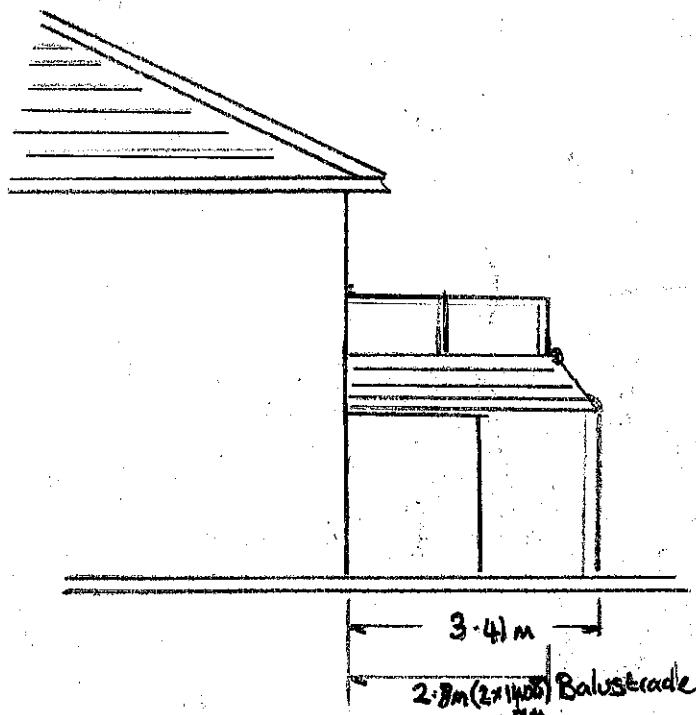

Balustrade Detail
8.8m Wide x 2.8m Deep
1.1m High.
Post + Hand rails 42.4mm Dia.
Bright polish 316 ss
Glass panel - Frosted privacy glass

French doors - Access
French doors in the
centre of 2x windows
to enable Exit from
Master bedroom.

 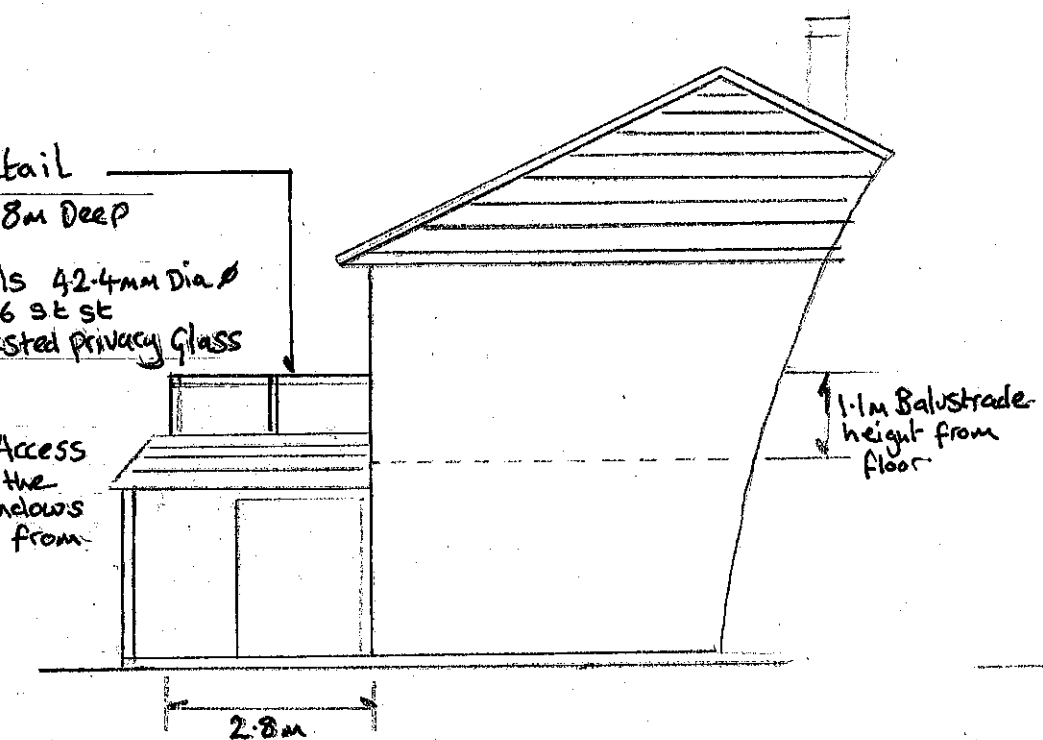

Elevation Plans LO/139/21/HH
Scale 1:100 Drawn by R. GOATCHER

7/6/21 - Date drawn