




Existing elevation of flat 100 of extension LO/27/80
14.1.80

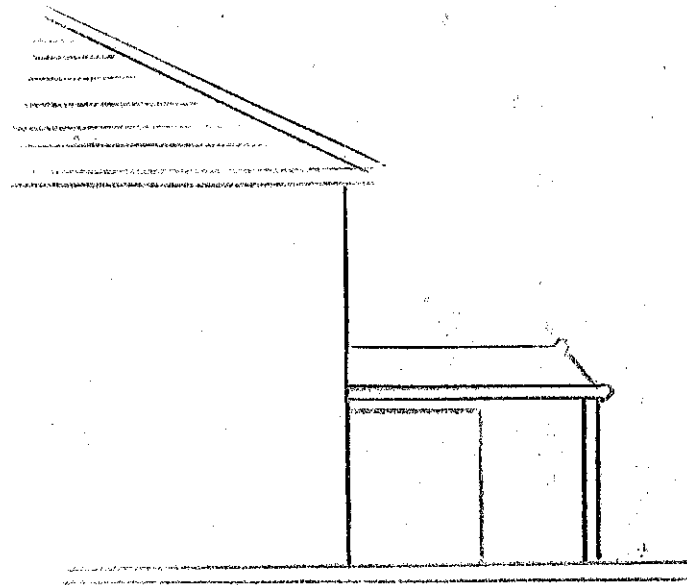

Side Elevation

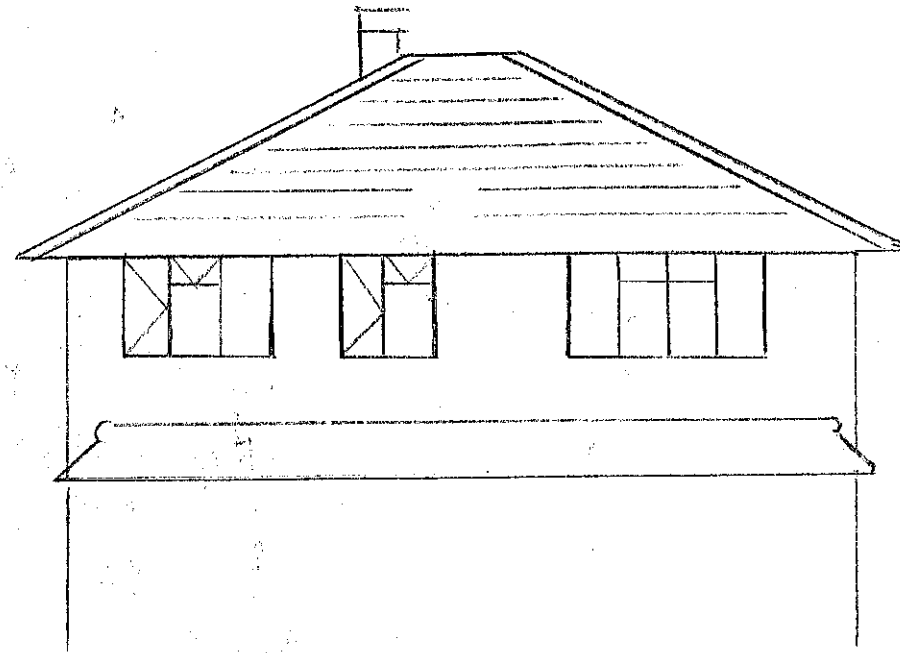


Rear Elevation

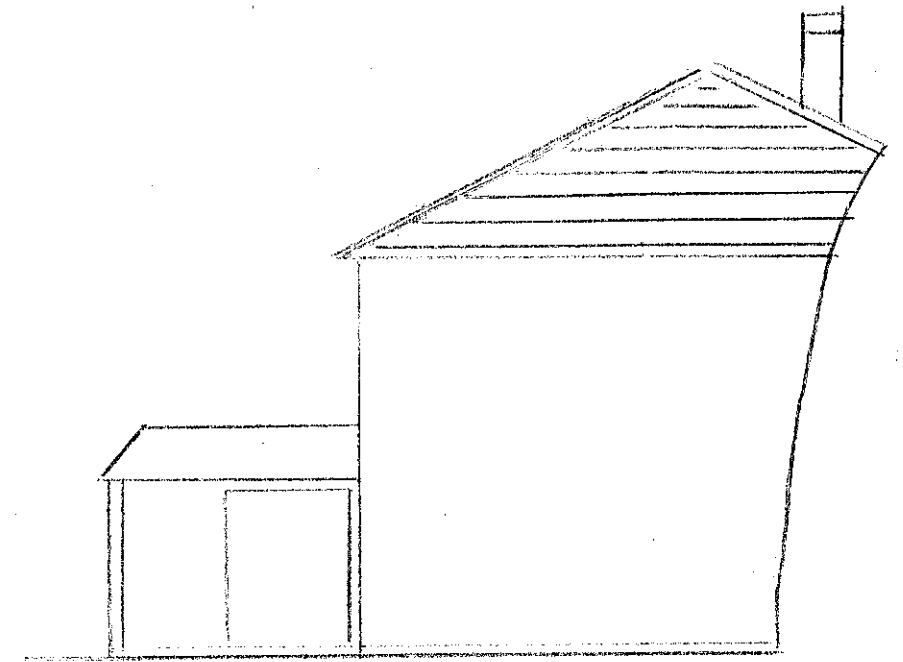


Side Elevation

Proposed elevation - 1st Floor Balcony

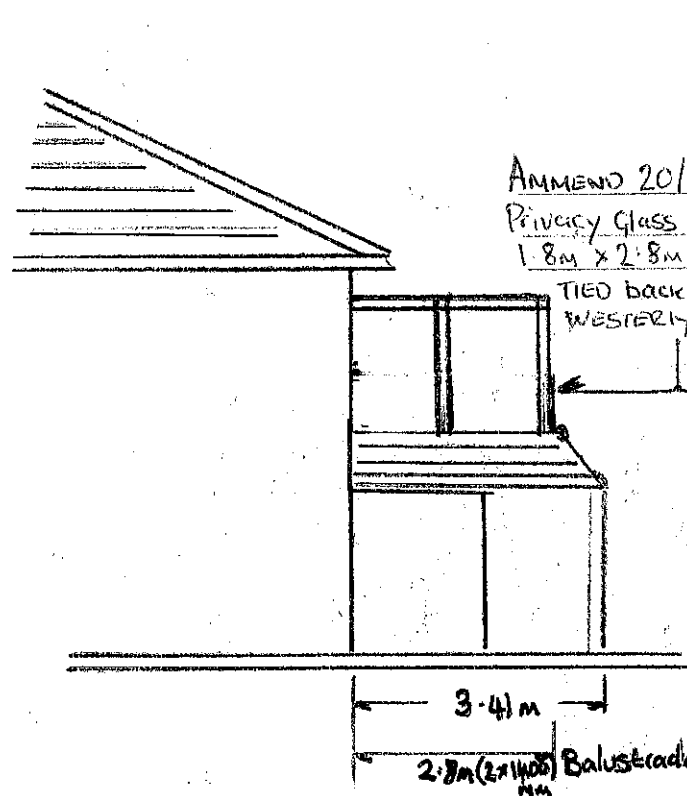


3.41m
2.8m (2x1100) Balustrade

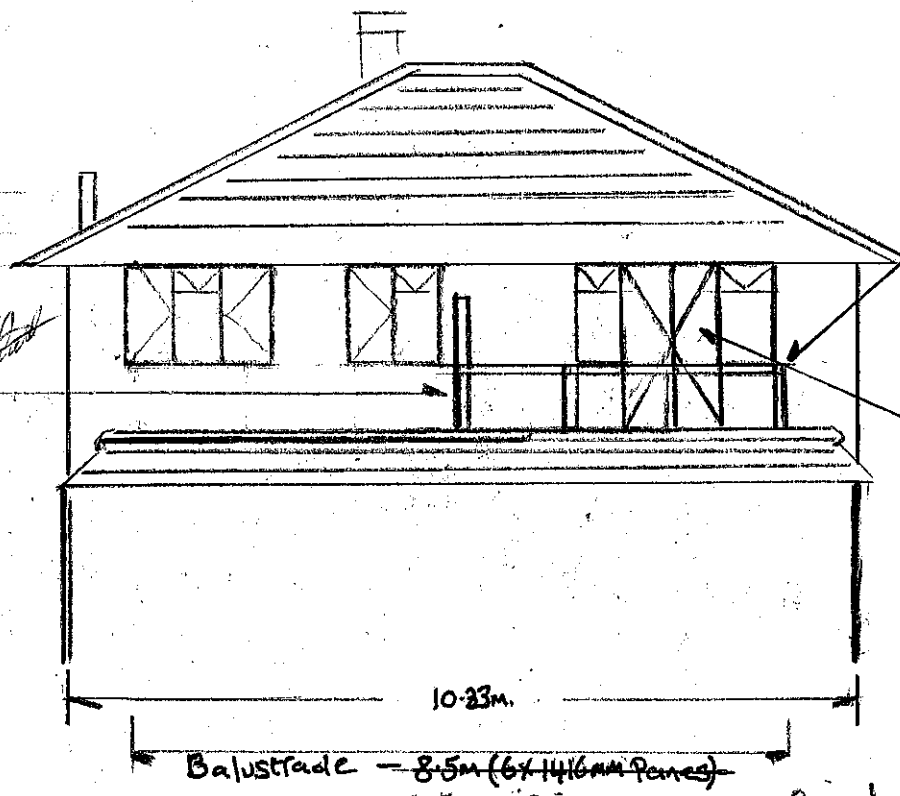

10.23m
Balustrade - 8.5m (6x1416mm Pines)
AMMEND - 4.5m WIDE
20/8/21

Balustrade Detail
8.5m wide x 2.8m Deep
1.1m High.
Post + Hand rails 42.4mm Dia.
Bright polish 316 st st
Glass Panel - Frosted Privacy Glass
20/8/21 AMMEND TO 4.5m wide
x 2.8m DEEP.
French doors - Access
French doors in the
centre of 2x Windows
to enable Exit from
Master bedroom.

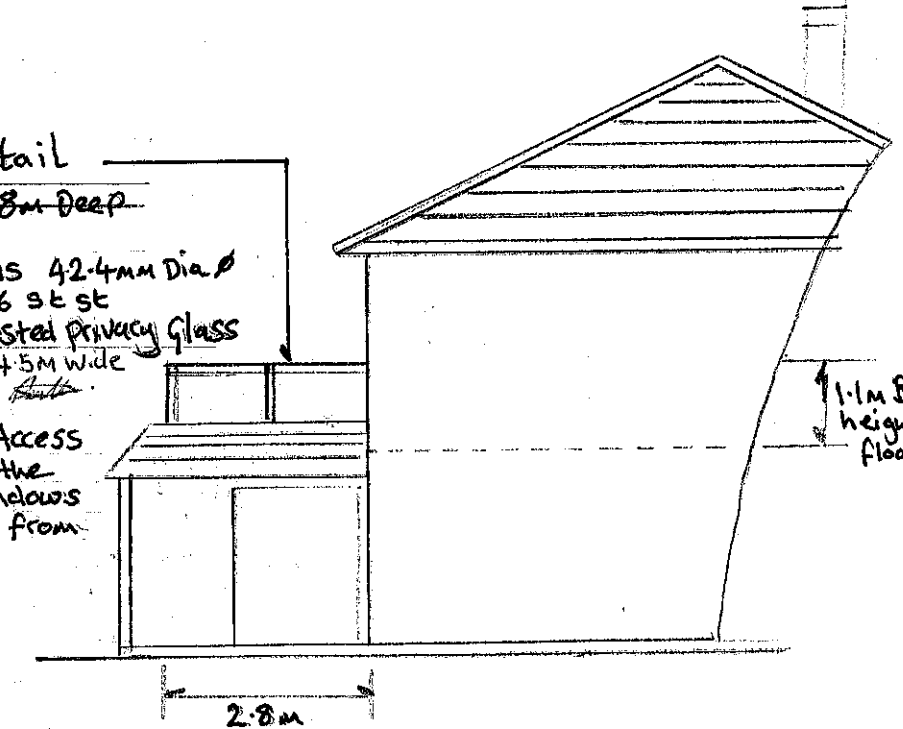

0 1 2 3 4 5
Scale bar

Elevation Plans LU/139/21/HH
Scale 1:100

7/6/21 - Date drawn
Drawn by R. GOATCHER
AMMEND 20/8/21