




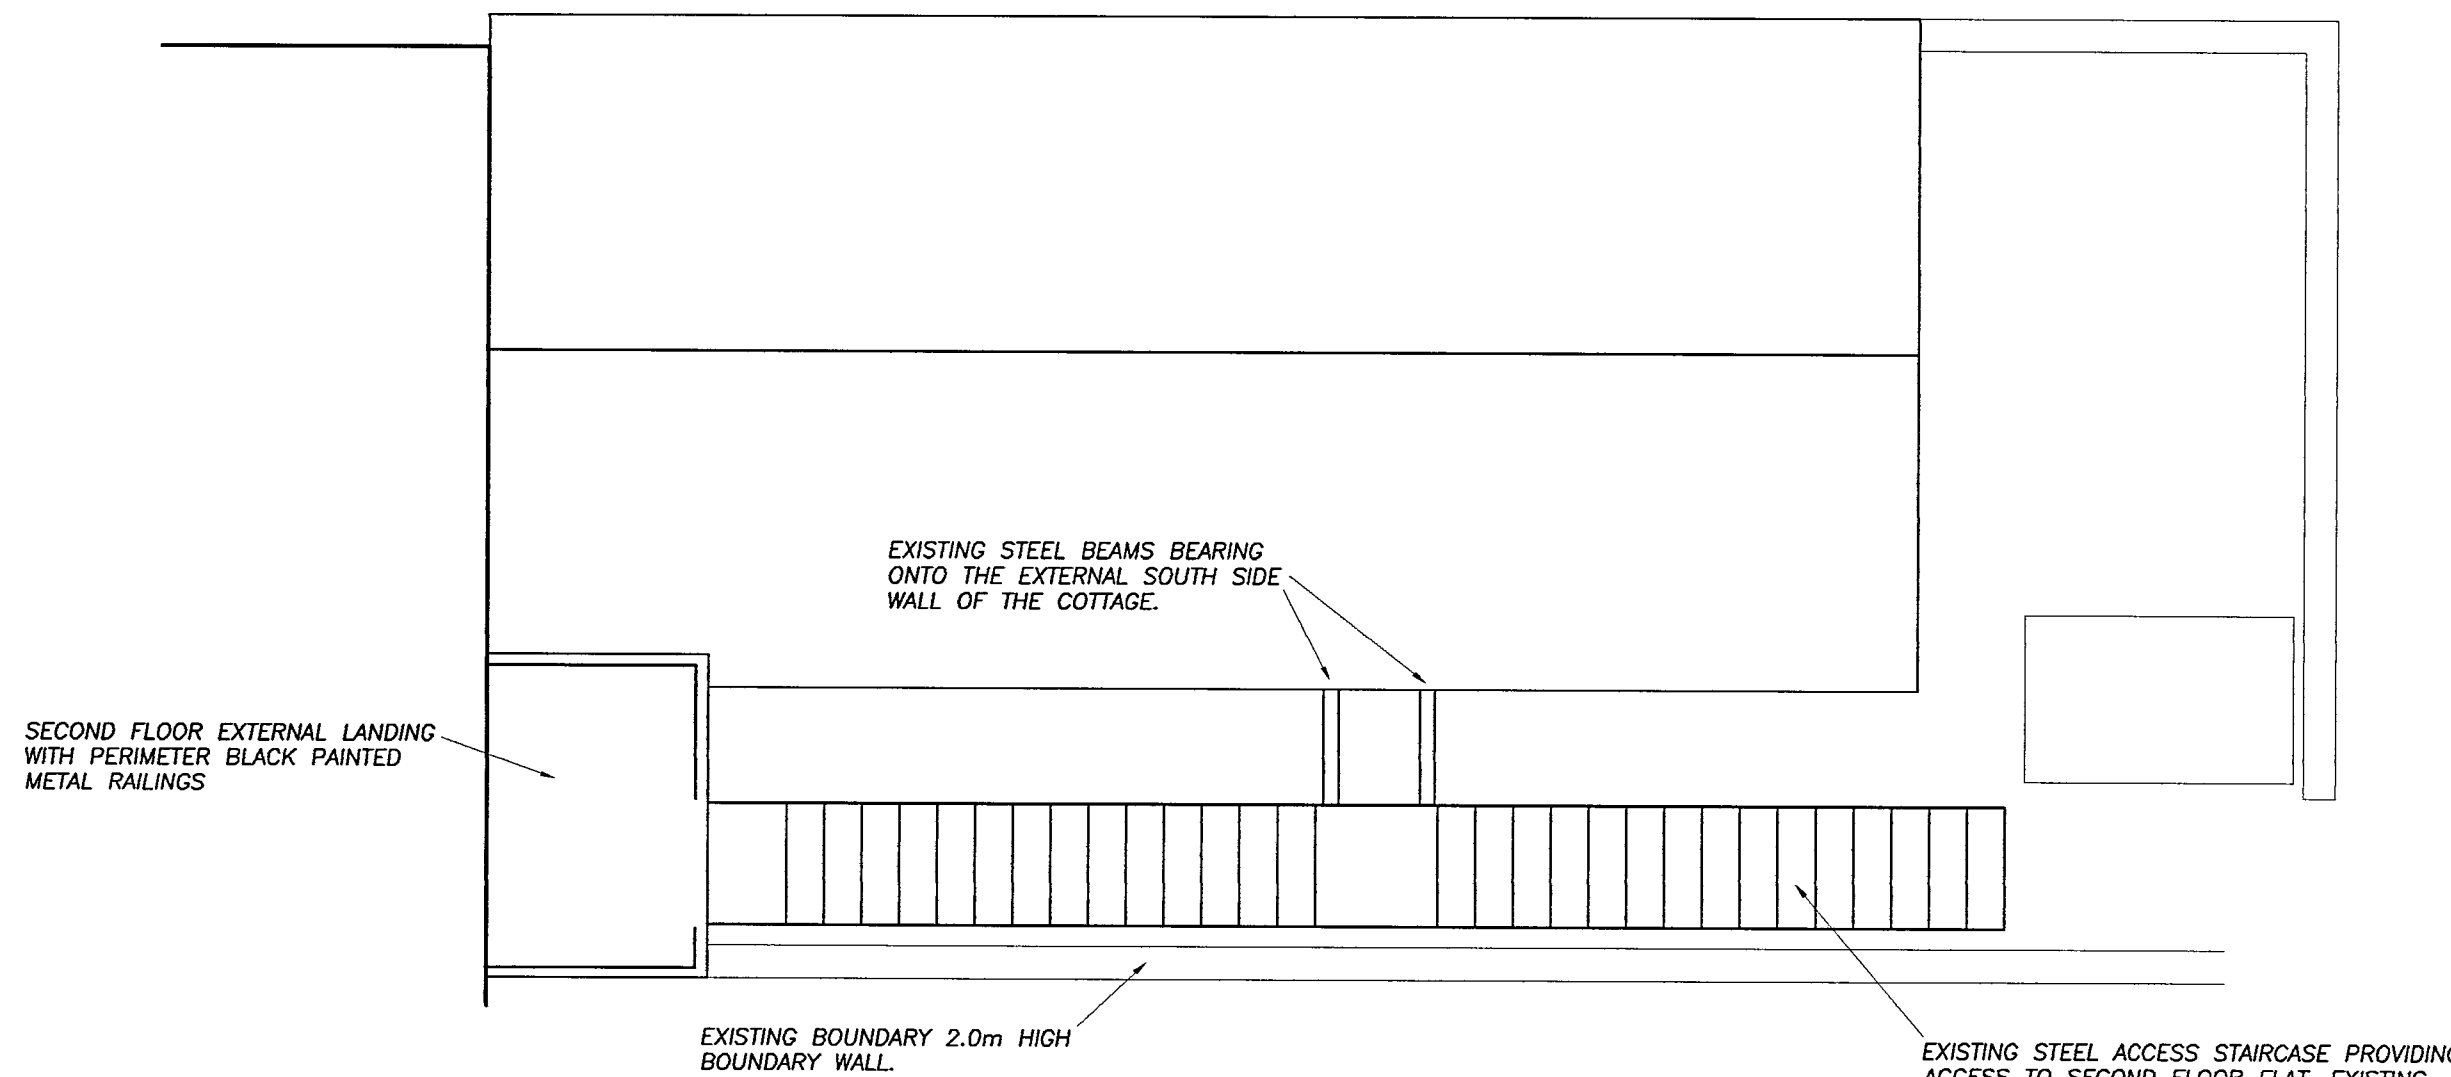

SECOND FLOOR LEVEL EXTERNAL PLAN
SHOWING SECOND FLOOR LANDING AND
STAIRCASE.
(1:50)

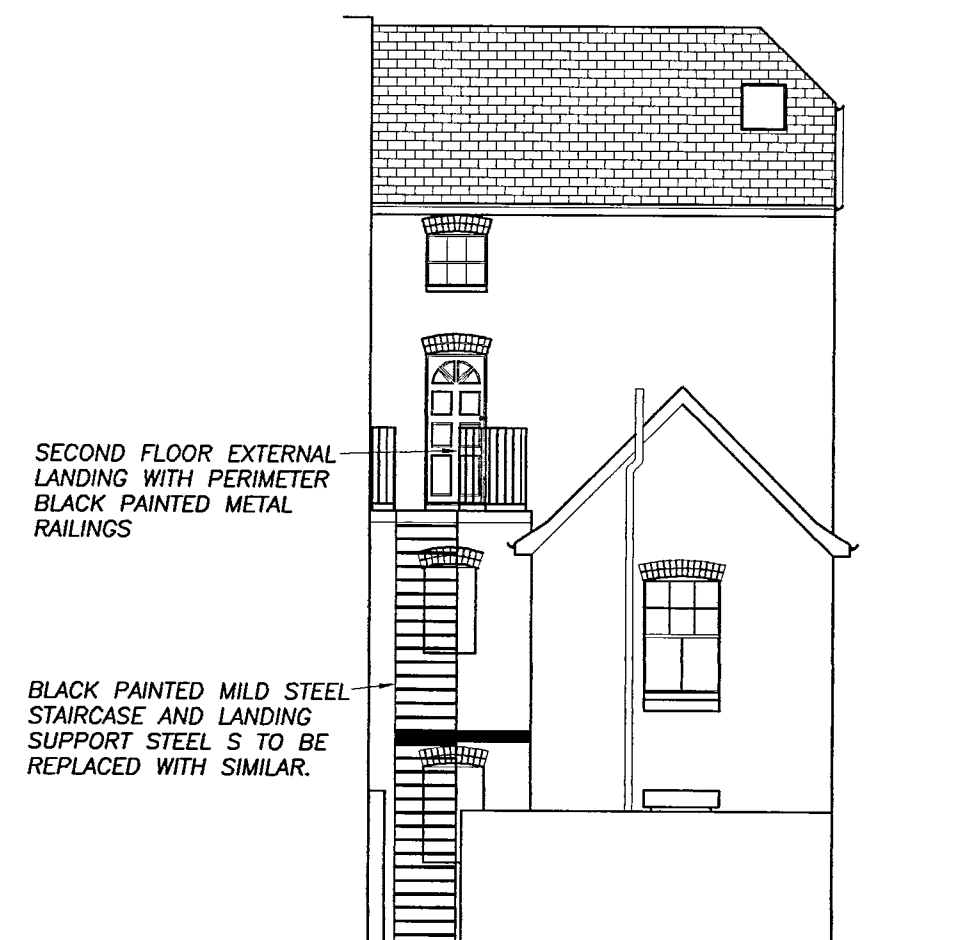


EAST ELEVATION.
(1:100)

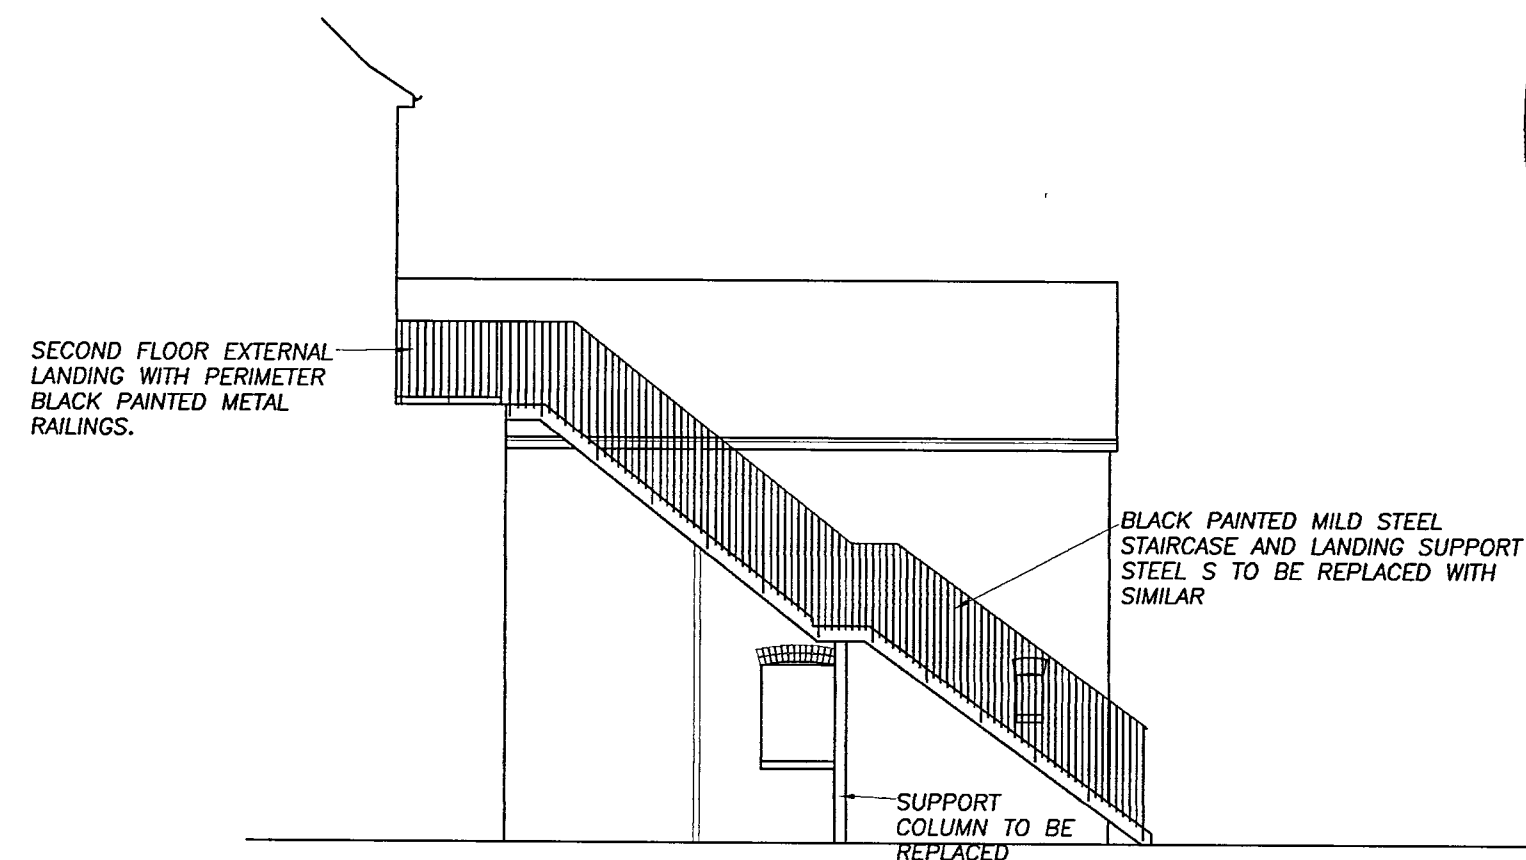

SOUTH ELEVATION.
(1:100)



LOCATION PLAN
(1:1250)

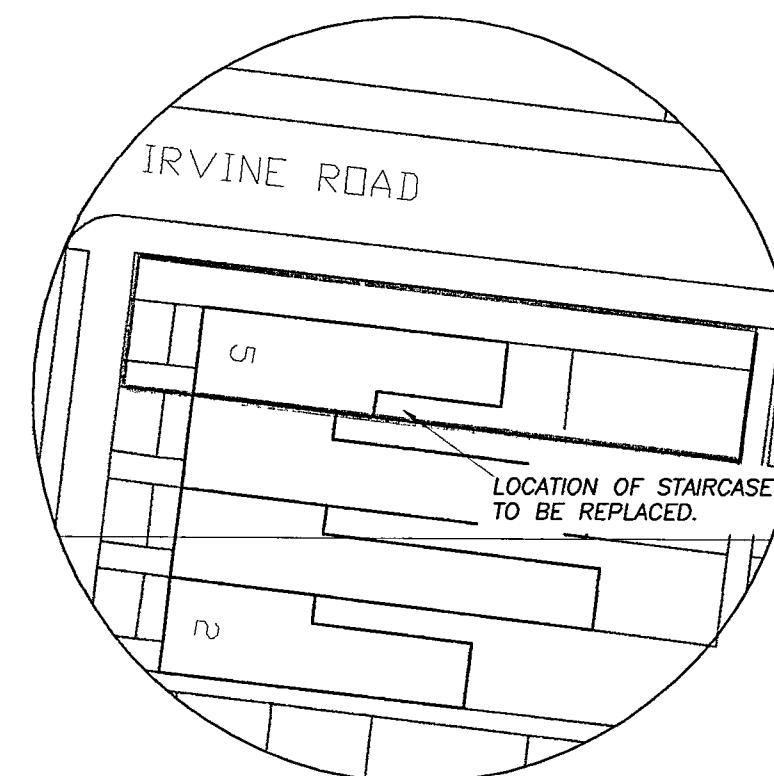

BLOCK PLAN
(1:500)

GENERAL NOTES

1. ALL DIMENSIONS TO BE CHECKED ON SITE. ALL DETAILS AND DIMENSIONS RELATING TO THE SUB-CONTRACTORS OR SUPPLIERS WORK MUST BE CHECKED AND AGREED BETWEEN THE SUBCONTRACTOR OR SUPPLIER AND THE GENERAL CONTRACTOR.
2. THIS DRAWING IS TO BE READ IN CONJUNCTION WITH ALL RELEVANT ARCHITECT'S AND ENGINEER'S DRAWINGS AND THE SPECIFICATION
3. WORKS TO COMPLY WITH CURRENT CODES OF PRACTICE, BRITISH STANDARDS AND BUILDING REGULATIONS.
4. CONTRACTOR TO PROVIDE ALL NECESSARY VERTICAL AND LATERAL RESTRAINT STRAPPING IN ORDER TO COMPLY WITH THE BUILDING REGULATIONS.

ARUN DISTRICT COUNCIL

No.	44	13	09
-----	----	----	----

RECEIVED

REV	DATE	DESCRIPTION
-----	------	-------------

CLIENT	
--------	--

5 FITZALAN ROAD LTD

JOB TITLE

5 FITZALAN ROAD
LITTLEHAMPTON

DRAWING TITLE

REPLACEMENT REAR
ACCESS STARICASE
(EXISTING DETAILS)

DRAWING	JOB No	DRG No	REV
NUMBER	06117	01	—

SCALE AS SHOWN WORK TO FIGURED DIMENSIONS ONLY	DRAWN BY	PSG
	DATE	JAN 09
	ENGINEER	PSG
	CHECKED BY	RCW

PHILIP GOACHER ASSOCIATES
CONSULTING CIVIL AND STRUCTURAL ENGINEERS
PARK HOUSE
122A NEWLAND ROAD, WORTHING
WEST SUSSEX, BN11 1LB
TEL: (01903) 217723 FAX: (01903) 821987