


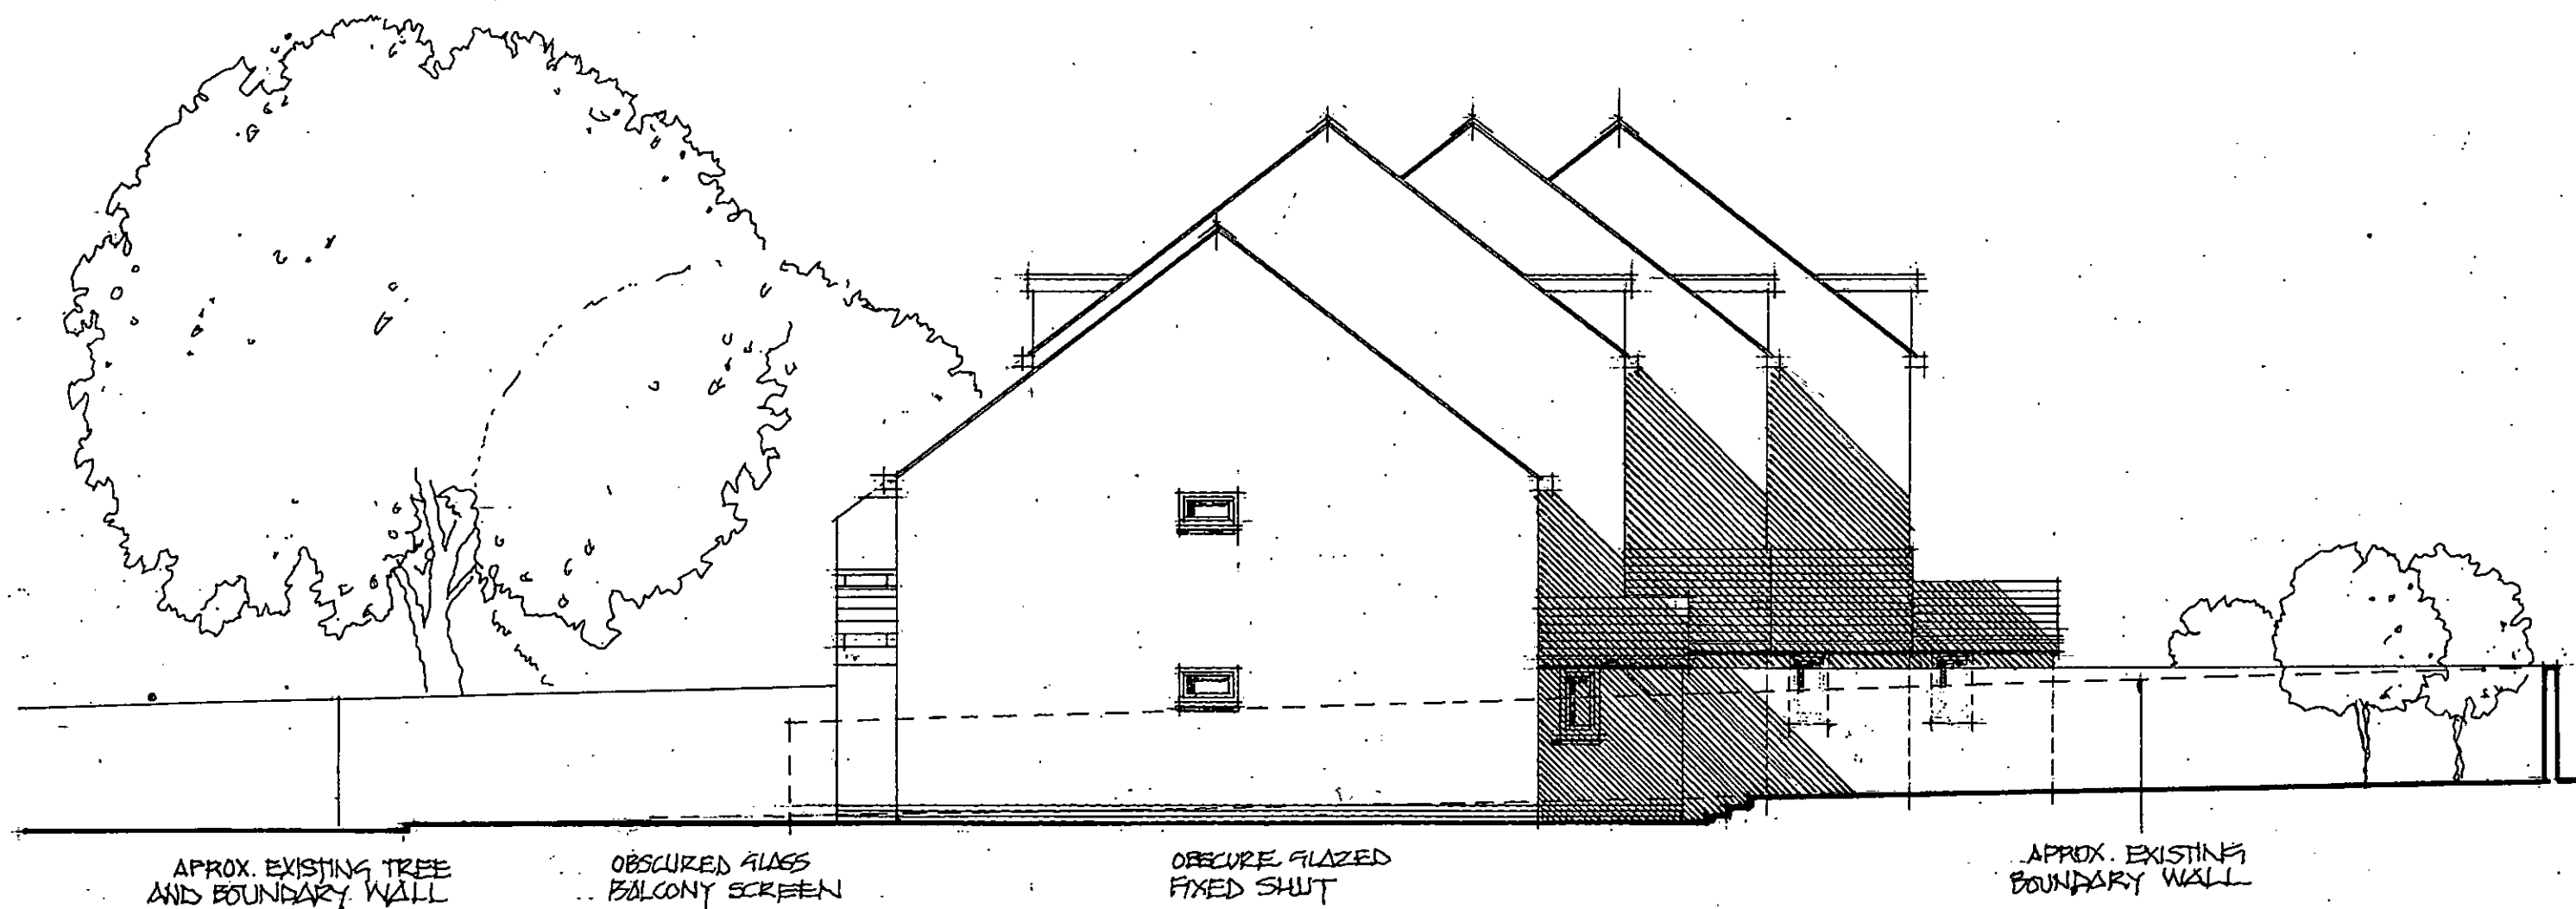

SOUTH ELEVATION PLOTS 1 TO 5 PROPOSED

THE OLD DAIRY, LITTLEHAMPTON

GRAHAM NICOLLS LTD. BUILDING DESIGN + TECHNOLOGY. TEL / 07990 522709

SCALE / 1:100 @ A3

DATE / 27.10.2014

DWG. No / 030114/TP3/10