



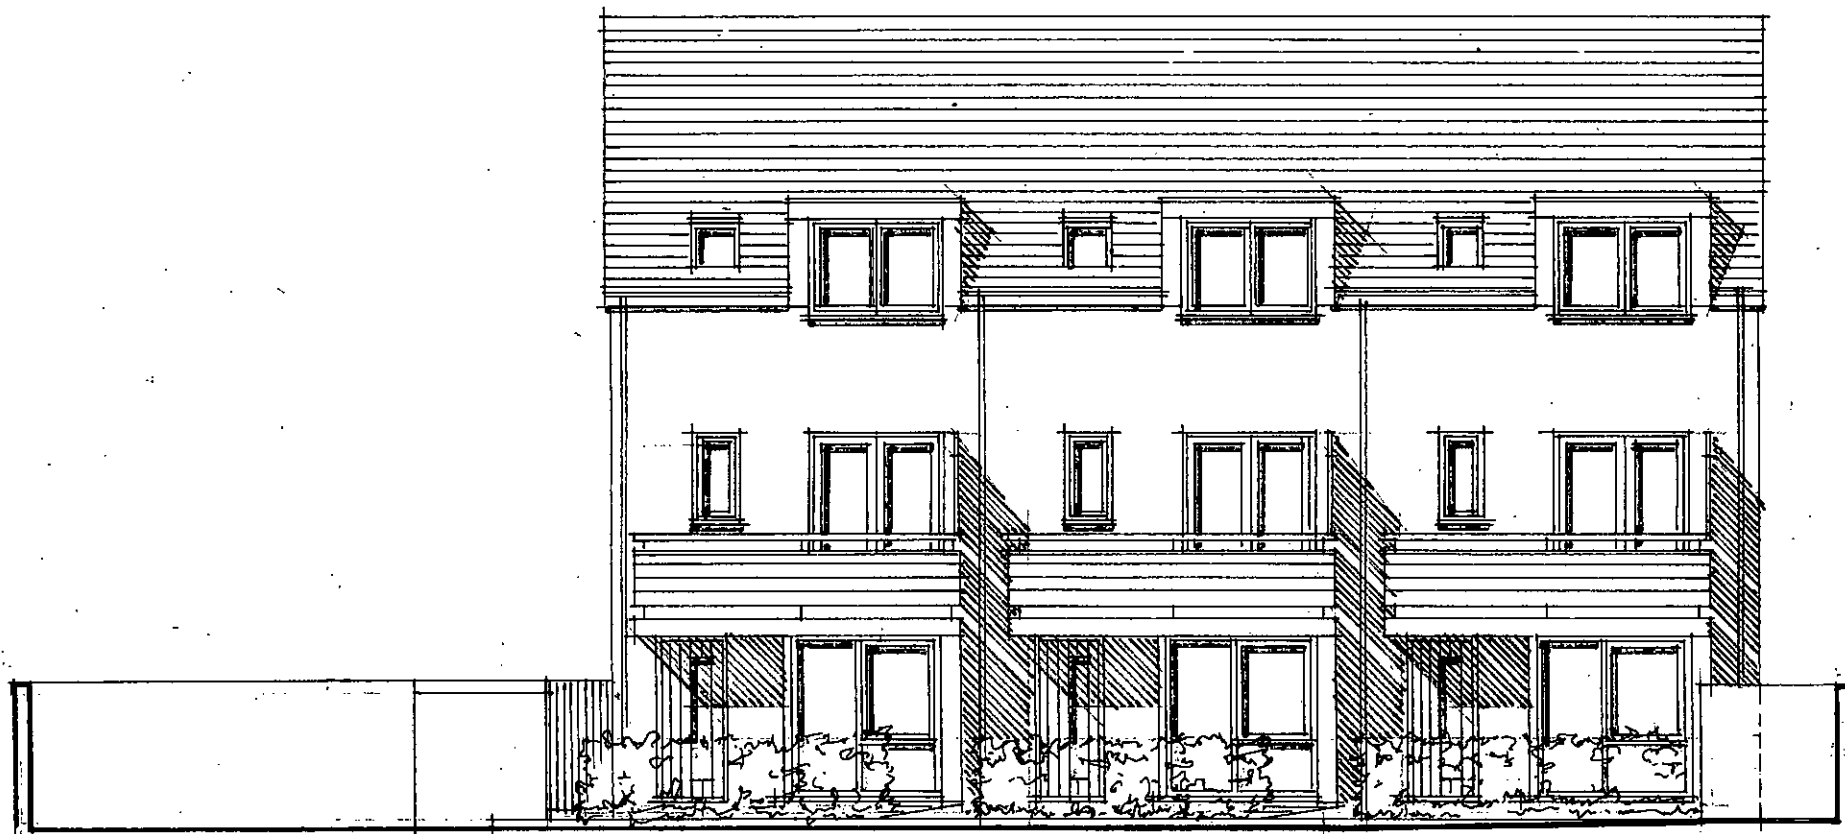

SOUTH

0.00

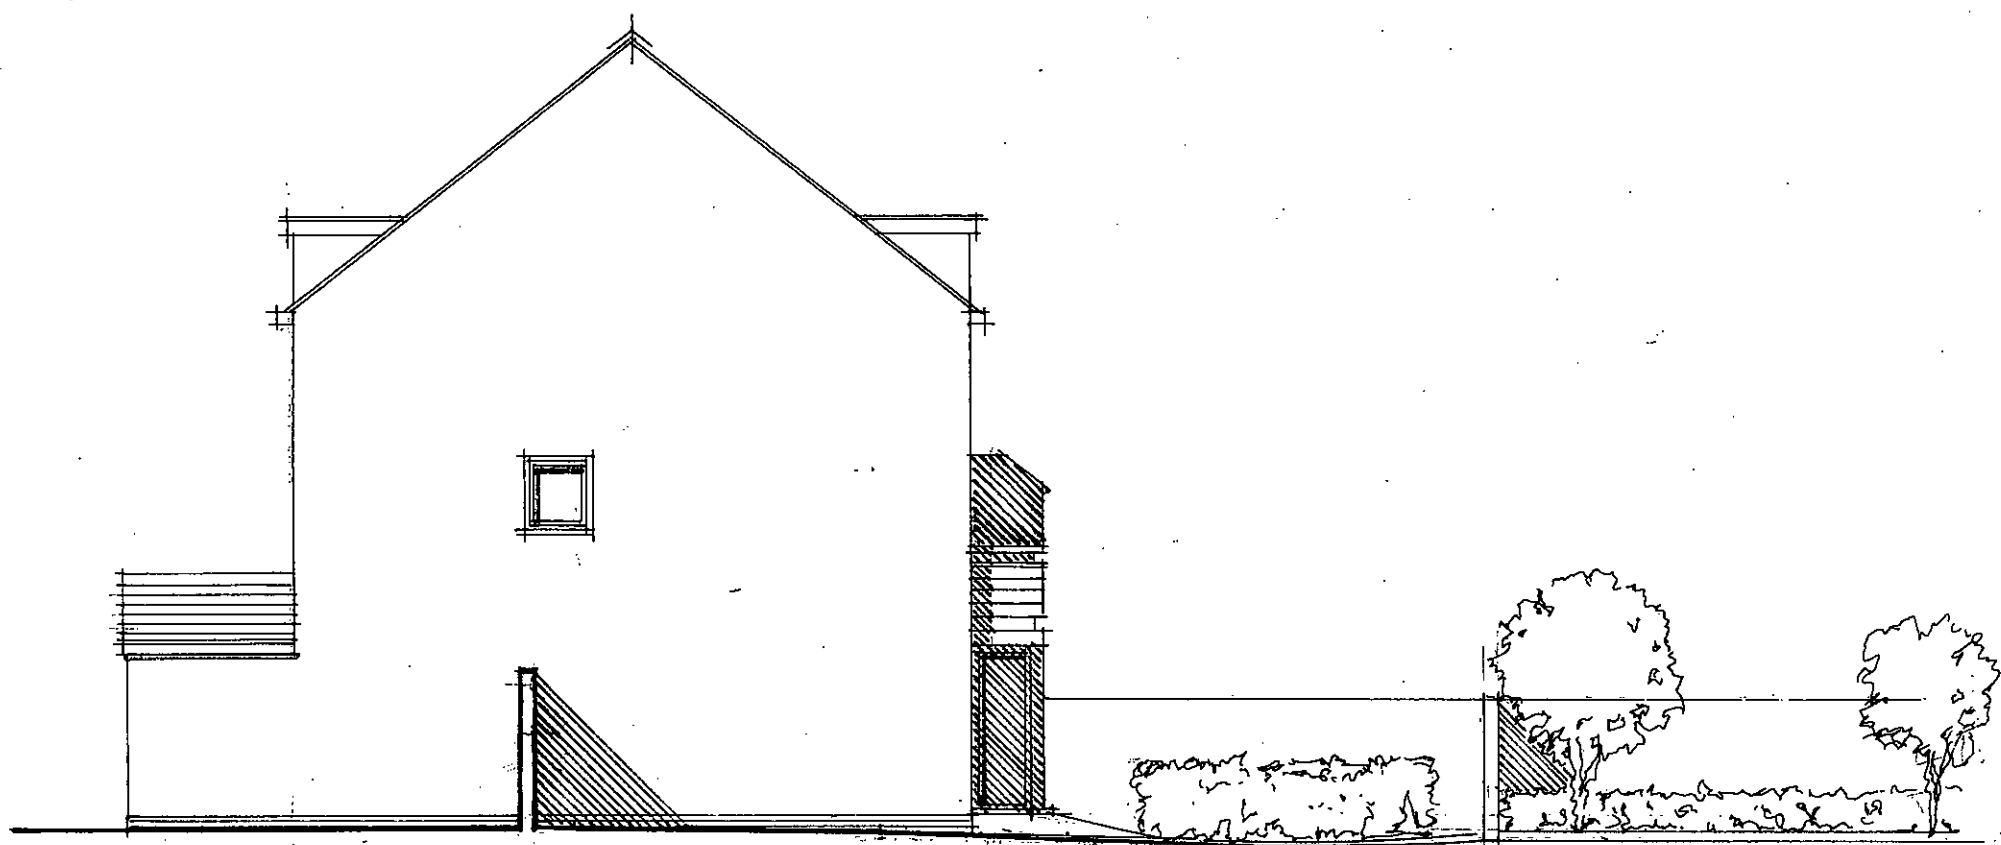

WEST

0.00

SOUTH+WEST ELEVATIONS PLOTS 6 TO 8 PROPOSED

THE OLD DAIRY, LITTLEHAMPTON

GRAHAM NICOLLS LTD. BUILDING DESIGN+TECHNOLOGY TEL/07990 522709

SCALE /1:100@A3

DATE /30.10.2014

DWG. NO /030114/
TP3/12