



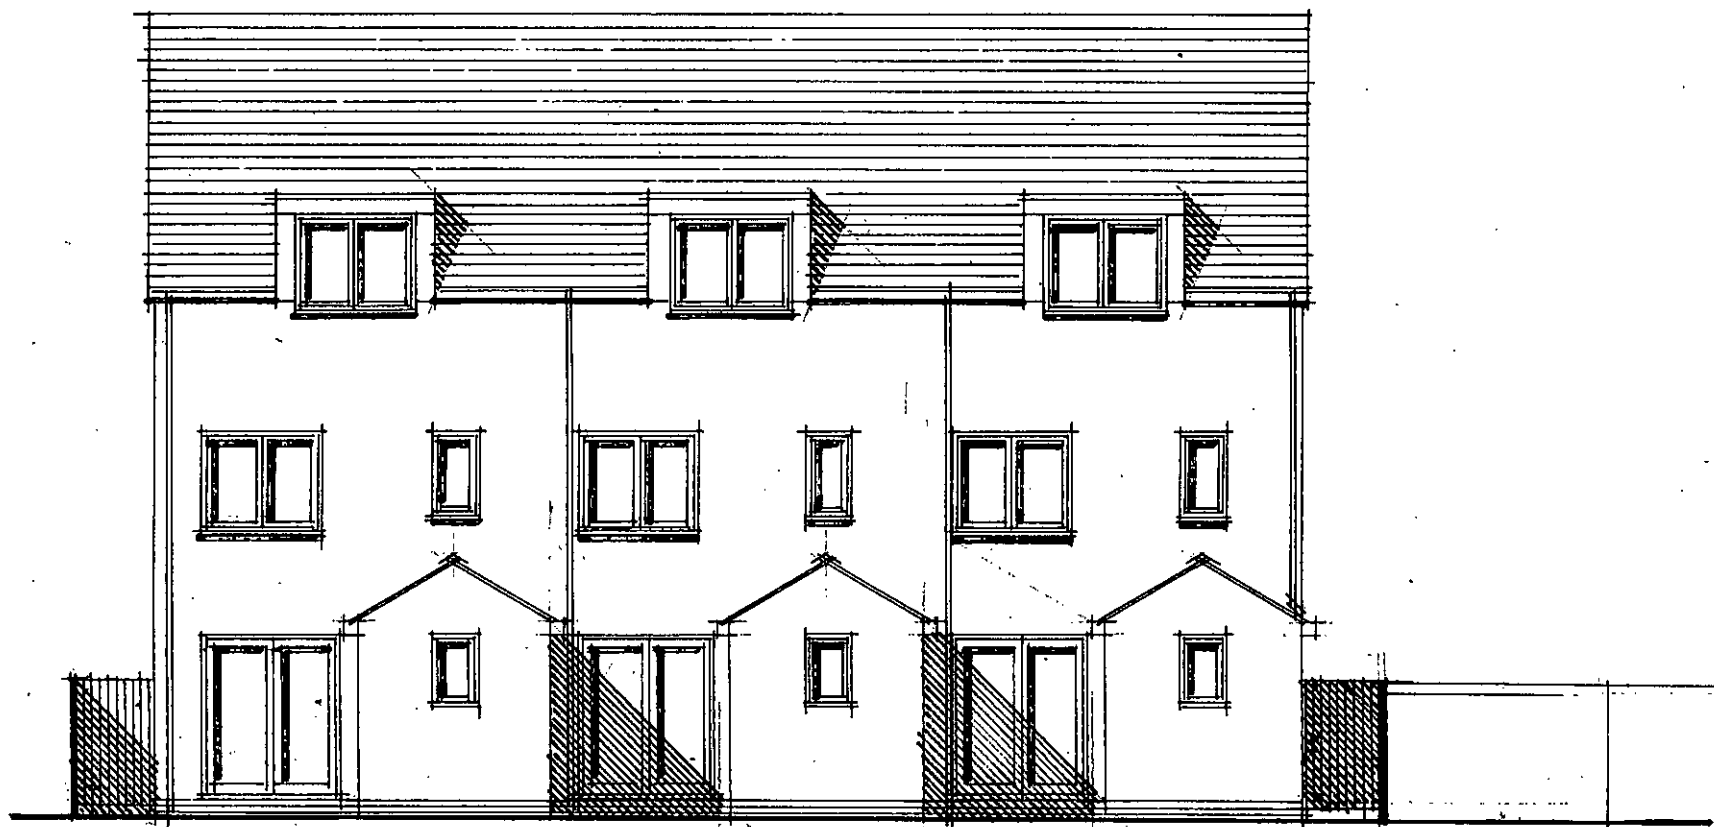

NORTH

0.00

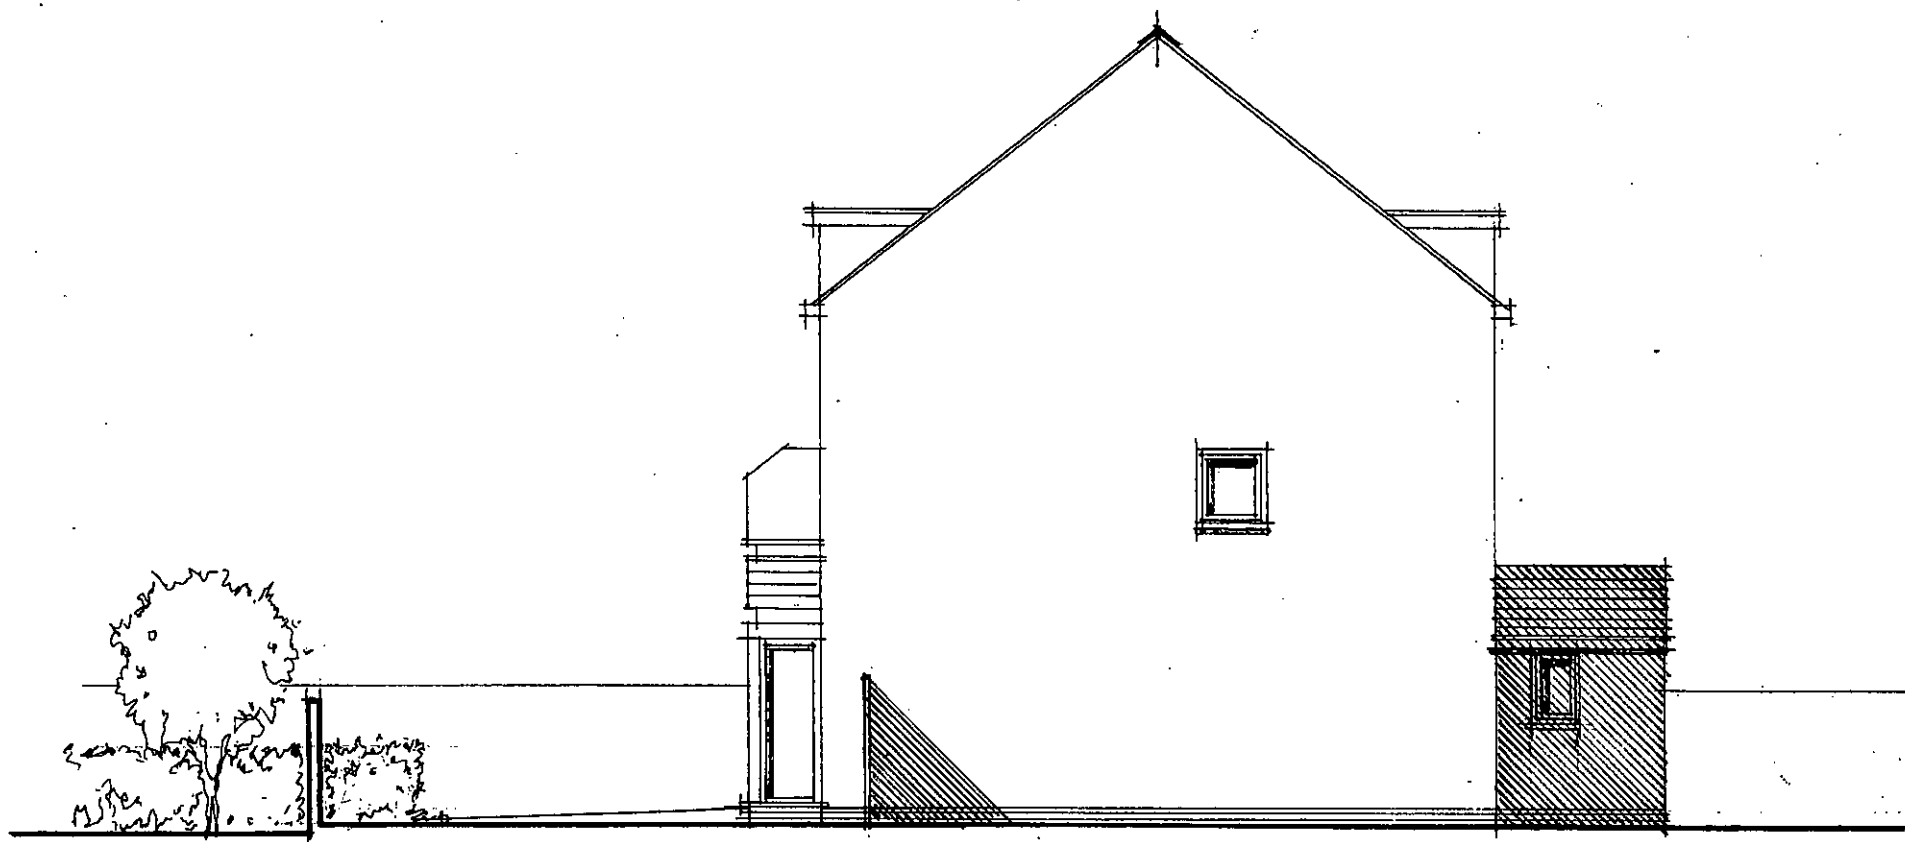

EAST

0.00

NORTH + EAST ELEVATIONS PLOTS 6 TO 8 PROPOSED

THE OLD DAIRY LITTLEHAMPTON

GRAHAM NICOLLS LTD. BUILDING DESIGN + TECHNOLOGY TEL/07990 522709

SCALE / 1:100 @ A3

DATE / 30.10.2014

DWG No / 030114 /
TP3 / 13