


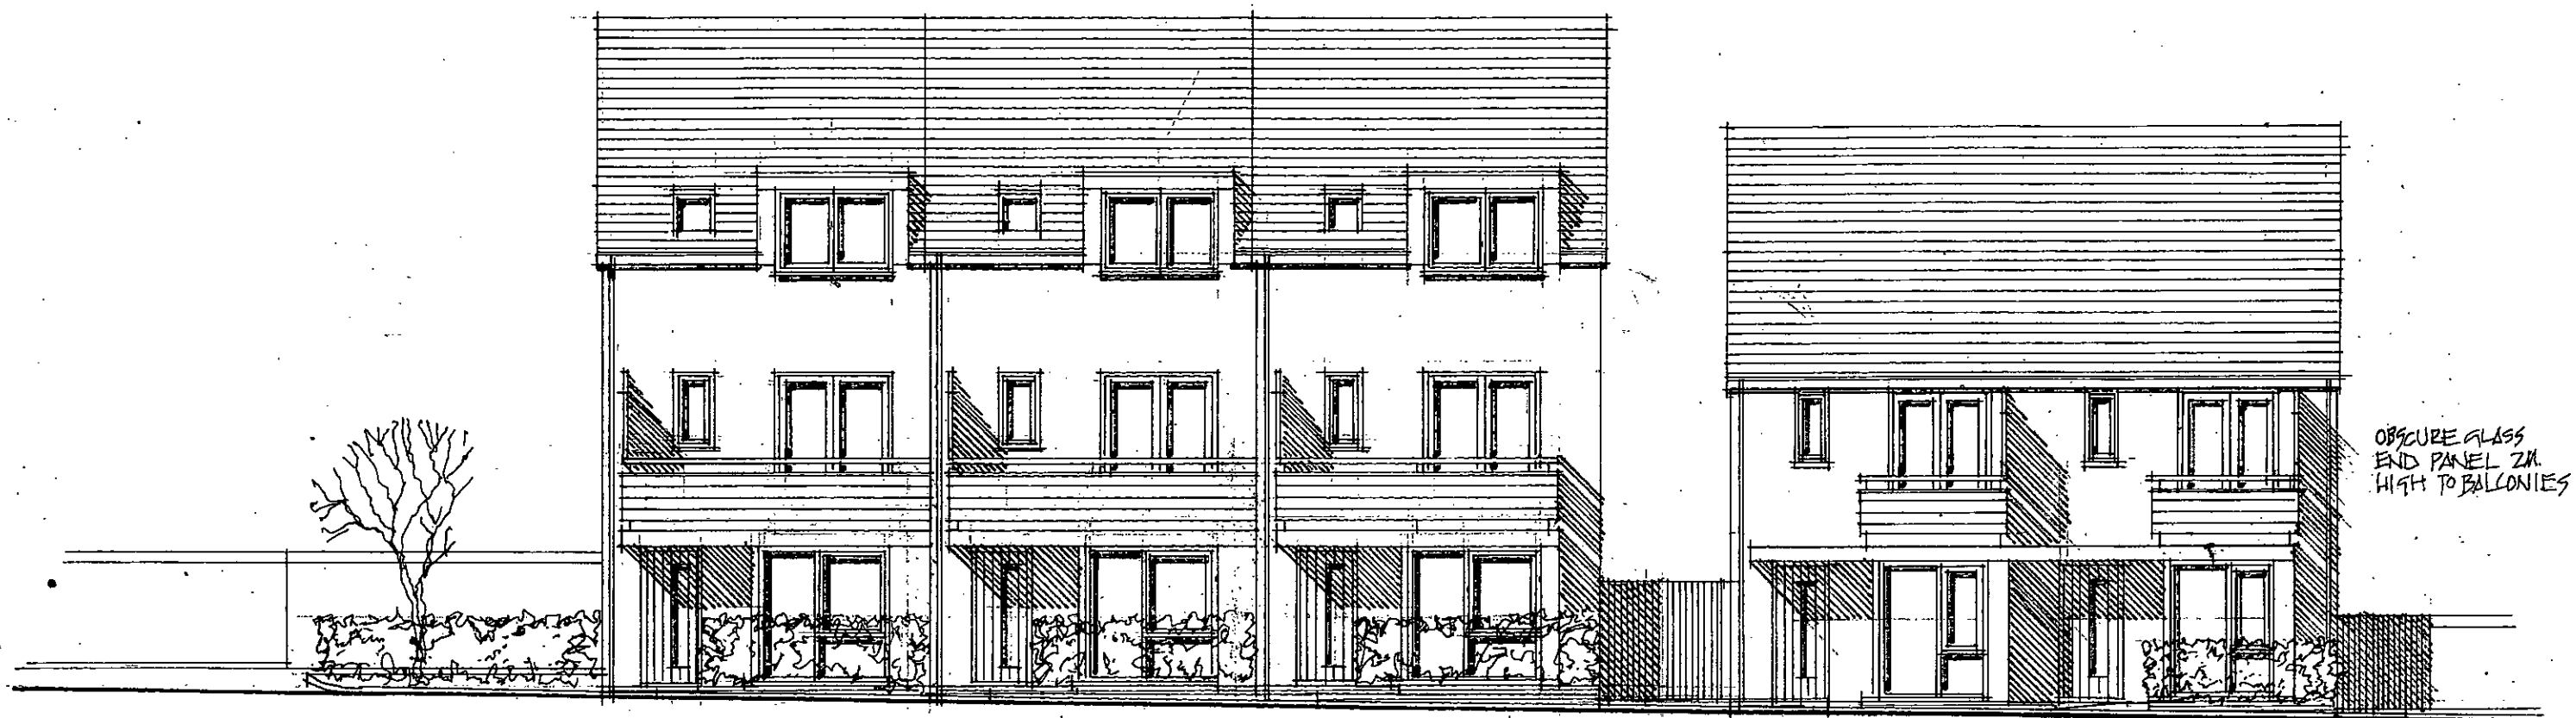

0.00

WEST ELEVATION PLOTS 1 TO 5 PROPOSED

THE OLD DAIRY LITTLEHAMPTON

GRAHAM NICOLLS LTD . BUILDING DESIGN+TECHNOLOGY . TEL / 07990 522709

SCALE / 1:100 @ A3

DATE / 28.10.2014

DWG. NO / 030114 / TP3 / 08