


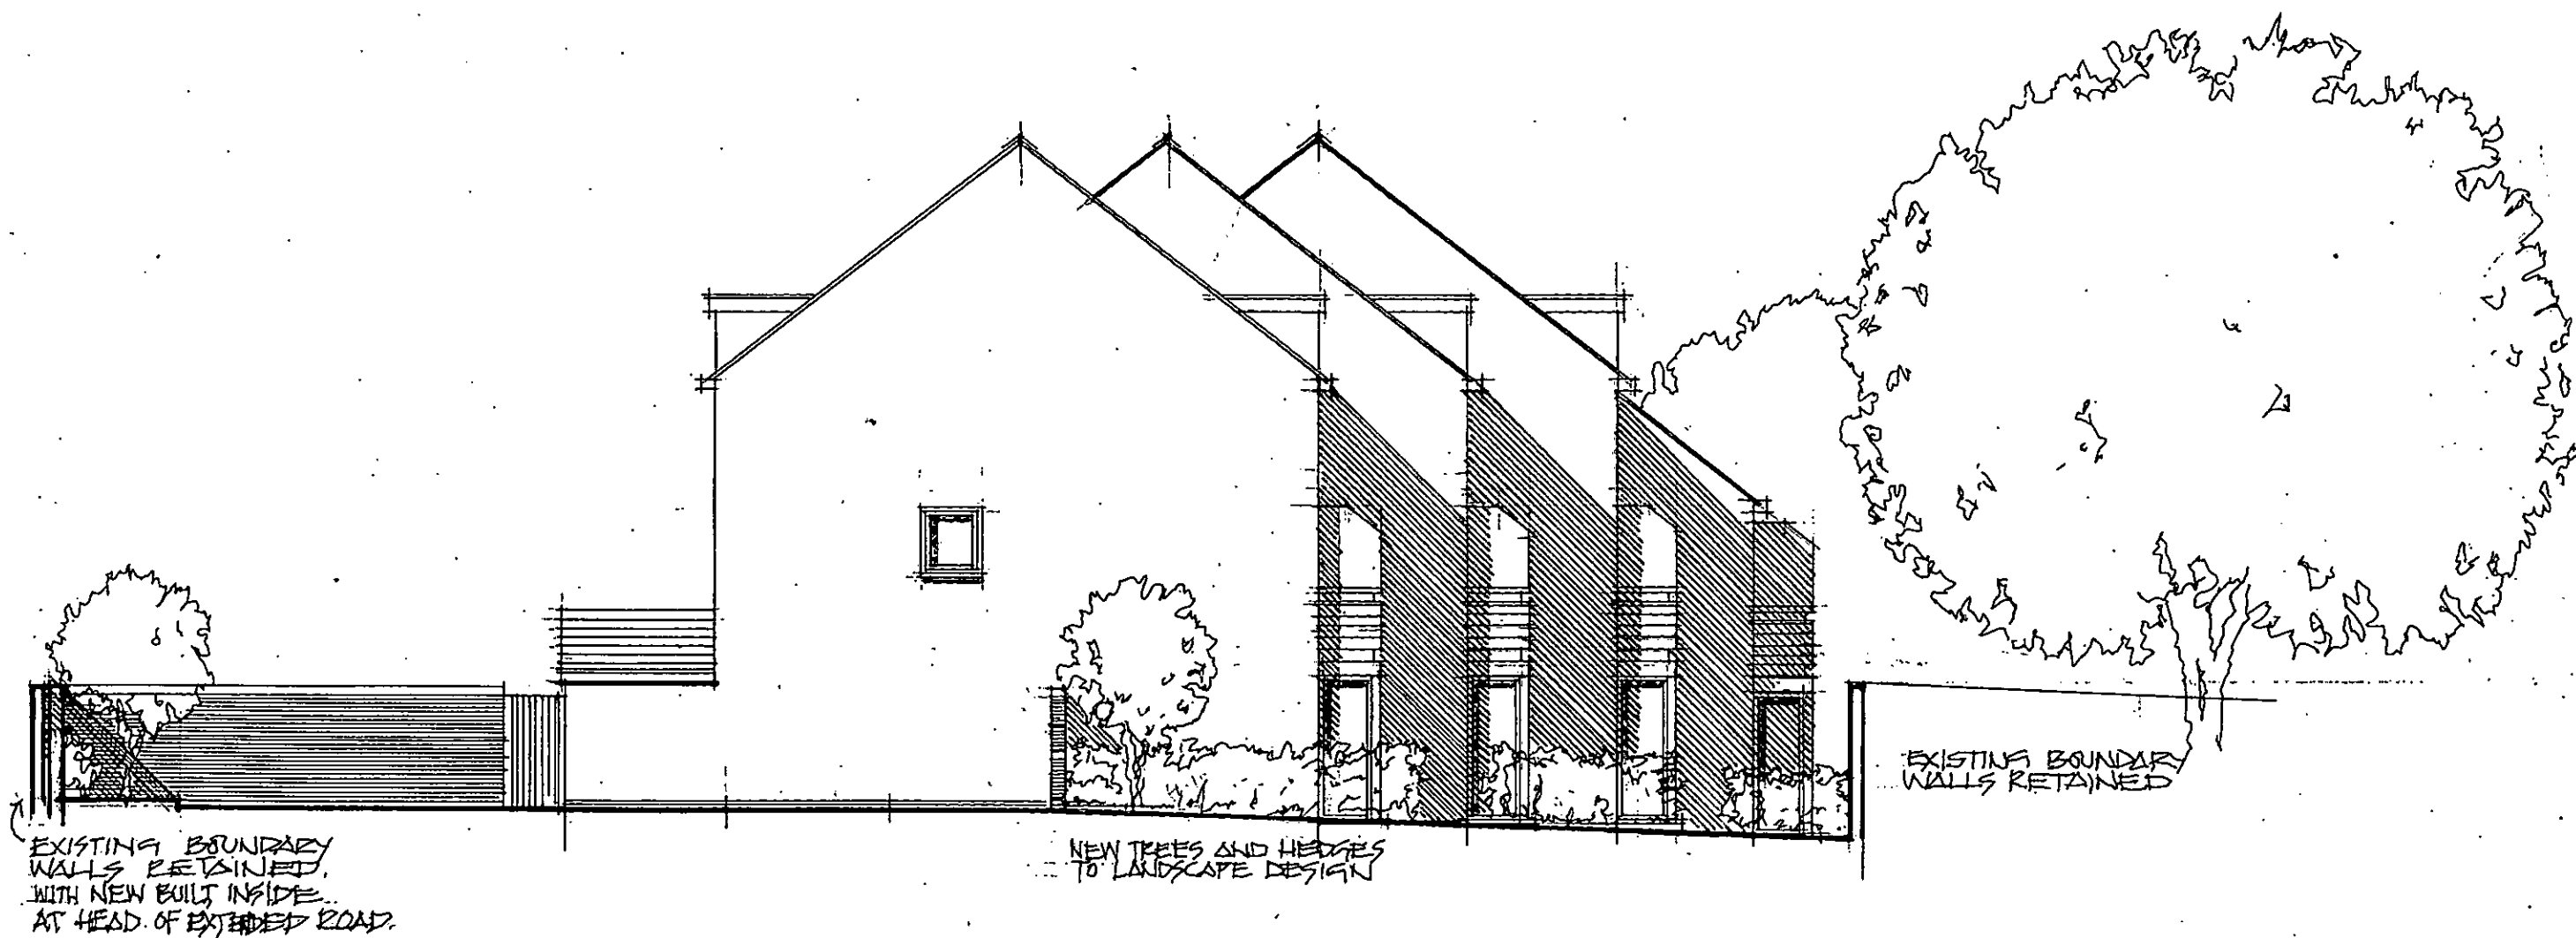

0.00

NORTH ELEVATION PLOTS 1 TO 5 PROPOSED

THE OLD DAIRY .. LITTLEHAMPTON

GRAHAM NICOLLS LTD. BUILDING DESIGN + TECHNOLOGY

TEL/07990 522709

SCALE / 1:100 @ A3

DATE / 30.10.2014

DWG. NO / 030114/TP3/11