


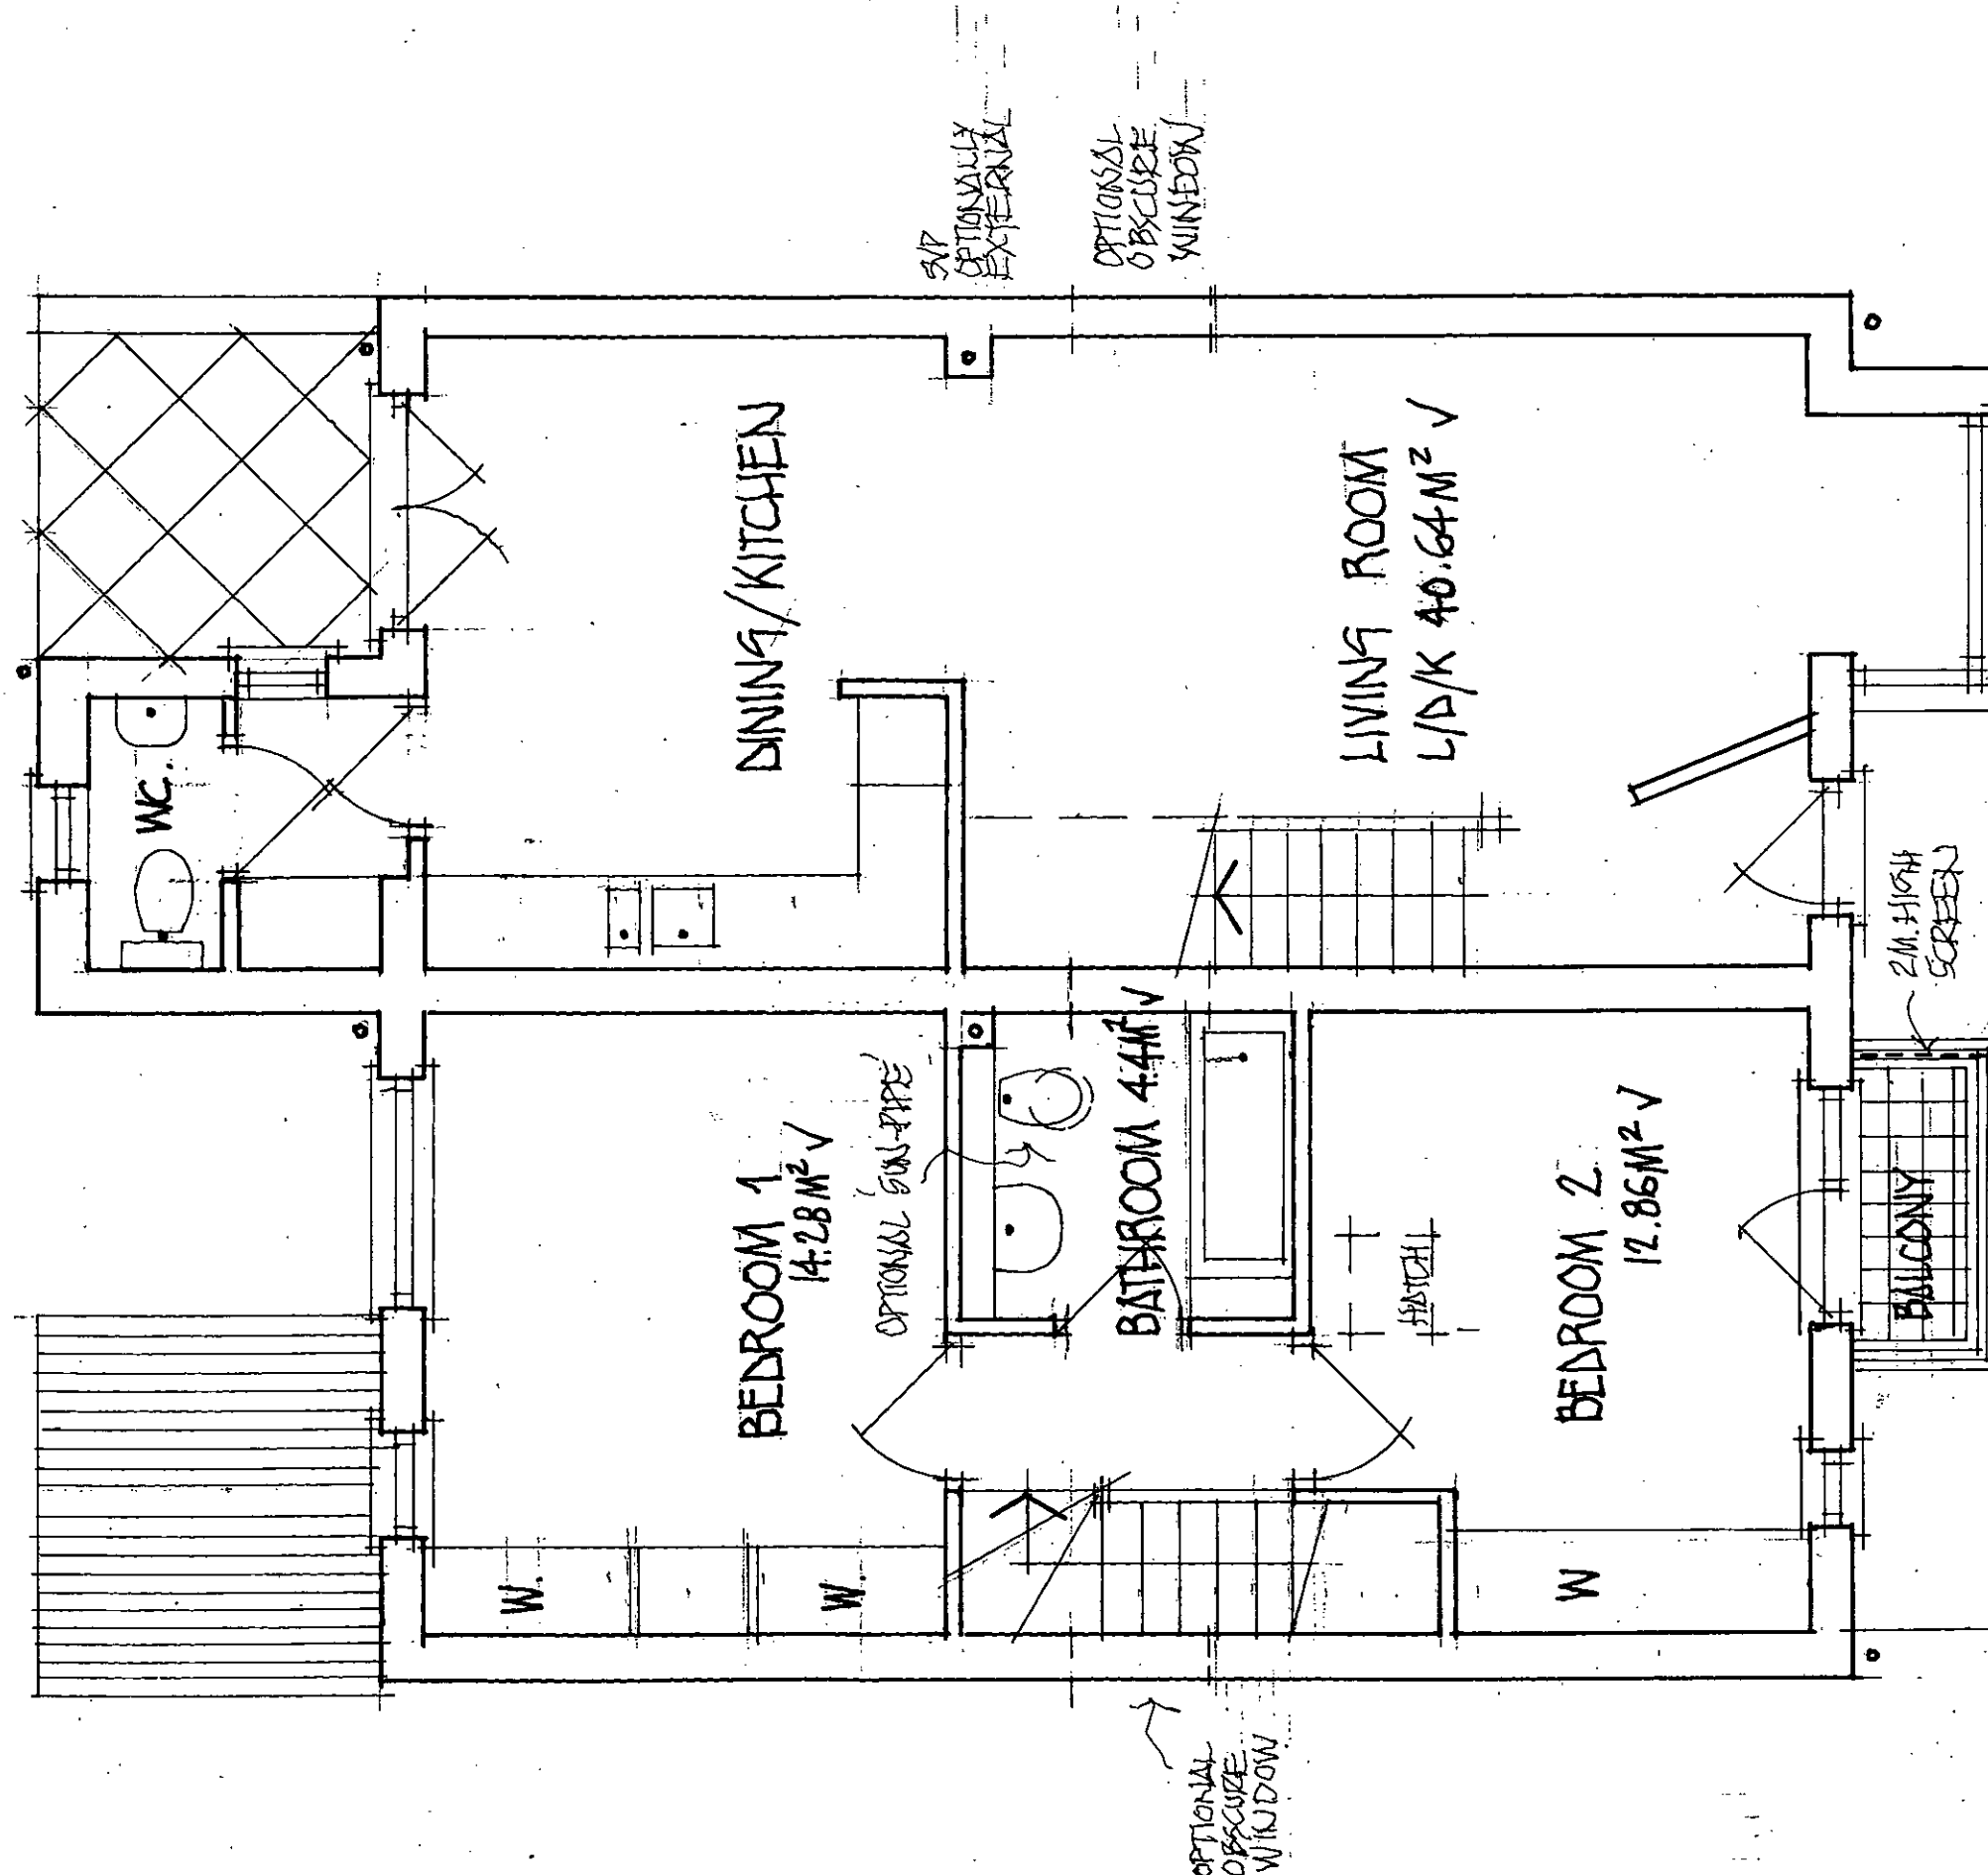

FLOOR PLANS - 2 STOREY 2 BEDROOM HOUSE
THE OLD DAIRY, LITTLEHAMPTON.

GRAHAM NICOLLS LTD. BUILDING DESIGN + TECHNOLOGY

83.24m²

TEL/07990 522709

SCALE / 1:50 @ A3

DATE / 20.04.2014

DWG. NO/030114/TP3/03