


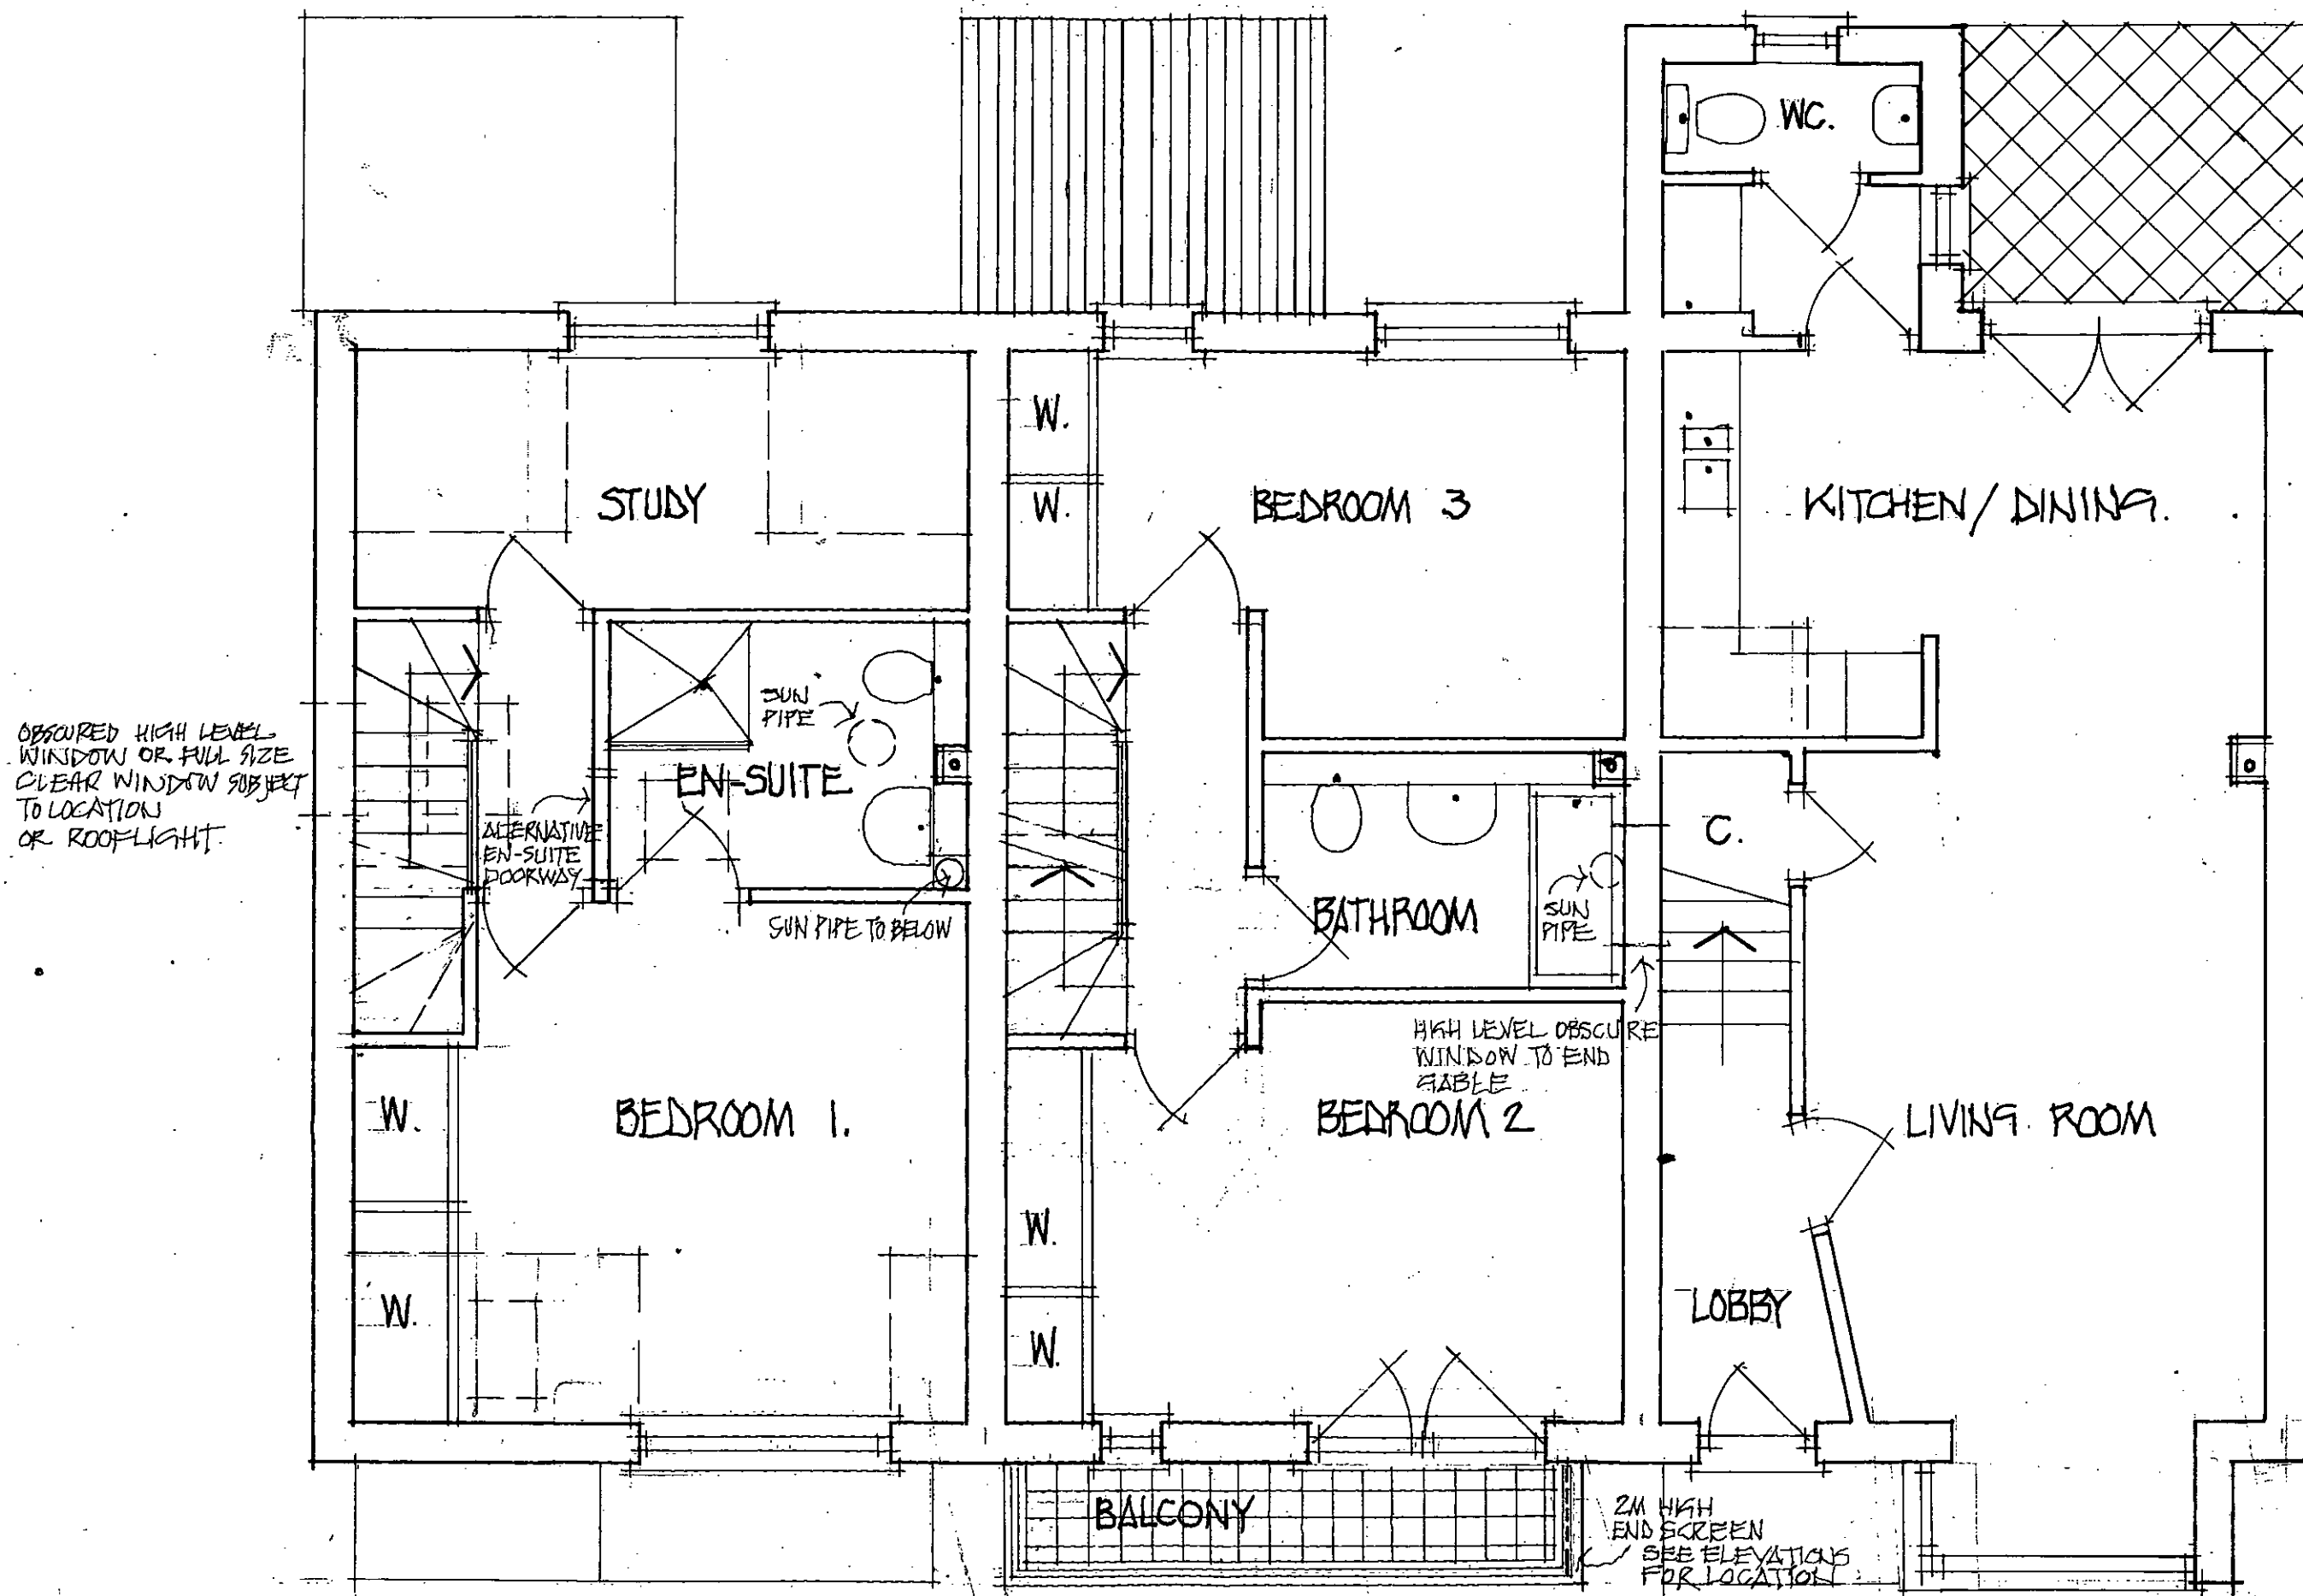

FLOOR PLANS - 2 1/2 STOREY 3 BEDROOM HOUSES

96.50M²

SCALE / 1:50 @ A3

THE OLD DAIRY, LITTLEHAMPTON

DATE / 20.04.2014

GRAHAM NICOLLS LTD. BUILDING DESIGN + TECHNOLOGY

TEL/07990 522709

DWG. NO/030114 / TP.03/04