




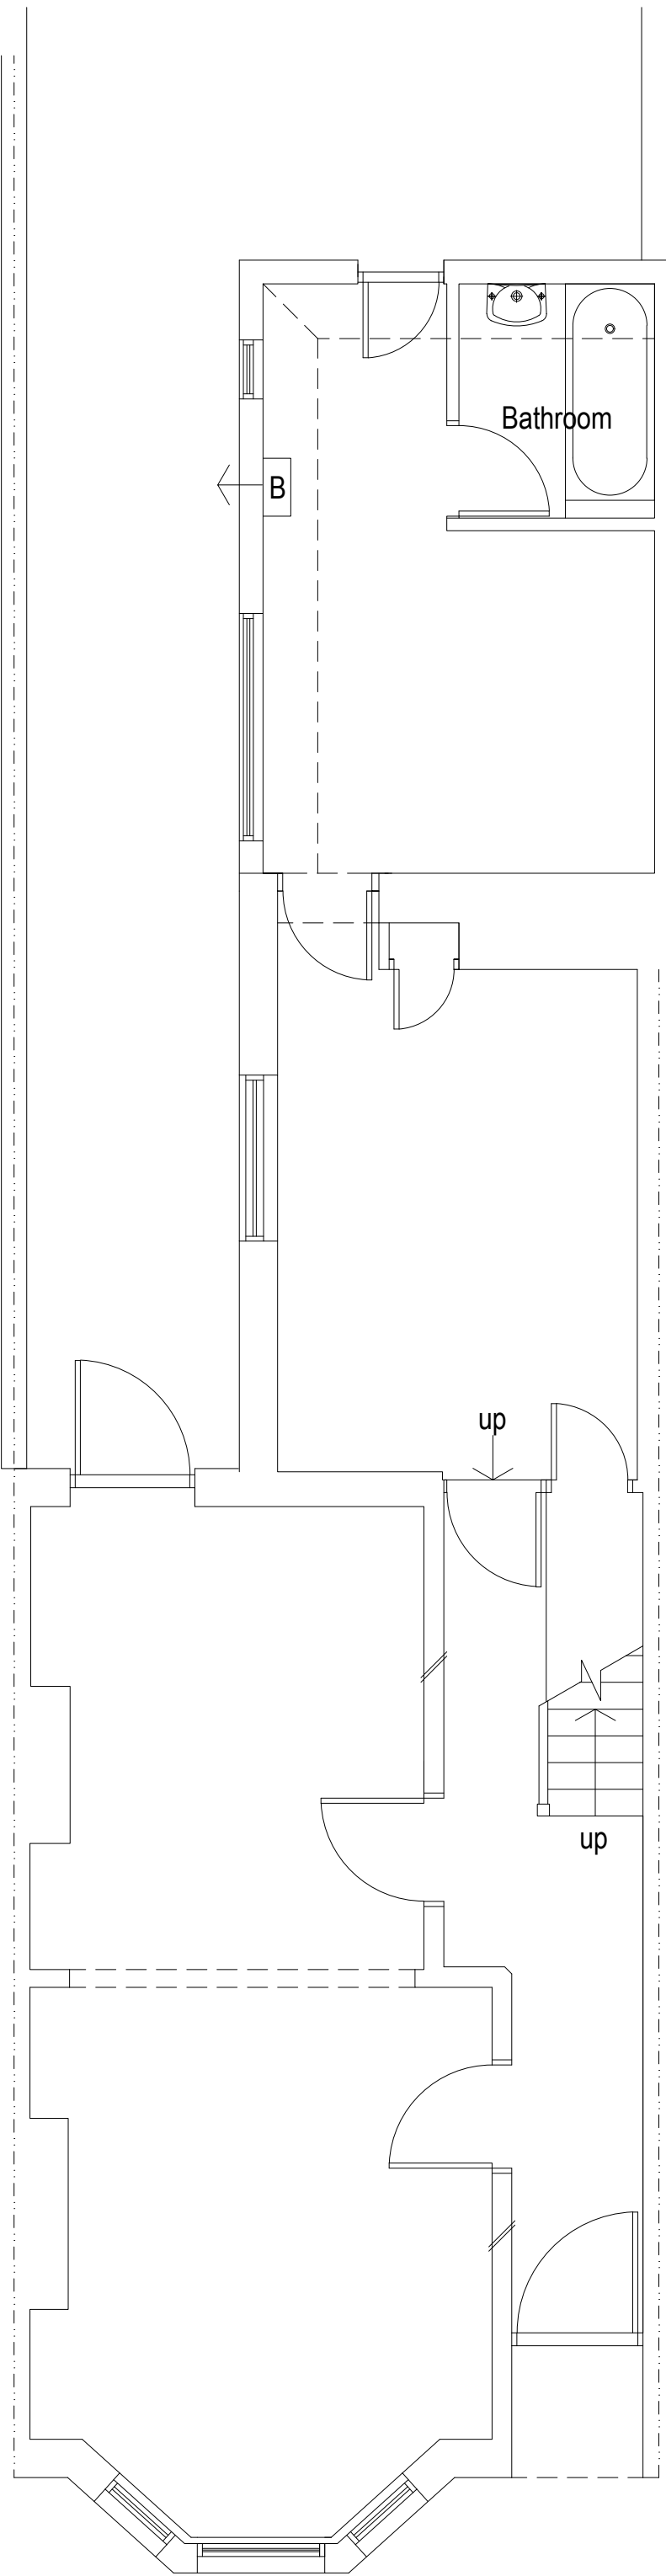


Existing Ground Floor Plan 1:50

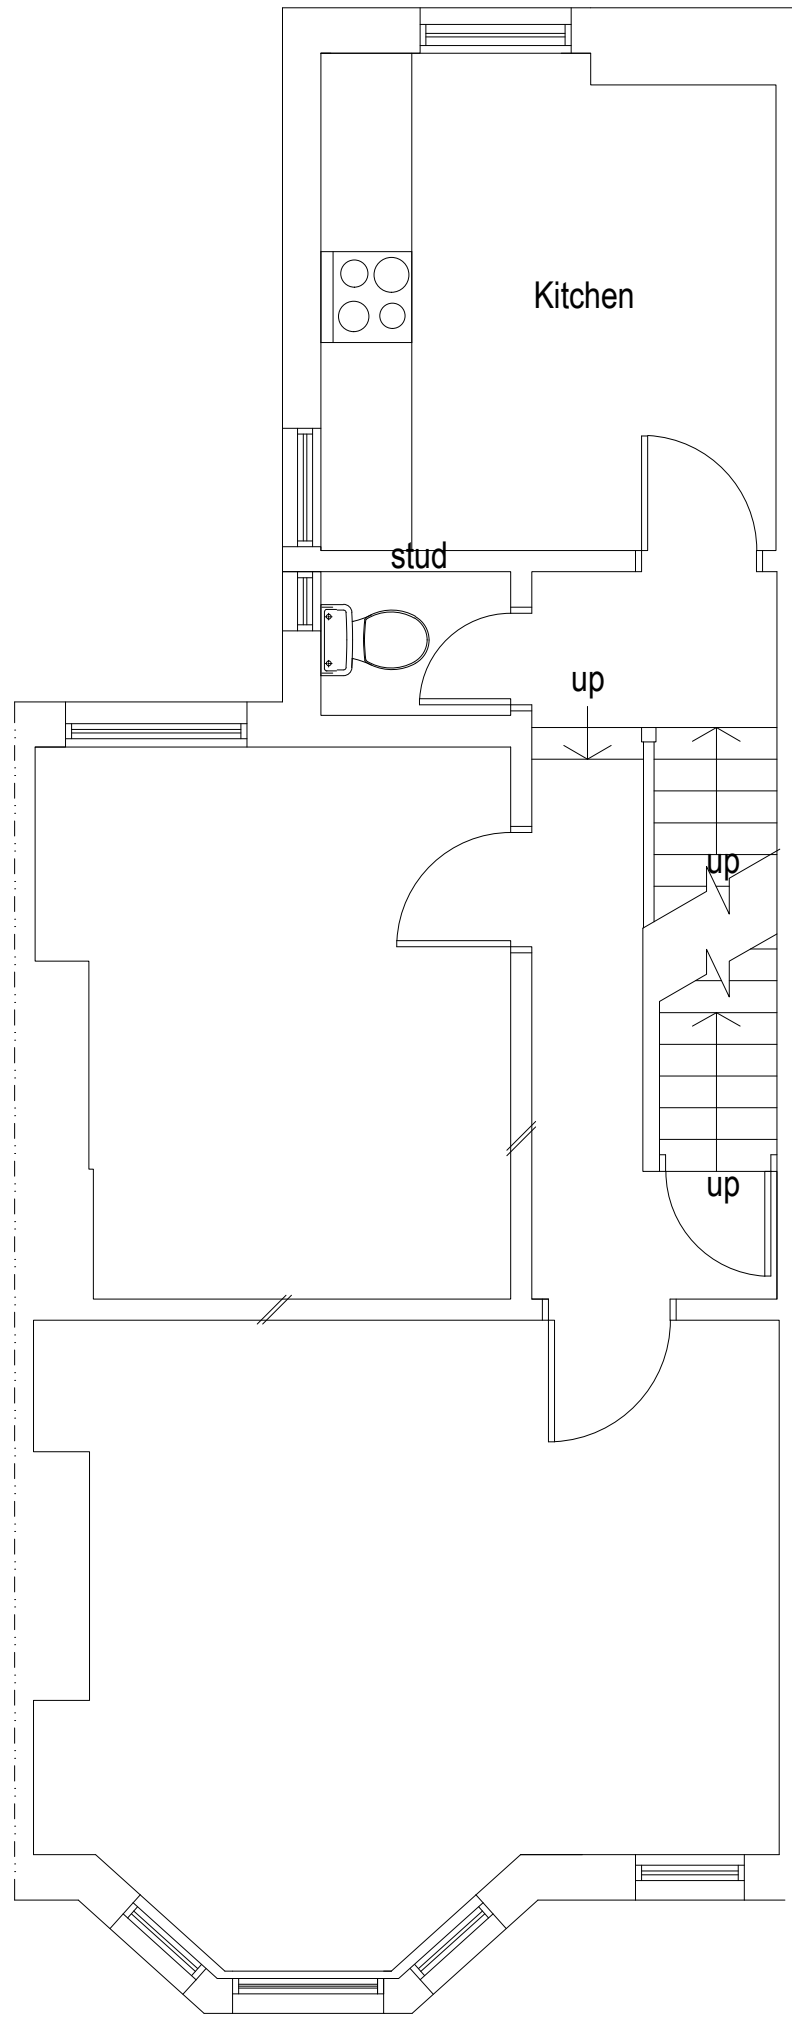

Existing First Floor Plan 1:50

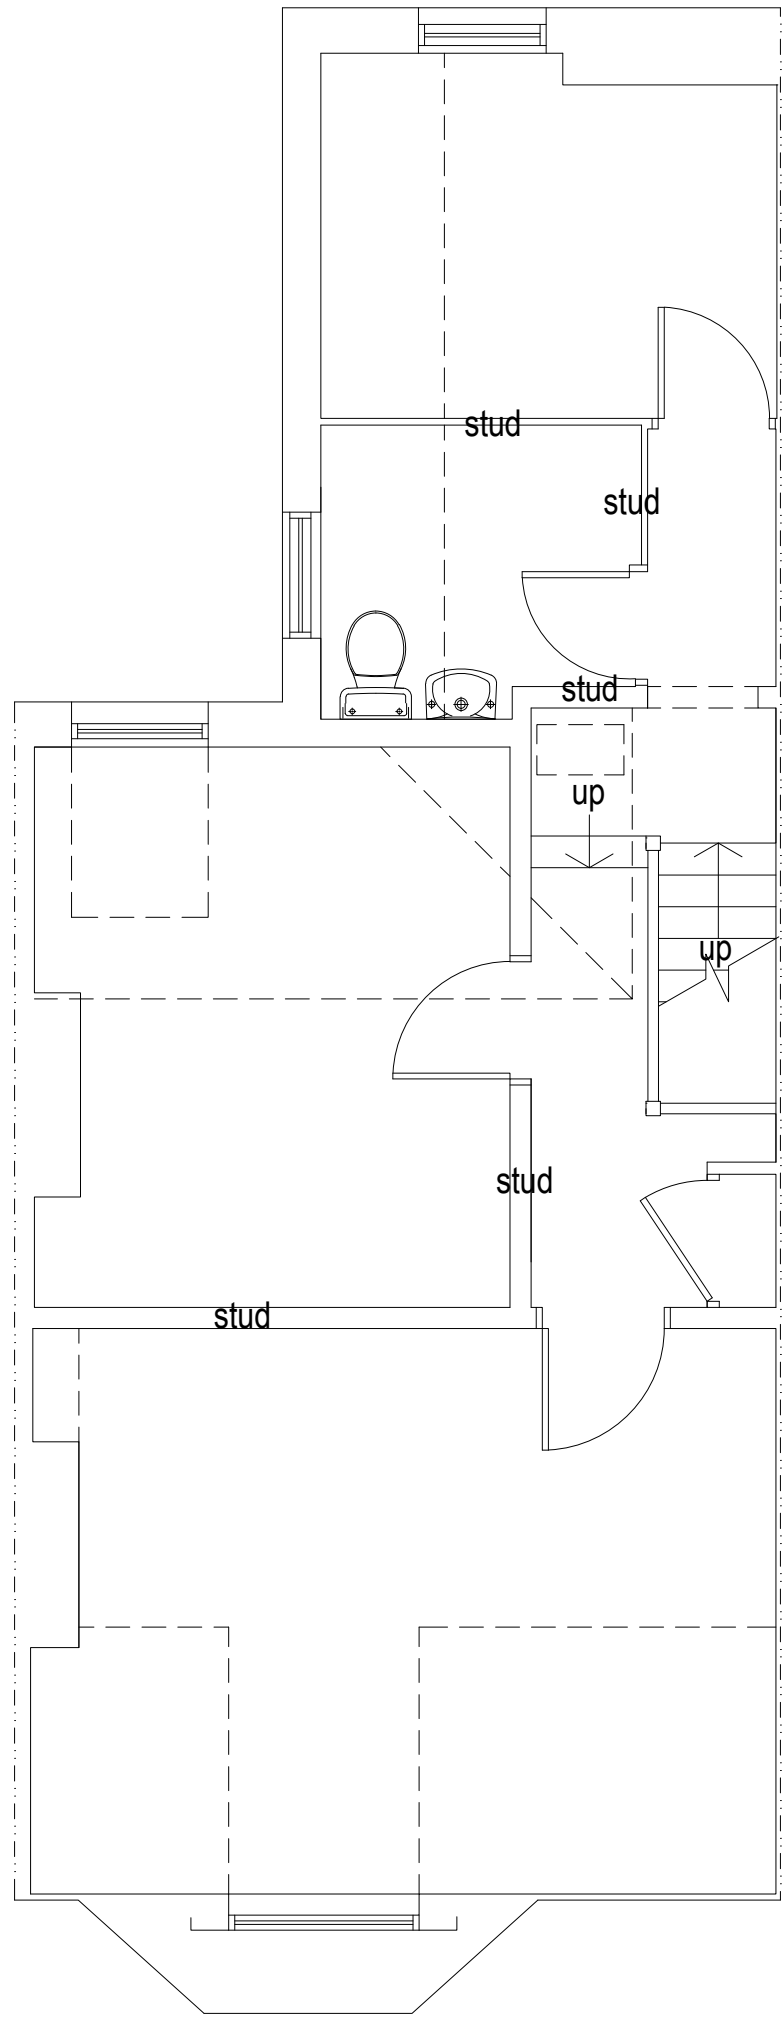

Existing Second Floor Plan 1:50

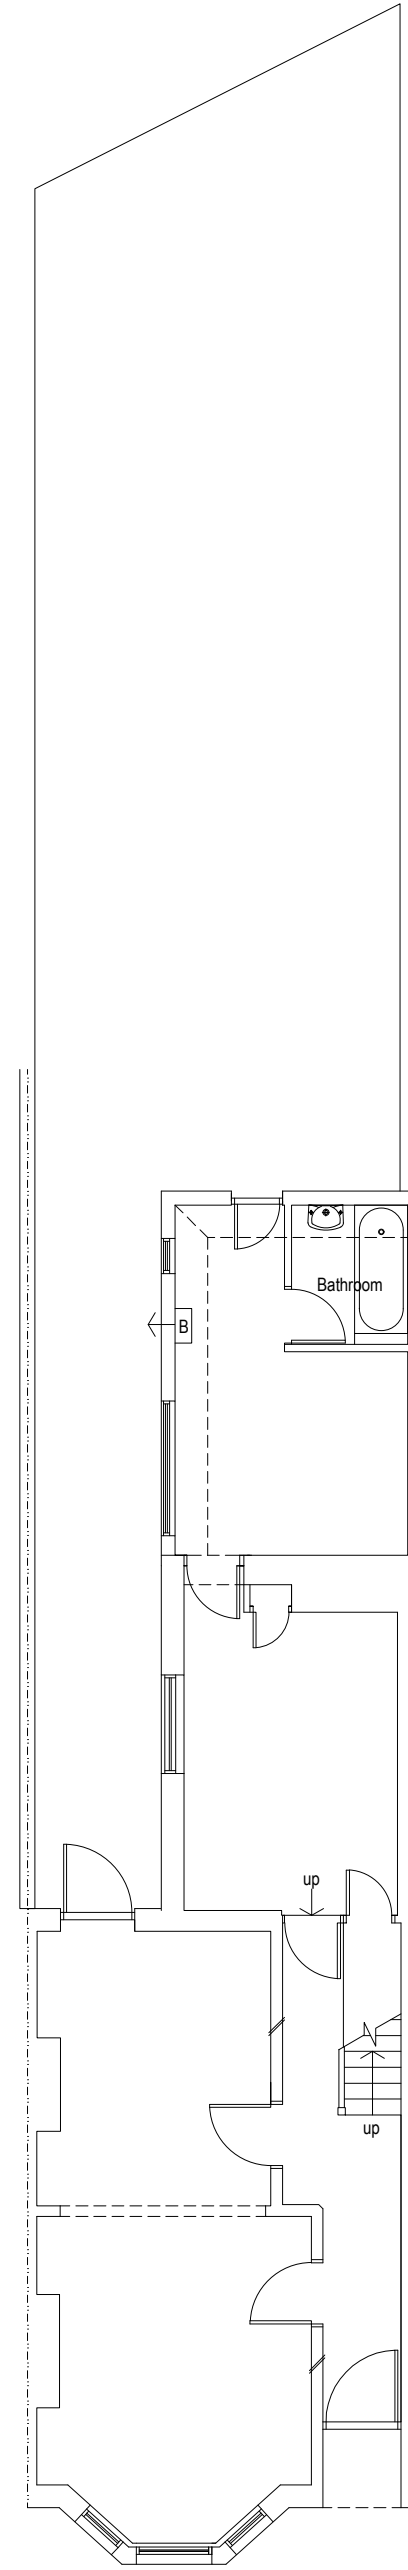

Existing Site Plan plan 1:100



Location plan 1:1250

1:1250 0 10 20 30 40 50 60 70 80 90 100

amendments

bpm Architectural Services Ltd.

client TJH Partners Sussex Ltd.

project 125 Bayford Road
Littlehampton
BN17 5HW

project ref: 2445 Drawing No: 01

drawing title Existing floor plans

drawn by DH

date DEC 20 scale 1:50@ A1

www.bpmnet.co.uk
info@bpmnet.co.uk

Do not scale off drawing, check all dimensions on site before all work is commenced. All goods materials workmanship to conform with current building regs BSS and COP's

1:50 0 1 2 3 4 5 6 7 8 9 10m