




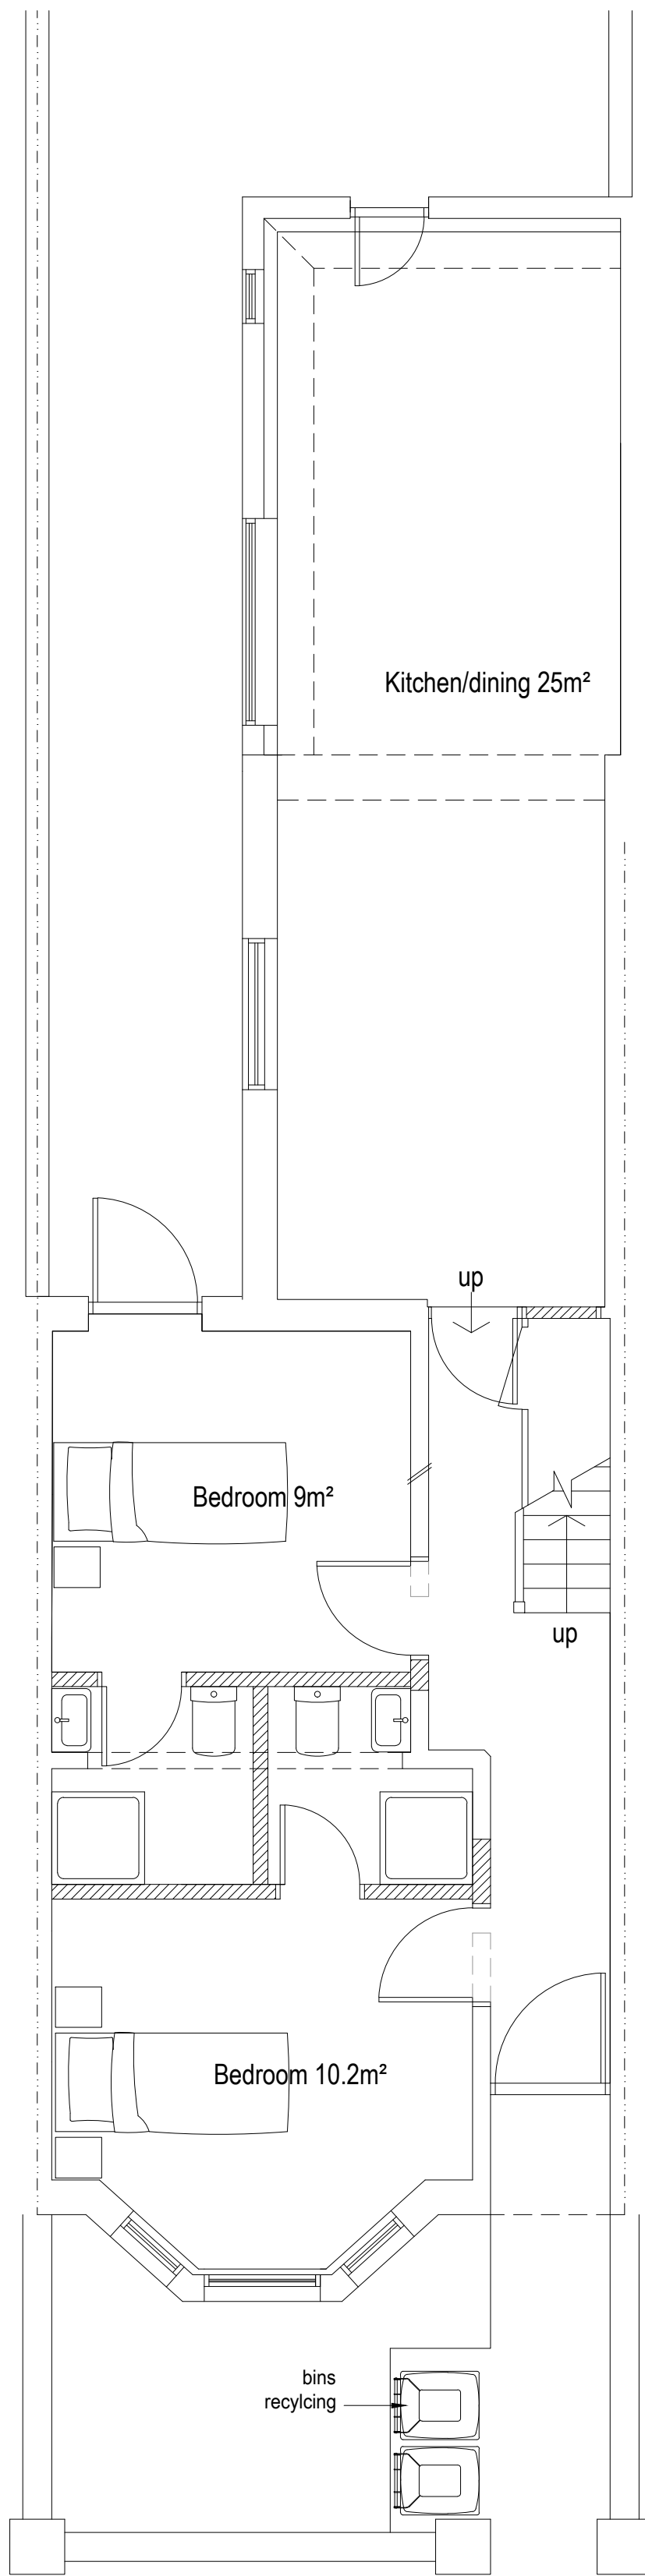


Proposed Ground Floor Plan 1:50

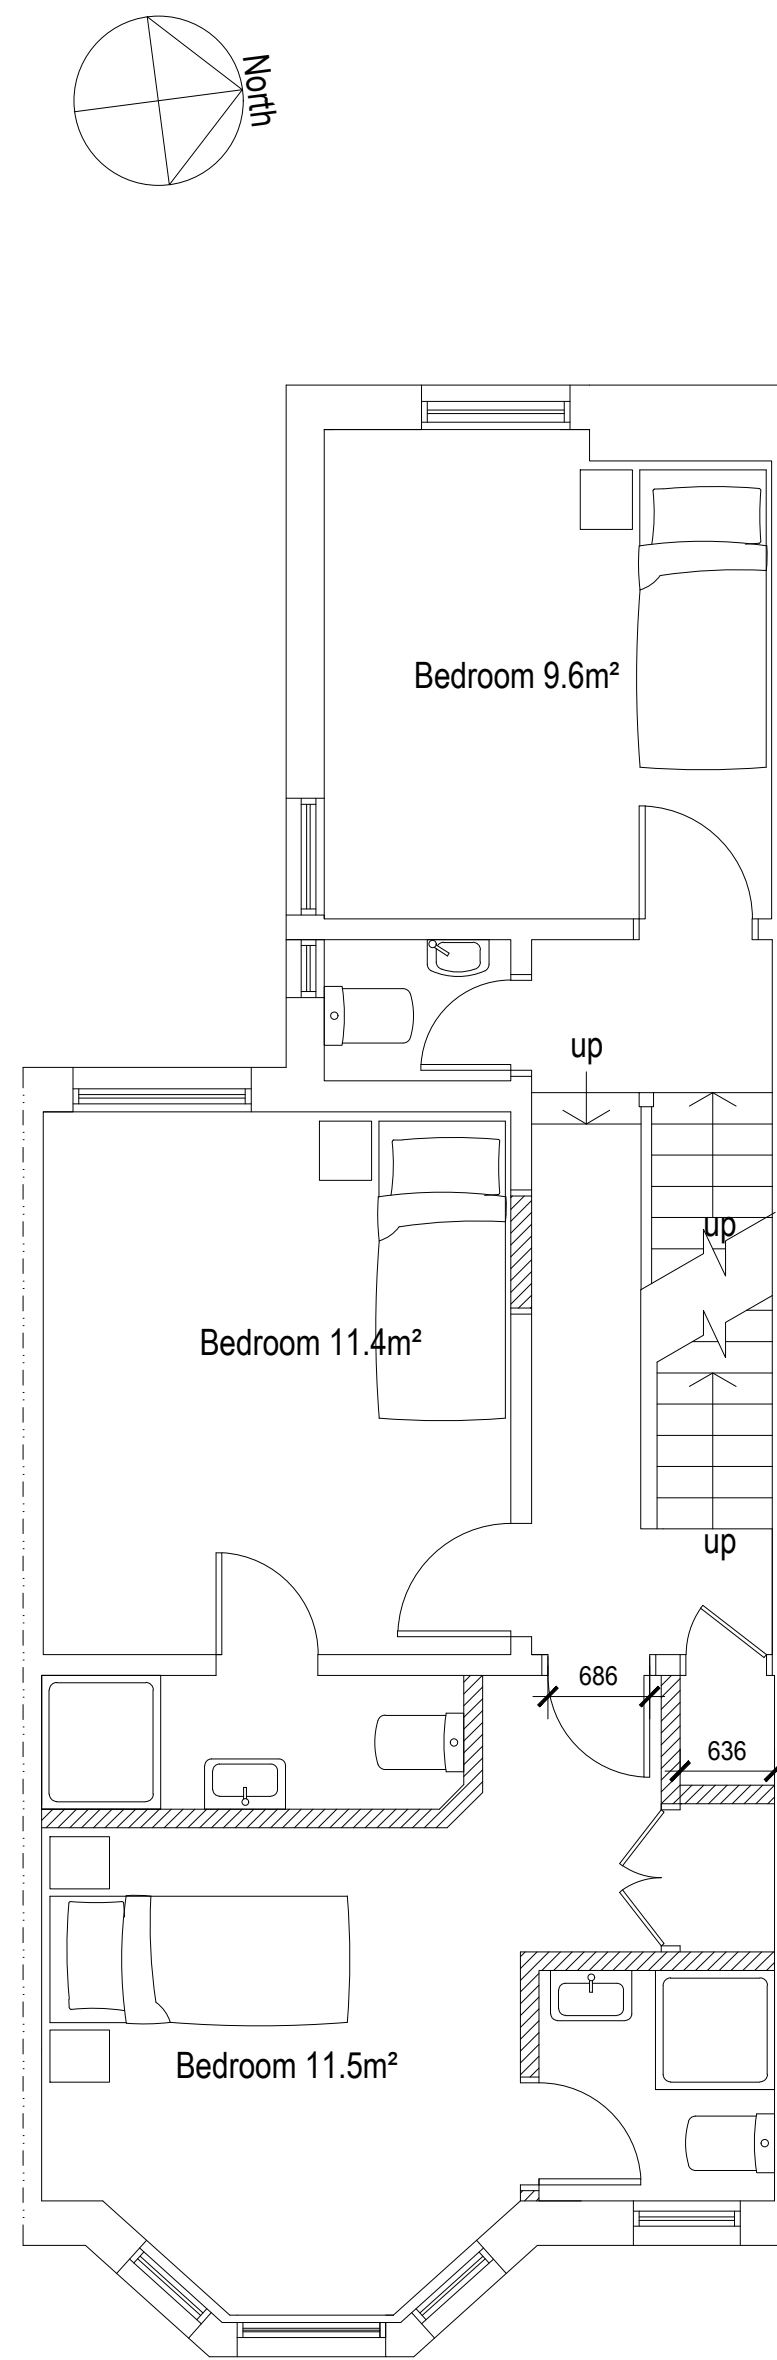

Proposed First Floor Plan 1:50

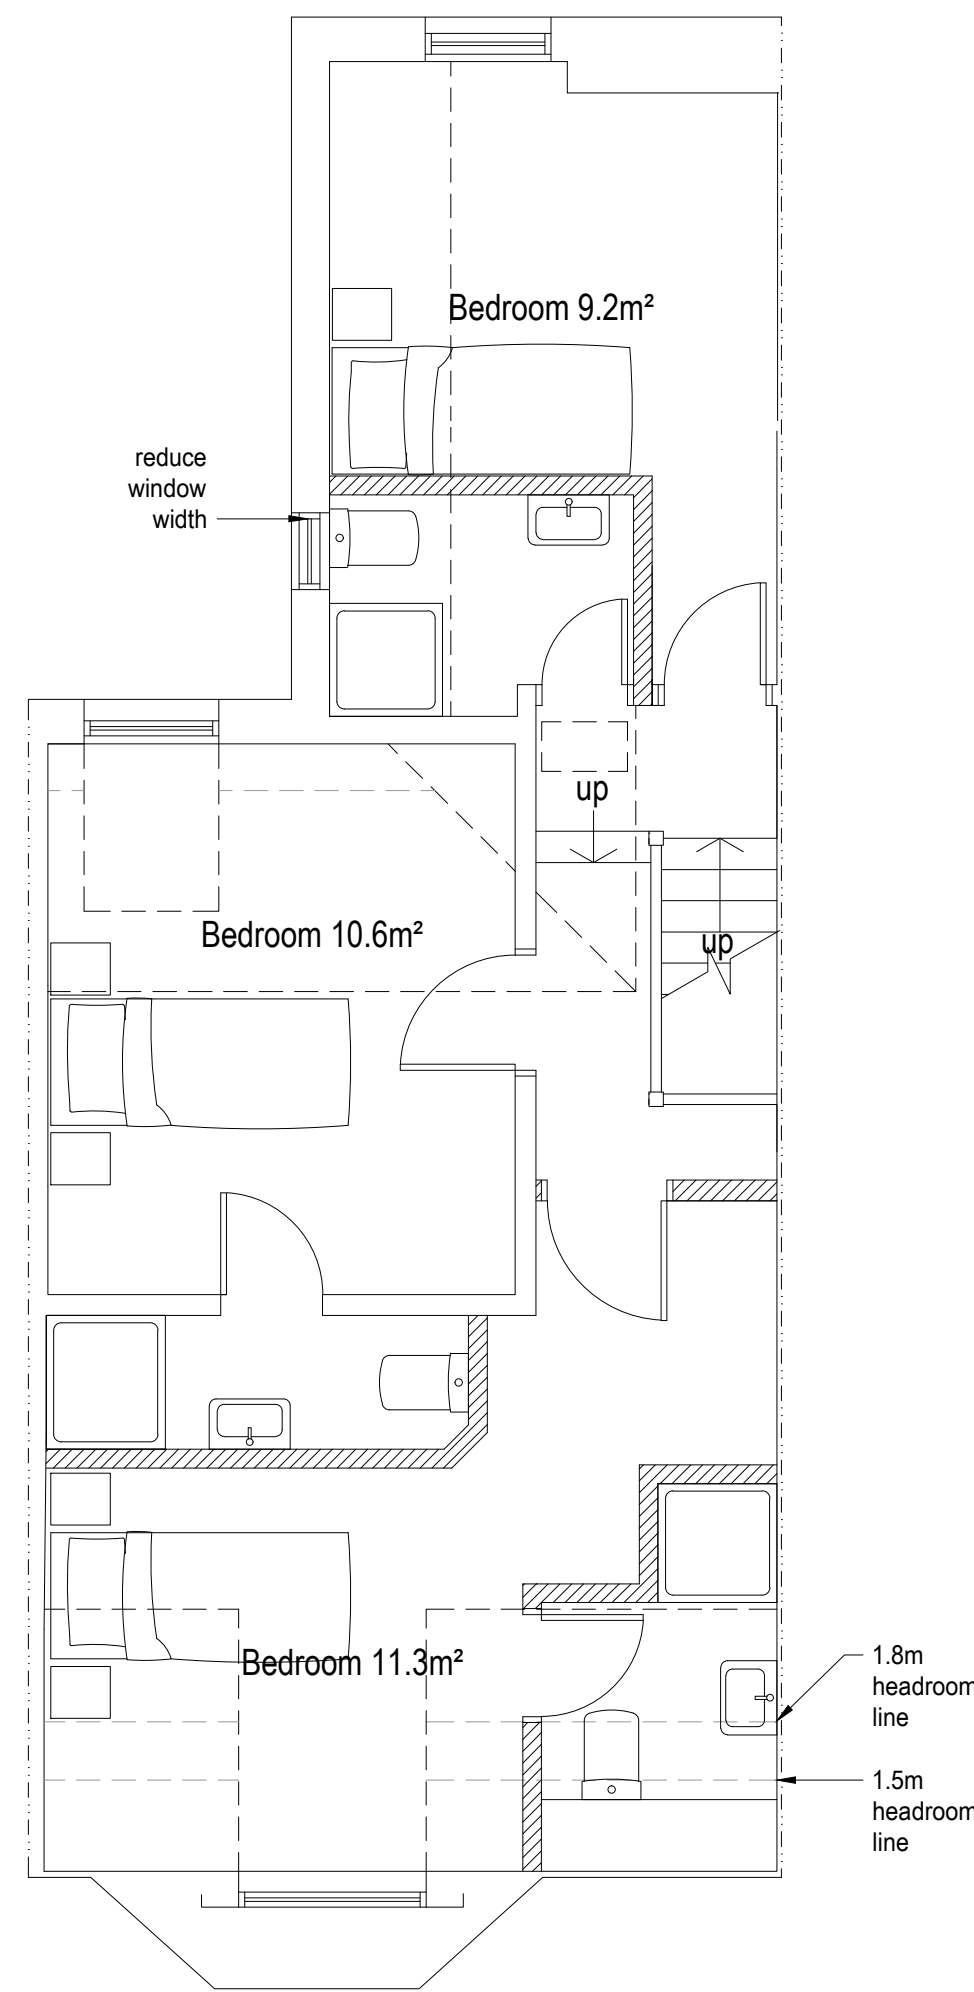


Proposed Second Floor Plan 1:50

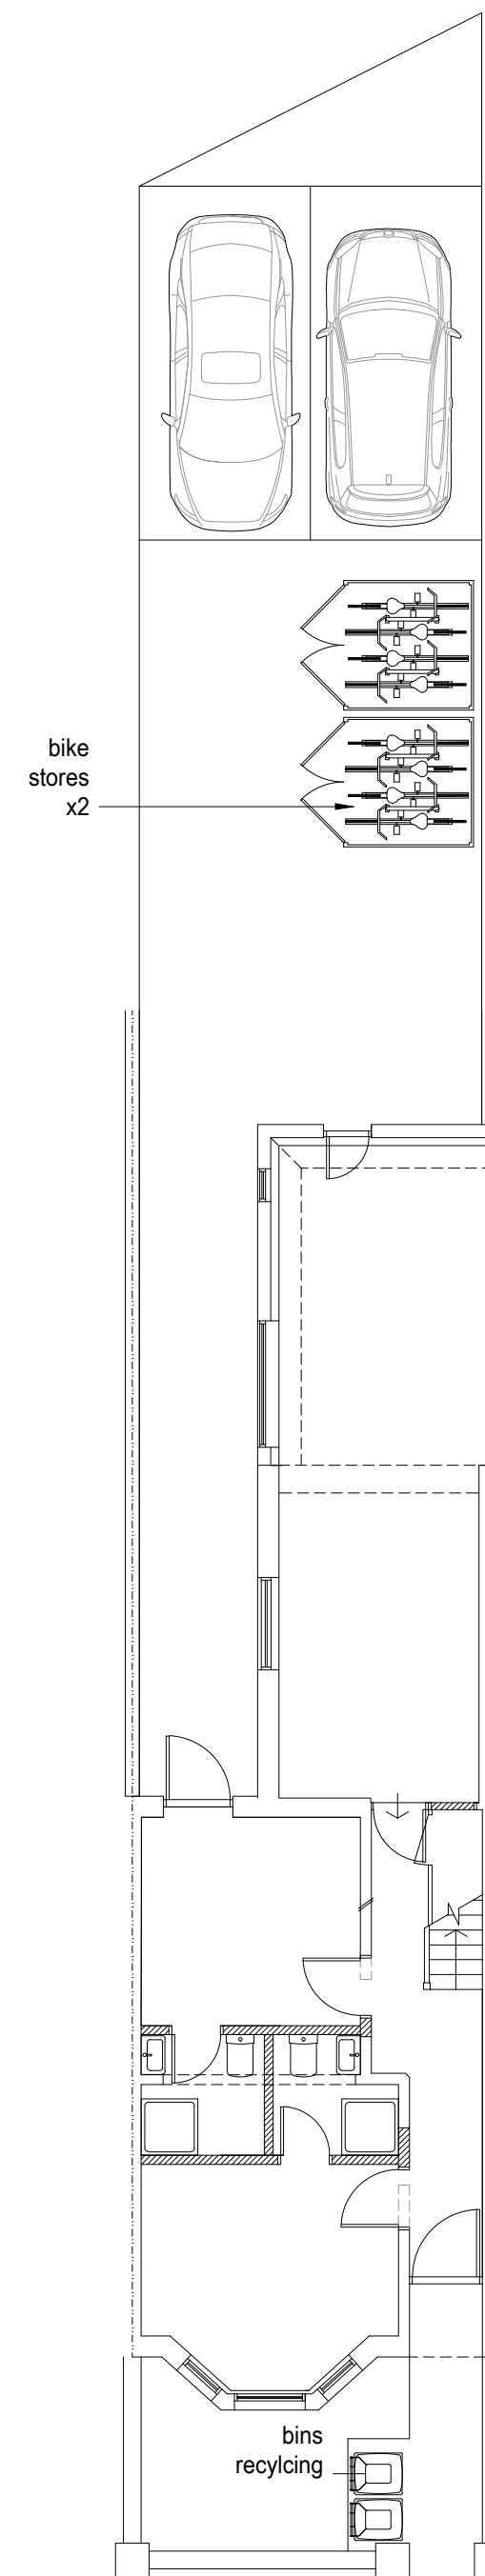

Proposed Site Plan plan 1:100



Block plan 1:500

 

amendments	
bpm	Architectural Services Ltd.
client	TJH Partners Sussex Ltd.
project	125 Bayford Road Littlehampton BN17 5HW
project ref:	2445
Drawing No.	02
drawing title	Proposed floor plans
drawn by	DH
date	DEC 20
scale	1:50@ A1
	www.bpmnet.co.uk info@bpmnet.co.uk
Do not scale off drawing. check All goods materials workmanship to all dimensions on site before all work is commenced conform with current building regs BSS and COP's	