


Do not scale from drawings. All dimensions are in millimetres unless otherwise stated. All dimensions to be verified on site before proceeding with the work. Any discrepancies to be notified in writing to Architect immediately



Revision History


Rev.	Description	Date	By
A	PLANNING ISSUE	02/05/22	JR

 

1 FRONT ELEVATION - AS EXISTING
1:100



2 BACK ELEVATION - AS EXISTING
1:100

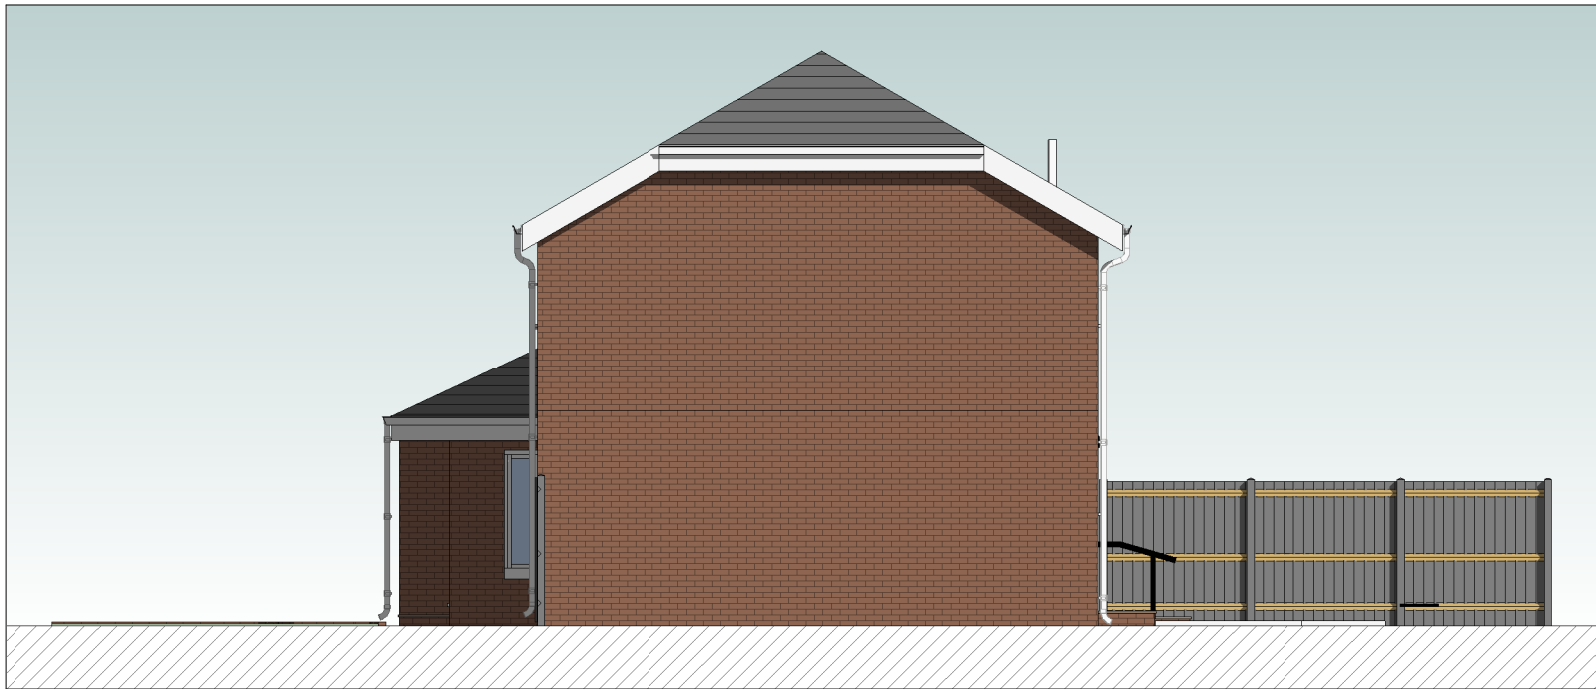

3 SIDE ELEVATION - AS EXISTING
1:100



HOKO
THE HOMEOWNERS ARCHITECT

Project	19 FALCON GARDENS
Client	DAVID MEHTAB
Project No.	L21258
Drawing No.	AL(01)02
Title	ELEVATIONS - AS EXISITNG
Scale	1:100@A3
Revision	A
Status	PLANNING
Drawn	CPS
Date	31/08/21