


Downtakings subject to structural survey and inspection by engineer


NOTE: All demolitions to be undertaken in line with standards outlined in BS 6817: 2011

All demolition to be undertaken in accordance with structural engineers recommendations and approval. Allow for all required structural propping and making good of existing surfaces.

Allowance to be made for all demolished area's finishes to be made good and match adjacent

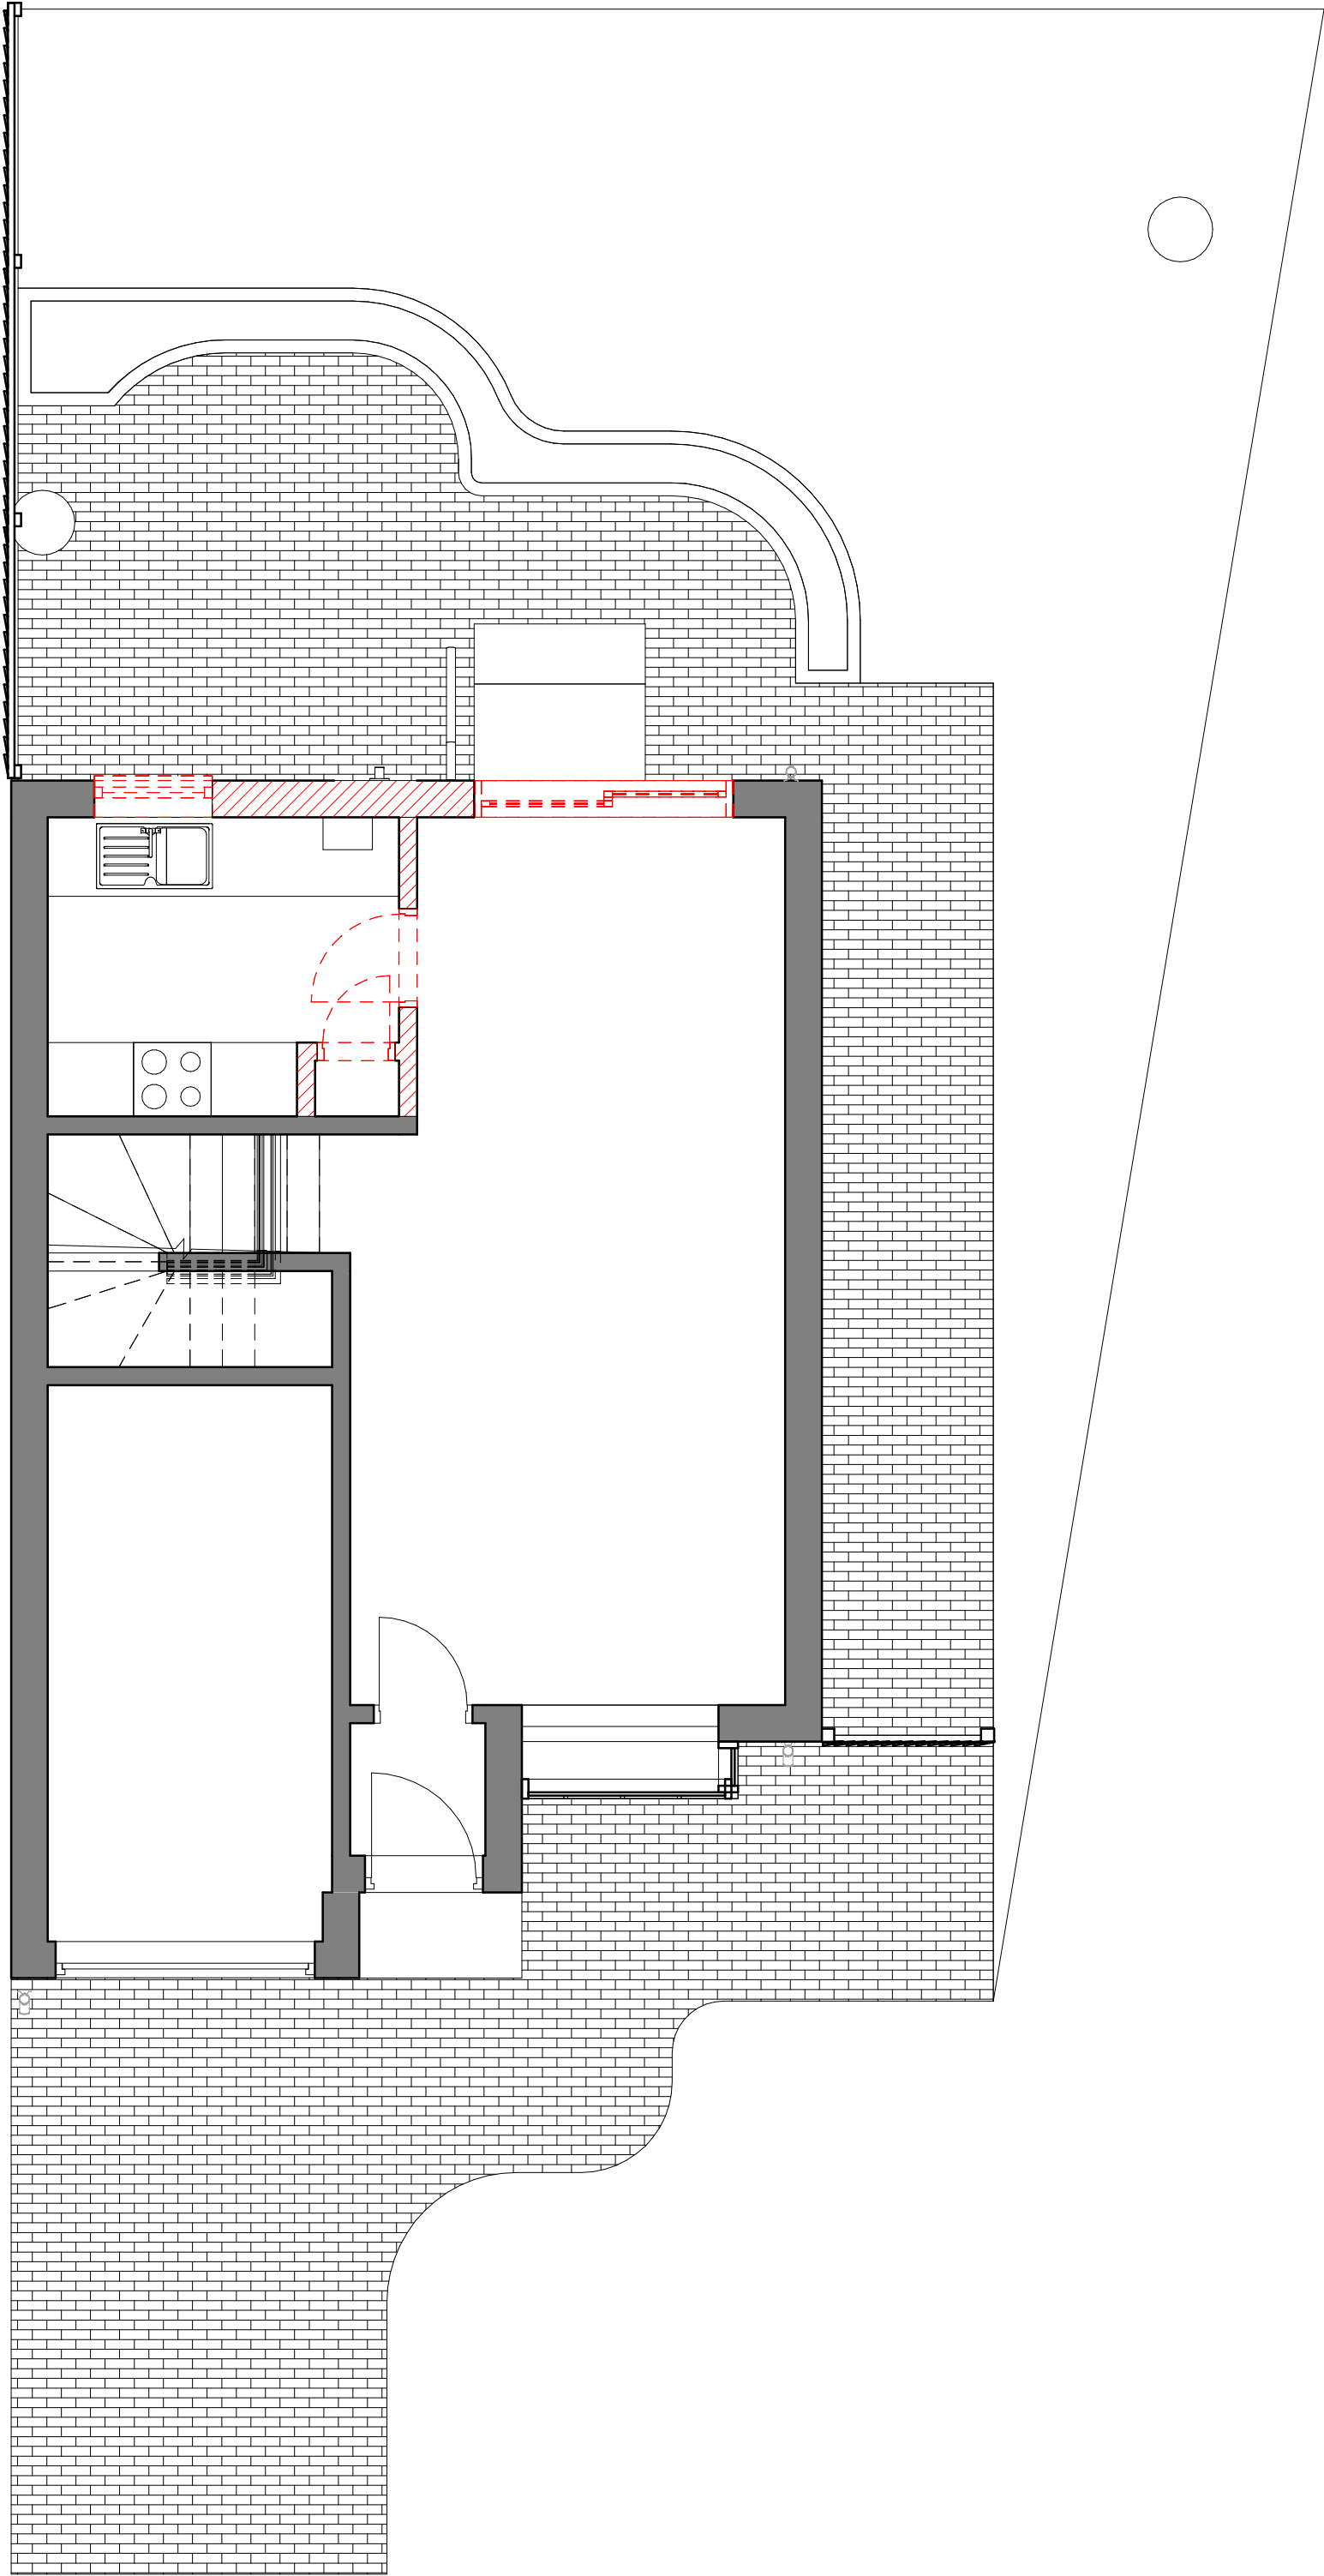


1 GROUND FLOOR PLAN - AS EXISITNG
1:50

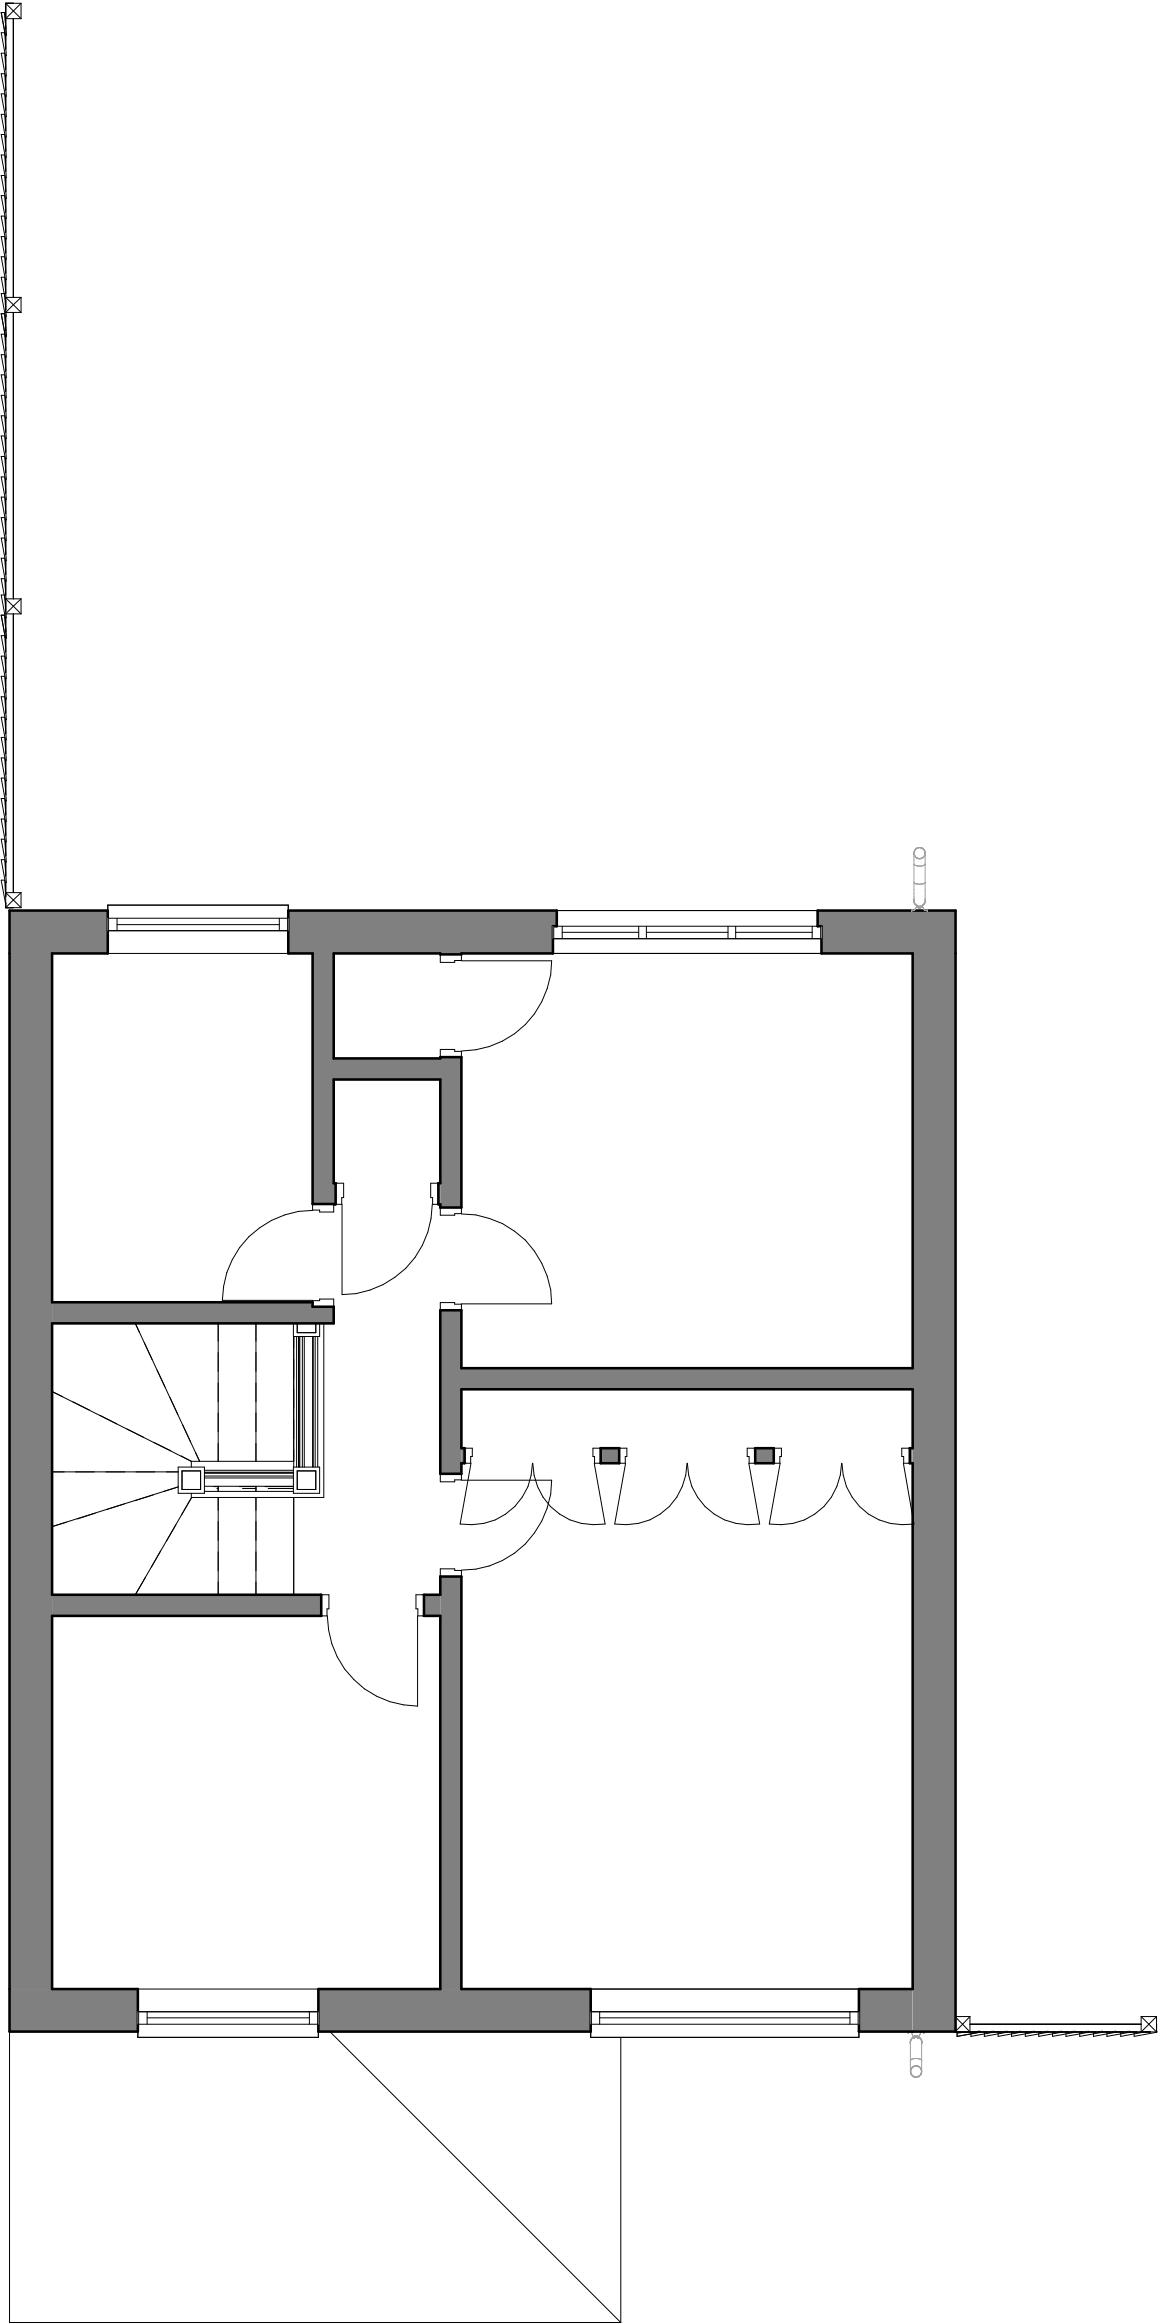

2 FIRST FLOOR PLAN - AS EXISITNG
1:50

Do not scale from drawings. All dimensions are in millimetres unless otherwise stated. All dimensions to be verified on site before proceeding with the work. Any discrepancies to be notified in writing to Architect immediately

 

Revision History

Rev.	Description	Date	By
A	PLANNING ISSUE	02/05/22	JR



HOKO
THE HOMEOWNERS ARCHITECT

Project	19 FALCON GARDENS
Client	DAVID MEHTAB
Project No.	L21258
Drawing No.	AL0101
Title	FLOOR PLAN - AS EXISTING
Scale	1:50@A1
Revision	A
Status	PLANNING
Drawn	CPS
Date	31/08/21