



Revision History

| Rev. | Description                                                                                                | Date     | By |
|------|---|----------|----|
| E    | PLANNING ISSUE                                                                                             | 02/05/22 | JR |
| D    | Extension reconfigured, alteration to skylight                                                             | 03/03/22 | JR |
| C    | Extension reconfigured with internal alterations                                                           | 17/02/22 | JO |
| B    | Window added to dining room, seating removed and replaced with storage units, 10 person dining table added | 11/11/21 | JR |
| A    | Extension widened, Skylight added, Window in dining area removed, kitchen and dining made into open space  | 13/10/21 | RS |

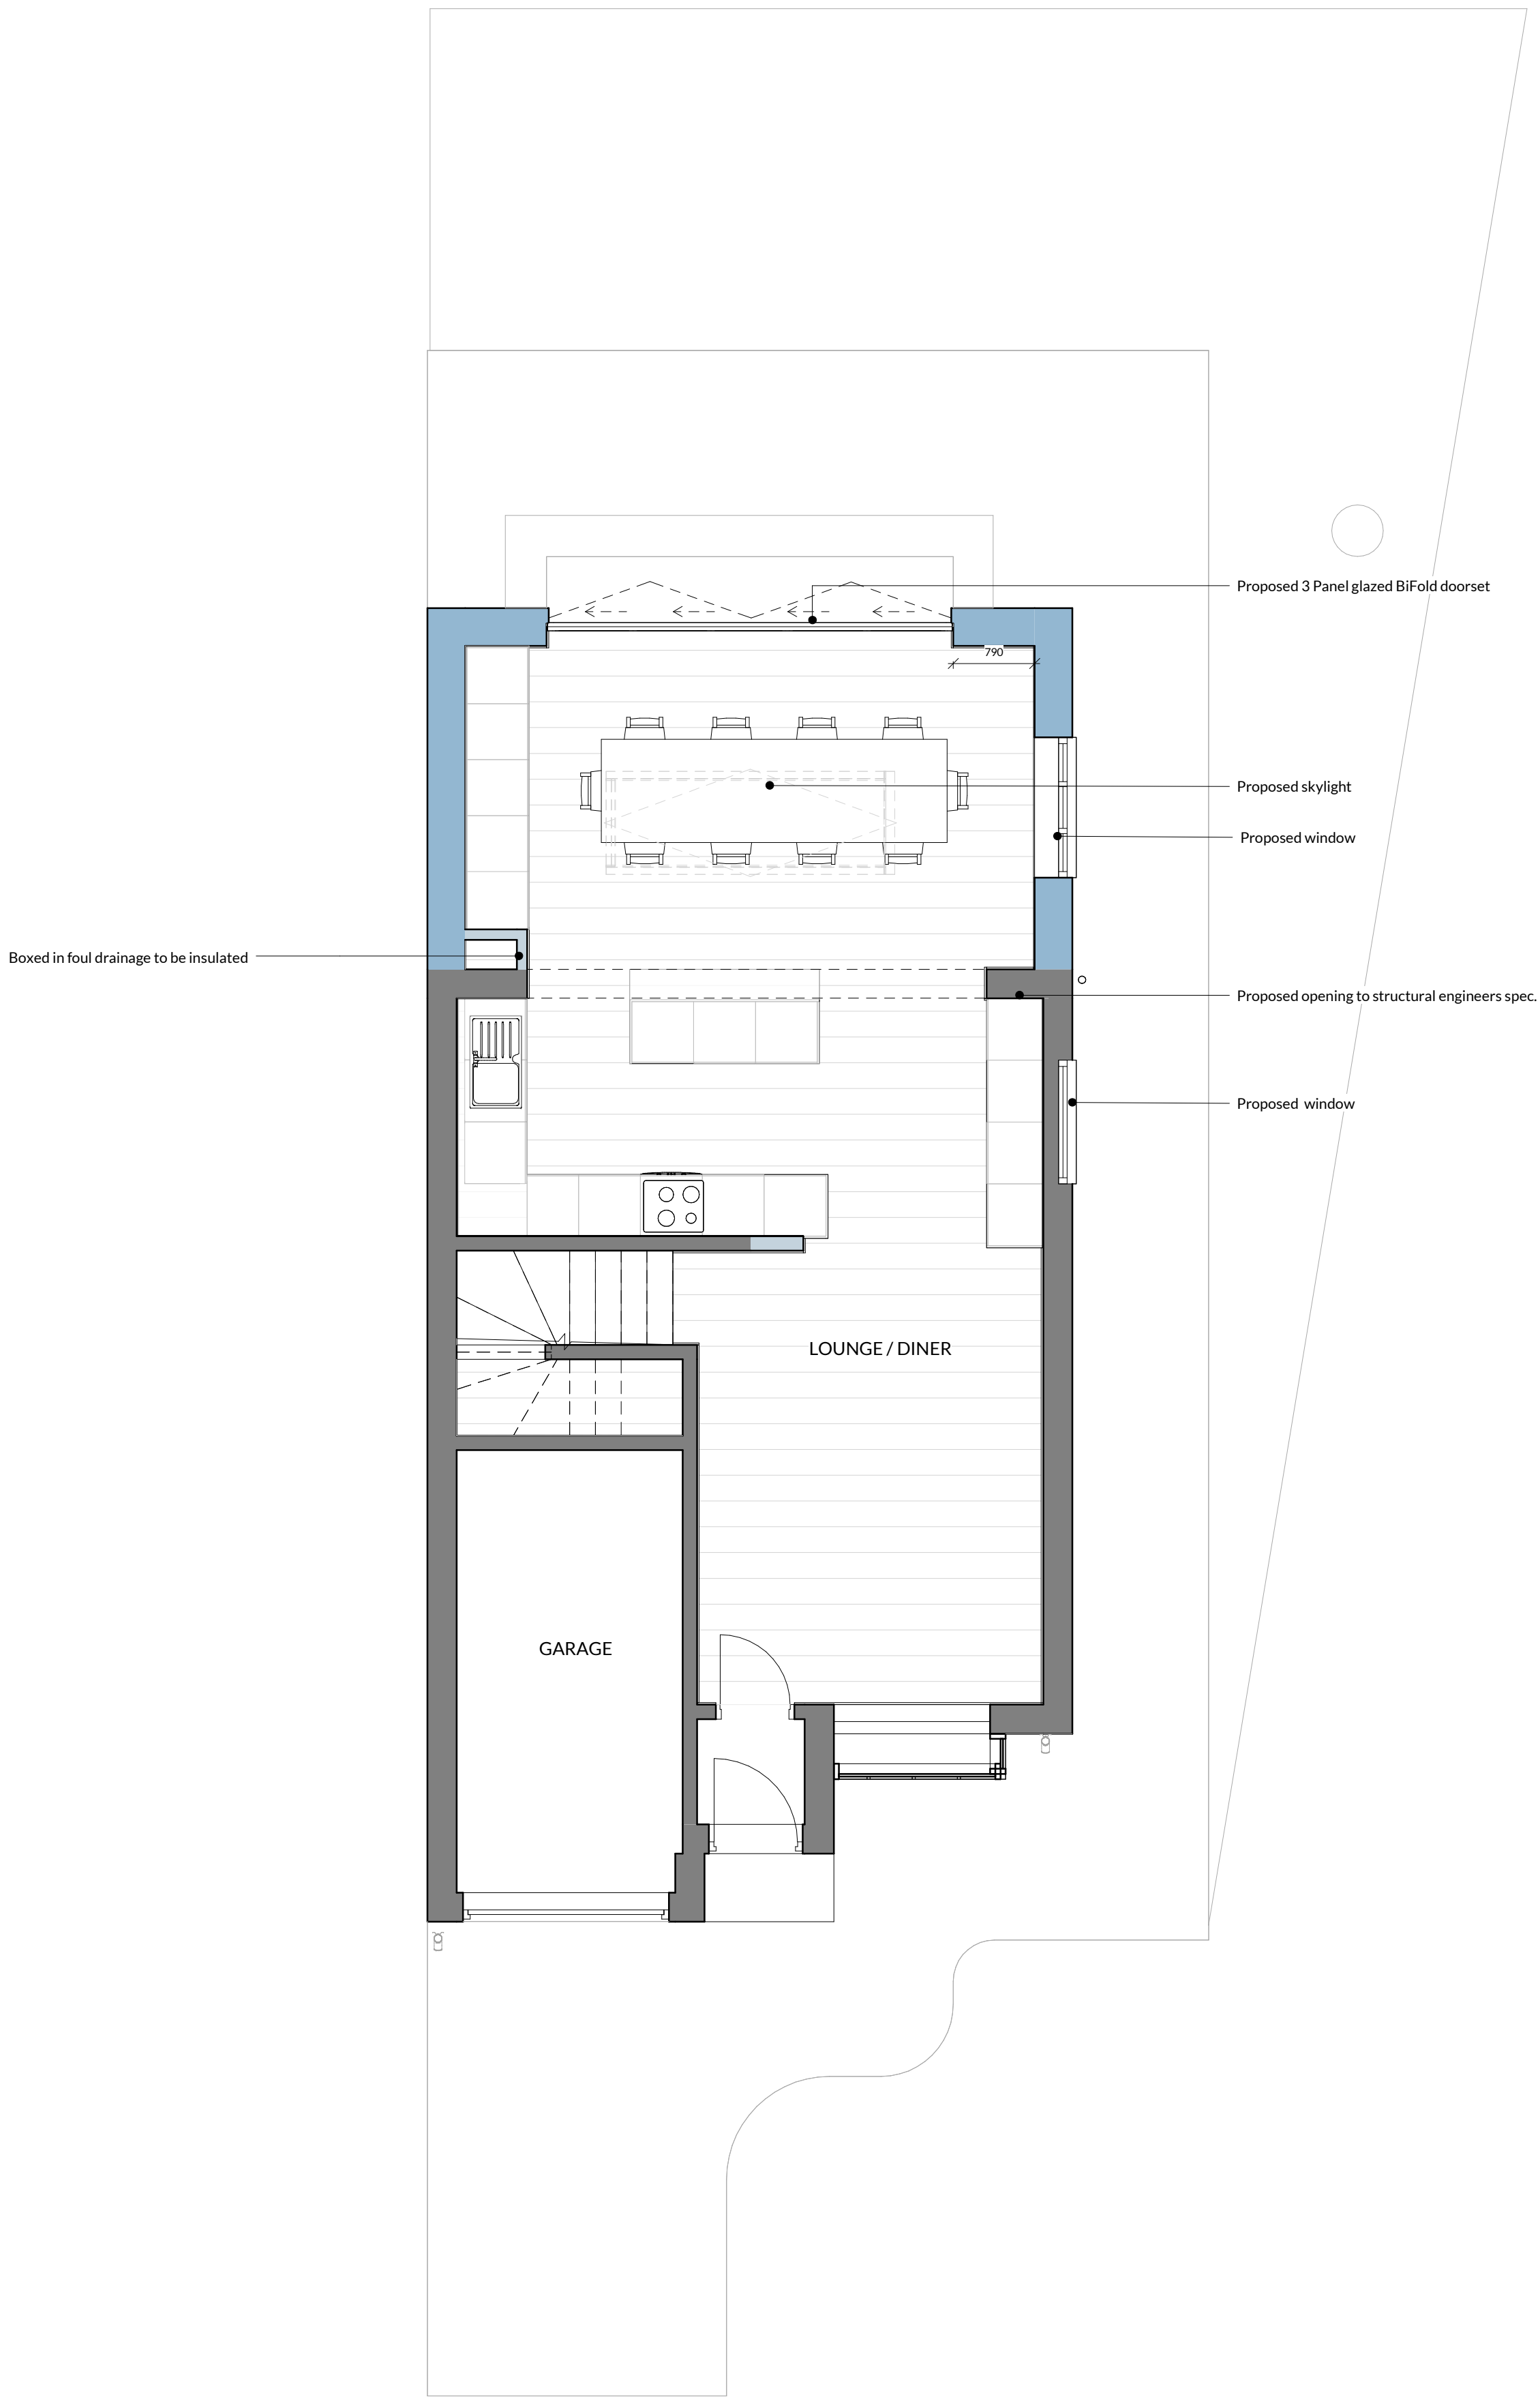

1 GROUND FLOOR PLAN - AS PROPOSED

1:50

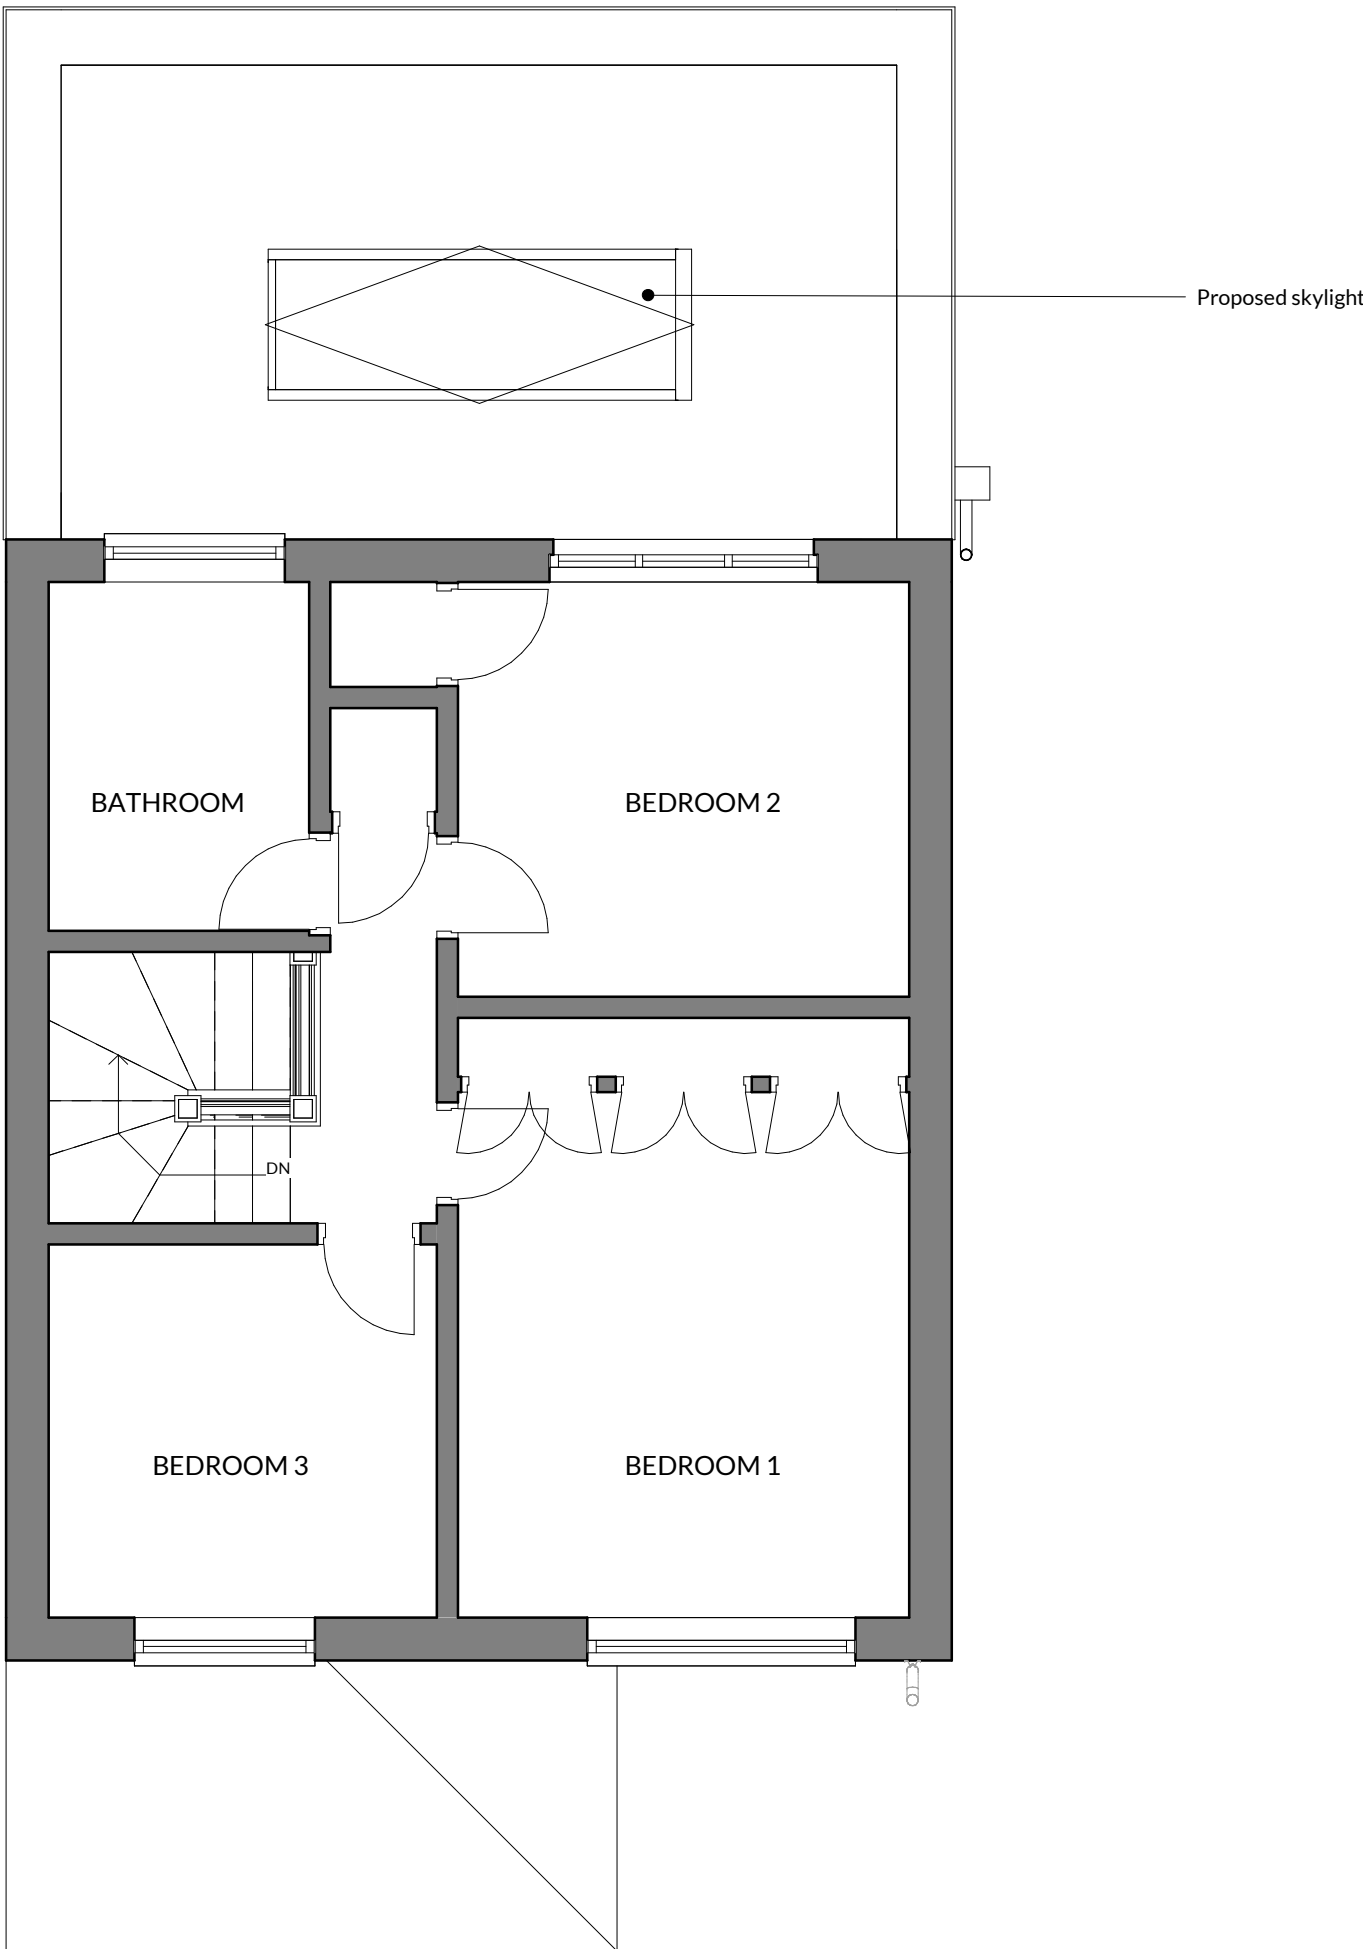

2 FIRST FLOOR PLAN - AS PROPOSED

1:50



HOKO

THE HOMEOWNERS ARCHITECT

|             |                           |
|-------------|---------------------------|
| Project     | 19 FALCON GARDENS         |
| Client      | DAVID MEHTAB              |
| Project No. | L21258                    |
| Drawing No. | AL02/01                   |
| Title       | FLOOR PLANS - AS PROPOSED |
| Scale       | 1:50@A1                   |
| Revision    | E                         |
| Status      | PLANNING                  |
| Drawn       | BC                        |
| Date        | 09/14/21                  |