


- Boundary line
- Proposed work


SITE PREPARATION

Ground to be prepared for new works by removing all unsuitable material, vegetable matter and tree or shrub roots to a suitable depth to prevent future growth. Seal up, cap off, disconnect and remove existing redundant services as necessary.


Reasonable precautions must also be taken to avoid danger to health and safety caused by contaminants and ground gases e.g. landfill gases, radon, vapours etc. on or in the ground covered, or to be covered by the building. Setting out / all measurements to be checked by contractor before commencing works.

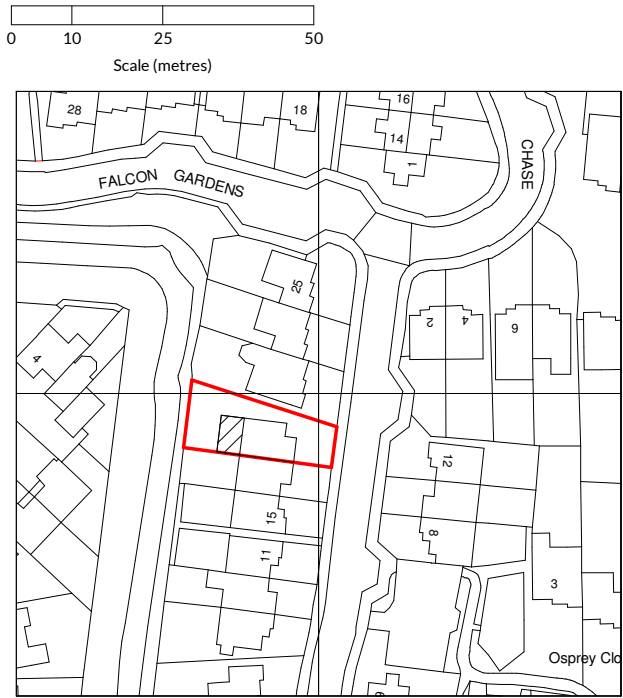

1 LOCATION PLAN
1:1250

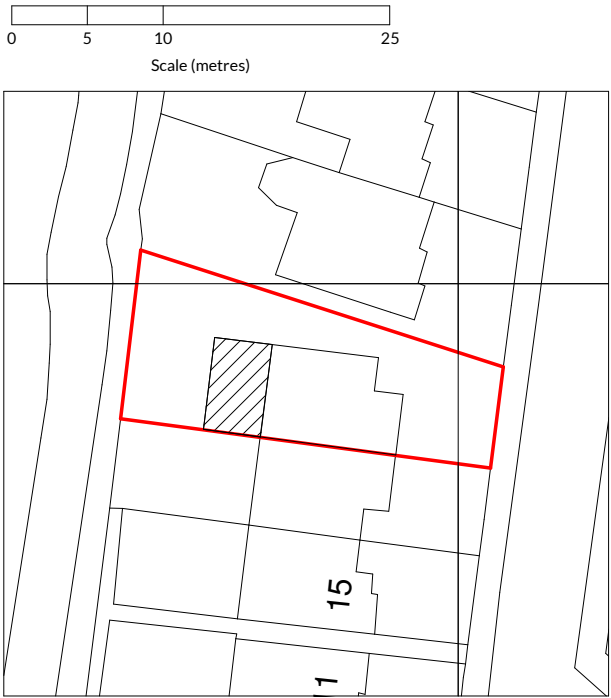

2 SITE PLAN
1:500

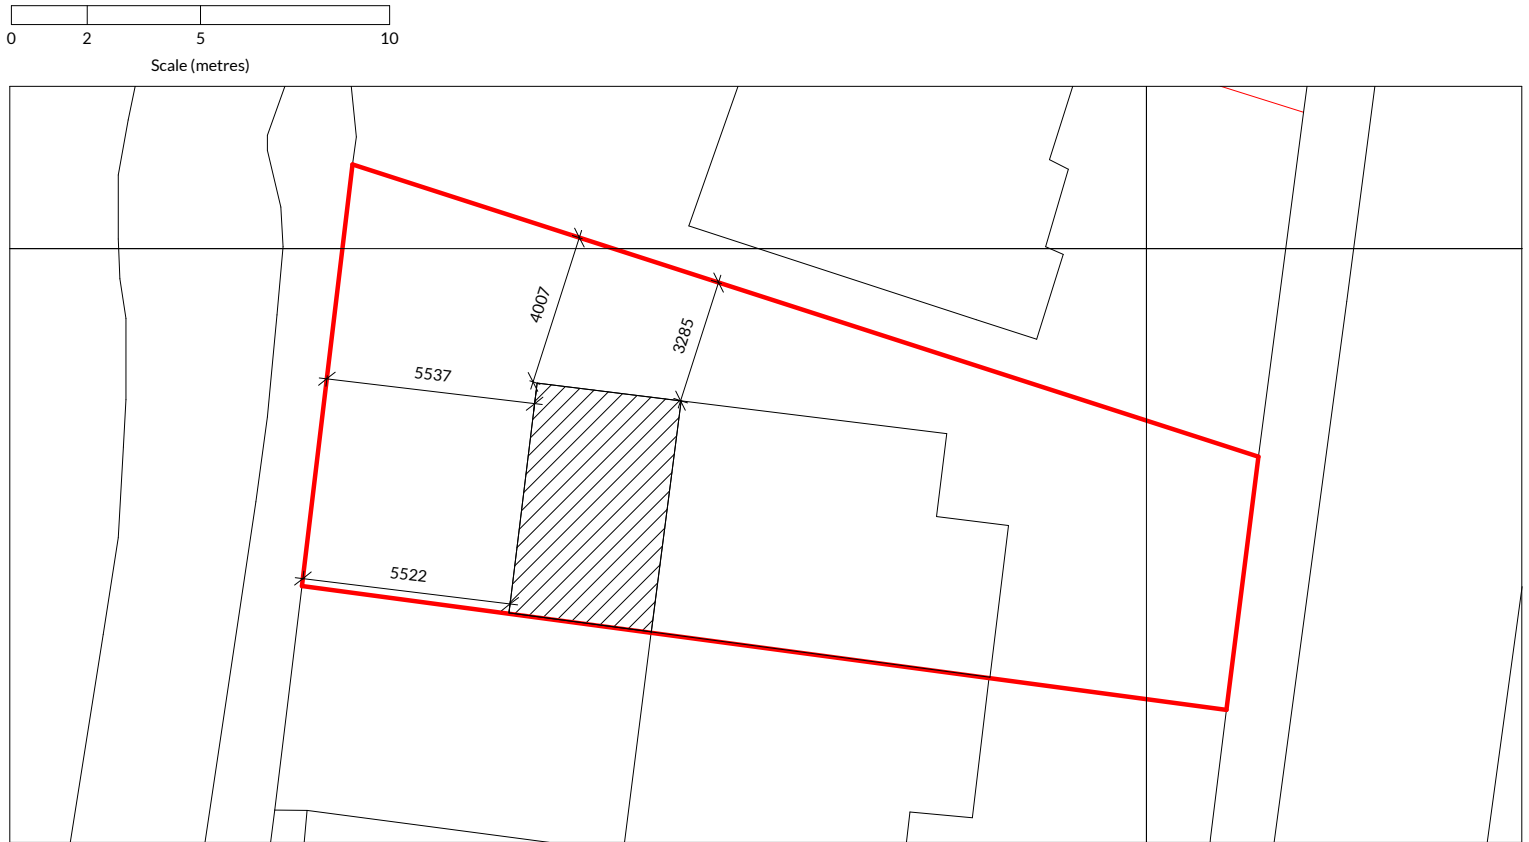

3 BLOCK PLAN
1:200

Do not scale from drawings. All dimensions are in millimetres unless otherwise stated. All dimensions to be verified on site before proceeding with the work. Any discrepancies to be notified in writing to Architect immediately

Revision History

Rev.	Description	Date	By
B	Changes as per planners comments	13/05/22	JR
A	PLANNING ISSUE	02/05/22	JR



HOKO
THE HOMEOWNERS ARCHITECT

Project	19 FALCON GARDENS
Client	DAVID MEHTAB
Project No.	L21258
Drawing No.	AL(00)01
Title	SITE LOCATION PLAN
Scale	As indicated@A3
Revision	B
Status	PLANNING
Drawn	JR
Date	02/05/22