



ARUN DISTRICT COUNCIL		
No.	LU 145	05
Received		

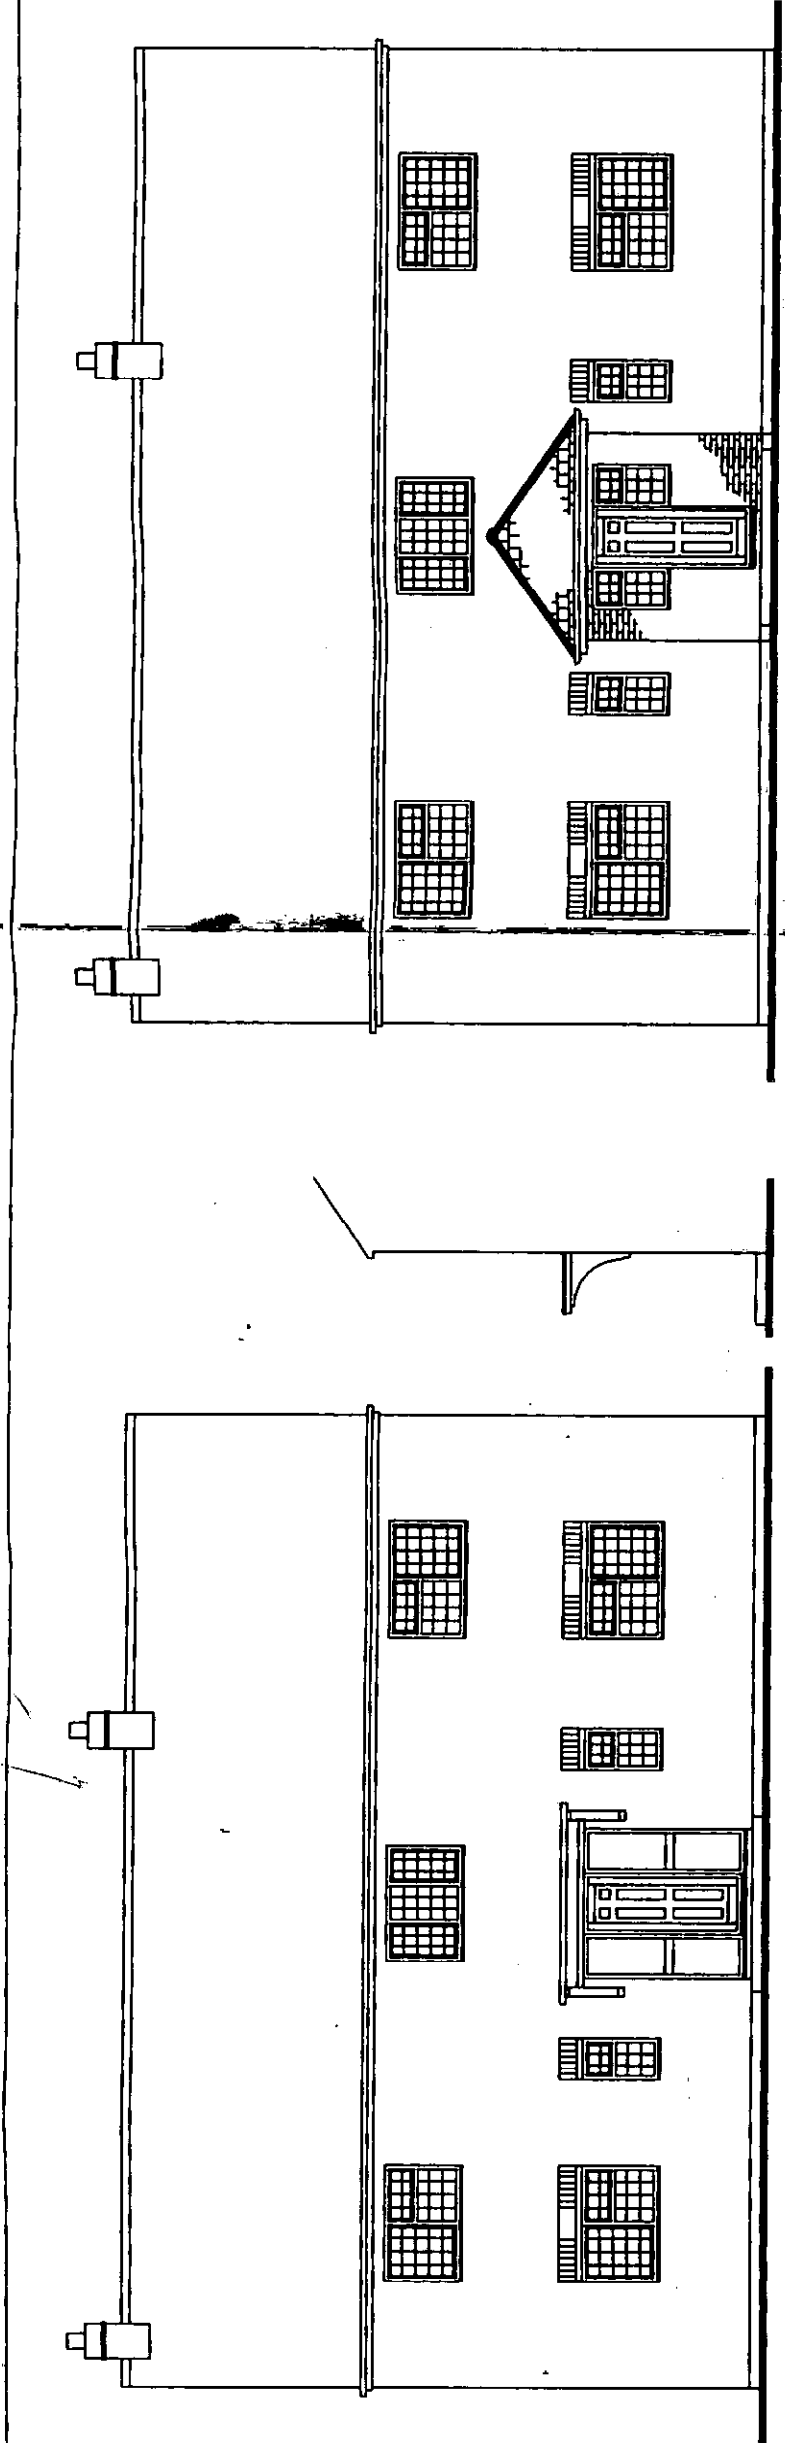

EXISTING NORTH ELEVATION
WEST ELEVATION
OF EXISTING CANOPY

PROPOSED NORTH ELEVATION
PROPOSED WEST
AND EAST ELEVATIONS

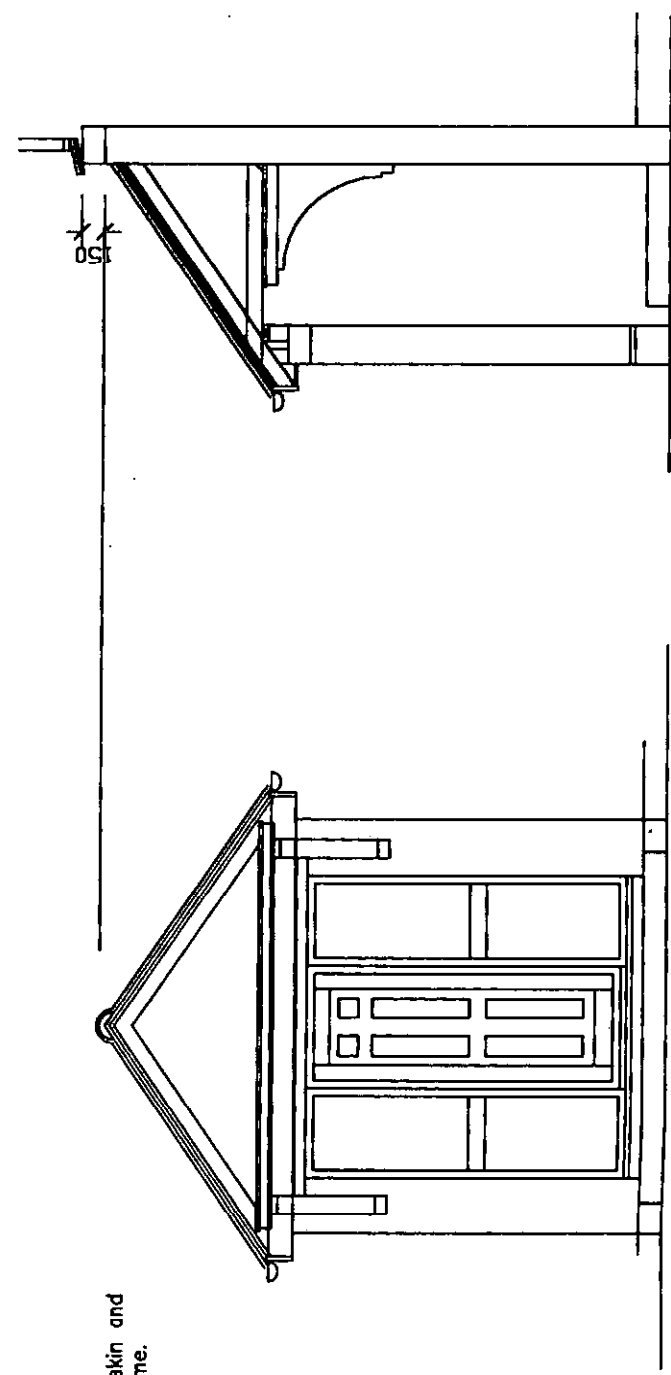

SHOWING RELATIONSHIP OF CANOPY TO PROPOSED PORCH

ALL EXTERNAL FINISHES TO MATCH EXISTING.

RWV© Ron J West F.F.B. BUILDING & STRUCTURAL CONSULTANT 33 Highdown Drive Littlehampton W.Sx. BN17 6HH Telephone 01903 717311	Client MR & MRS I DICKER 14 PEREGRINE ROAD LITTLEHAMPTON WEST SUSSEX	Job PROPOSED FRONT PORCH	Drawing Title PLANS AND ELEVATIONS	Date JUNE 2009	Scales 1:50@A3 1:75@A4 1:100@A5	Drawn by RWV
				CAD File D:\DICKIAN	Plot Scale 1:50@A3	
				Drwg No. C0609/1		