
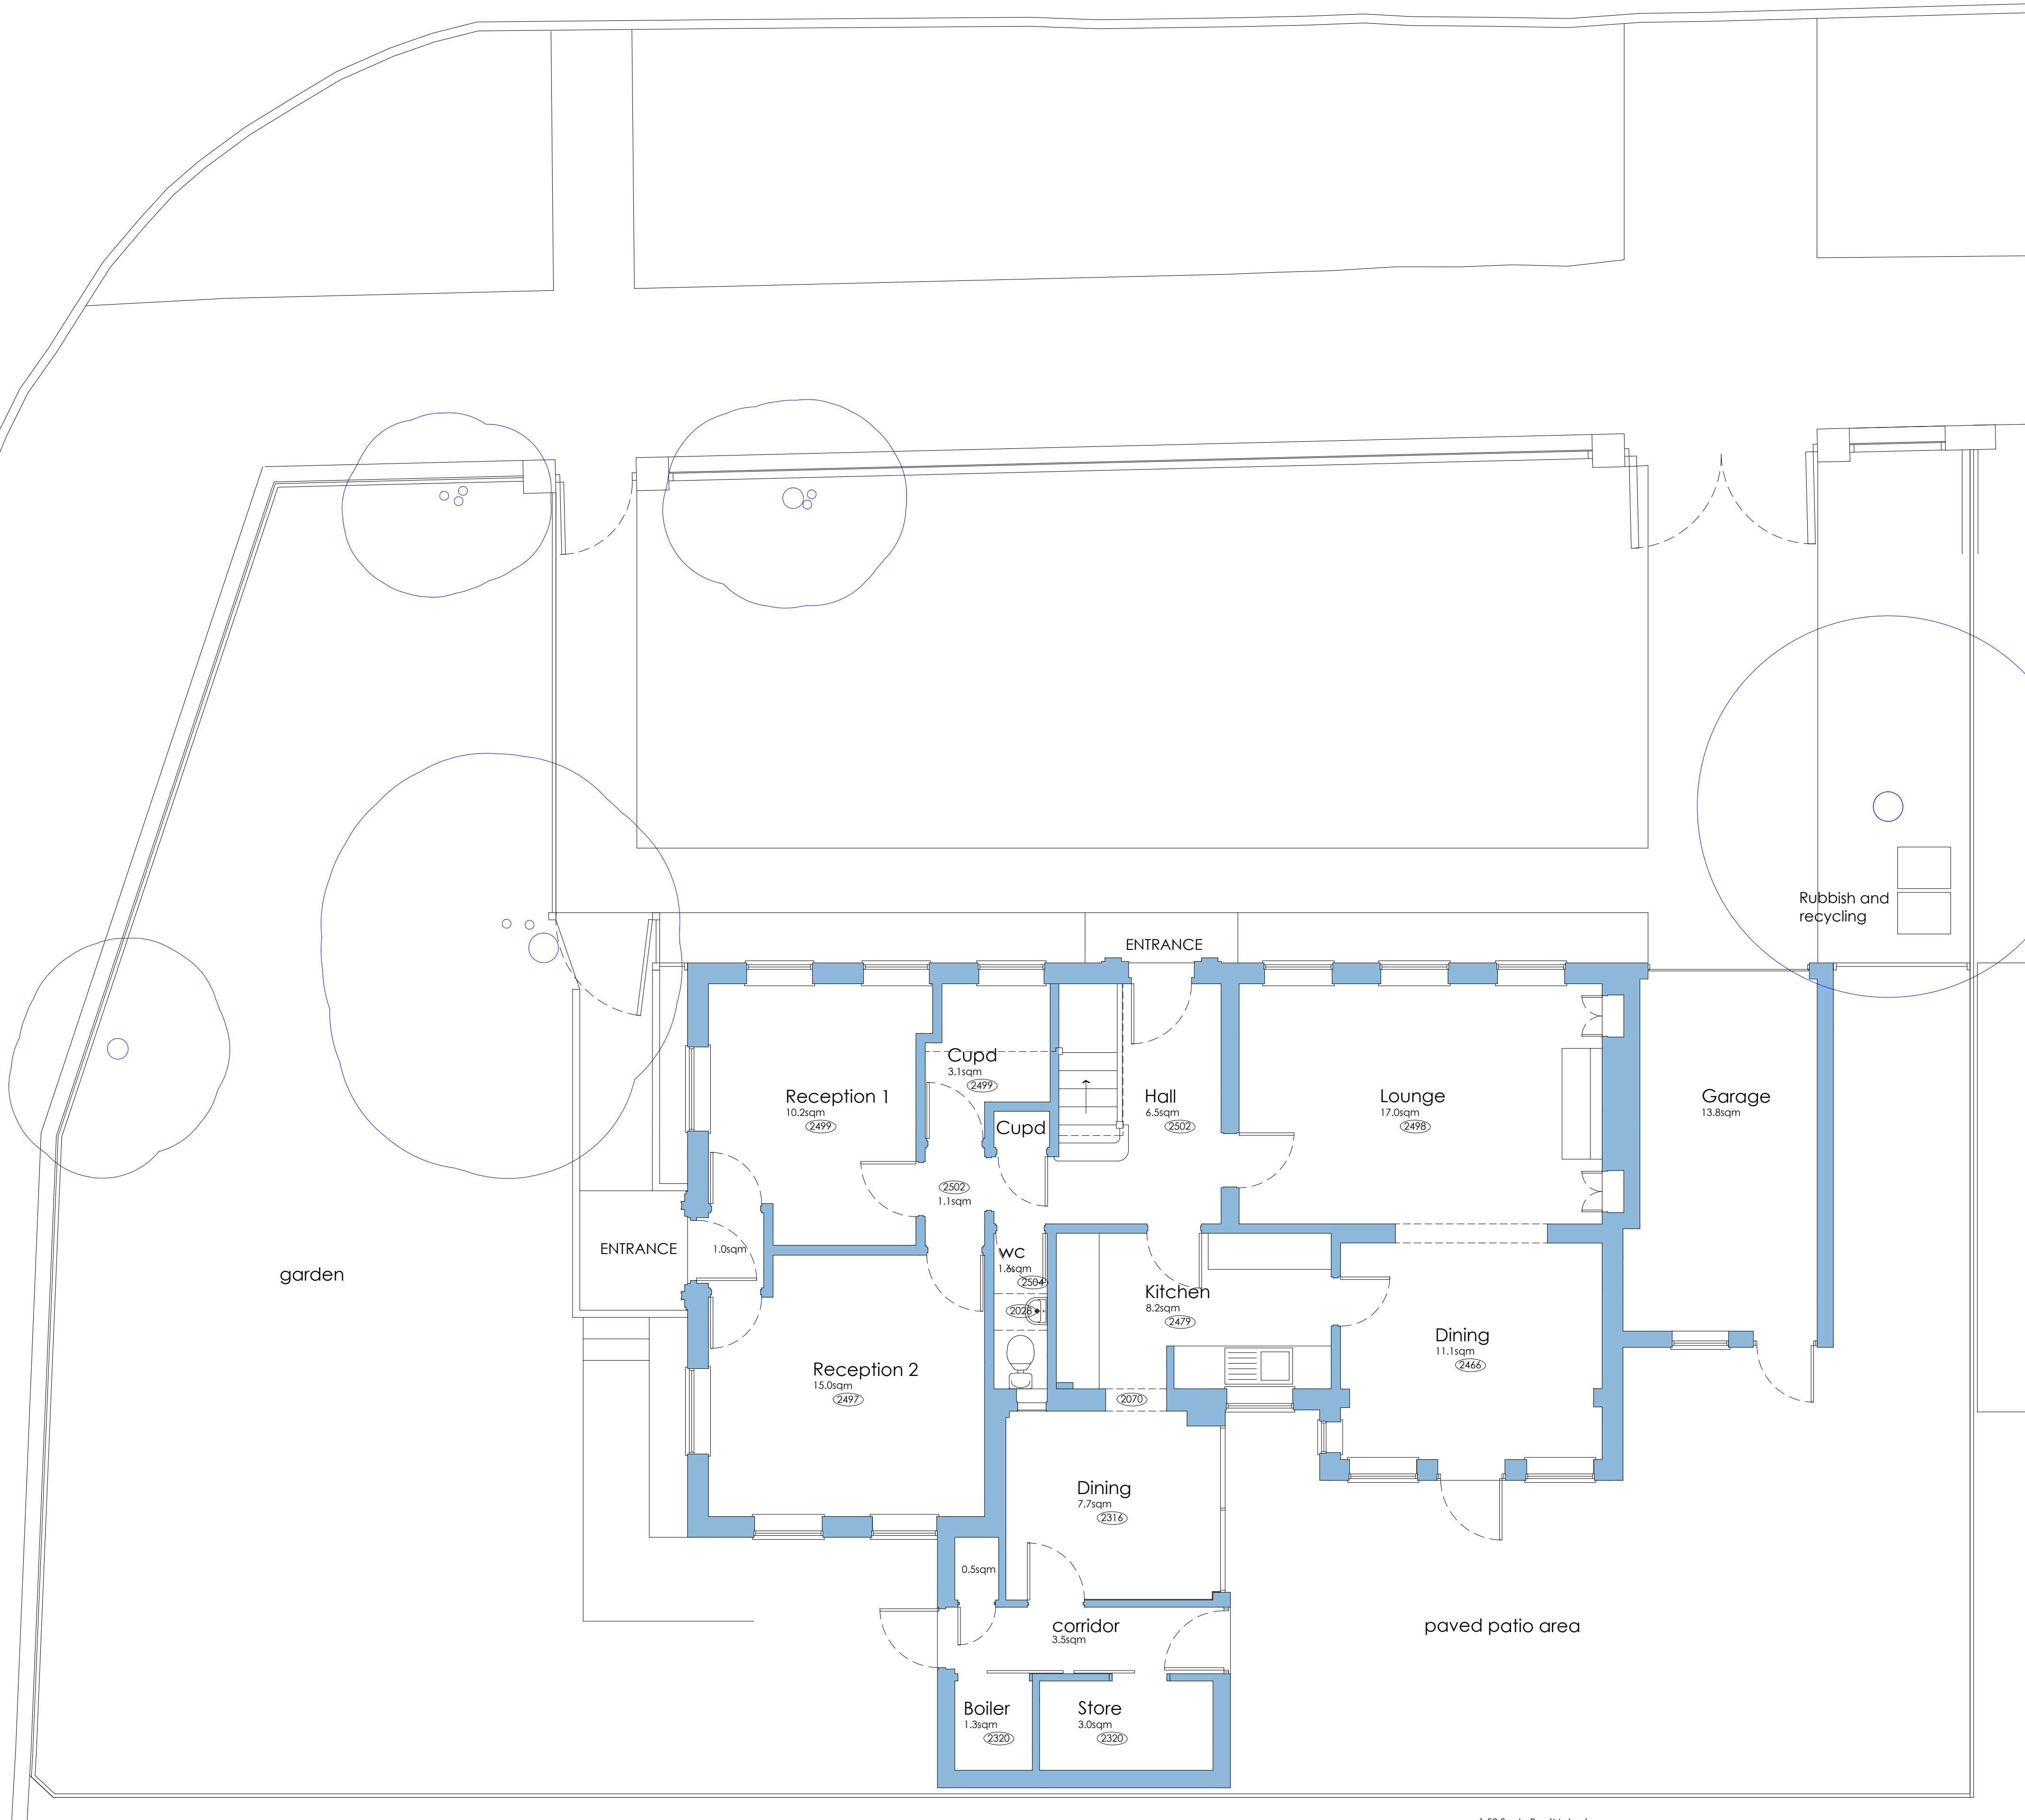


CORNWALL ROAD

ARUNDEL ROAD

NOTE
DO NOT SCALE FROM THIS DRAWING. ALL DIMENSIONS
RELATING TO SUB-CONTRACTORS OR SUPPLIERS WORK MUST
BE CHECKED AND AGREED BETWEEN THE GENERAL
CONTRACTOR AND THE SUB-CONTRACTORS AND SUPPLIERS.
ALL DIMENSIONS ARE IN MILLIMETRES. IF IN DOUBT ASK THIS
DRAWING MAY BE SCALED FOR PLANNING PURPOSES ONLY. ALL
WORKS OR MATERIALS INDICATED ON THE DRAWING ARE TO BE
TO THE LATEST BRITISH STANDARDS AND ARE TO BE CARRIED
OUT IN ACCORDANCE WITH THE RELEVANT CODES OF PRACTICE
OR RECOGNIZED TRADE ASSOCIATION RECOMMENDATIONS
AND PUBLICATIONS. © THIS DRAWING IS THE COPYRIGHT OF
FUNNELL DESIGN PARTNERSHIP LTD.

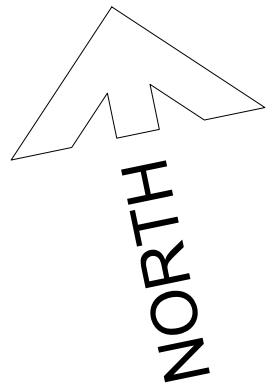

Proposed Site Plan
Scale 1:50

CAD FILE REF:12 Cornwall Road - PLANNING Rev01

ARUN DISTRICT COUNCIL L1014502PL



PLANNING

~ 22/04/21 JM Drawing created			
REV	DATE	BY	DESCRIPTION
 FUNNELL DESIGN PARTNERSHIP			
BizSpace, Courtwick Lane, Littlehampton, BN17 7TL T: +44 (0)1243 211250 - E: office@funnelldesign.co.uk			
Client IVAN TIHOMIR PROPERTIES LTD			
Location 12 Cornwall Road Littlehampton, BN17 6EE			
Drawing Title Existing Site Plan			
Date April 2021	Drawn By JM	Scale 1:50 @ A1	
CAD file name 12 Cornwall Road - PLANNING Rev01.dwg			
Drawing No 2350-P-03	Revision ~		