


NOTE
DO NOT SCALE FROM THIS DRAWING. ALL DIMENSIONS
RELATING TO SUB-CONTRACTORS OR SUPPLIERS WORK MUST
BE CHECKED AND AGREED BETWEEN THE GENERAL
CONTRACTOR AND THE SUB-CONTRACTORS AND SUPPLIERS.
ALL DIMENSIONS ARE IN MILLIMETRES. IF IN DOUBT ASK THIS
DRAWING MAY BE SCALED FOR PLANNING PURPOSES ONLY. ALL
WORKS OR MATERIALS INDICATED ON THE DRAWING ARE TO BE
TO THE LATEST BRITISH STANDARDS AND ARE TO BE CARRIED
OUT IN ACCORDANCE WITH THE RELEVANT CODES OF PRACTICE
OR RECOGNIZED TRADE ASSOCIATION RECOMMENDATIONS
AND PUBLICATIONS. © THIS DRAWING IS THE COPYRIGHT OF
FUNNELL DESIGN PARTNERSHIP LTD.

Legend	
—	Existing walls & columns
—	Proposed brick/blockwork walls
—	Proposed internal stud walls
---	Items removed

Proposed Ground Floor Plan
Scale 1:50



Proposed First Floor Plan
Scale 1:50

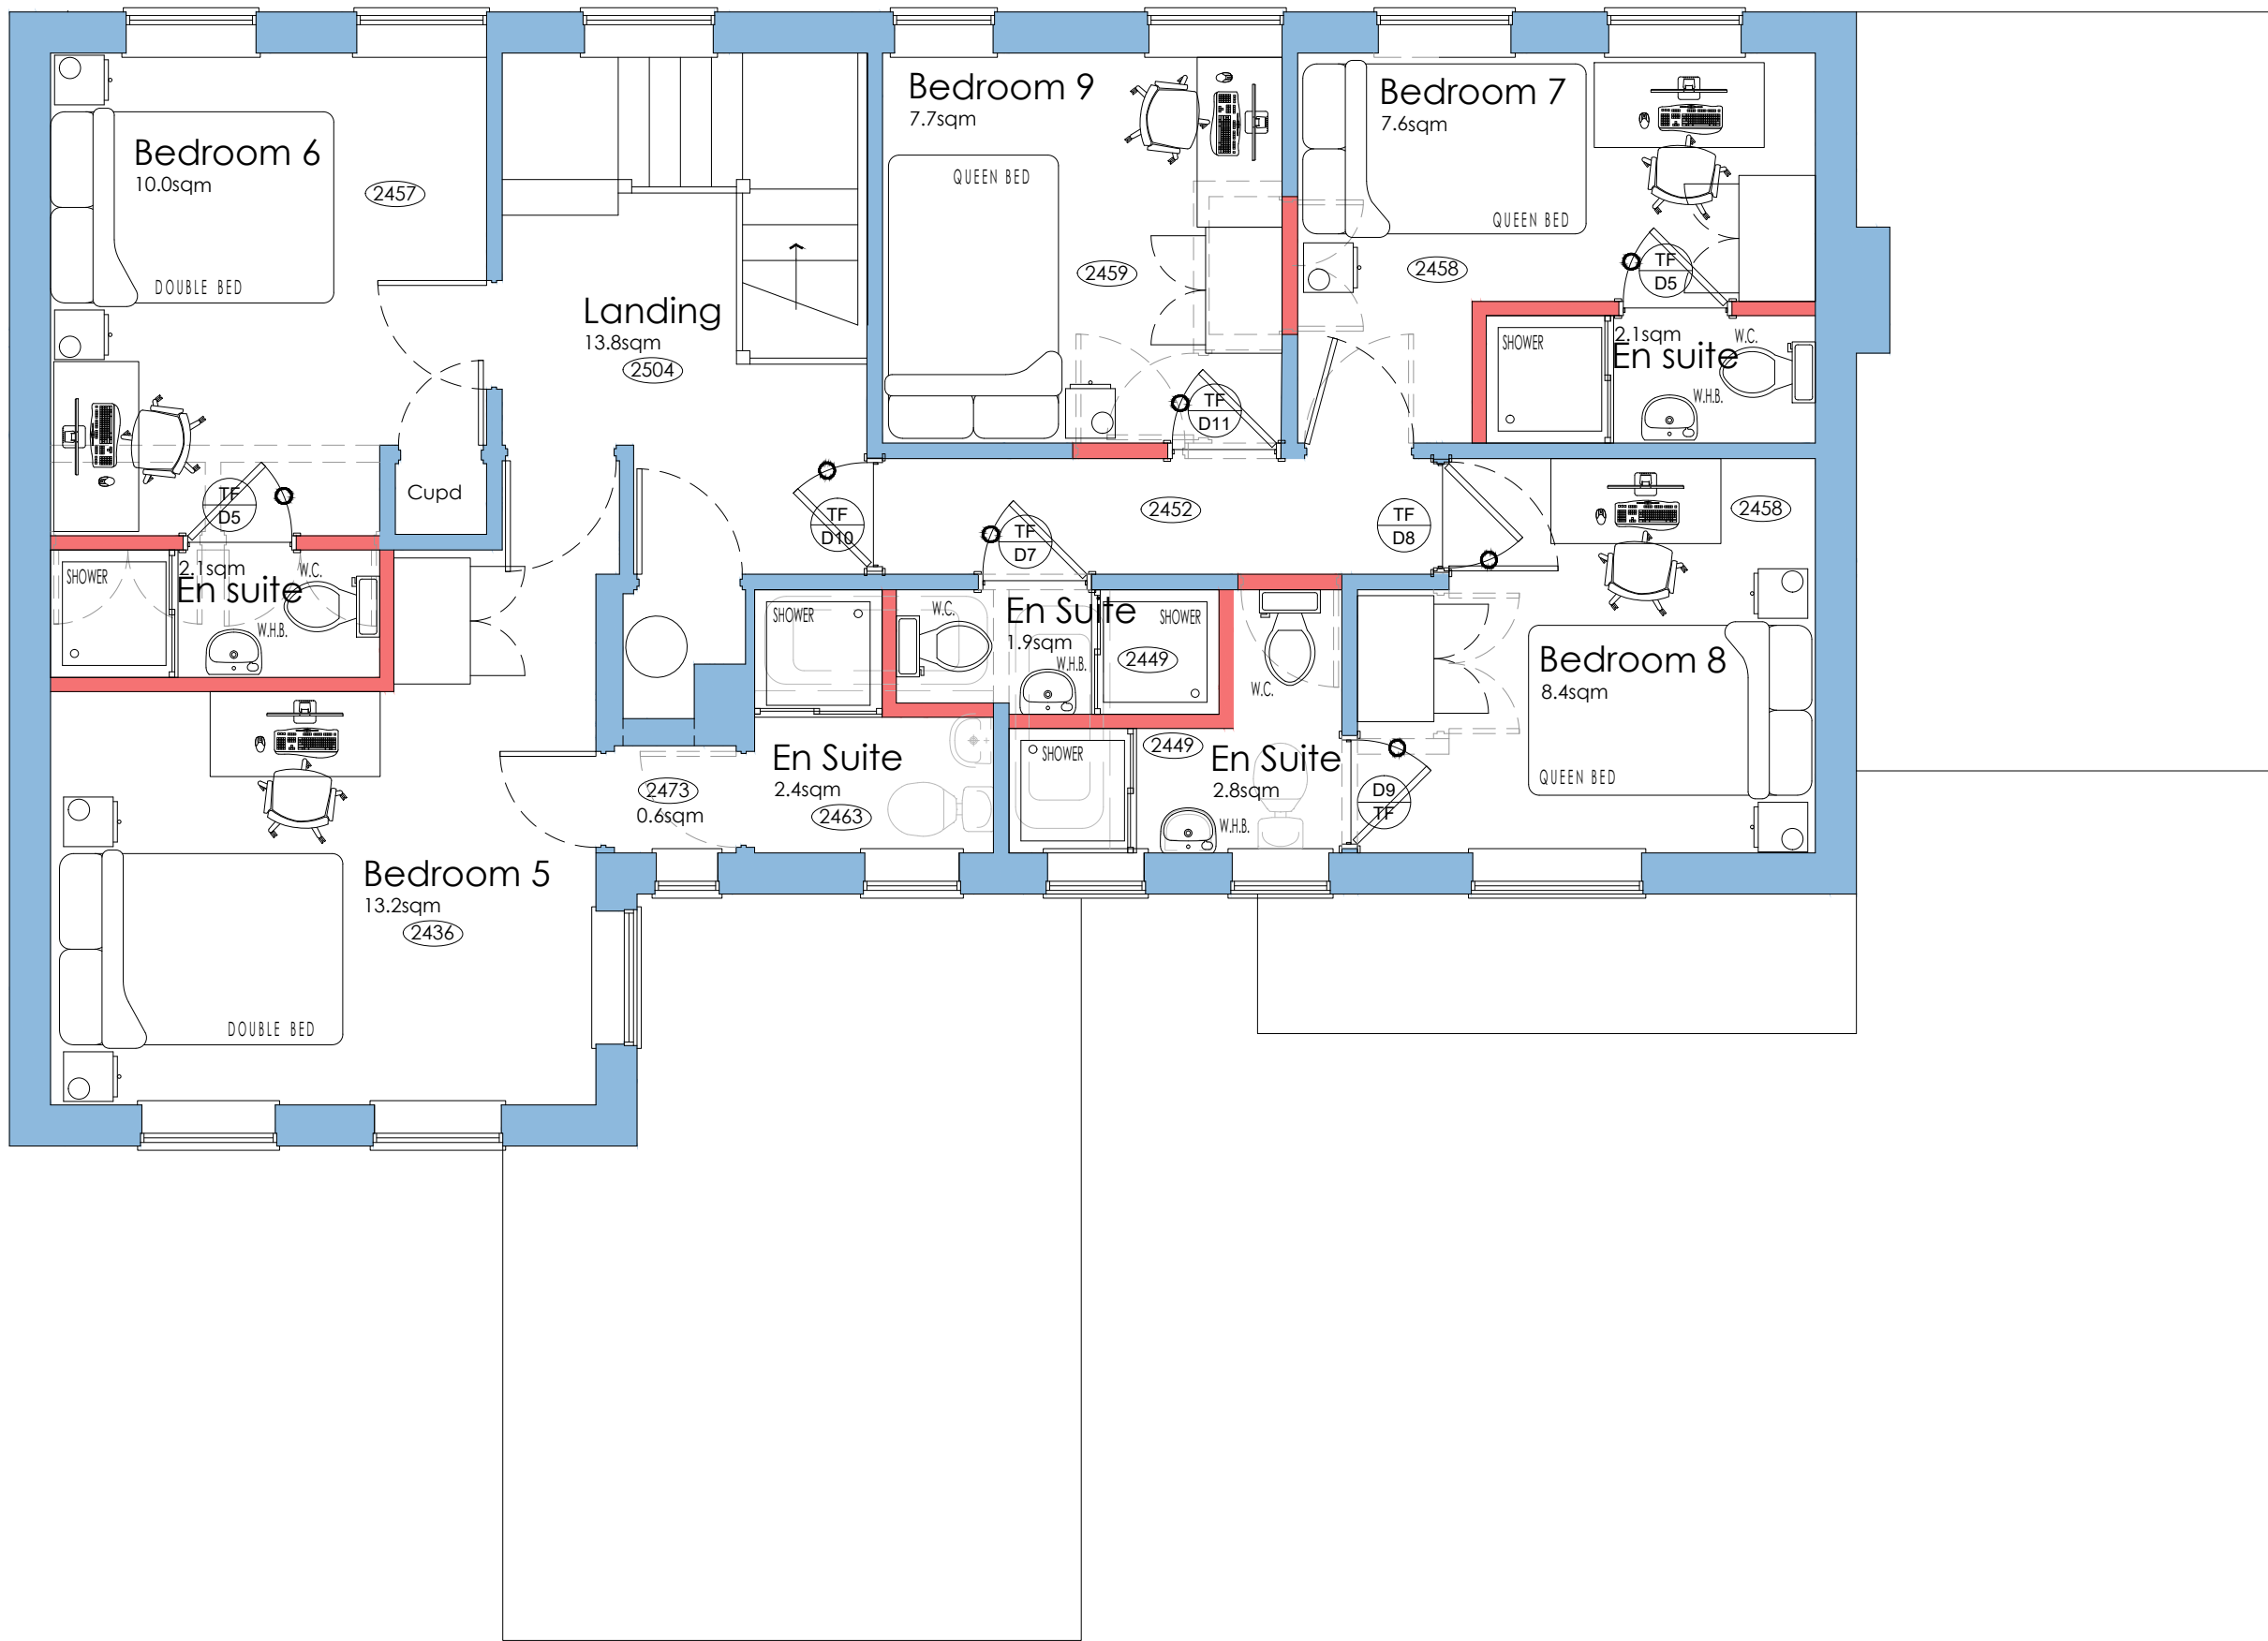

REV	DATE	BY	DESCRIPTION
A	04/05/21	JF	Existing window in Ground Floor eastern elevation added to plan.
~	22/04/21	JM	Drawing created



FUNNELL DESIGN PARTNERSHIP
BizSpace, Courtwick Lane, Littlehampton, BN17 7TL
T: +44 (0)1243 211250 - E: office@funnelldesign.co.uk

Client
IVAN TIHOMIR PROPERTIES LTD

Location
12 Cornwall Road
Littlehampton, BN17 6EE

Drawing Title
Proposed Ground and First Floor Plans

Date April 2021	Drawn By JM	Scale 1:50 @ A1
CAD file name 12 Cornwall Road - PLANNING Rev01.dwg		
Drawing No 2350-P-02	Revision A	

PLANNING

