






VISUAL SCALE 1:50 @ A3

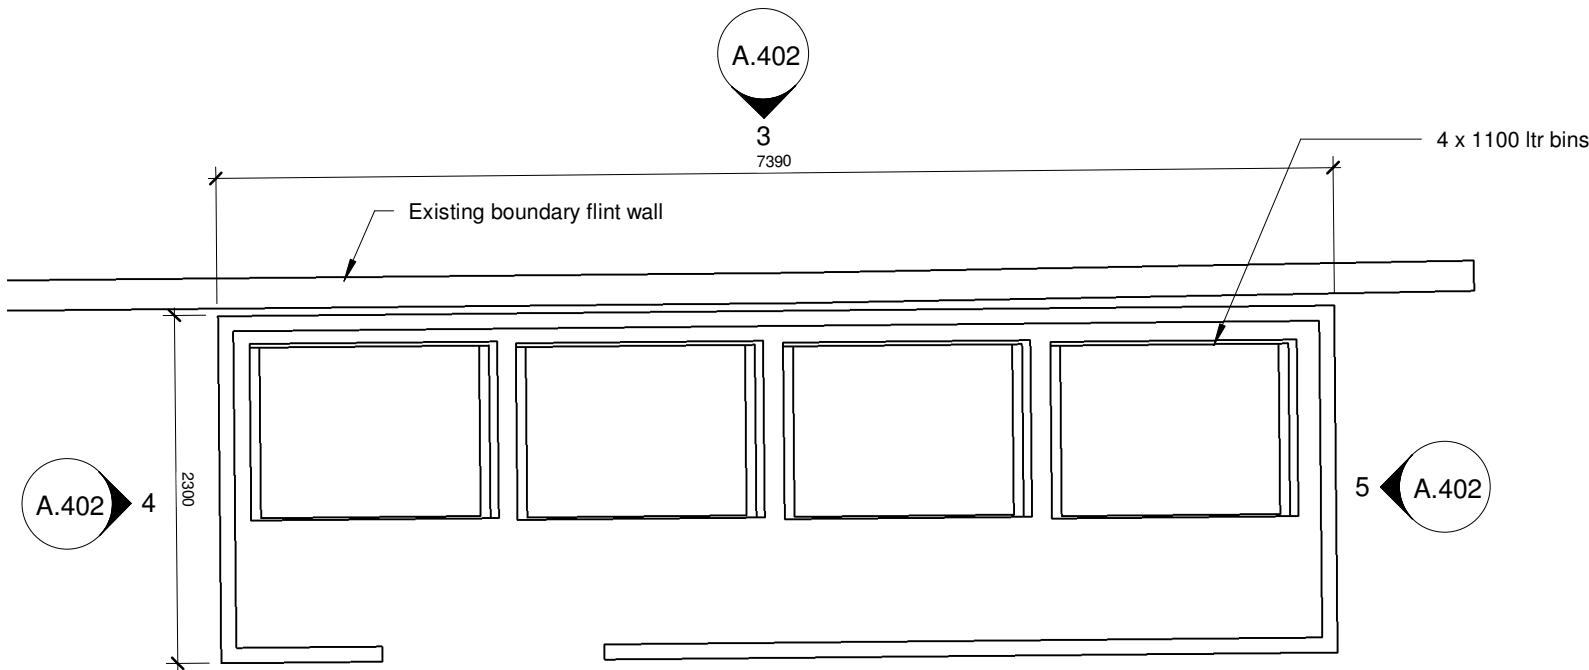


1 PLAN
1 : 50

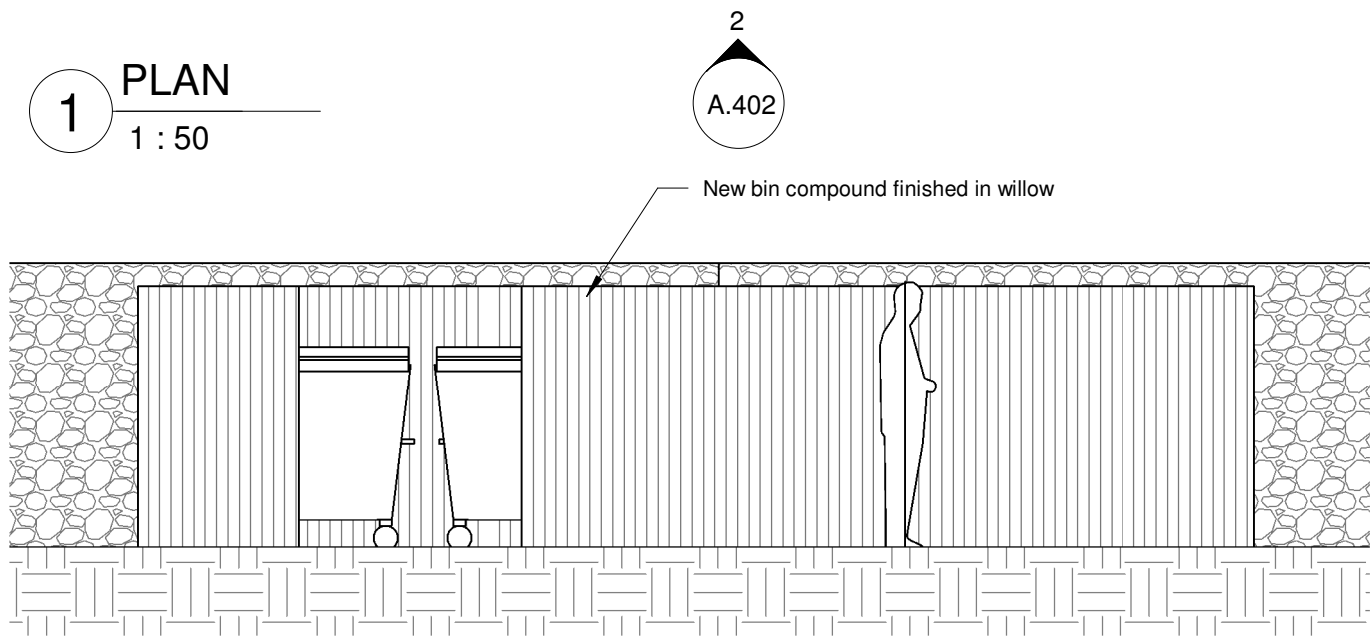


2 FRONT ELEVATION
1 : 50

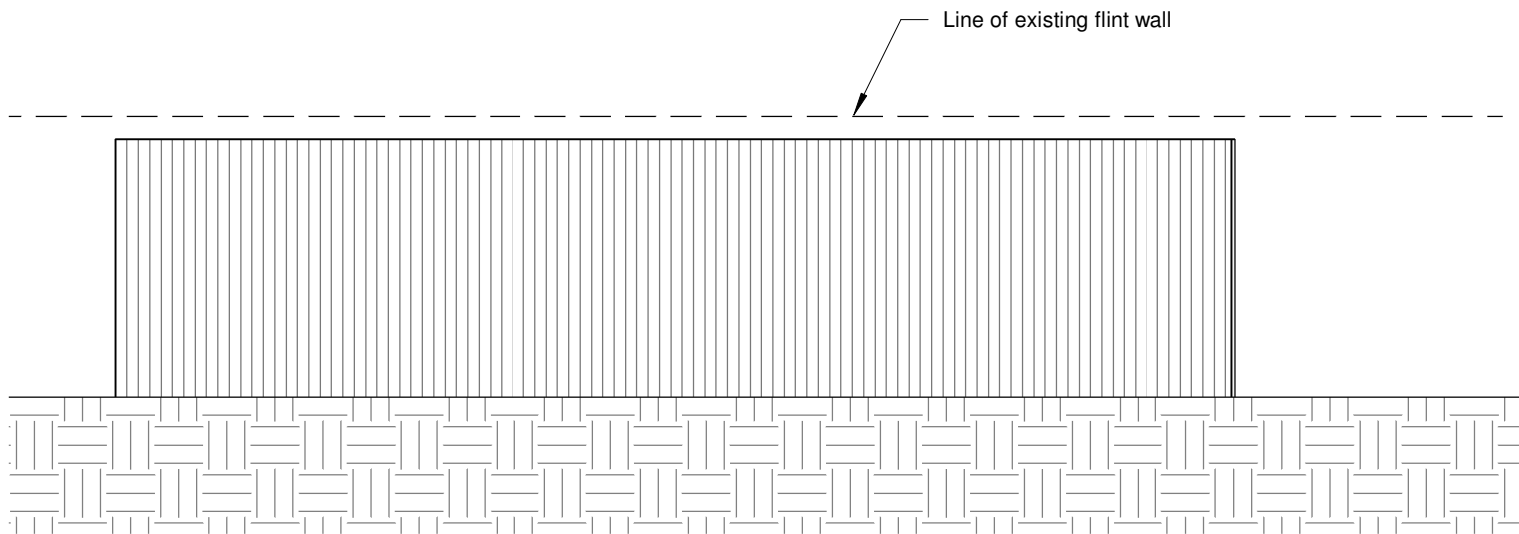

3 REAR ELEVATION
1 : 50

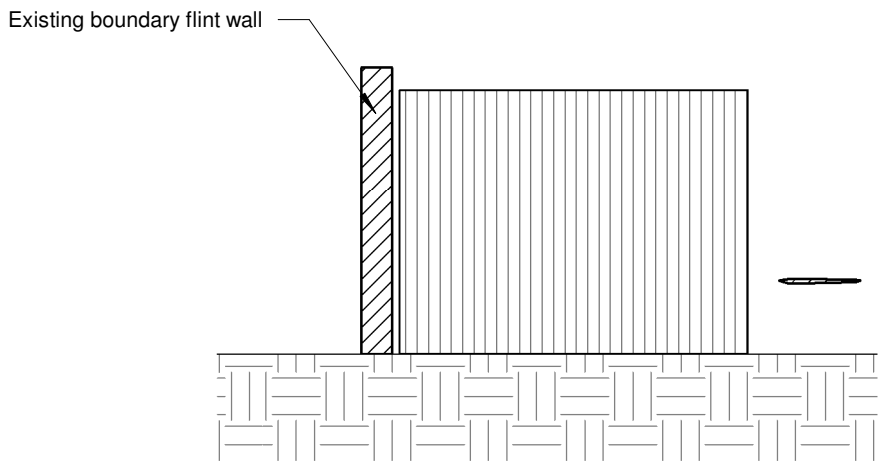

4 SIDE ELEVATION
1 : 50

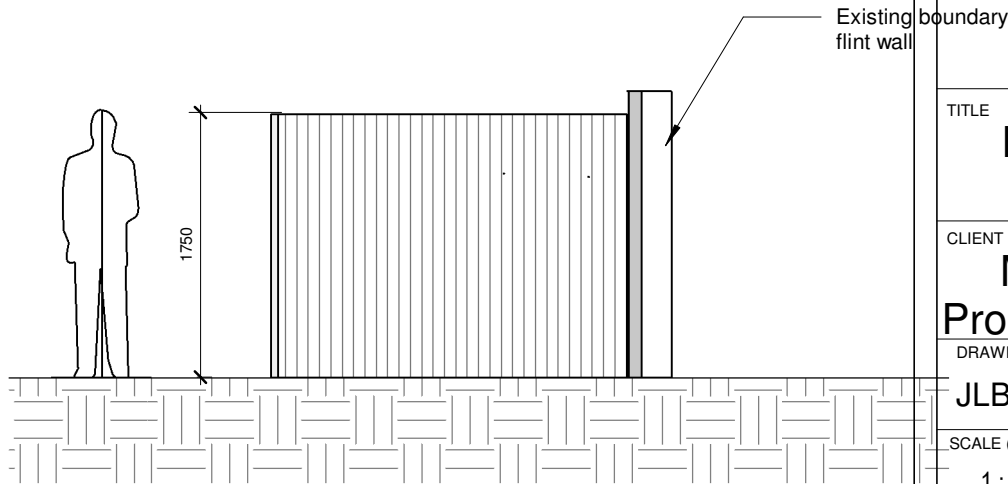

5 SIDE ELEVATION
1 : 50

**KRONA
DESIGN**

ARCHITECTURAL DESIGN & DRAFTING
4 Union Place | Worthing | BN11 1LG
info@kronadesign.co.uk | kronadesign.co.uk
Tel: 01903 256150 Mob: 07827 994111

PROJECT

Proposed
Development

ADDRESS

Wellesley Court
Fitzalan Road
Littlehampton
BN17 5JW

TITLE

Bin Compound

CLIENT

M & M Premier
Property Investments

DRAWN

STATUS

DATE

JLB

Design

11/01/22

SCALE (@ A3)

PROJECT NUMBER

1 : 50

KD.1041

DRAWING NUMBER

REV

A.402

A

© KRONA DESIGN