






VISUAL SCALE 1:50 @ A3

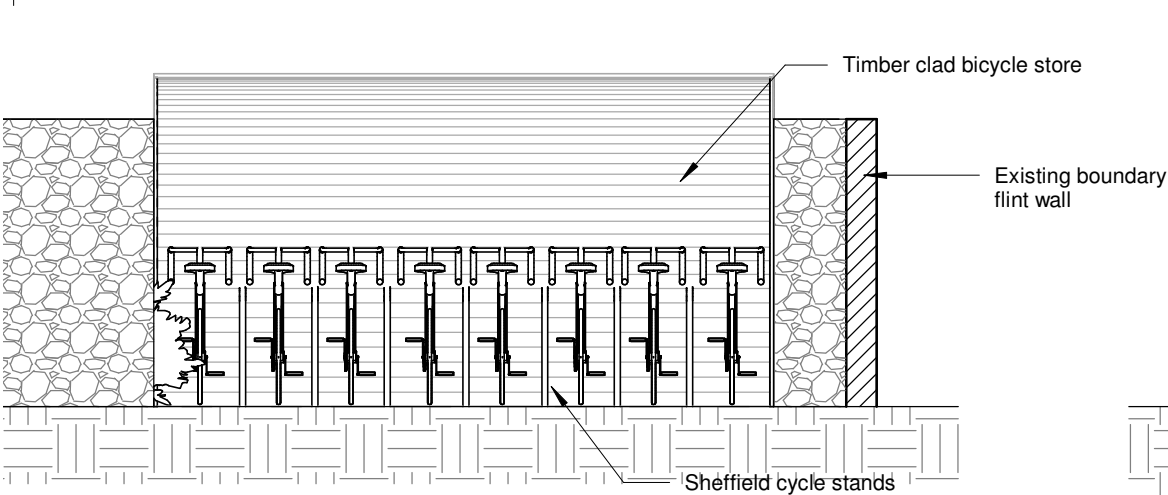


3 FRONT ELEVATION
1 : 50

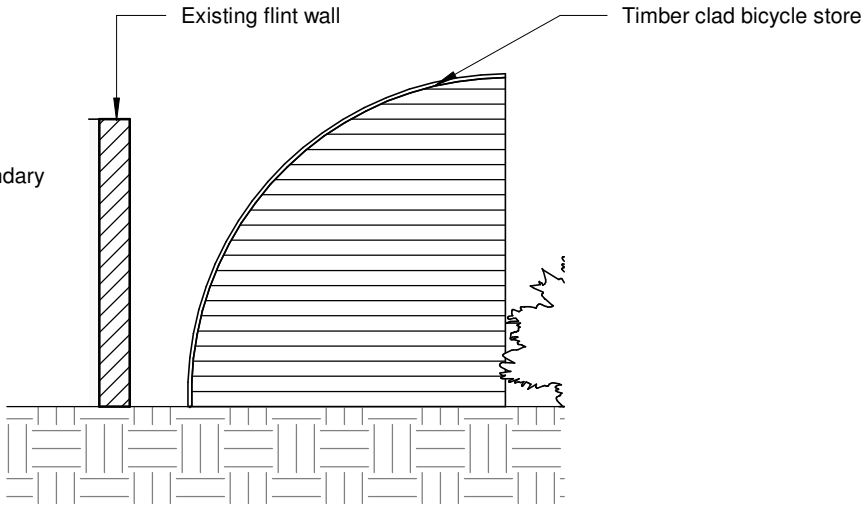


4 SIDE ELEVATION
1 : 50

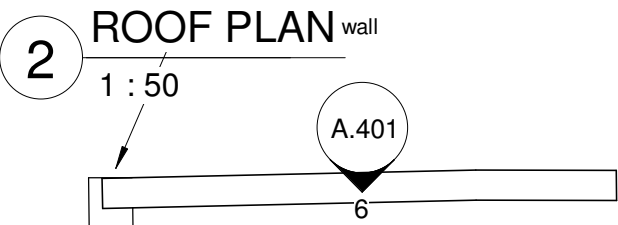


2 ROOF PLAN wall
1 : 50

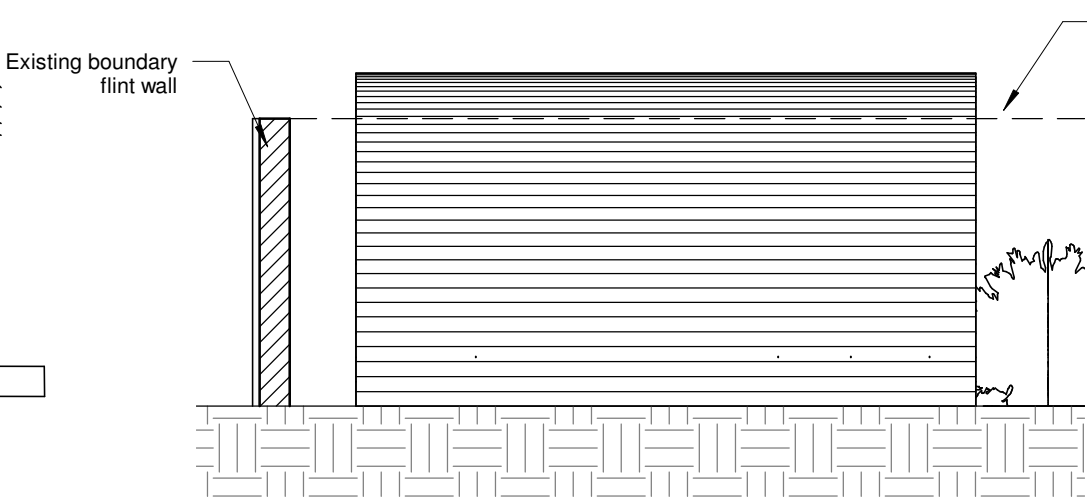

5 REAR ELEVATION
1 : 50

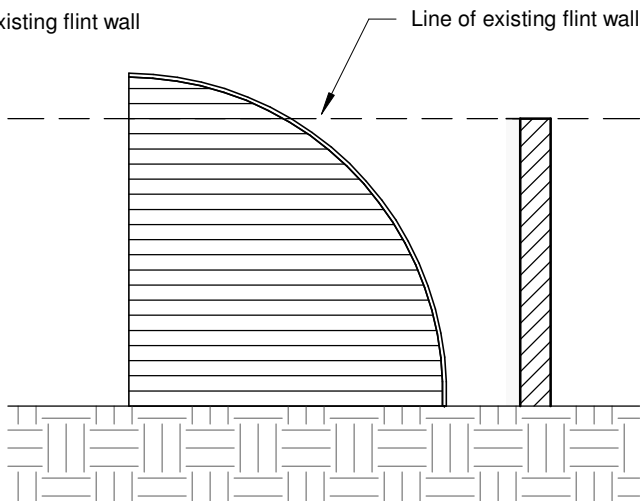

6 SIDE ELEVATION
1 : 50

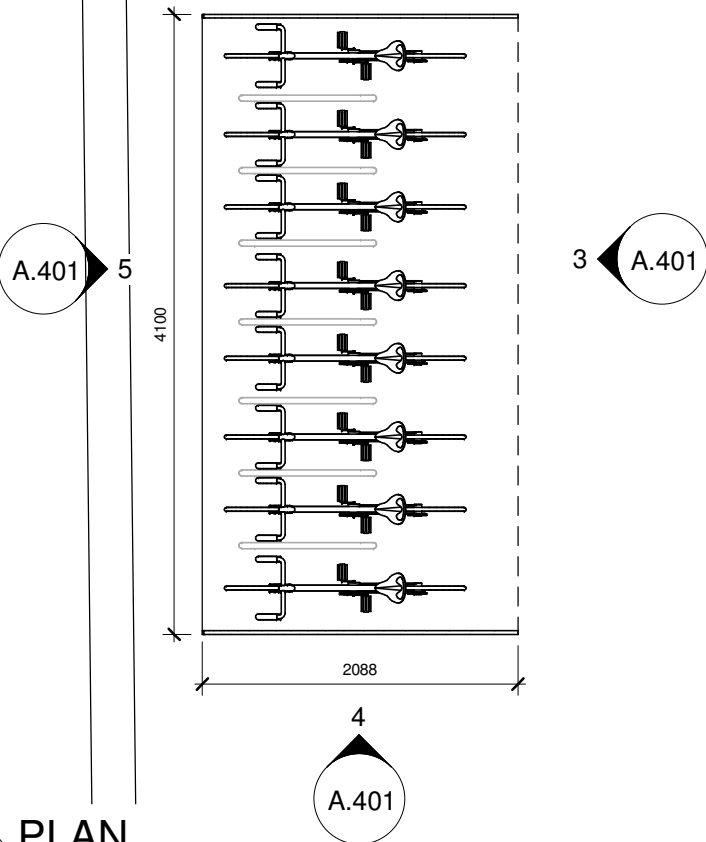

1 PLAN
1 : 50



PROPOSED BIKE STORE

**KRONA
DESIGN**

ARCHITECTURAL DESIGN & DRAFTING
4 Union Place | Worthing | BN11 1LG
info@kronadesign.co.uk | kronadesign.co.uk
Tel: 01903 256150 Mob: 07827 994111

PROJECT

Proposed
Development

ADDRESS

Wellesley Court
Fitzalan Road
Littlehampton
BN17 5JW

TITLE

Bicycle Store

CLIENT

M & M Premier
Property Investments

DRAWN

JLB

STATUS

Design

DATE

10/01/22

SCALE (@ A3)

1 : 50

PROJECT NUMBER

KD.1041

DRAWING NUMBER

A.401

REV

© KRONA DESIGN