



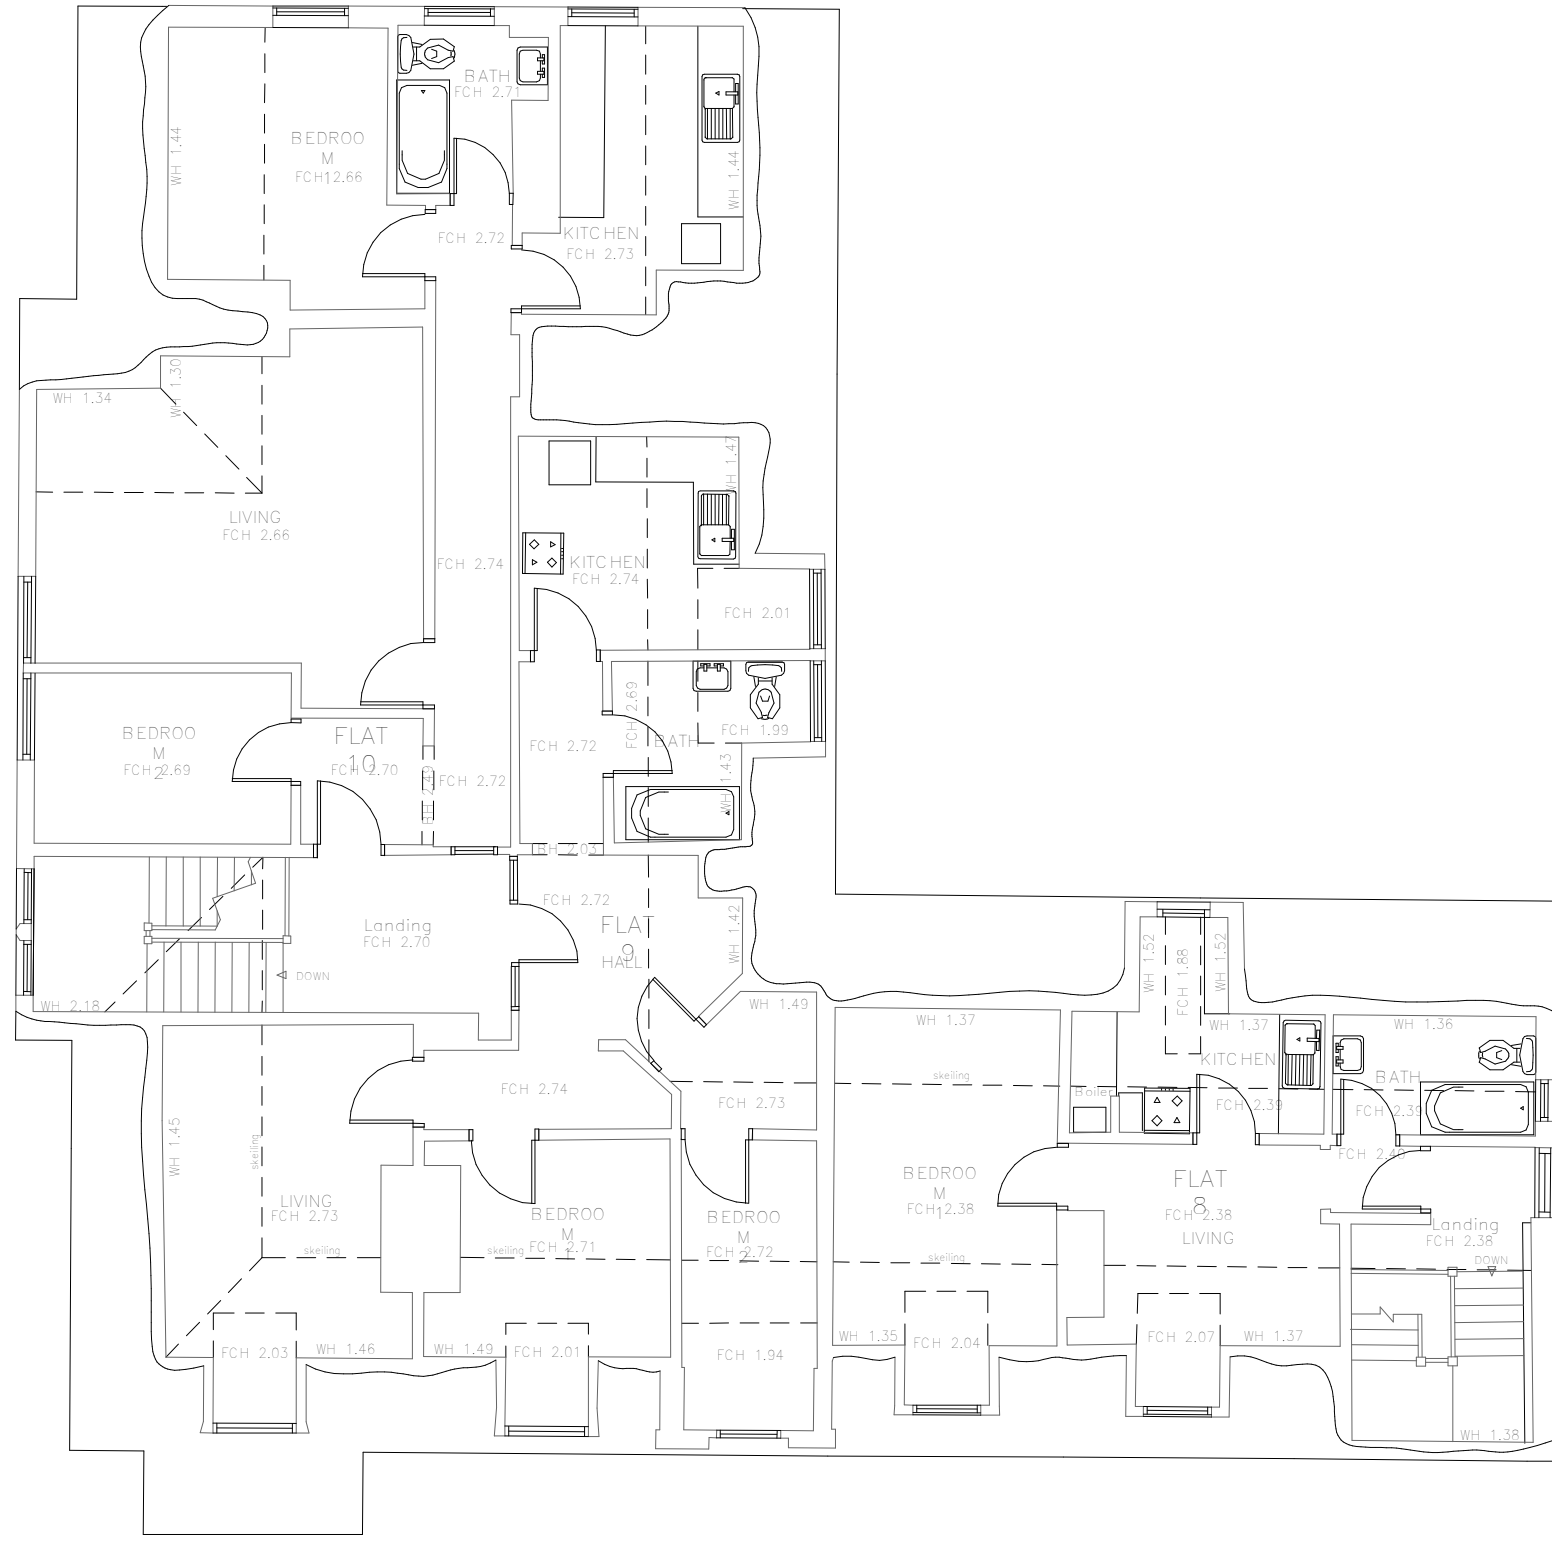


3 SECOND FLOOR
1 : 100

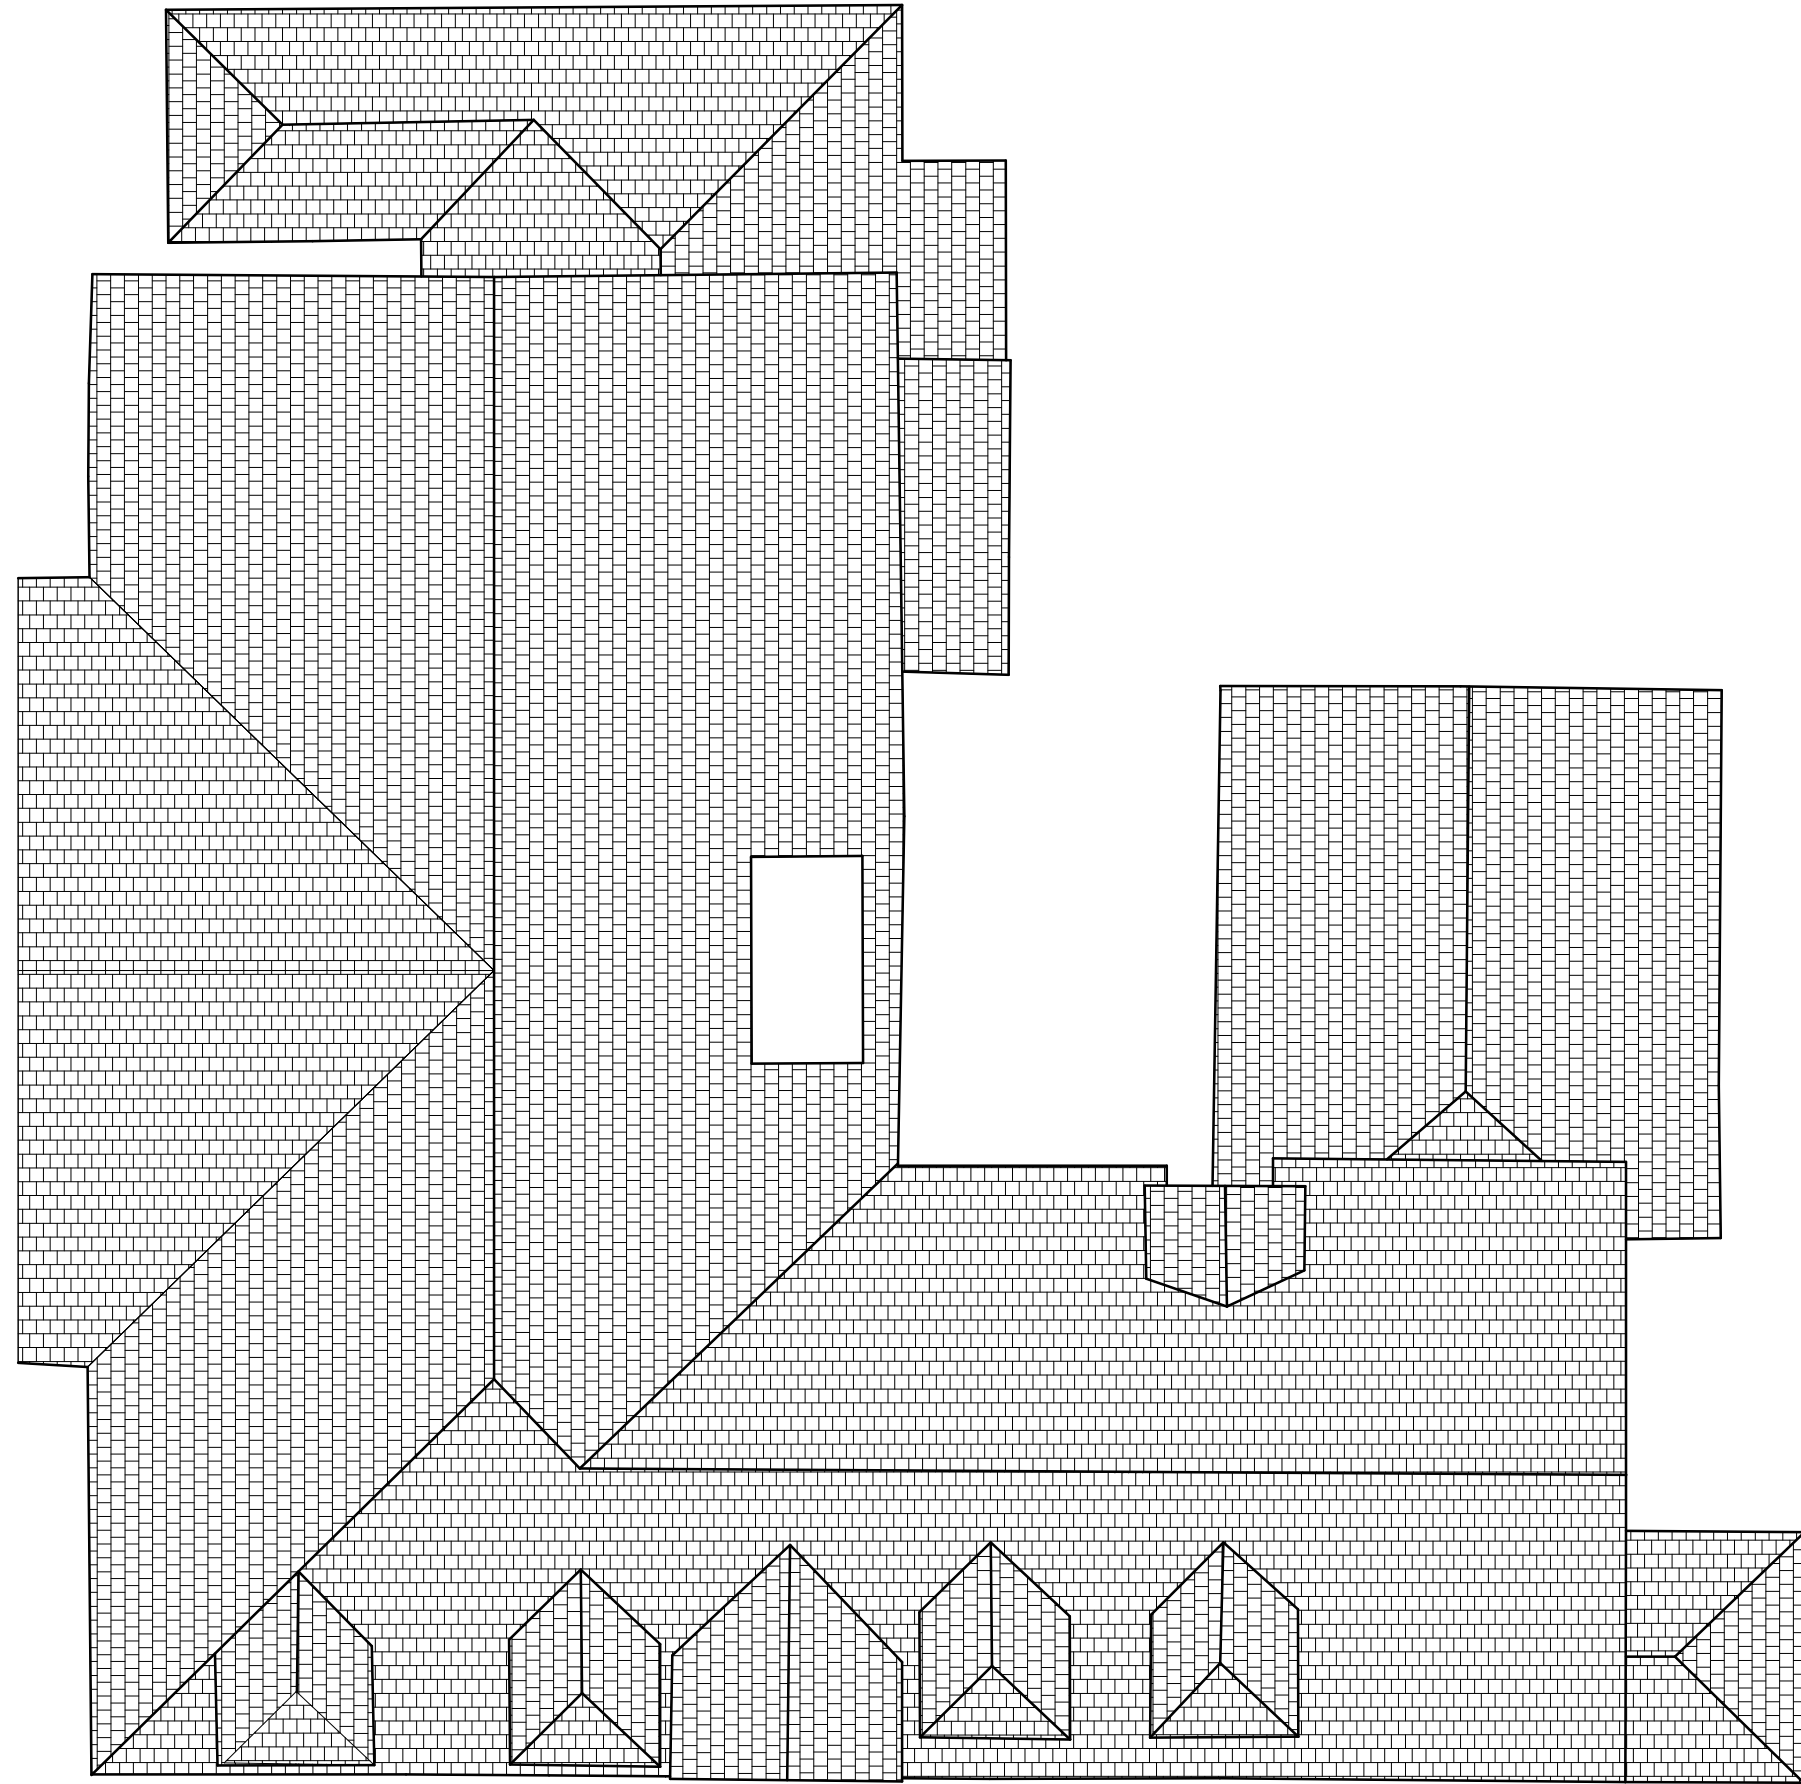


4 ROOF PLAN
1 : 100



1 GROUND FLOOR
1 : 100

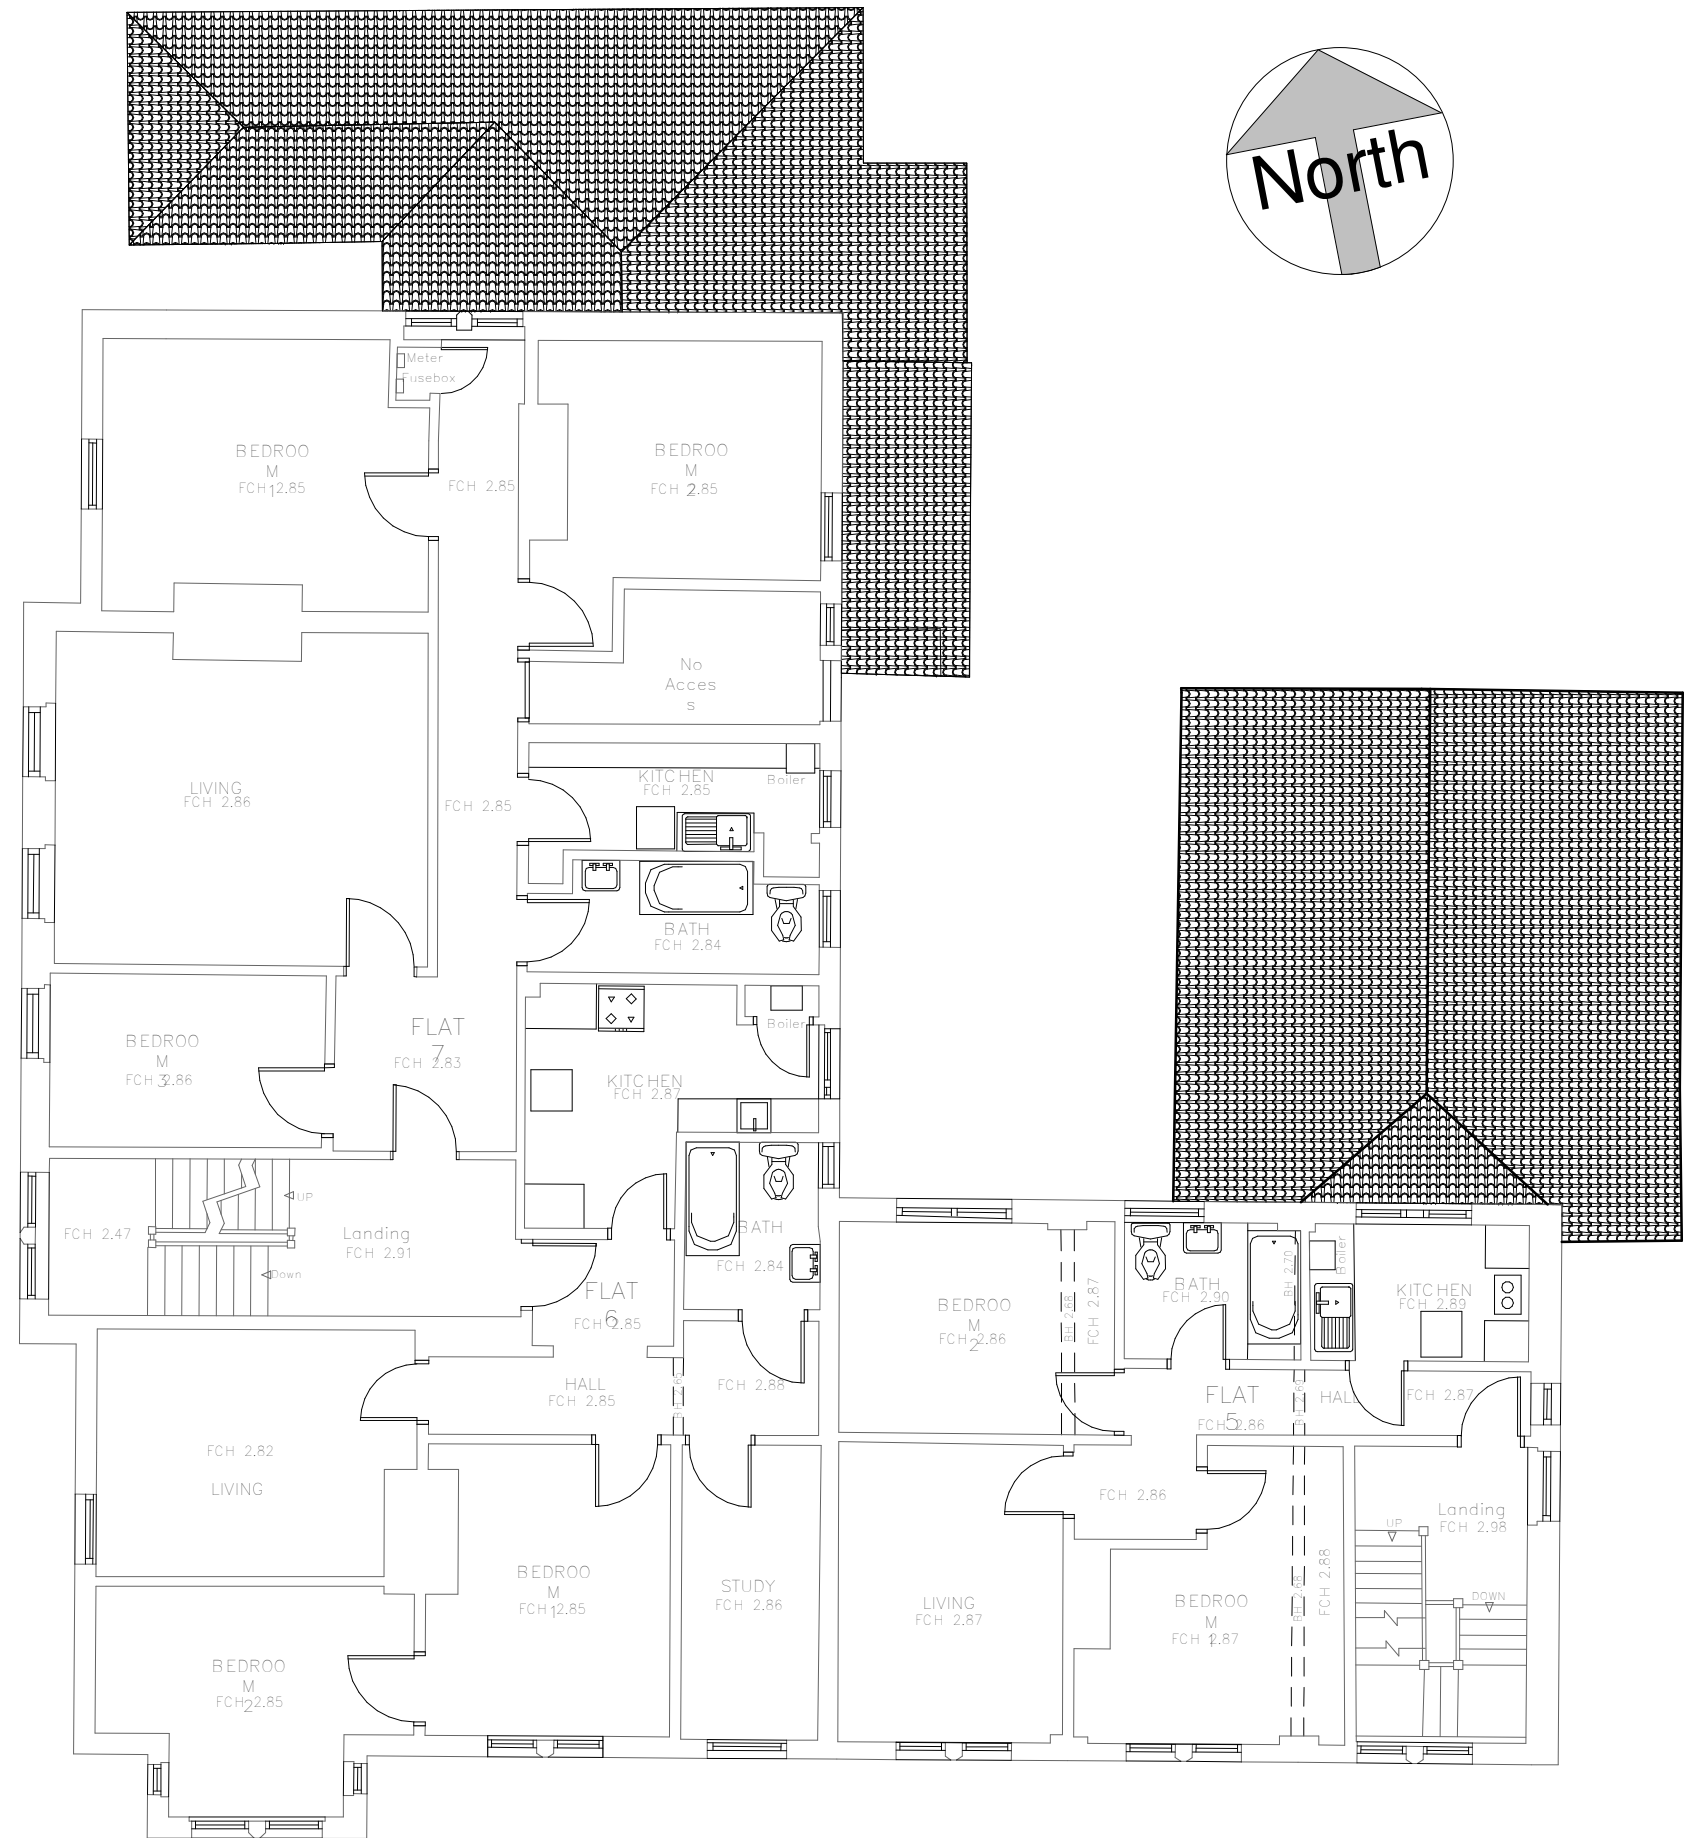

2 FIRST FLOOR
1 : 100

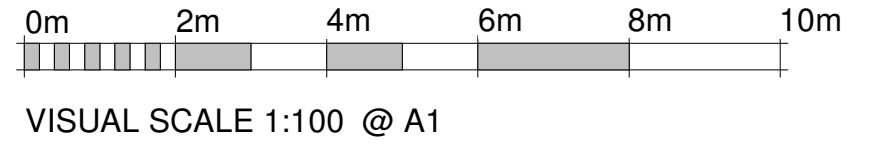

**KRONA
DESIGN**

ARCHITECTURAL DESIGN & DRAFTING
4 Union Place | Worthing | BN11 1LG
info@kronadesign.co.uk | kronadesign.co.uk
Tel: 01903 256150 Mob: 07827 994111

PROJECT
**Proposed
Development**

ADDRESS
**Wellesley Court
Fitzalan Road
Littlehampton
BN17 5JW**

TITLE
Existing Plans

CLIENT
**M & M Premier Property
Investments**

DRAWN
JLB

STATUS
DATE
27/07/21

SCALE (@ A1)
1 : 100

PROJECT NUMBER
KD.1041

DRAWING NUMBER
A.100

REV

© KRONA DESIGN