





VISUAL SCALE 1:100 @ A1

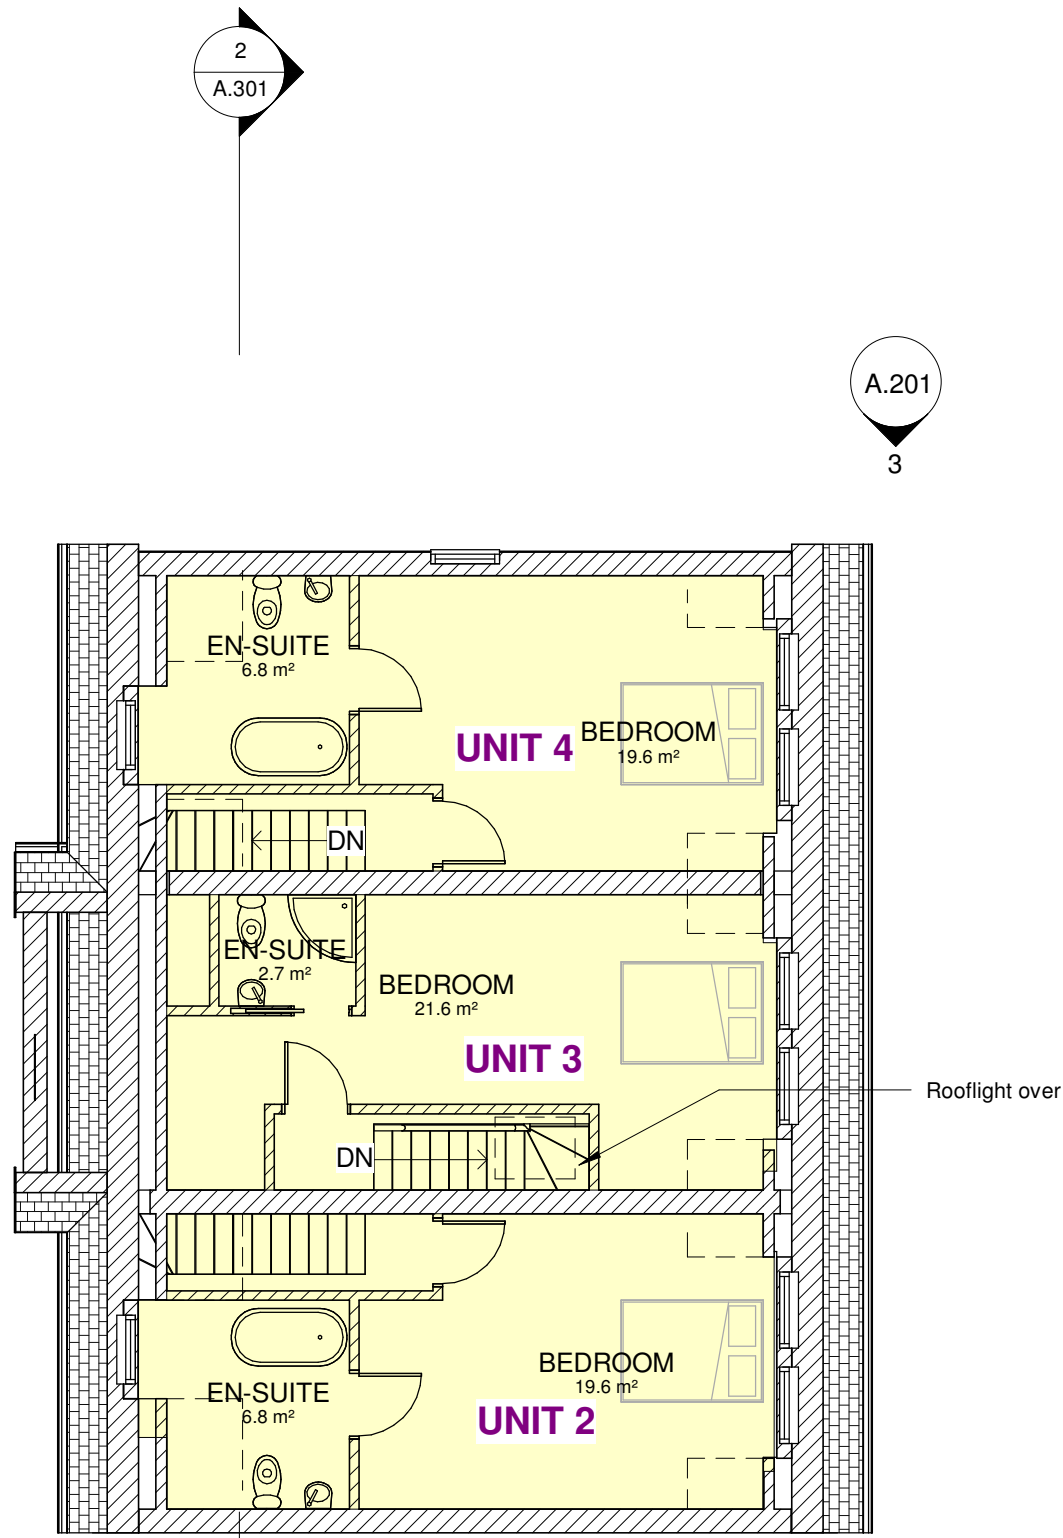


2 A.201

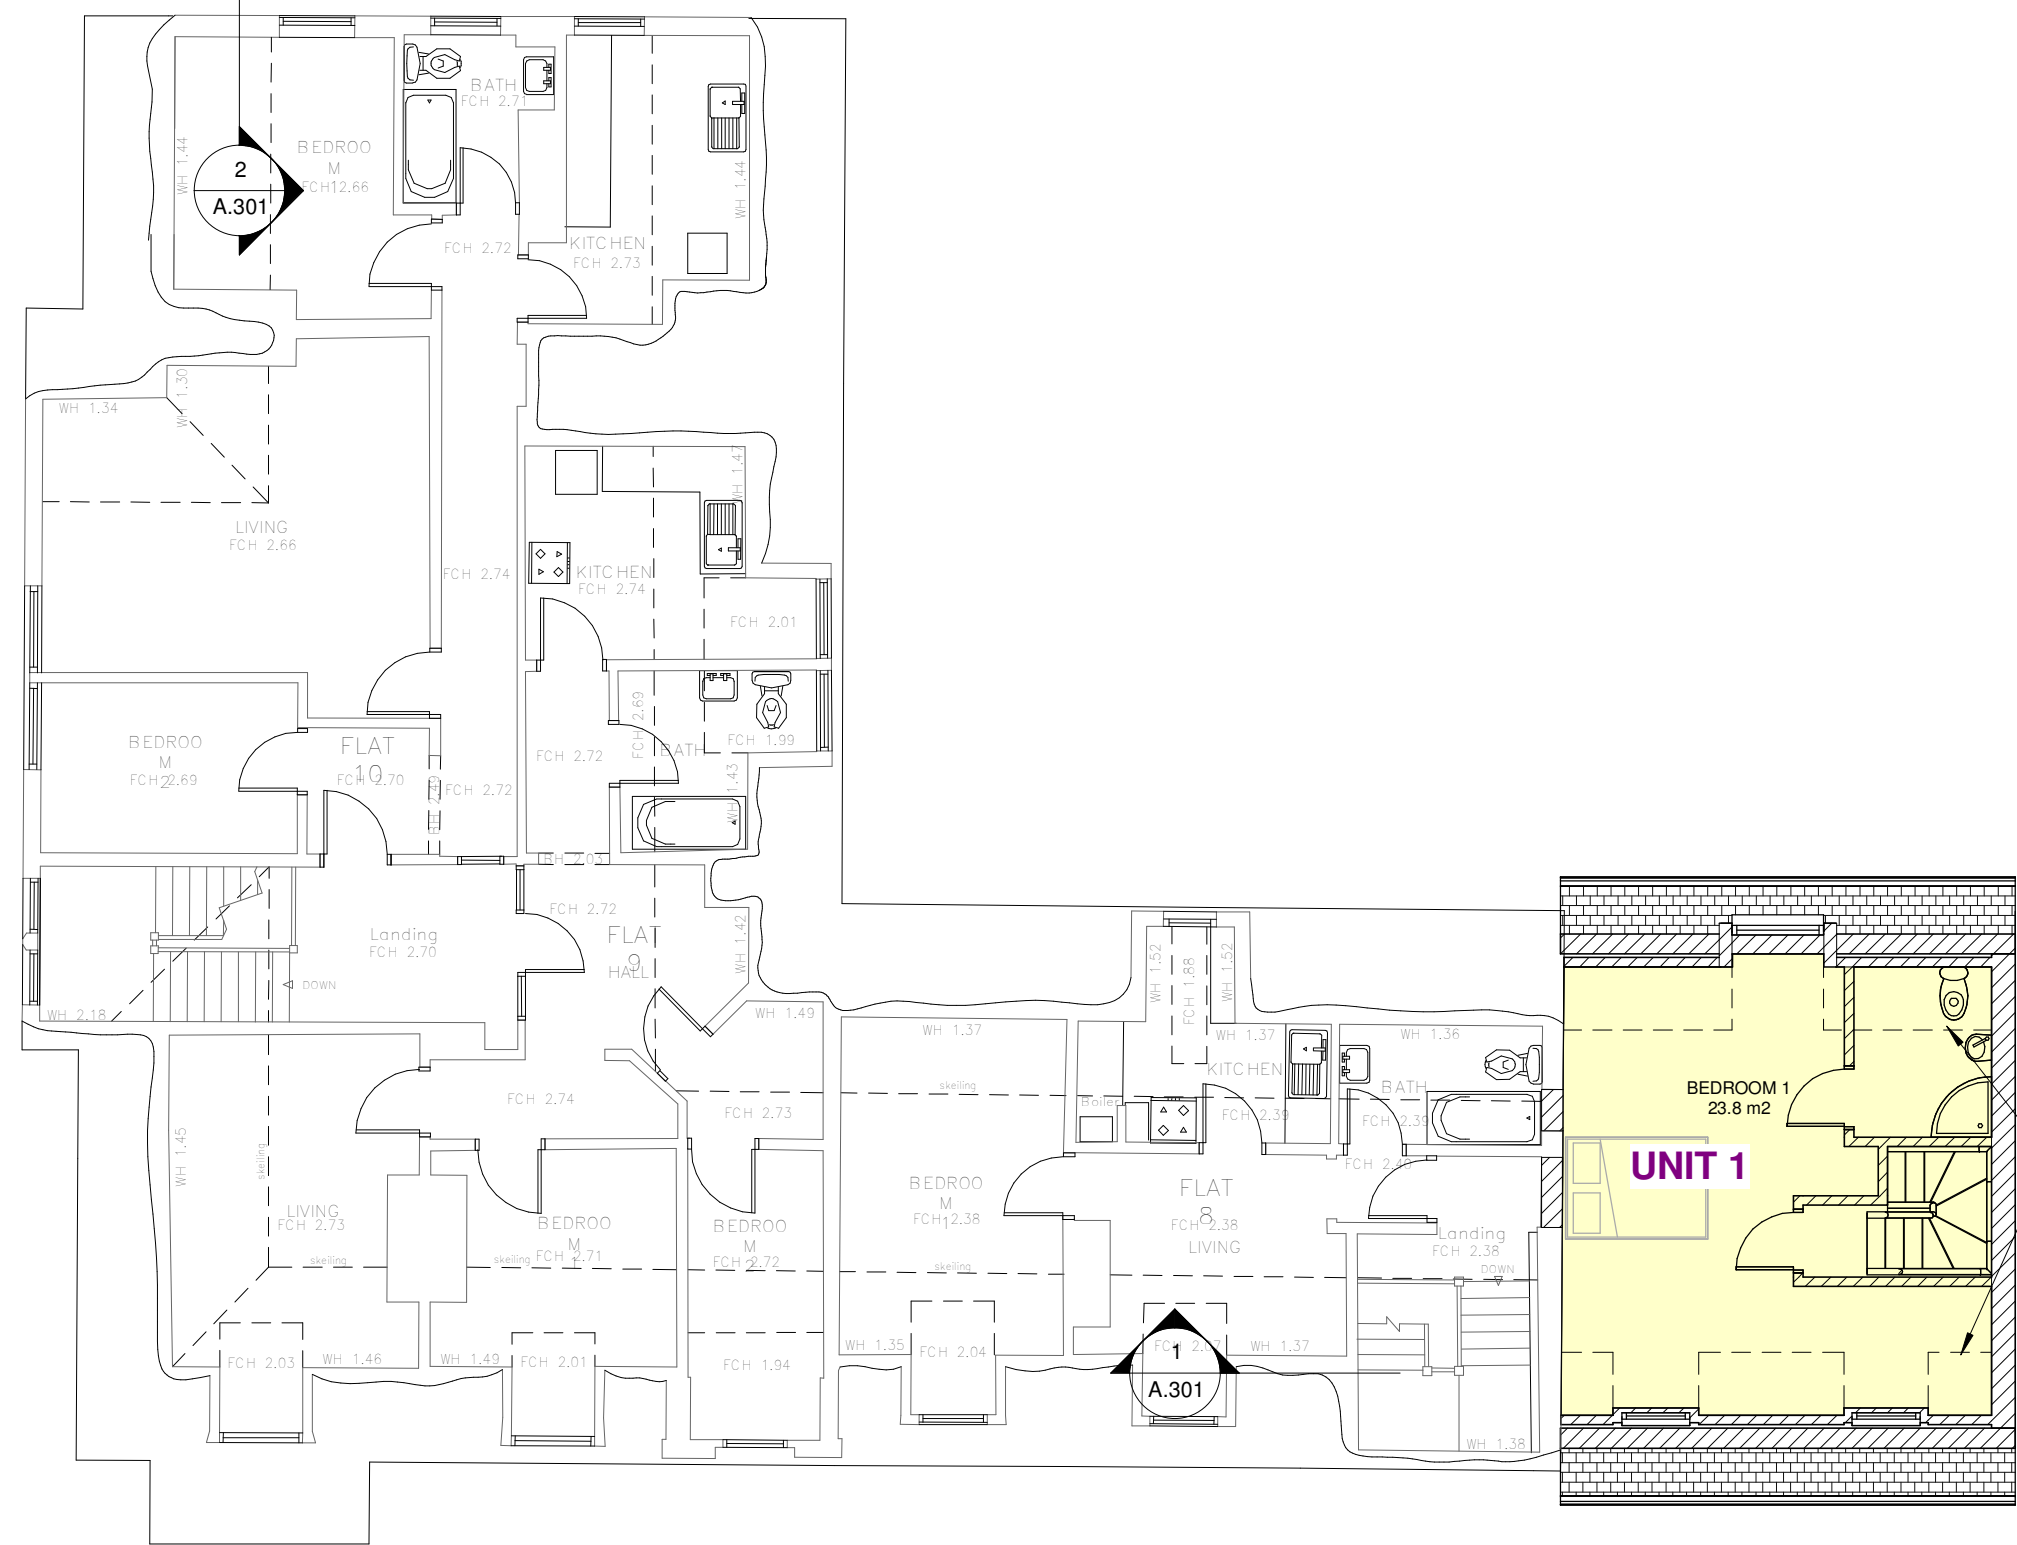

A.201 4

1 SECOND FLOOR
1 : 100

1 A.201

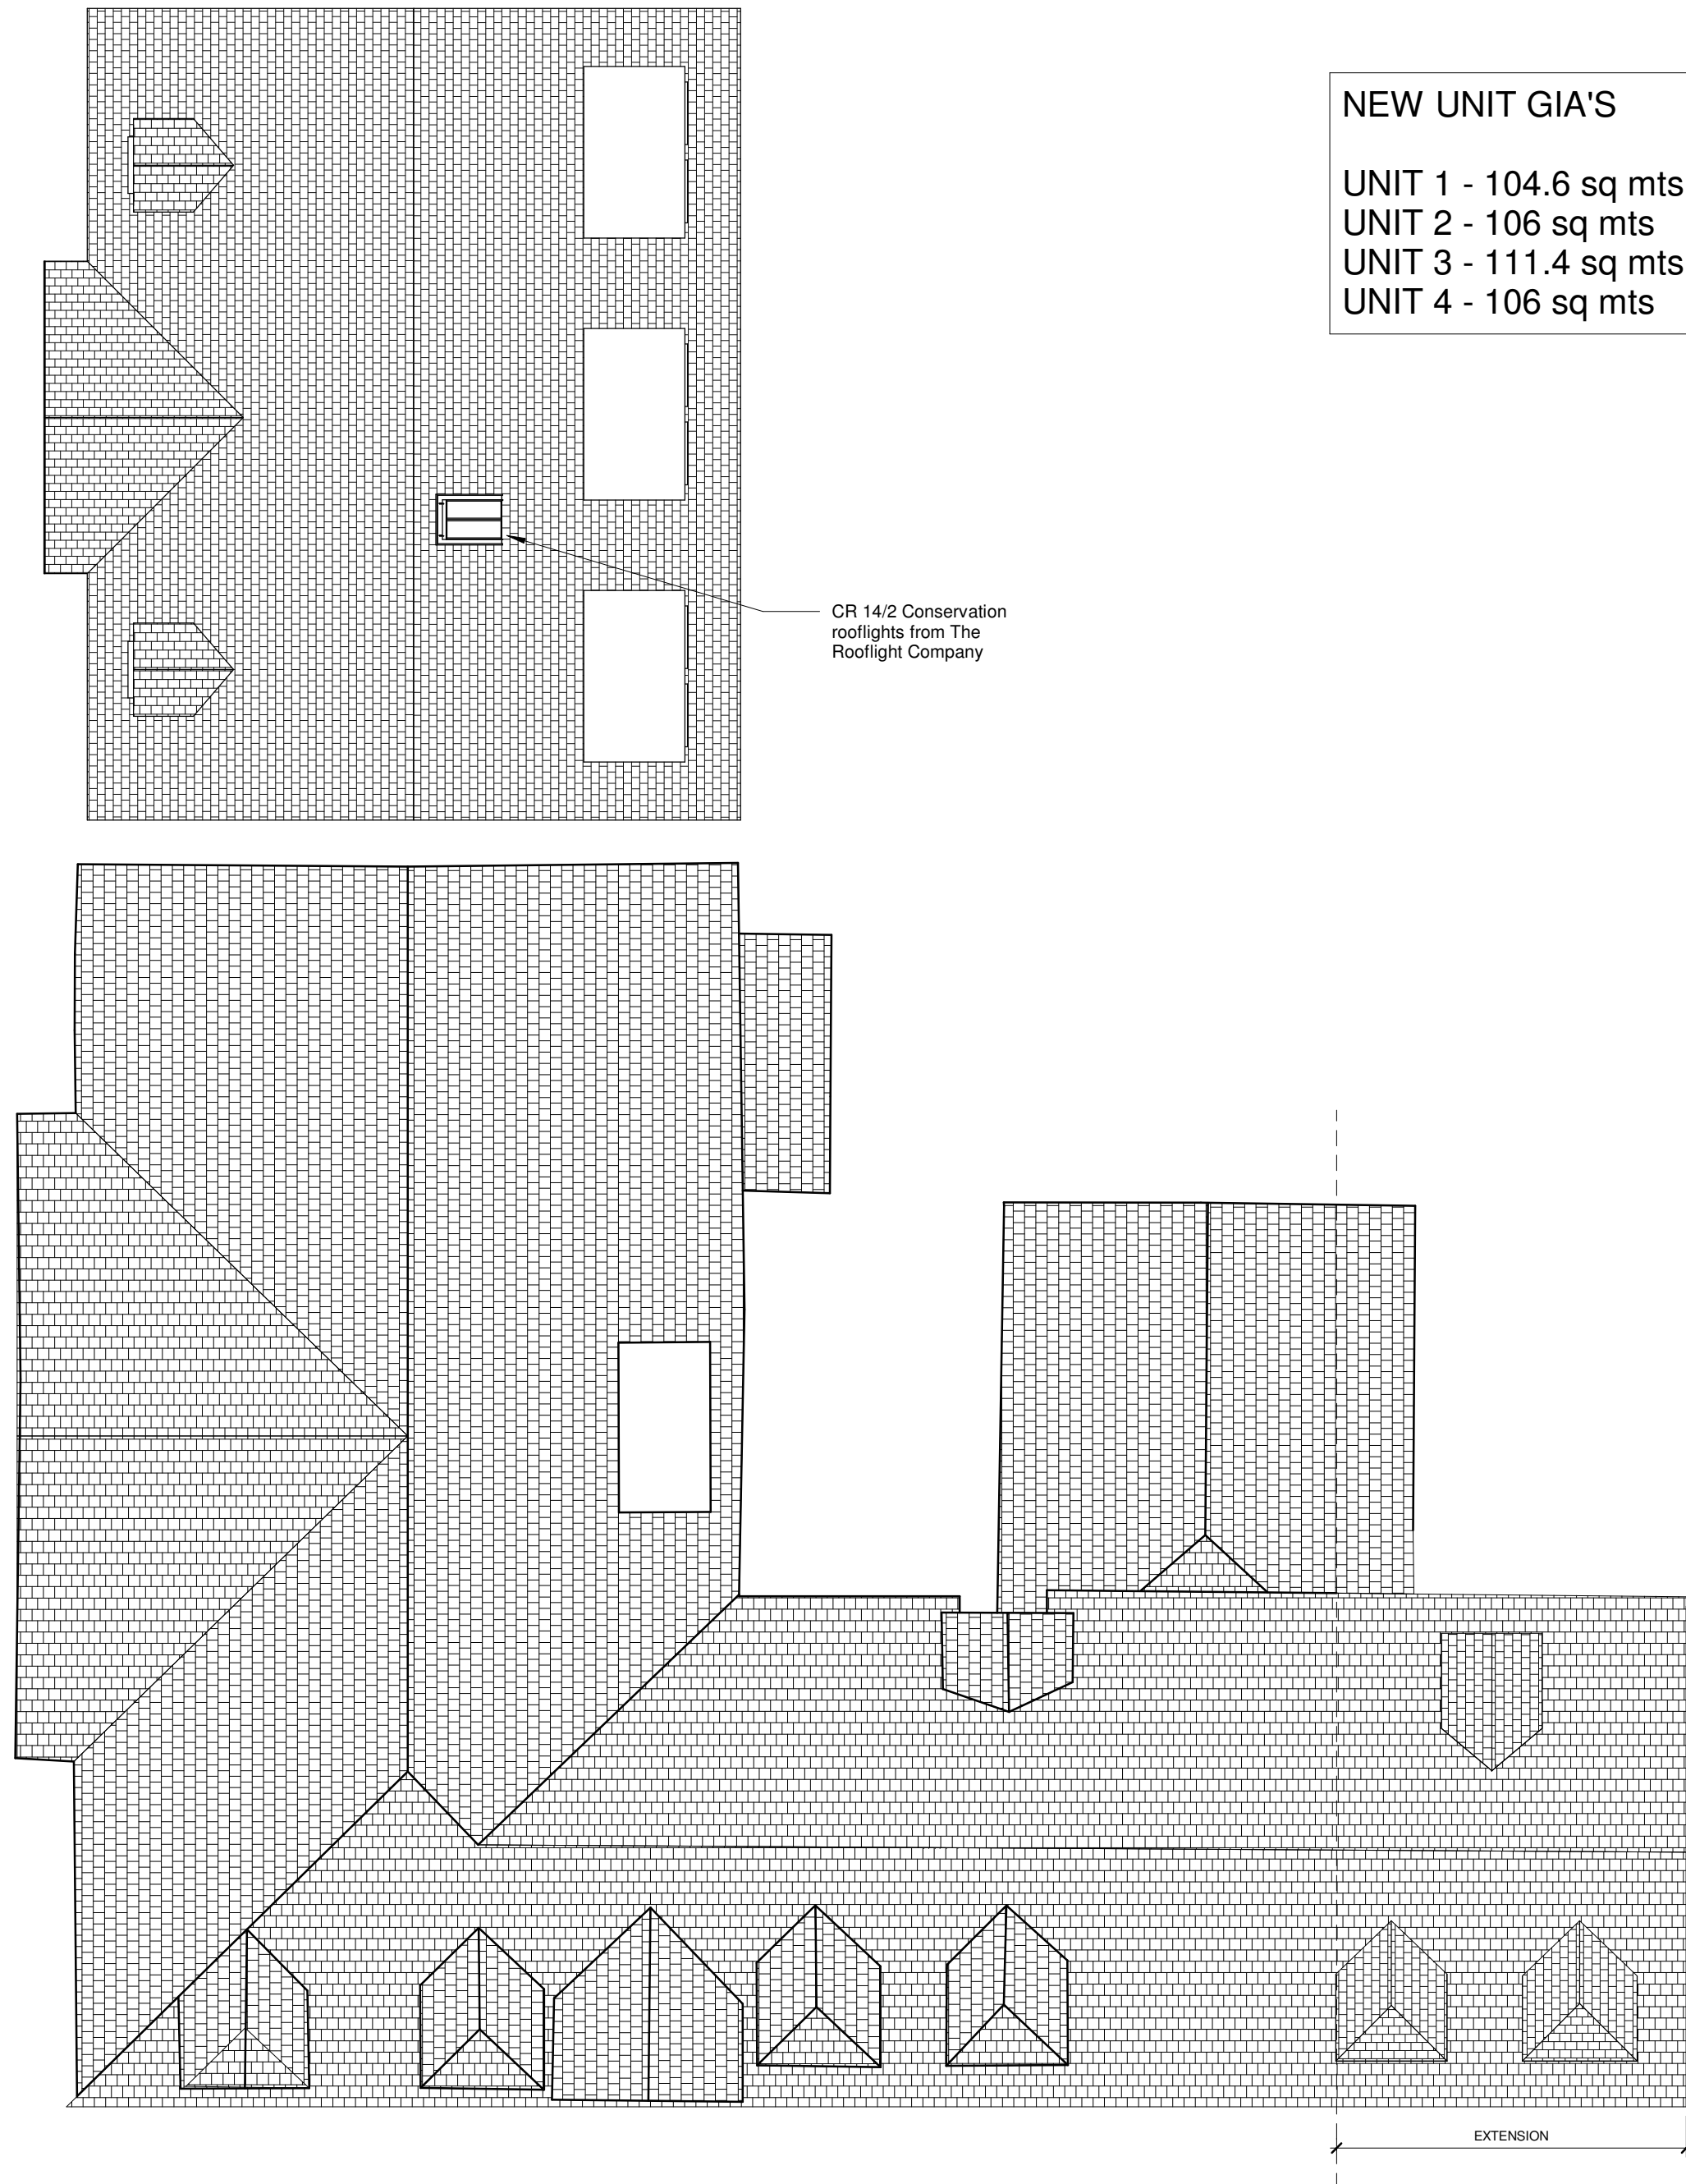

NEW UNIT GIA'S

UNIT 1 - 104.6 sq mts
UNIT 2 - 106 sq mts
UNIT 3 - 111.4 sq mts
UNIT 4 - 106 sq mts

CR 14/2 Conservation
rooflights from The
Rooflight Company

1800mm headheight

1 A.301

2 ROOF PLAN
1 : 100

**KRONA
DESIGN**

ARCHITECTURAL DESIGN & DRAFTING
4 Union Place | Worthing | BN11 1LG
info@kronadesign.co.uk | kronadesign.co.uk
Tel: 01903 256150 Mob: 07827 994111

PROJECT
**Proposed
Development**

ADDRESS
**Wellesley Court
Fitzalan Road
Littlehampton
BN17 5JW**

TITLE
Proposed Plans

CLIENT
**M & M Premier Property
Investments**

DRAWN STATUS DATE
JLB 11/11/21

SCALE (@ A1) PROJECT NUMBER
As indicated KD.1041

DRAWING NUMBER REV
A.102 D

© KRONA DESIGN