


NOTES
DO NOT SCALE OFF THIS DRAWING EXCEPT FOR PLANNING PURPOSES
ALL DIMENSIONS SHOULD CHECKED ON SITE PRIOR TO COMMENCEMENT OF WORK
ALL GOODS MATERIALS AND WORKMANSHIP MUST CONFORM WITH CURRENT BUILDING REGULATIONS, BRITISH STANDARDS AND CODES OF PRACTICE
COPYRIGHT OF THIS DRAWING IS RETAINED BY GARRY MOUNT CHARTERED ARCHITECTURAL TECHNOLOGIST AND IT MUST NOT BE REPRODUCED WITHOUT WRITTEN CONSENT

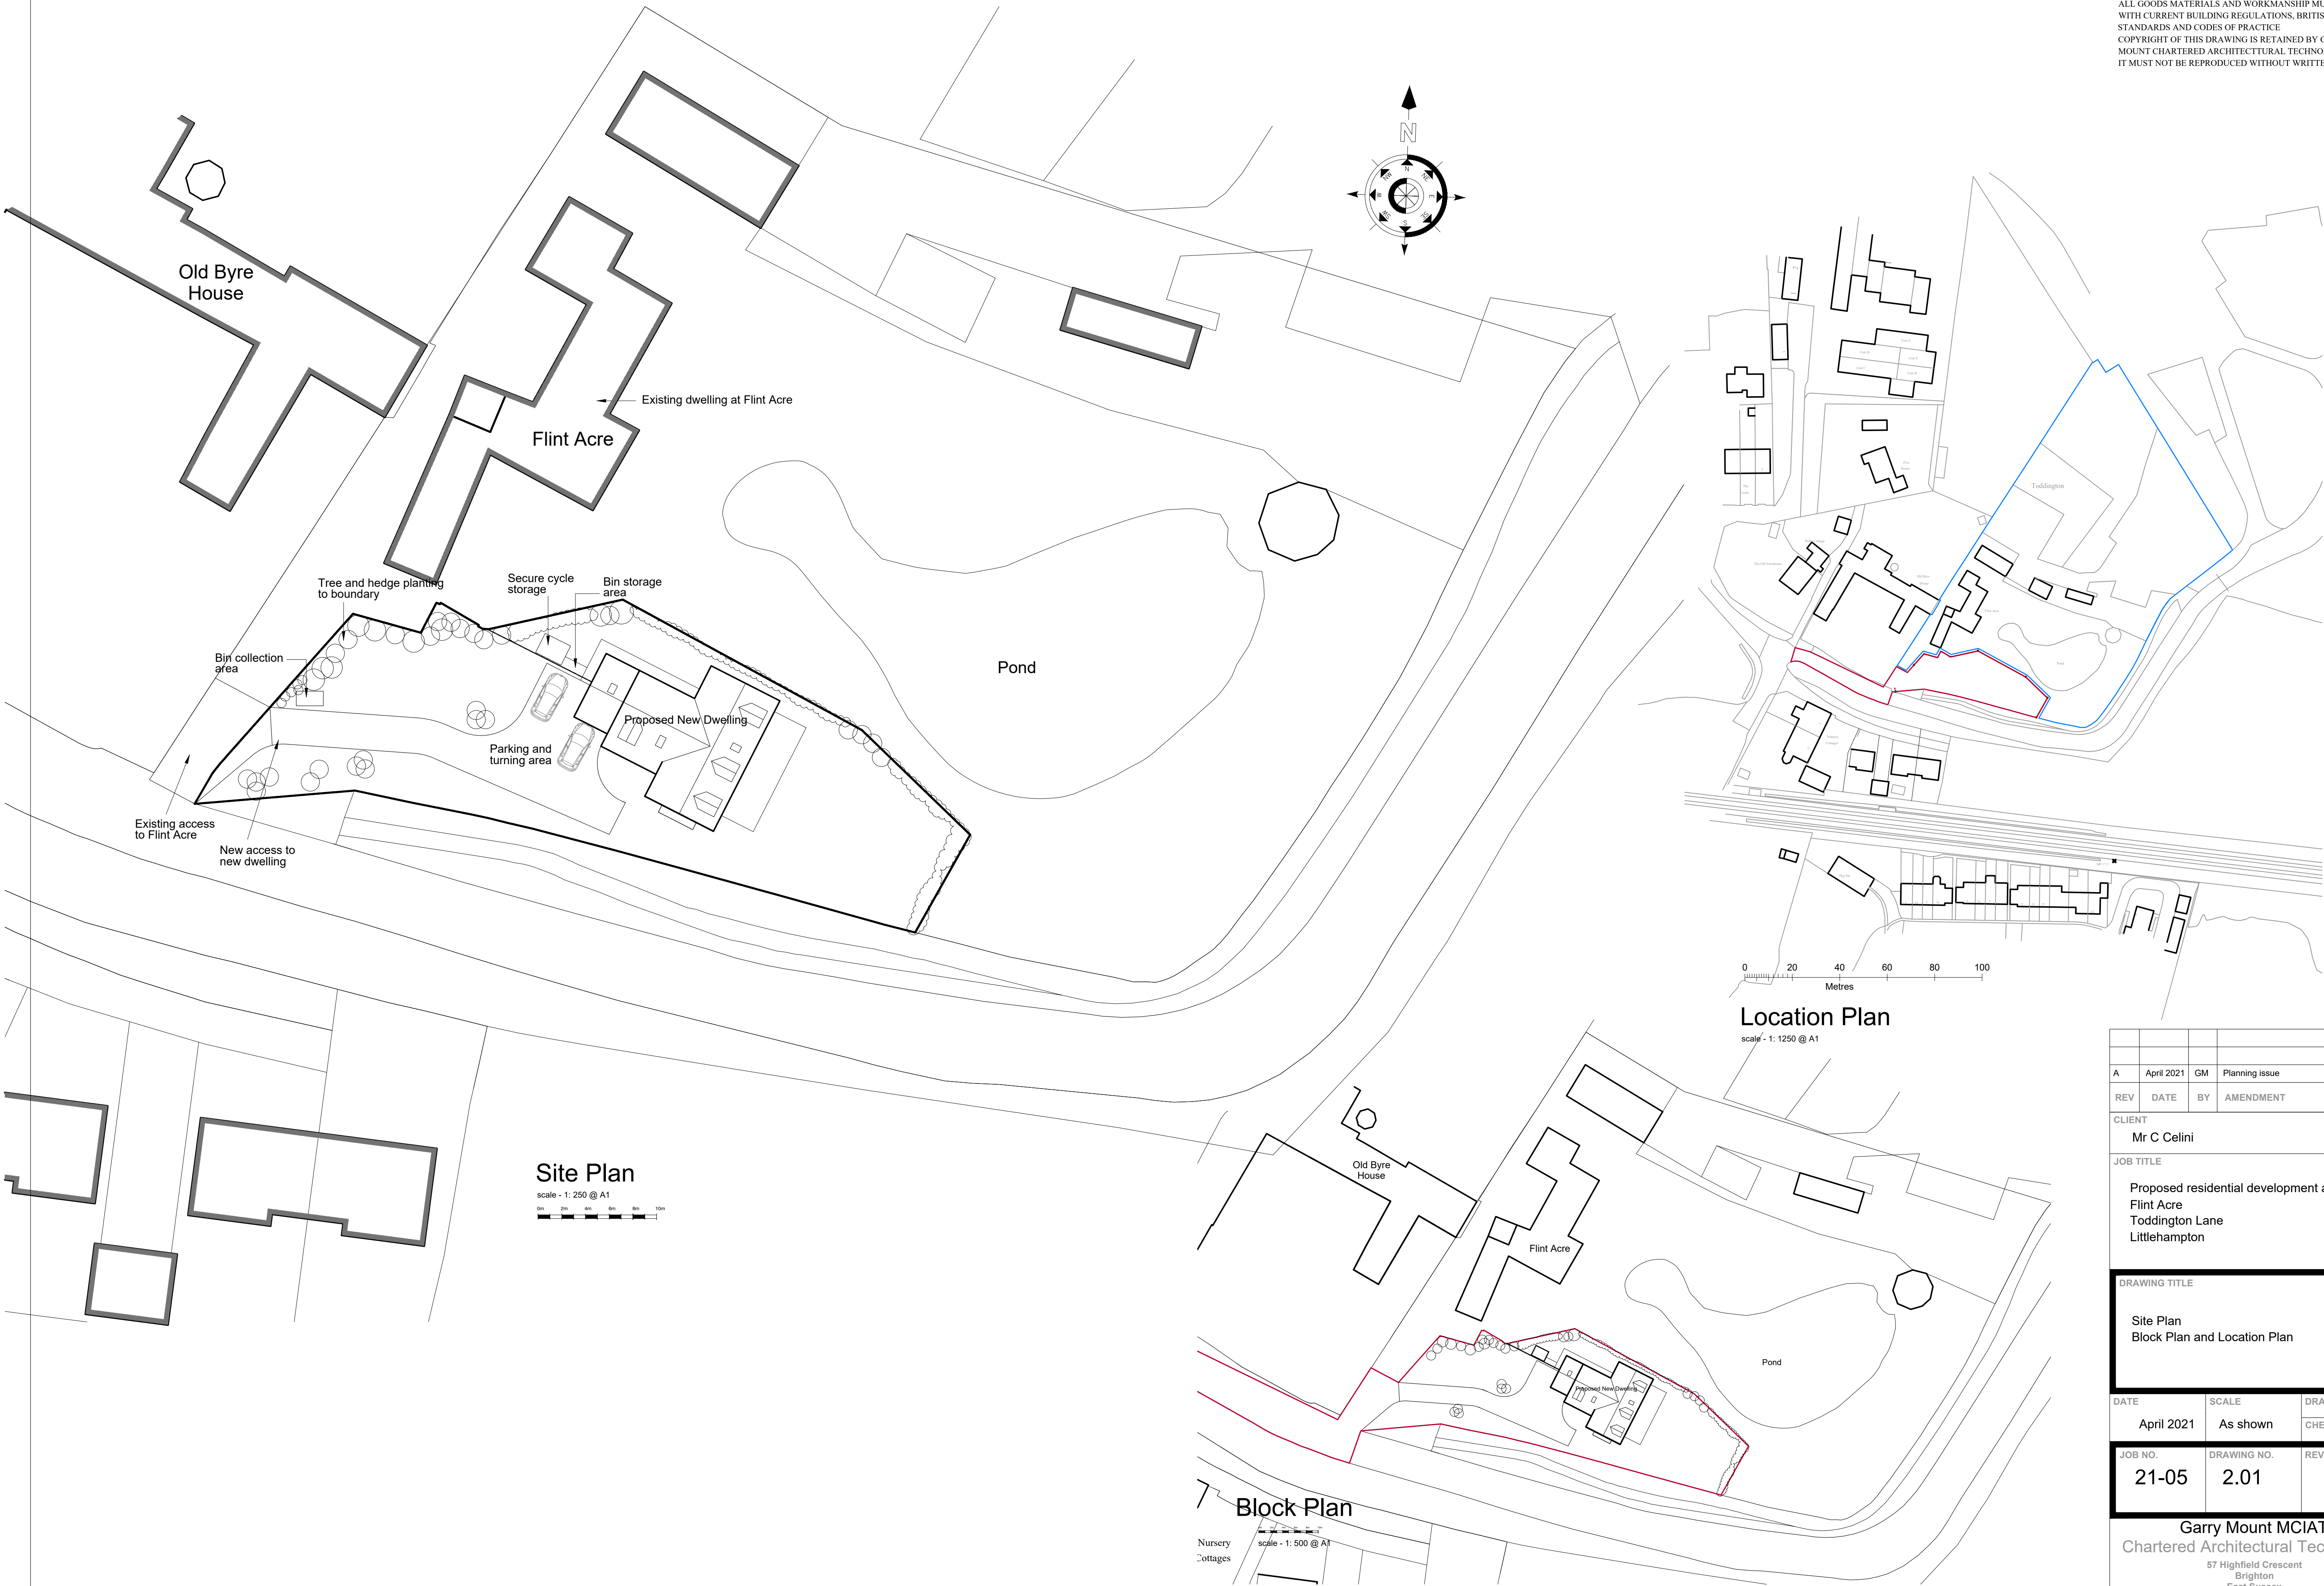

A	April 2021	GM	Planning issue
REV	DATE	BY	AMENDMENT
CLIENT			
Mr C Celini			
JOB TITLE			
Proposed residential development at Flint Acre Toddington Lane Littlehampton			
DRAWING TITLE			
Site Plan Block Plan and Location Plan			
DATE	SCALE	DRAWN BY GM	
April 2021	As shown	CHECKED BY	
JOB NO.	DRAWING NO.	REVISION	
21-05	2.01	A	
Garry Mount MCIAT Chartered Architectural Technologist 57 Highfield Crescent Brighton East Sussex BN1 8JD Tel : 07951 332812 email : garrymount@gmail.com			