




KEY:

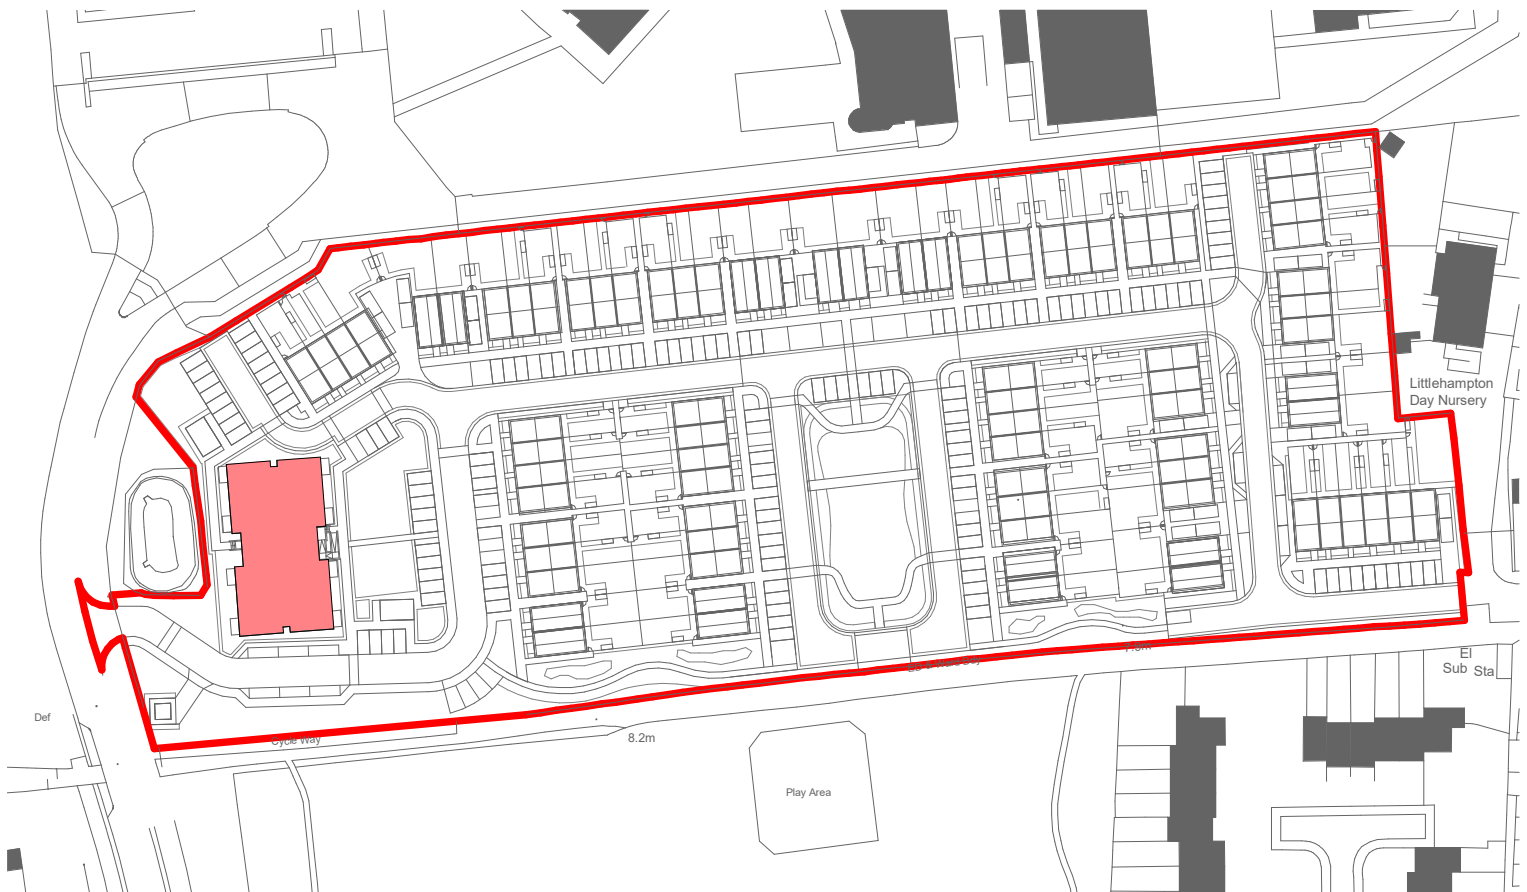


Ground Floor Plan
1 : 100

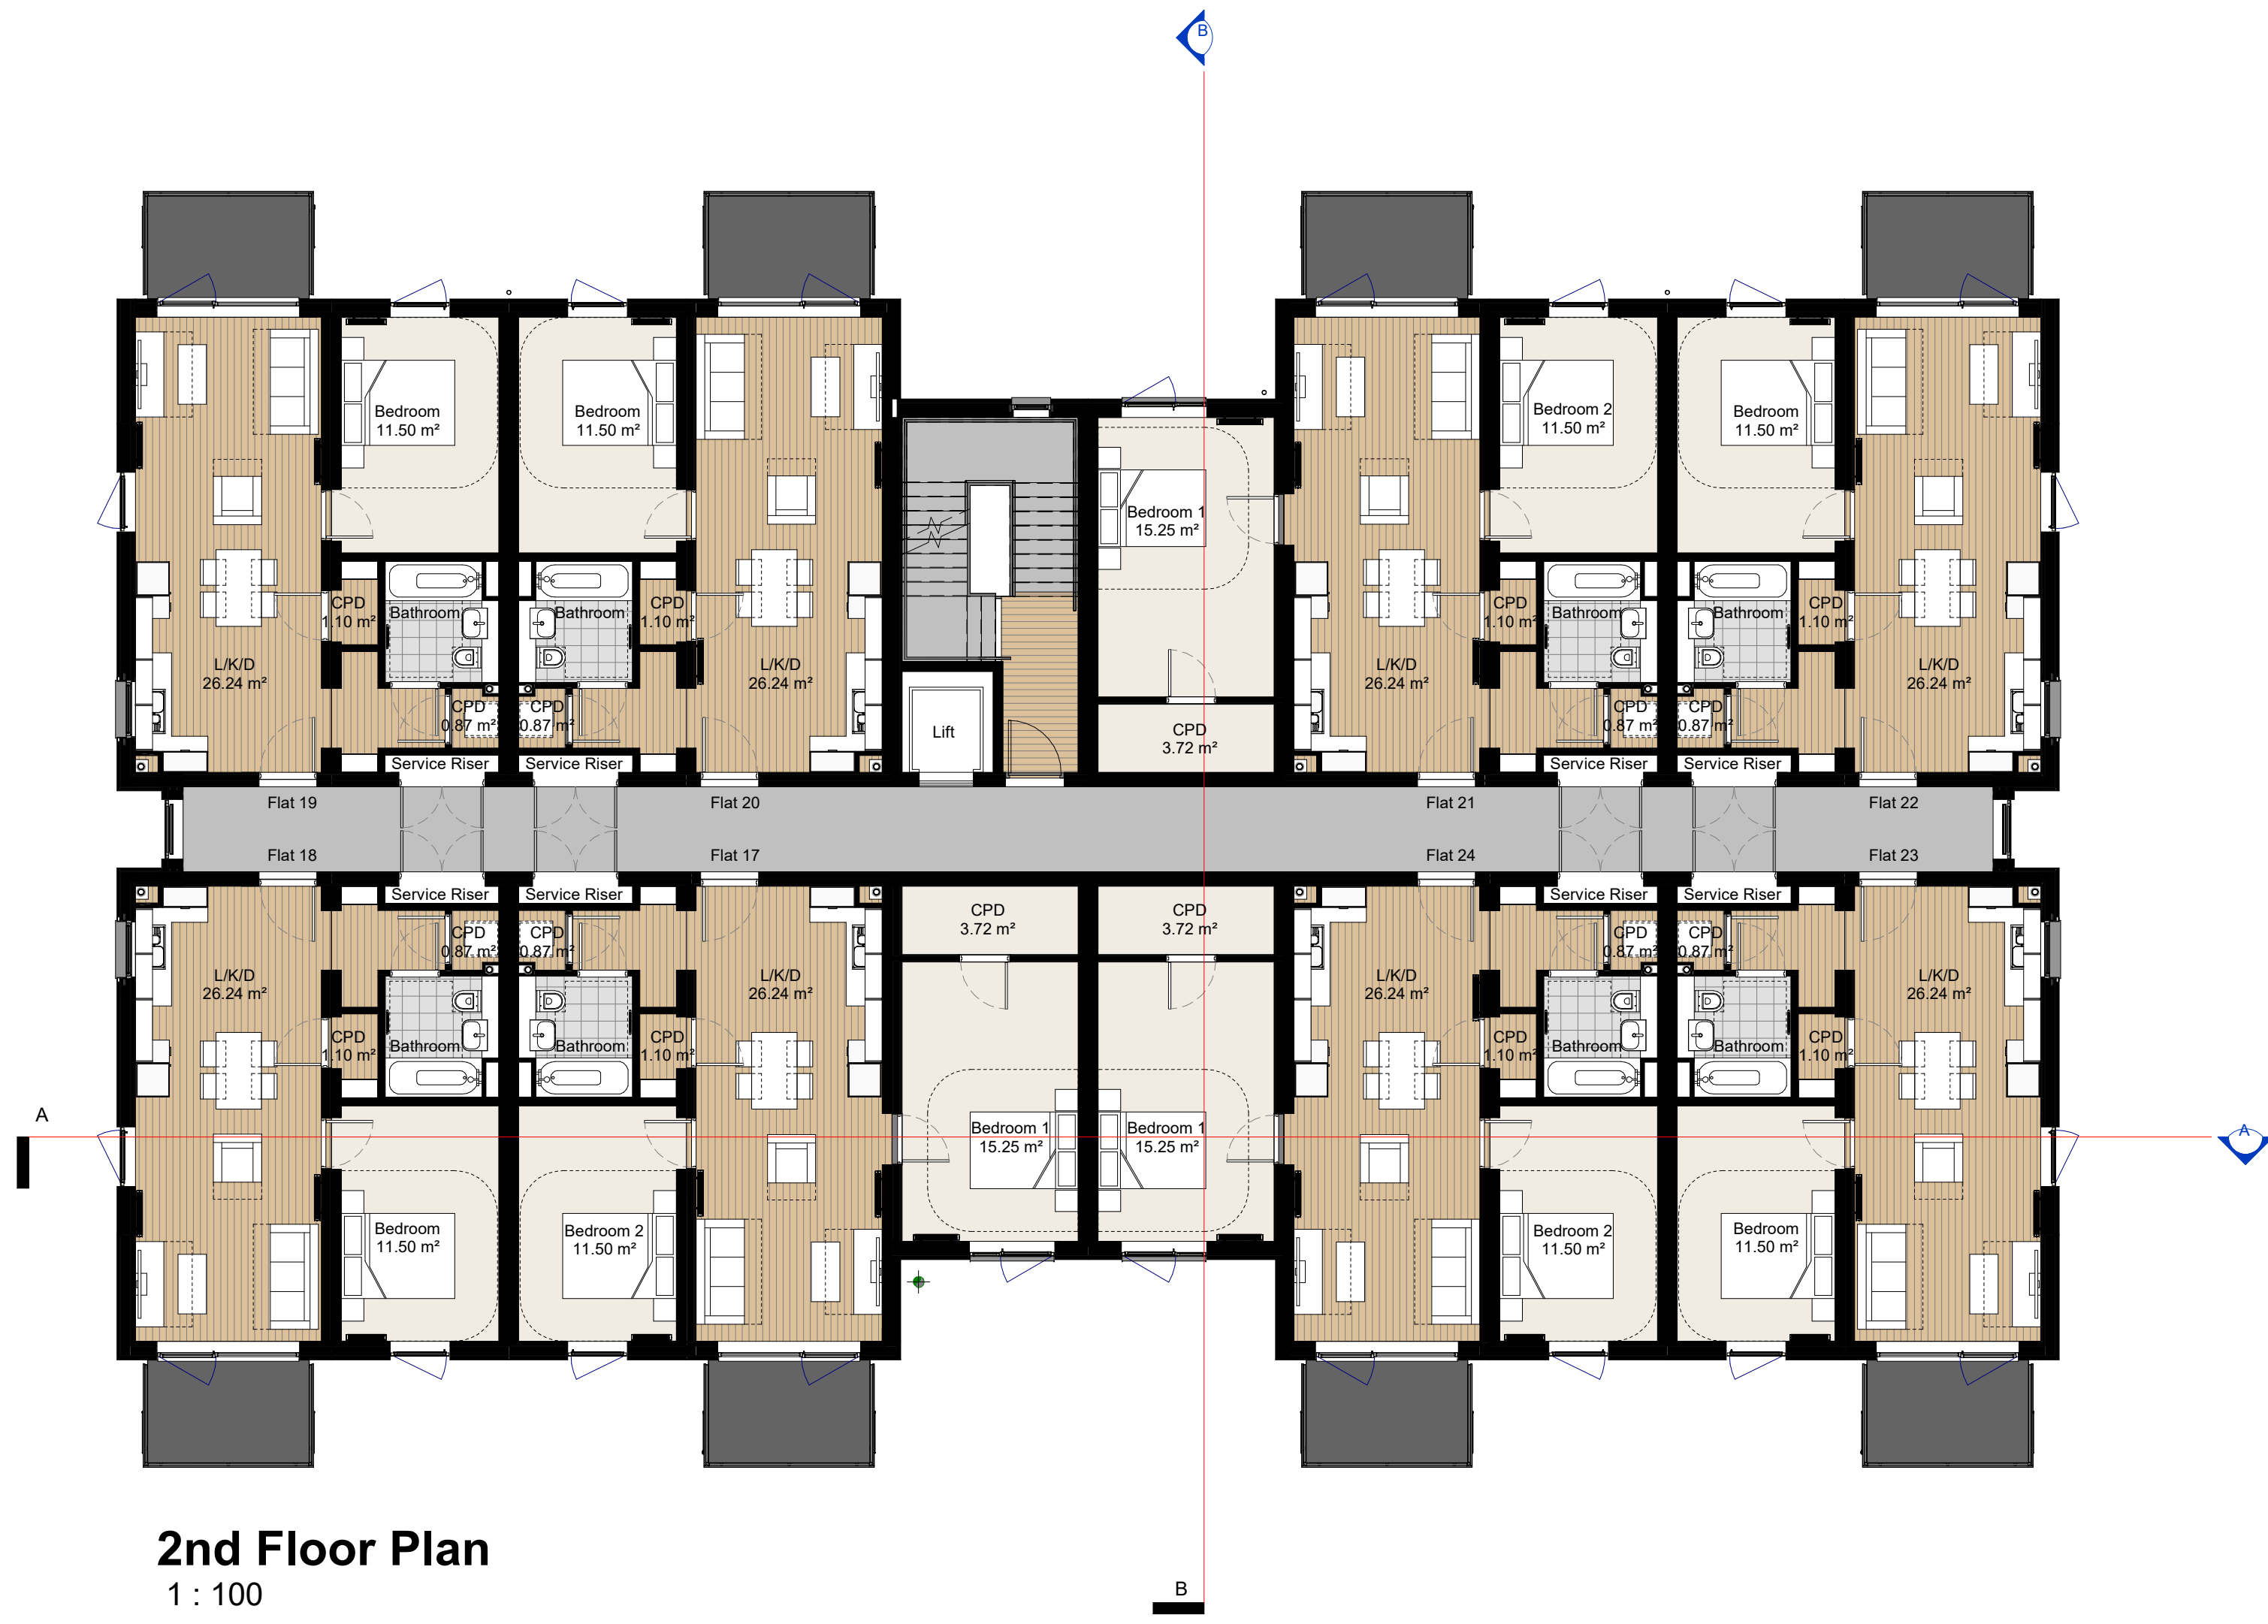

2nd Floor Plan
1 : 100

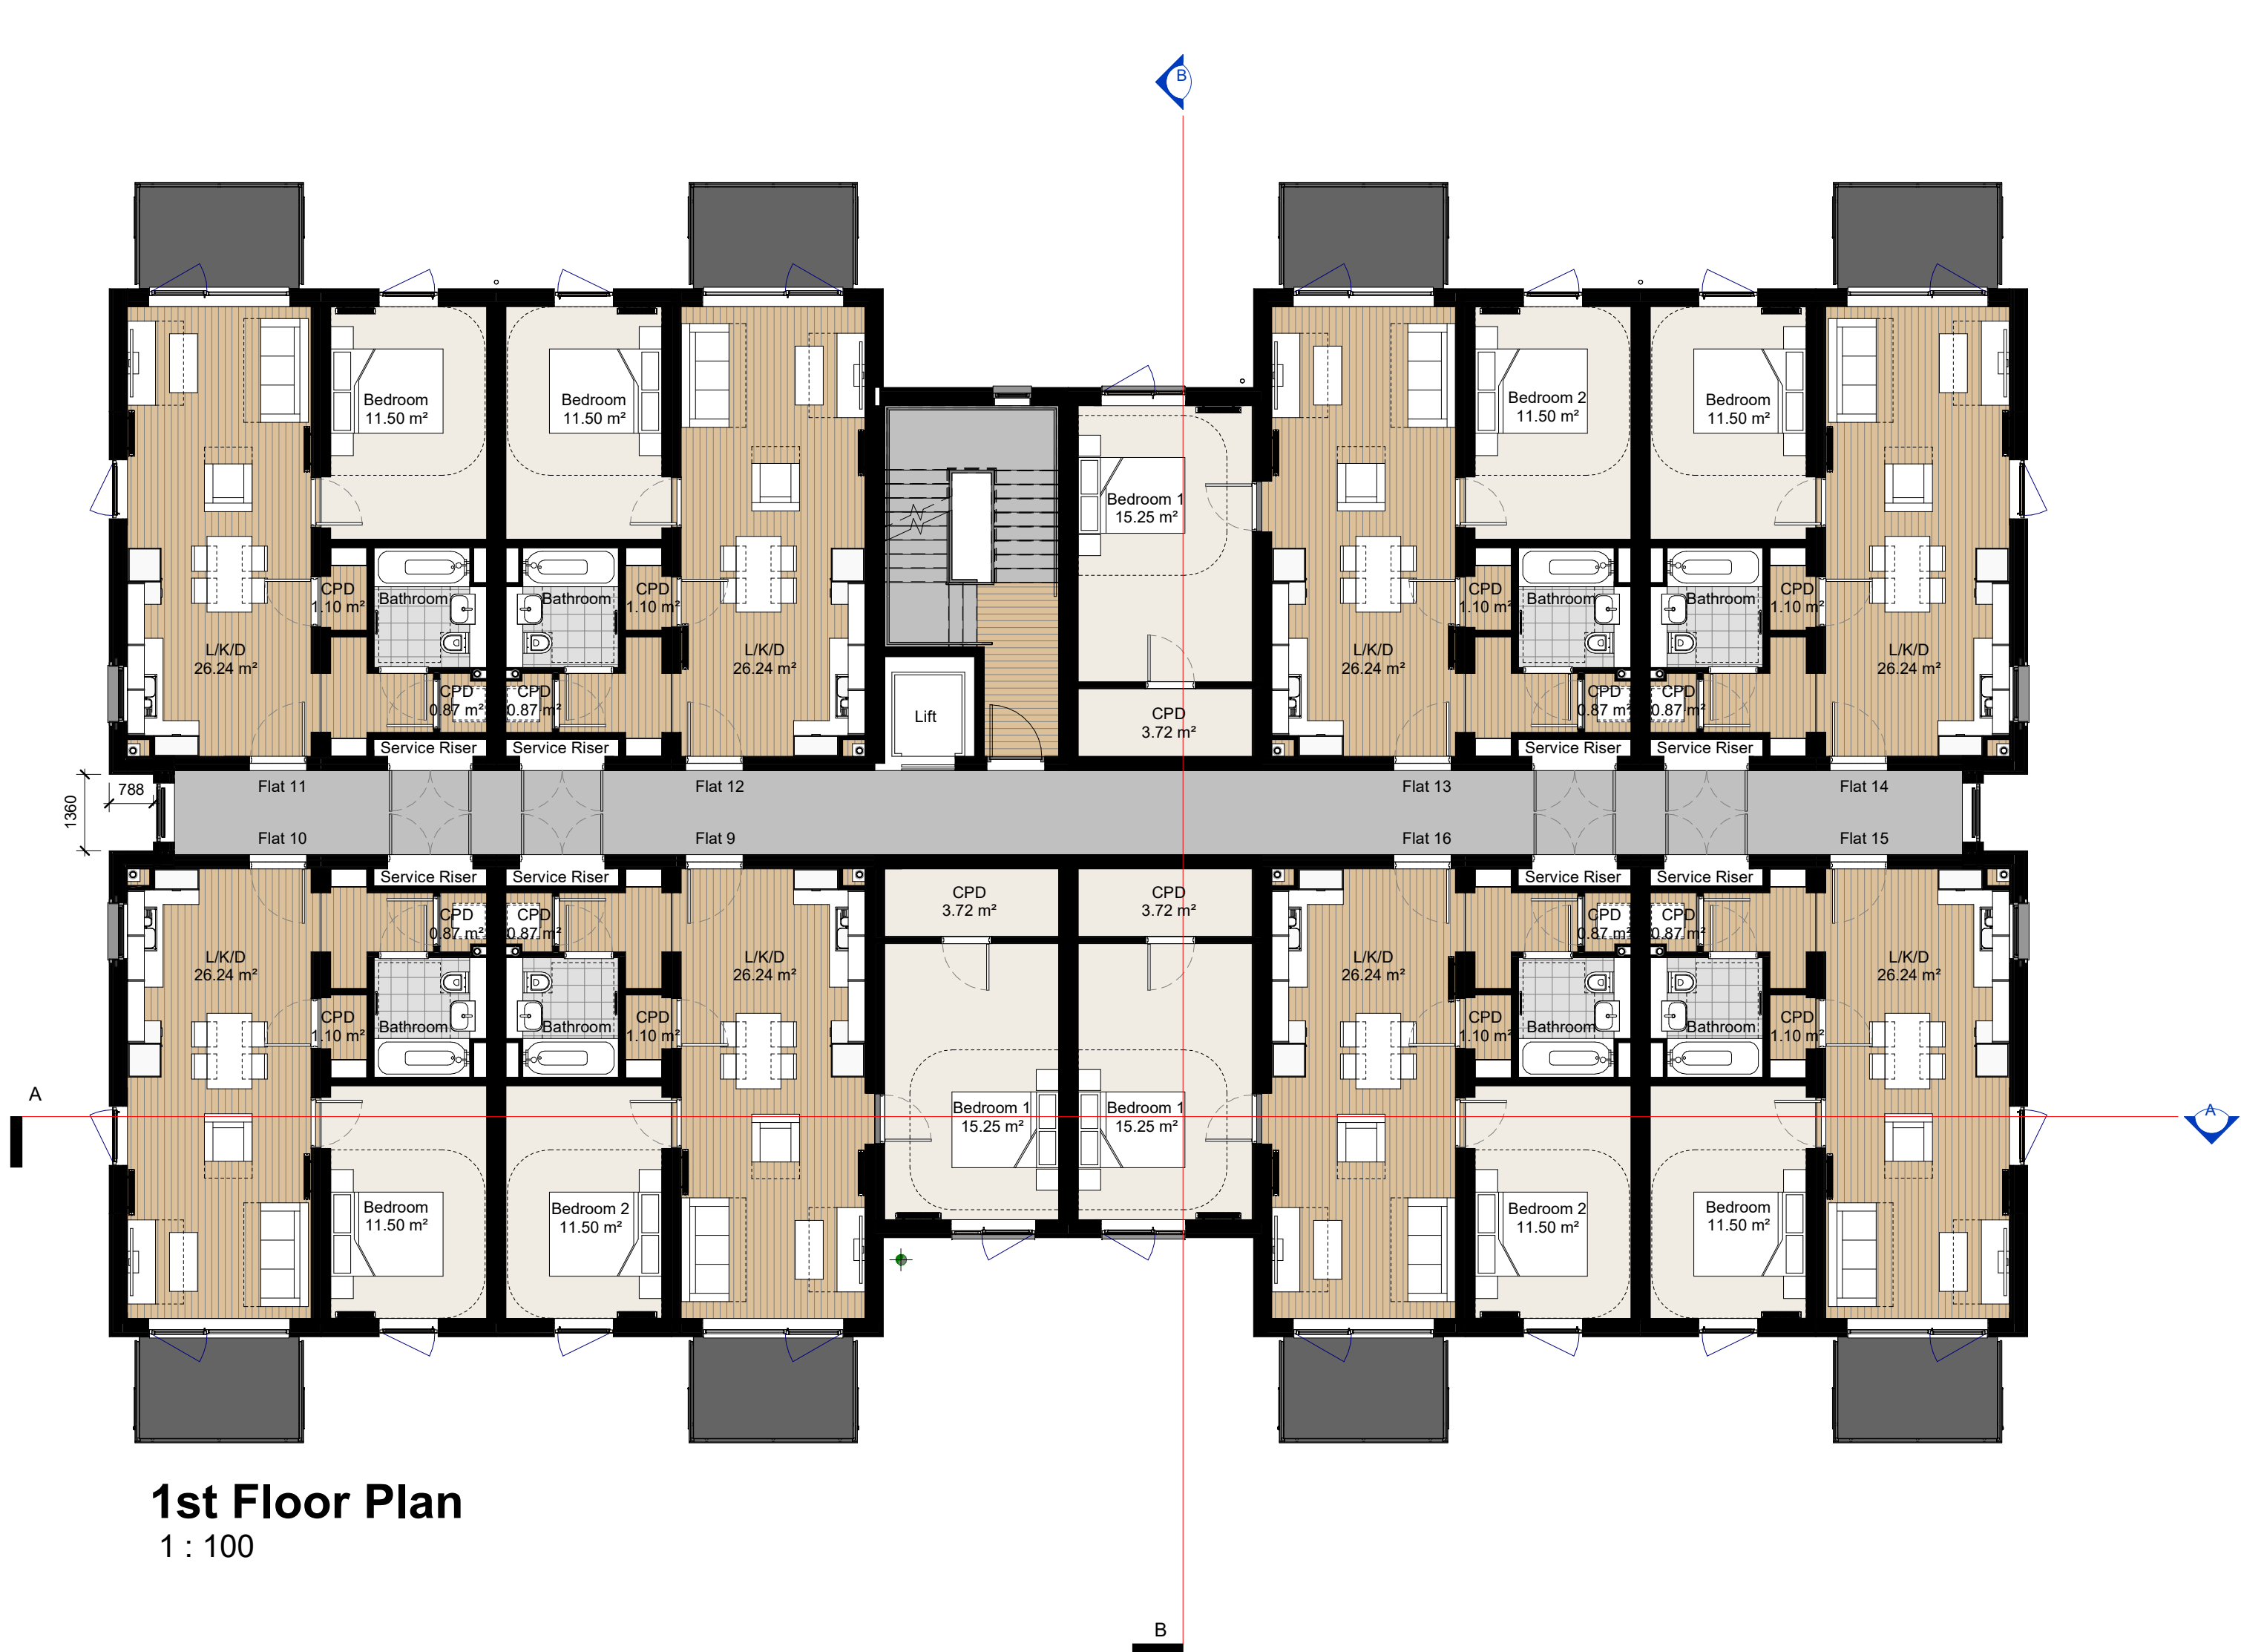


1st Floor Plan
1 : 100

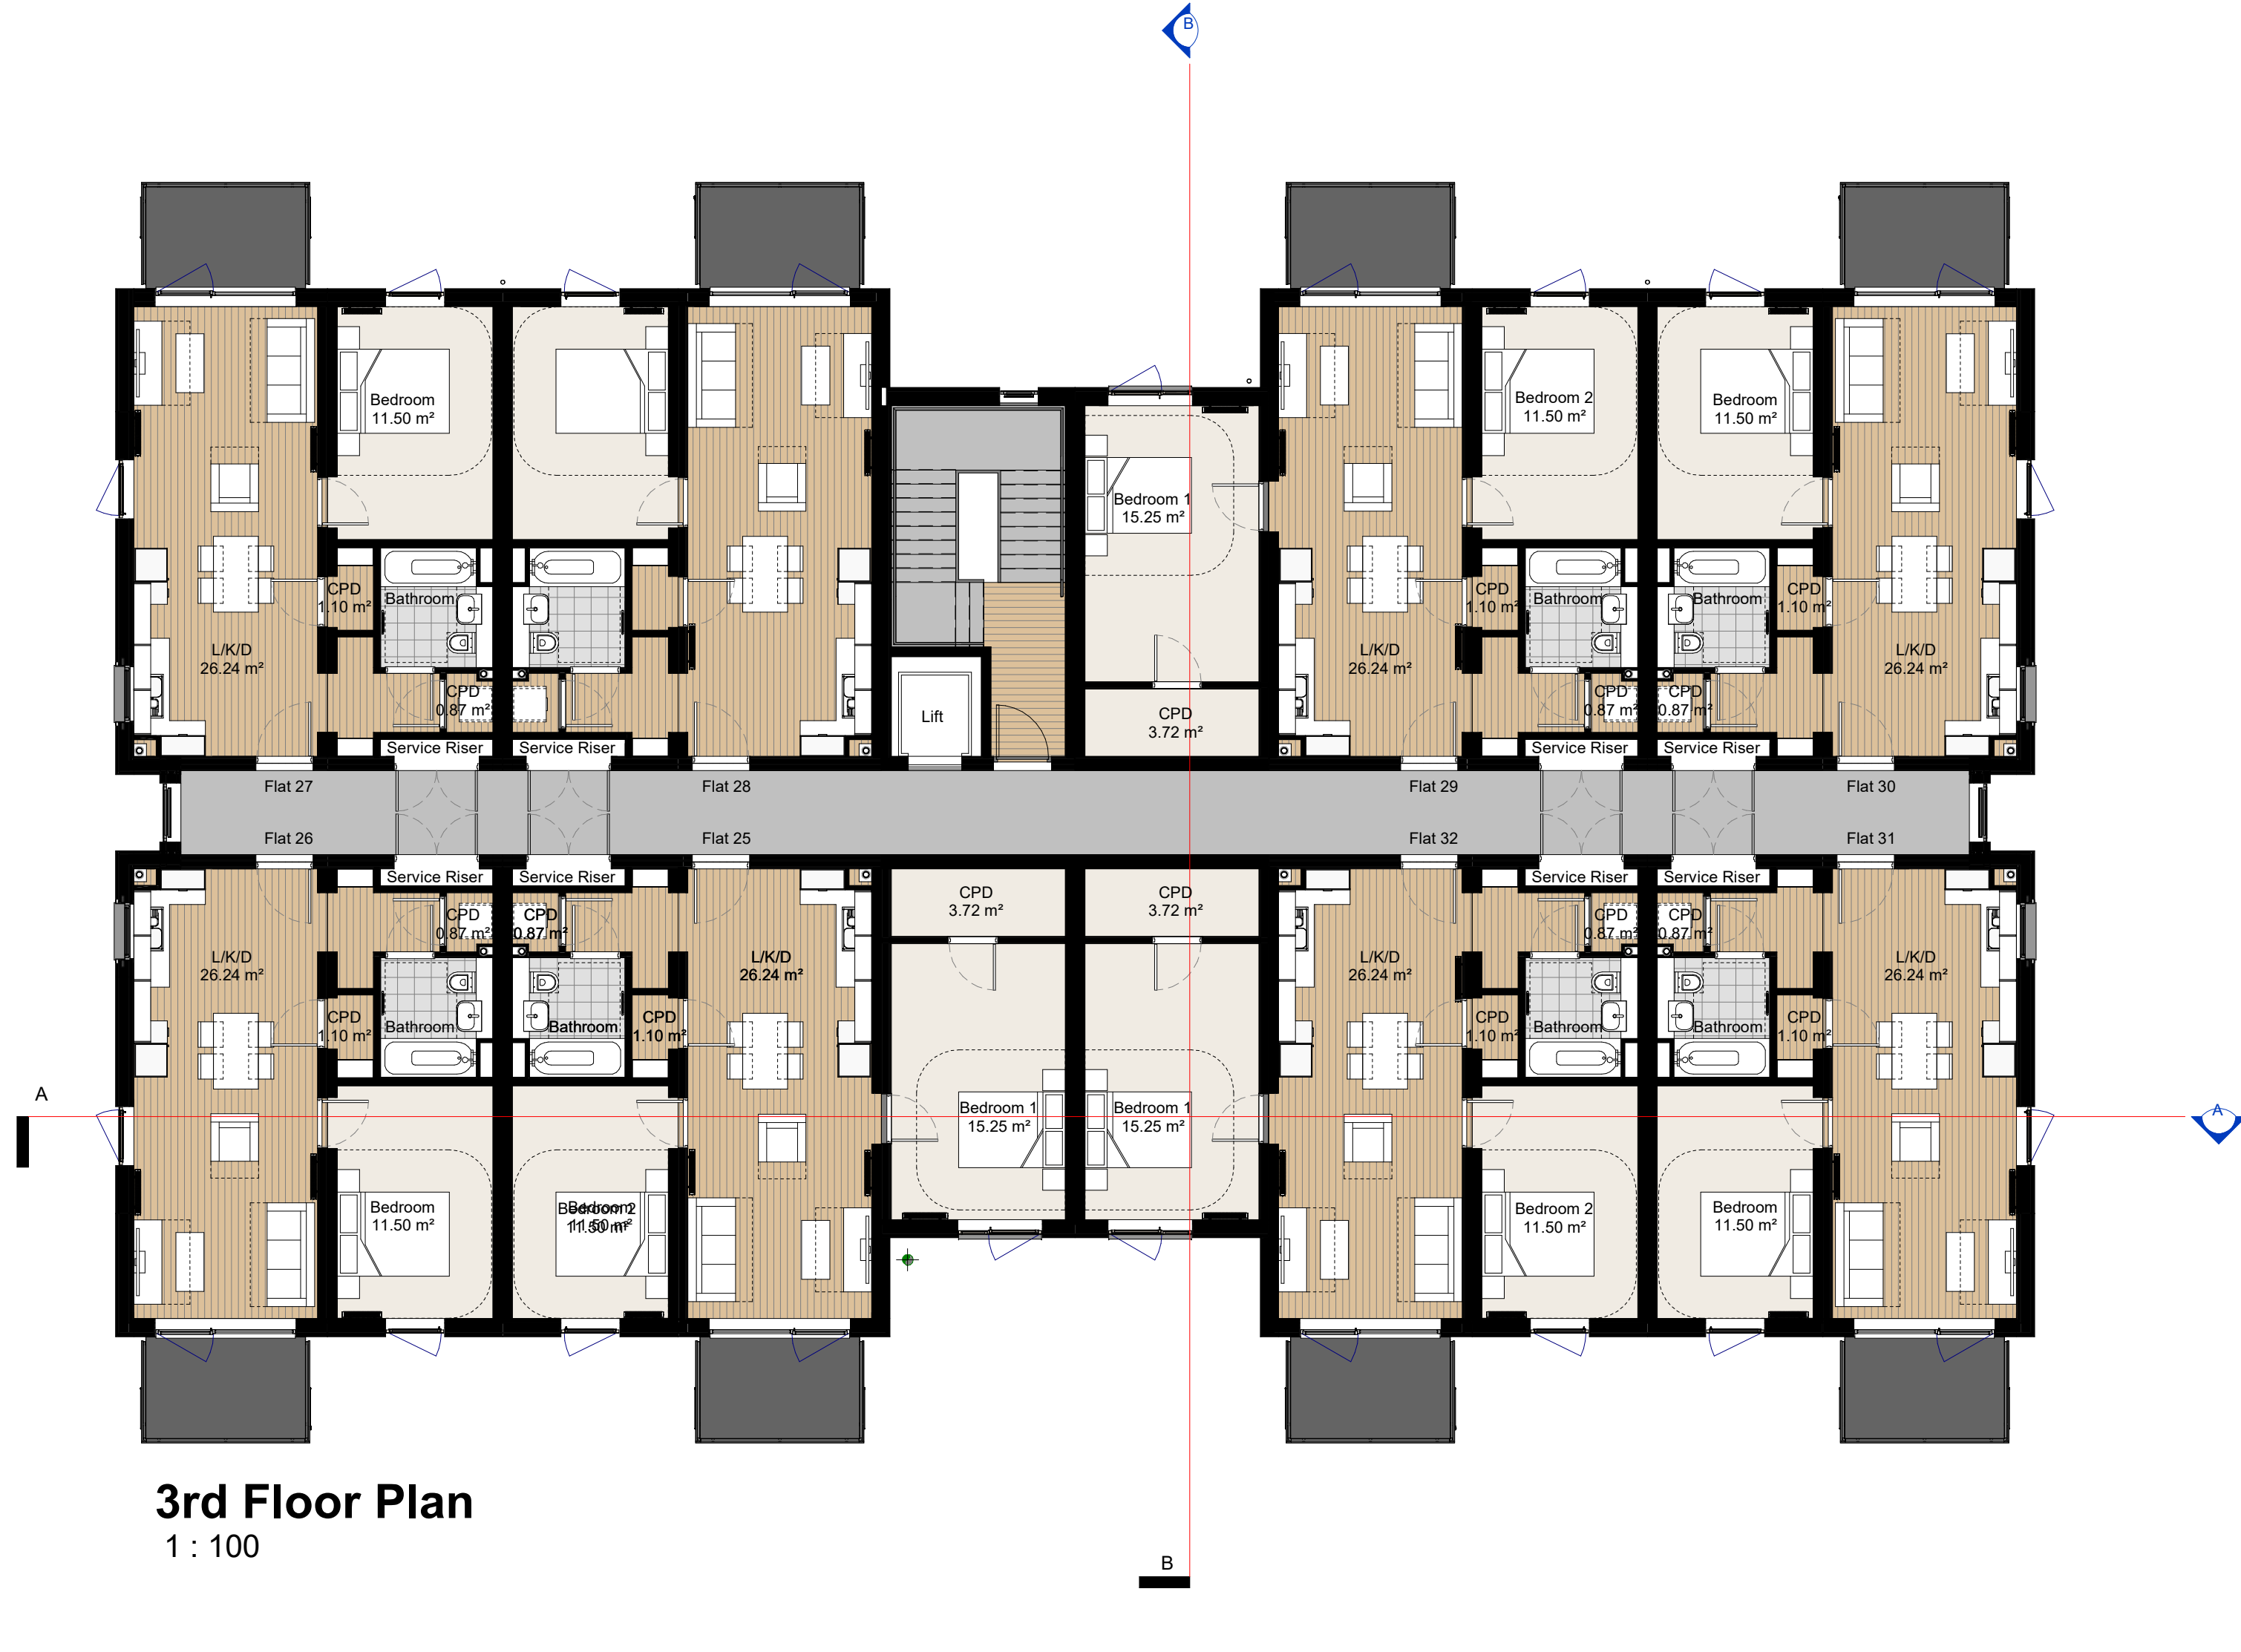

3rd Floor Plan
1 : 100



Section AA
1 : 100

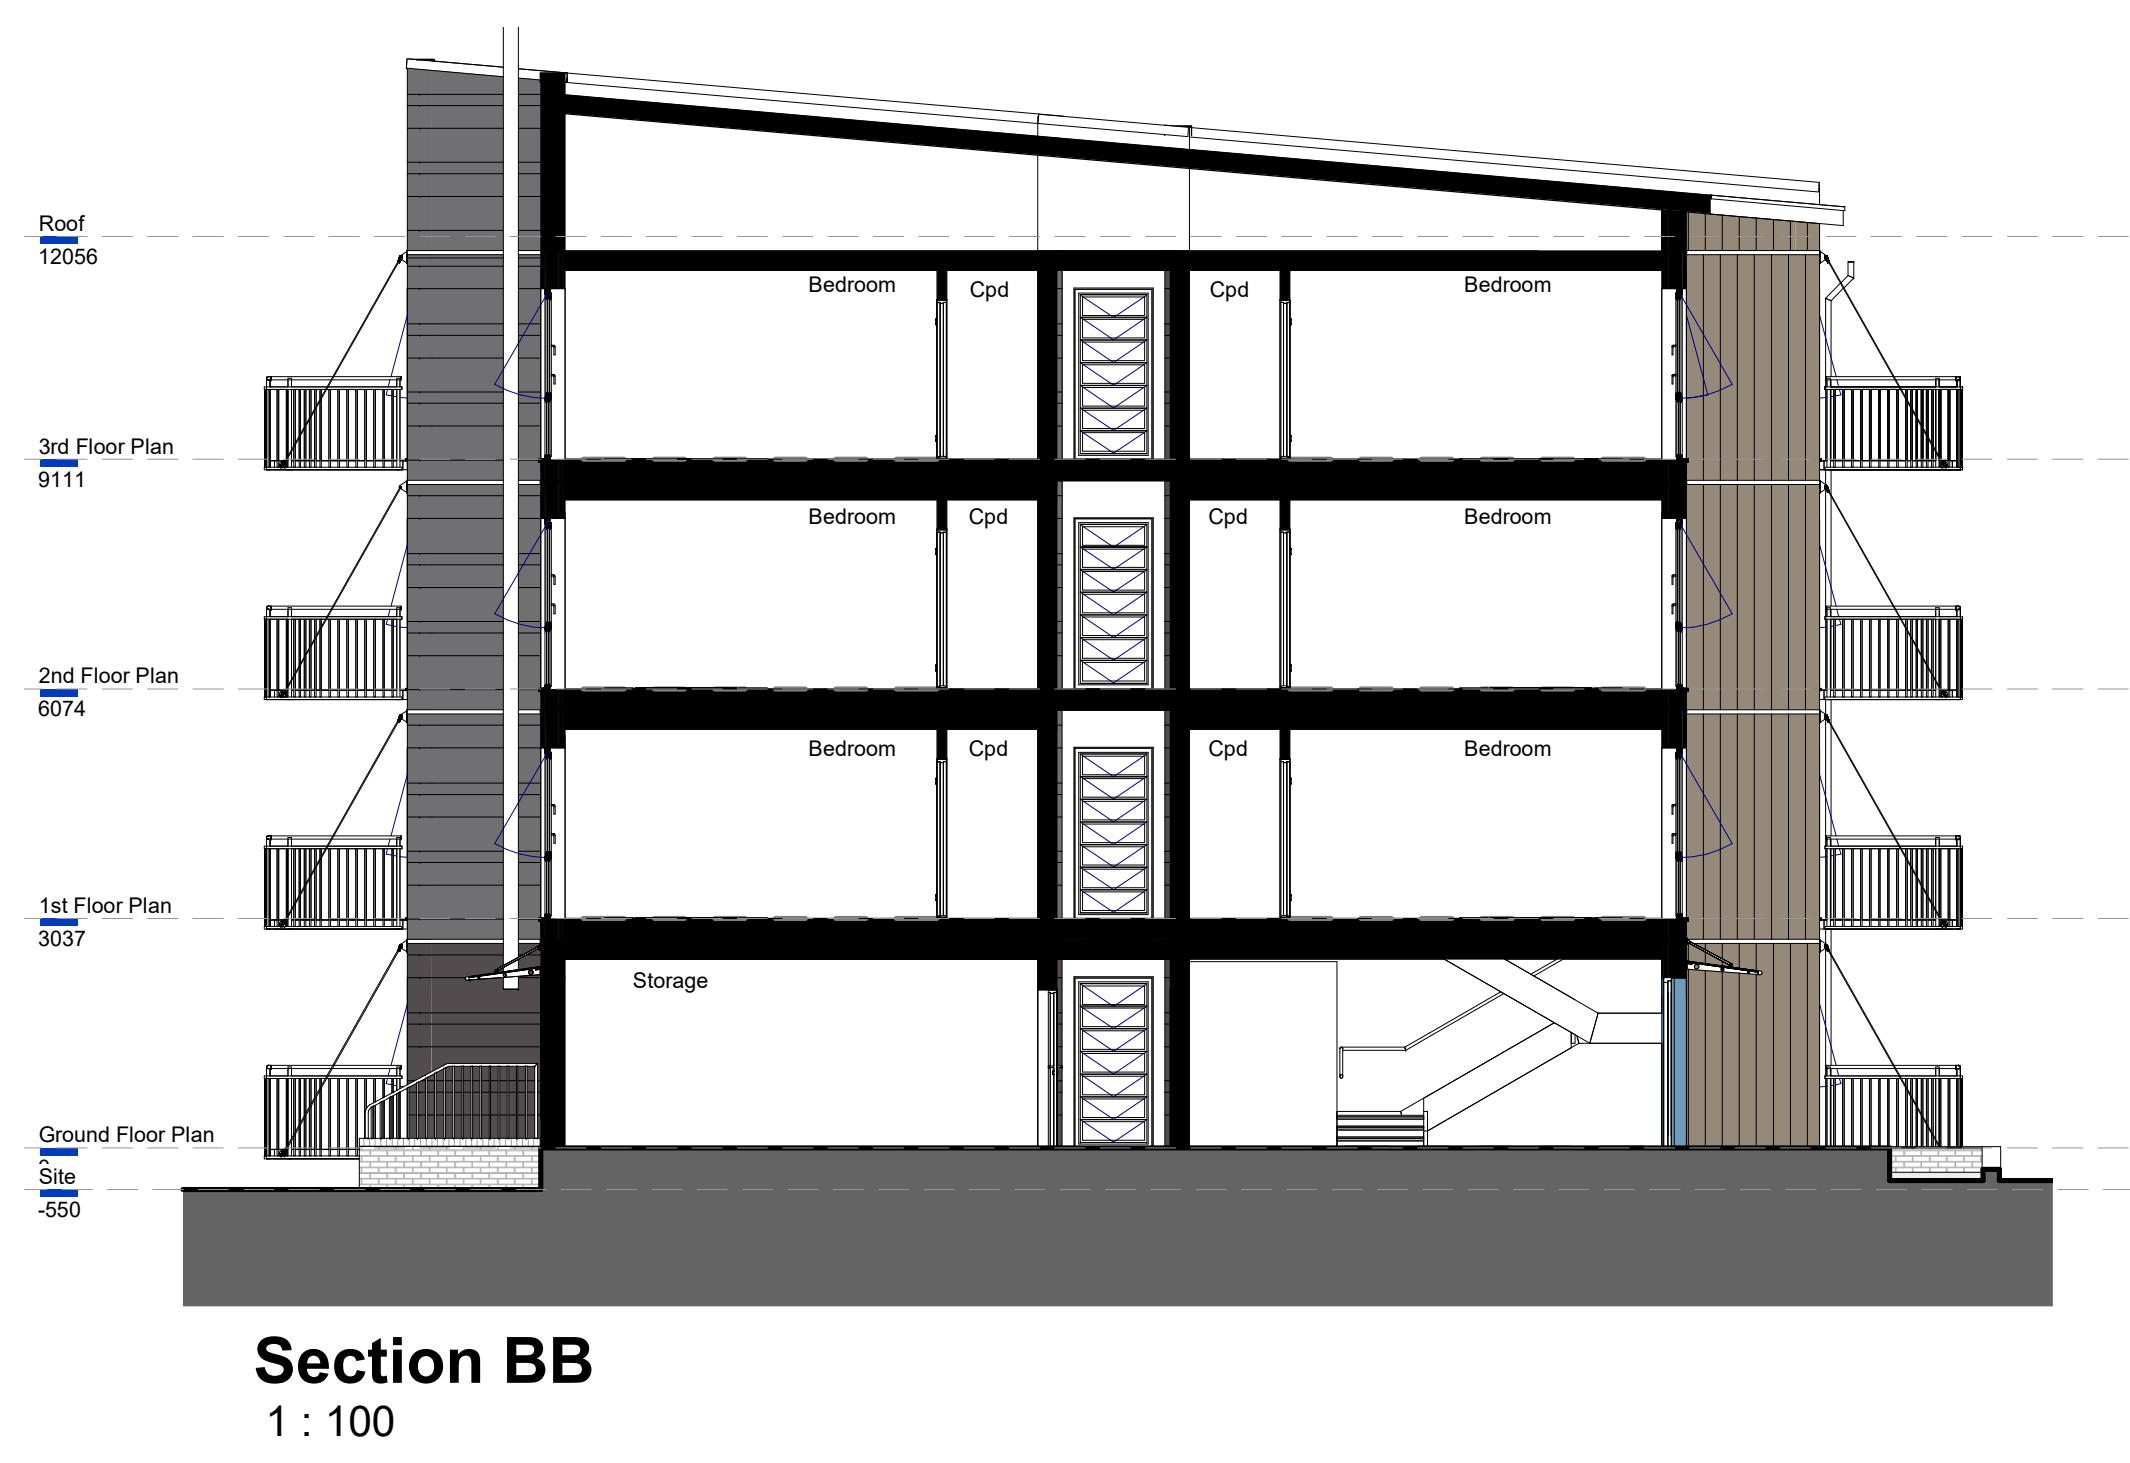

Section BB
1 : 100

Rev	Date	Revision Details	Dr	Ch
P05	17.02.22	Revised roof, balconies & external ramps and steps	FH	MN
P04	22.03.21	For Planning	FH	MN
P03	05.03.21	Final Draft Planning Issue	FH	MN
P02	05.02.21	Annotation added	FH	MN
P01	15.01.21	DRAFT Issue	FH	MN

London: 70 Great Suffolk Street, London, SE1 0BL
T 020 7628 2773 E london@ecearchitecture.com
Sussex: 64-68 Brighton Road, Brighton, BN1 3EH
T 01903 248777 E sussex@ecearchitecture.com
Bristol: Westworks, Beacon Tower, Colston Street, Bristol, BS1 4XE
T 0117 214 1101 E bristol@ecearchitecture.com
ECE Architecture
www.ecearchitecture.com

Client: **BoKlok**
SKANSKA & IKEA

Job Title: **Land to the South of Littlehampton Academy (6920)**
Drawing Title: **Plans - Sections**

Scale			
1:100 @ A0 / 1:200 @ A2			
			
meters 2 4 6 8 10			
Drawing Number			
LTH- ECE- A_2C2_4- ZZ- DR- A- XX-5114			
Drawn	Checked	Revision	Date
FH	MN	P05	11.01.21
Suitability / Drawing Status			
S2 / APPROVAL			