




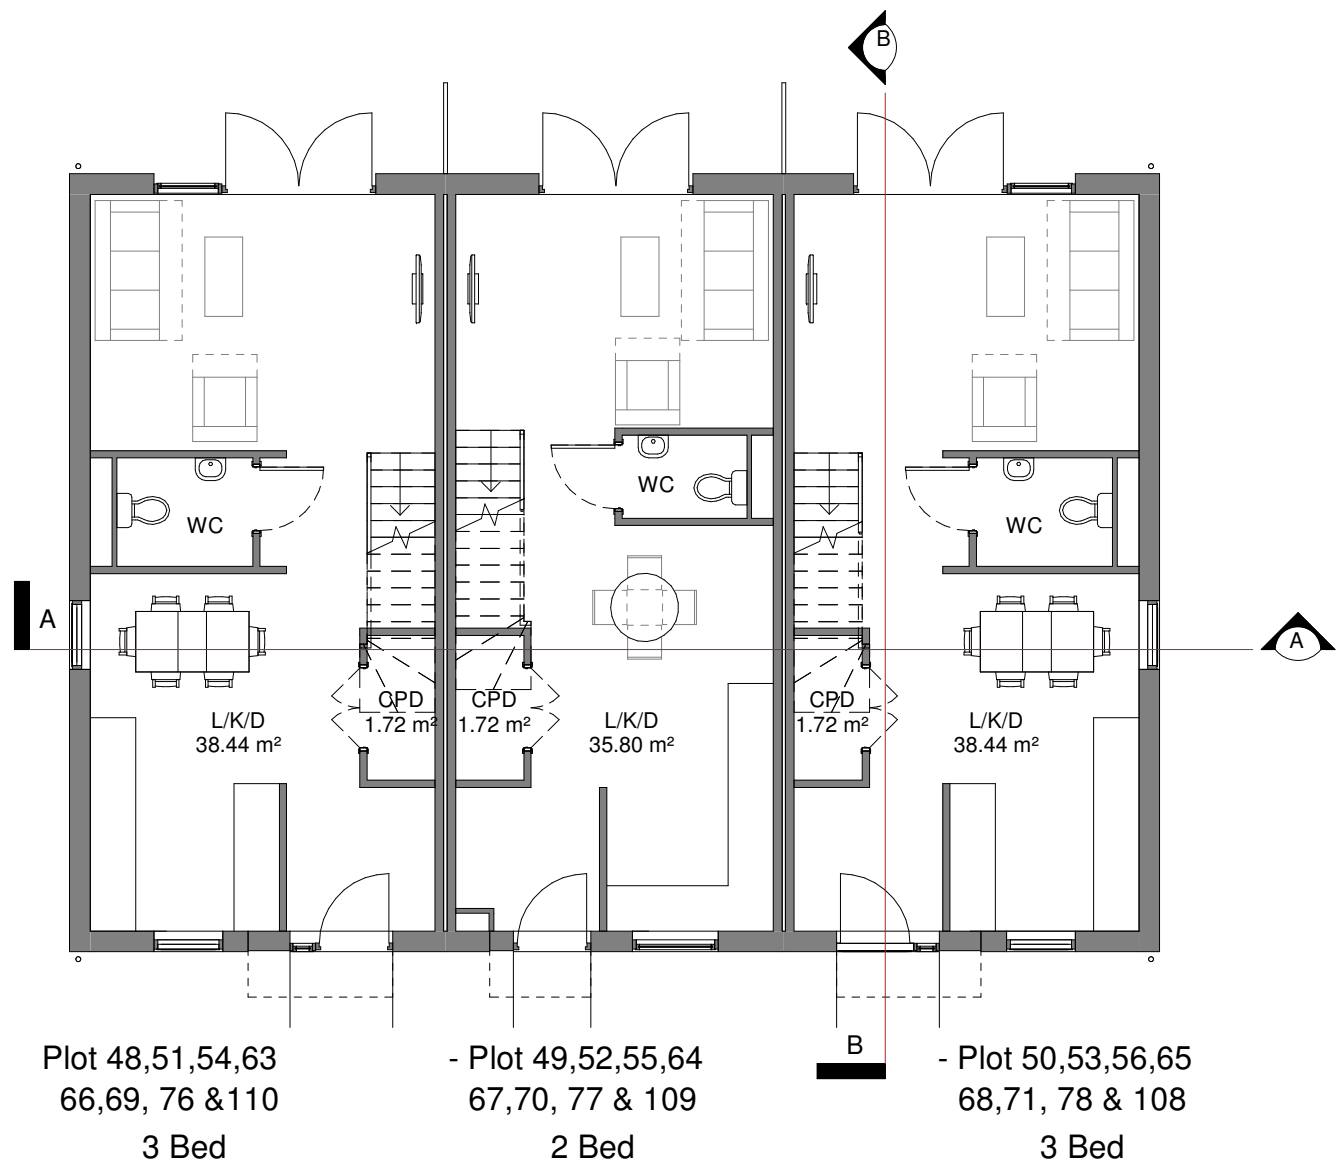


Ground Floor Plan
1 : 100

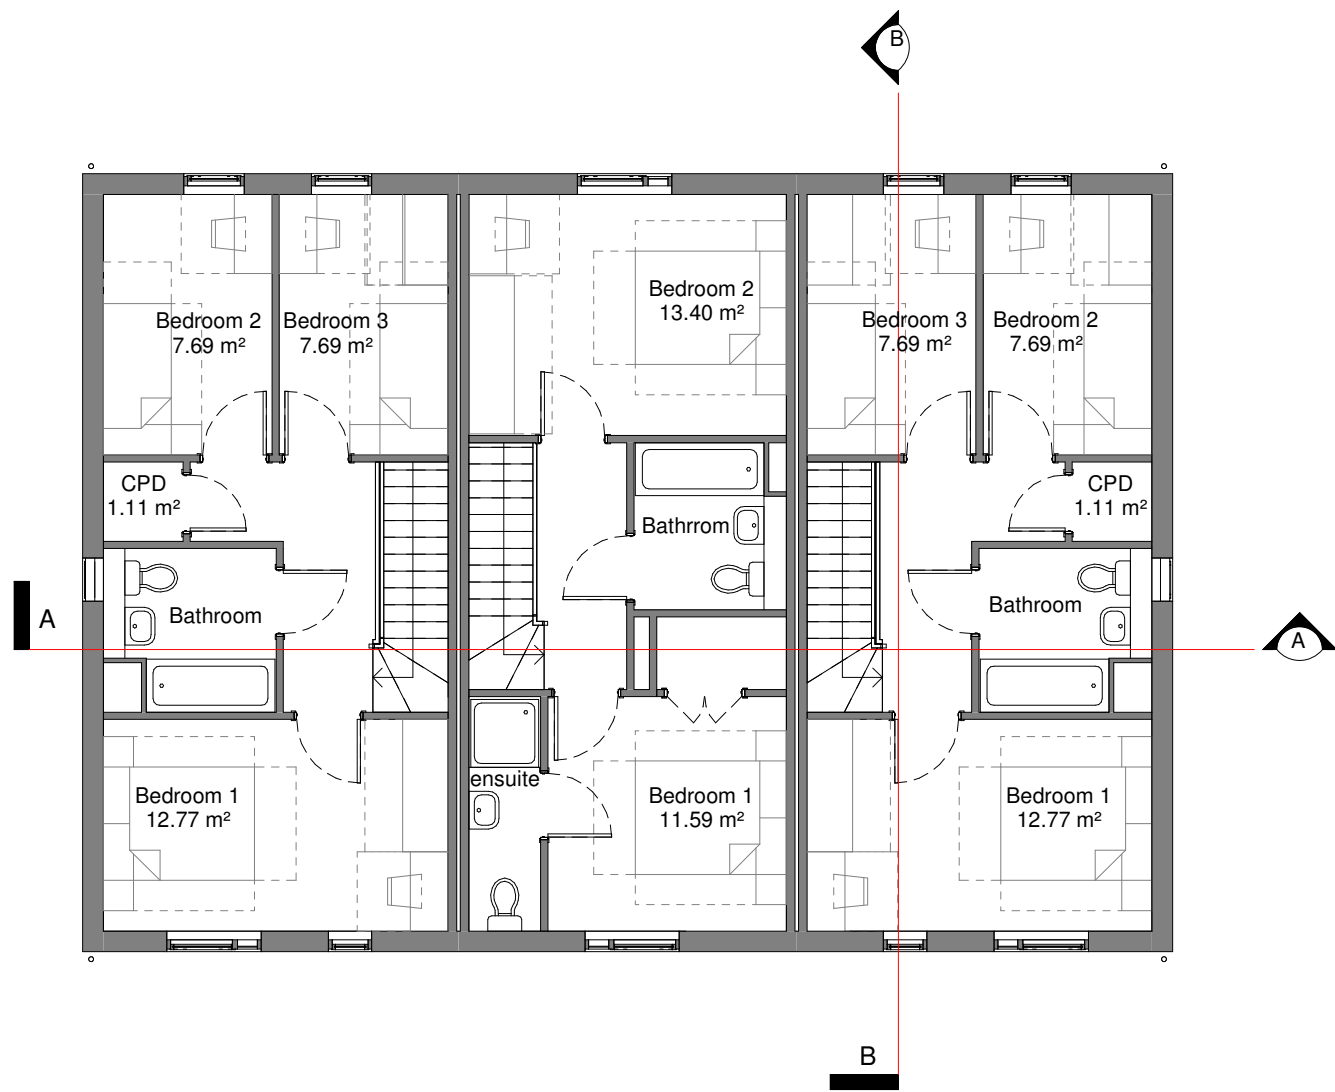


1st Floor Plan
1 : 100

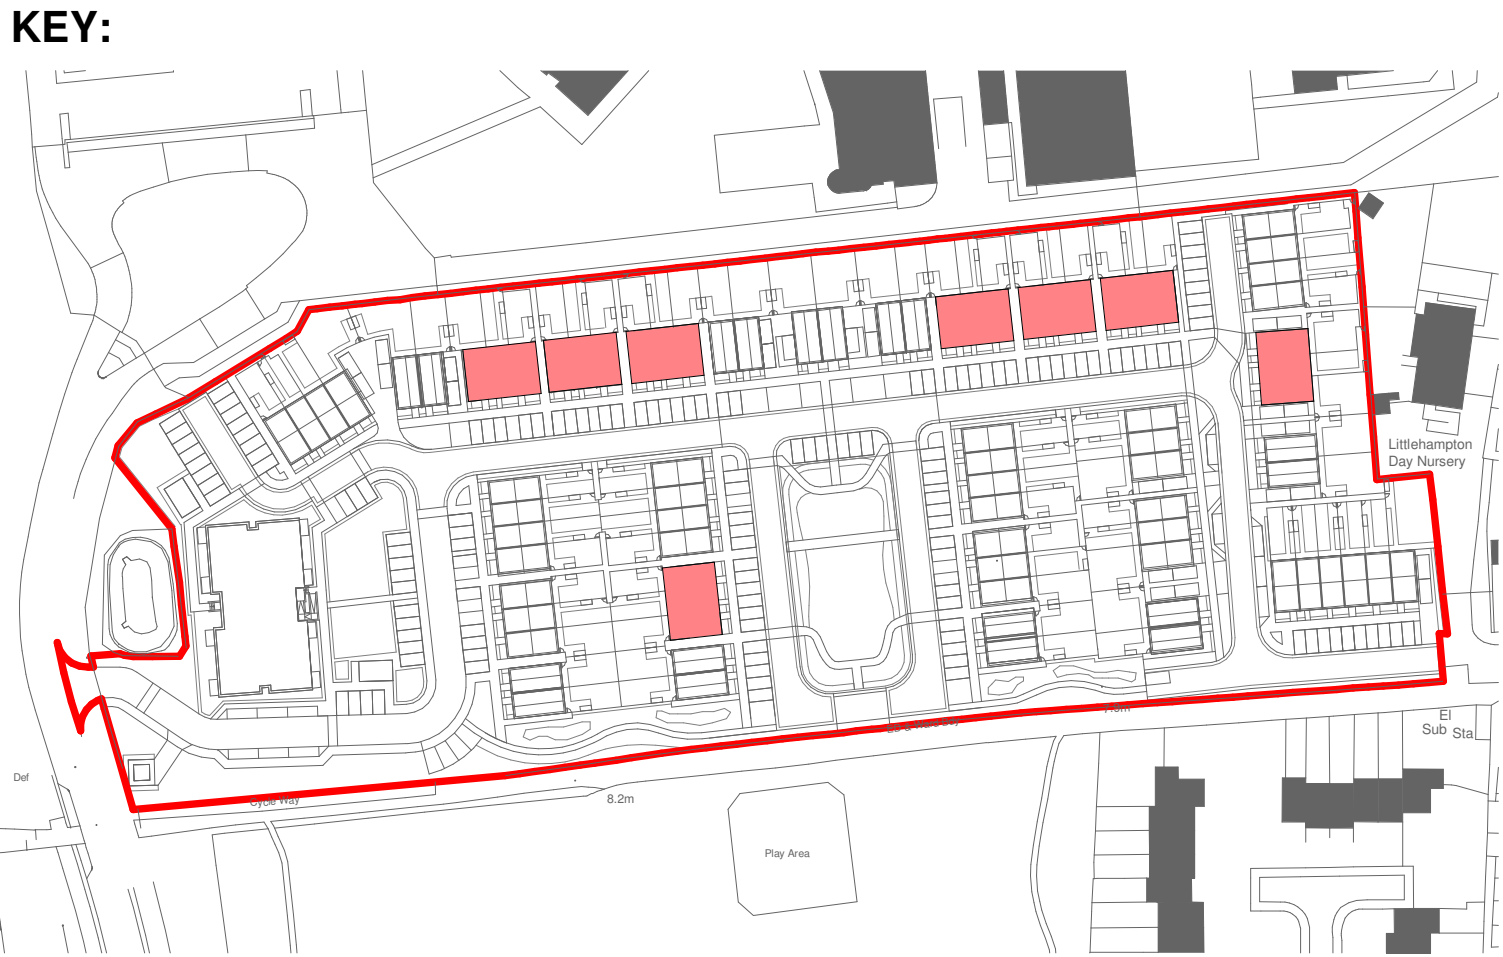


- Material Schedule:**
- Walls: Buff Brick and Brown/Grey Brick
 - Soldier course: Buff Brick
 - Roof: Ceramic Slate
 - Rainwater goods: UPVC in anthracite grey finish
 - Porch: PPC anthracite grey finished aluminium cantilevered canopy
 - Windows: UPVC in anthracite grey finish
 - Front doors: UPVC in anthracite grey finish
 - Patio doors: UPVC in anthracite grey finish
 - Front door side panel: Feature colour cement board *
- * for 'feature colour' refer to 'Front Door Panel Colour Plan' sheet in the DAS

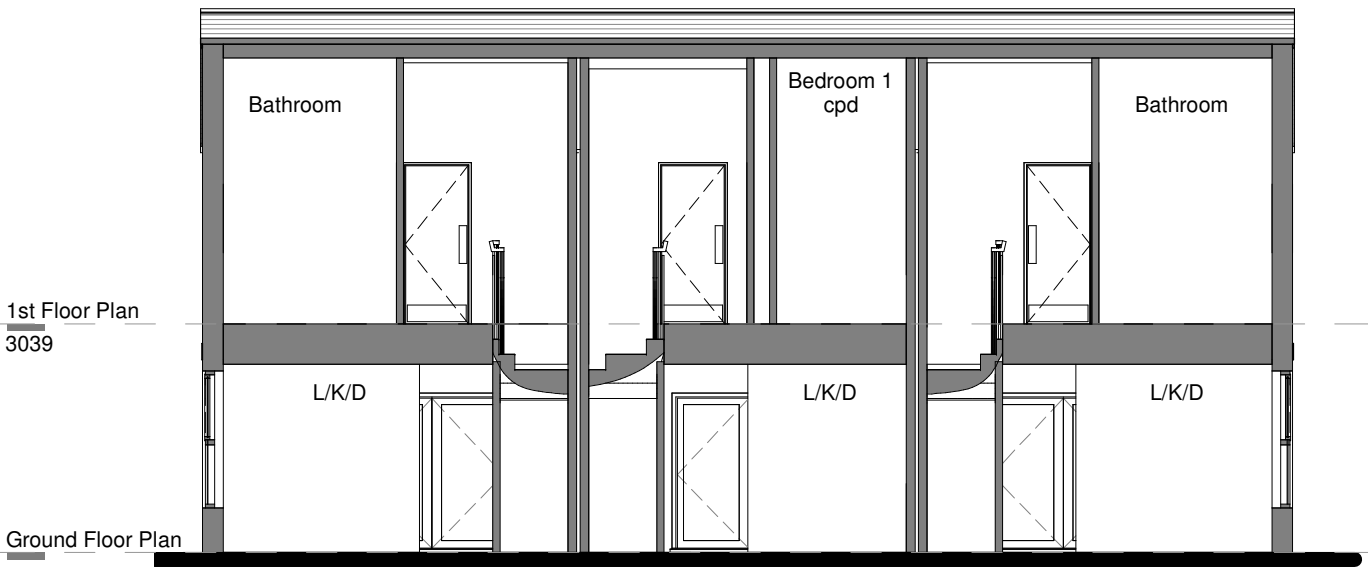

Section AA
1 : 100

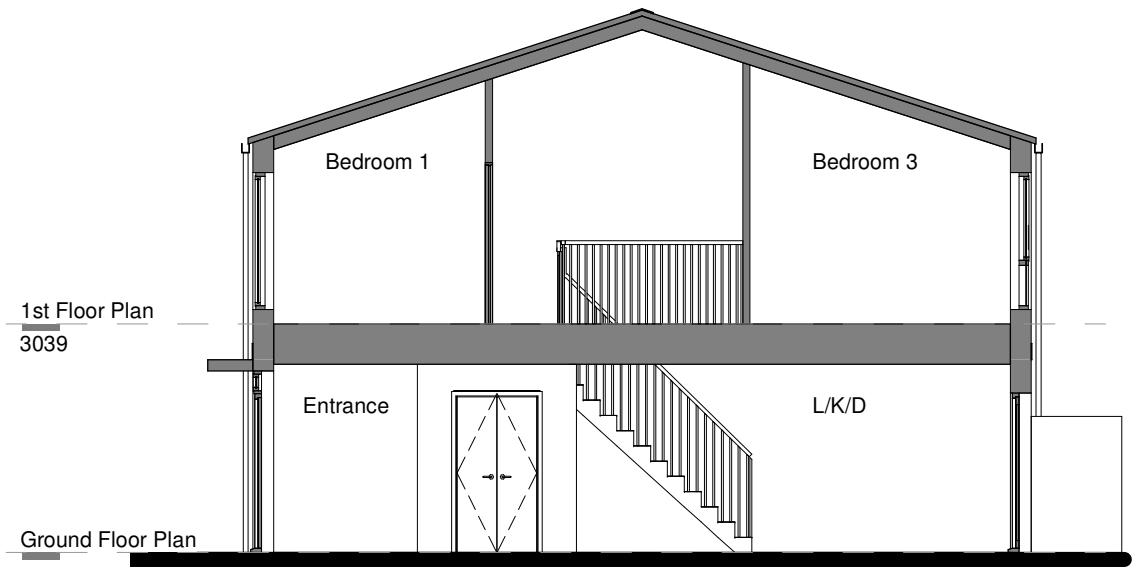

Section BB
1 : 100

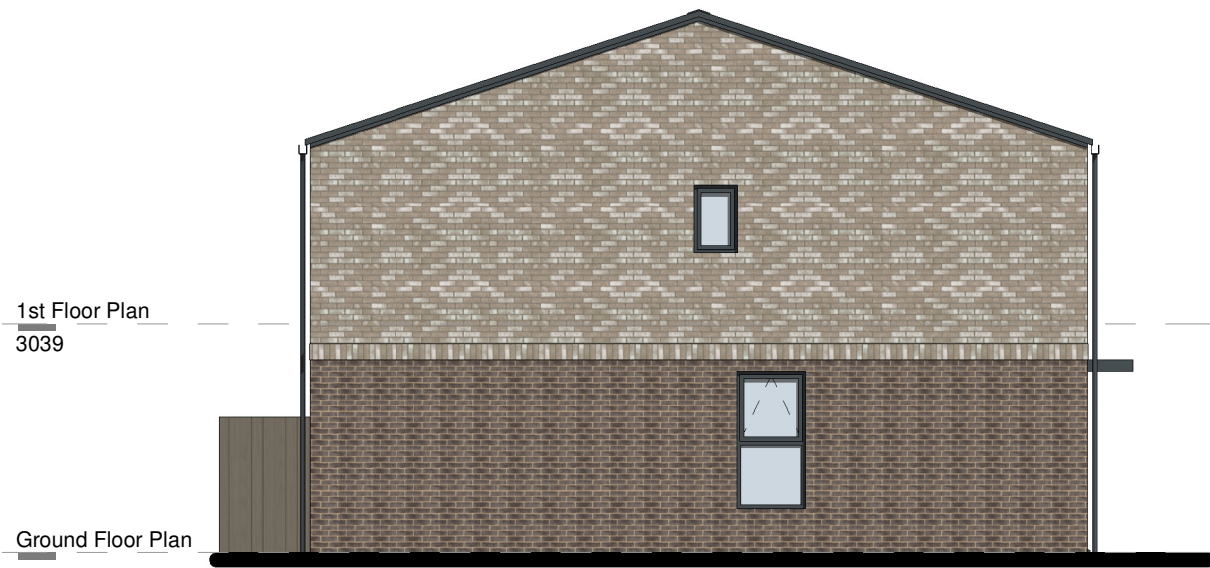

Side Elevation 02
1 : 100

P07	06.05.22	Plots 76-78 added	FH	MN
P06	04.04.22	Plot numbers revised	FH	MN
P05	18.02.22	Post Planning Amendments	AX	MN
P04	22.03.21	For Planning	FH	MN
P03	05.03.21	Final Draft Planning Issue	FH	MN
P02	05.02.21	Annotation added	FH	MN
P01	15.01.21	DRAFT issue	FH	MN

Rev	Date	Revision Details	Dr	Ch
-----	------	------------------	----	----

London: 76 Great Suffolk Street, London, SE1 0SL
T 020 7928 2773 E london@ecearchitecture.com
Sussex: 64-68 Brighton Road, Worthing, West Sussex, BN11 2EN
T 01903 248777 E sussex@ecearchitecture.com
Bristol: Westworks, Beacon Tower, Colston Street, Bristol, BS1 4XE
T 0117 214 1101 E bristol@ecewestworks.com

ECE Architecture
www.ecearchitecture.com

Client

BoKlok

BO KLOK
SKANSKA & IKEA

Job Title
Land to the South of Littlehampton Academy (6920)

Drawing Title
Plans, Elevations & Sections - Houses 48-50,51-53,54-56,63-65,66-68,69-71, 76-78, 108-110 (2 & 3 Bed)

Scale
1:100 @ A1 / 1:200 @ A3



Drawing Number

LTH- ECE- T07- ZZ- DR- A- XX-5109

Drawn	Checked	Revision	Date
FH	MN	P07	11.01.21

Suitability / Drawing Status

S2 / APPROVAL