

ARUN DISTRICT COUNCIL


NOTES:

1. DO NOT SCALE FROM THIS DRAWING
2. FOR INFORMATION PURPOSES ONLY



NORTH EAST (BEACH ROAD) ELEVATION

* NOTE: Windows marked with an asterisk are to be replaced with new double-glazed uPVC windows. New windows to meet current Building Regulations and opening lights and fenestration are to match existing as closely as possible.

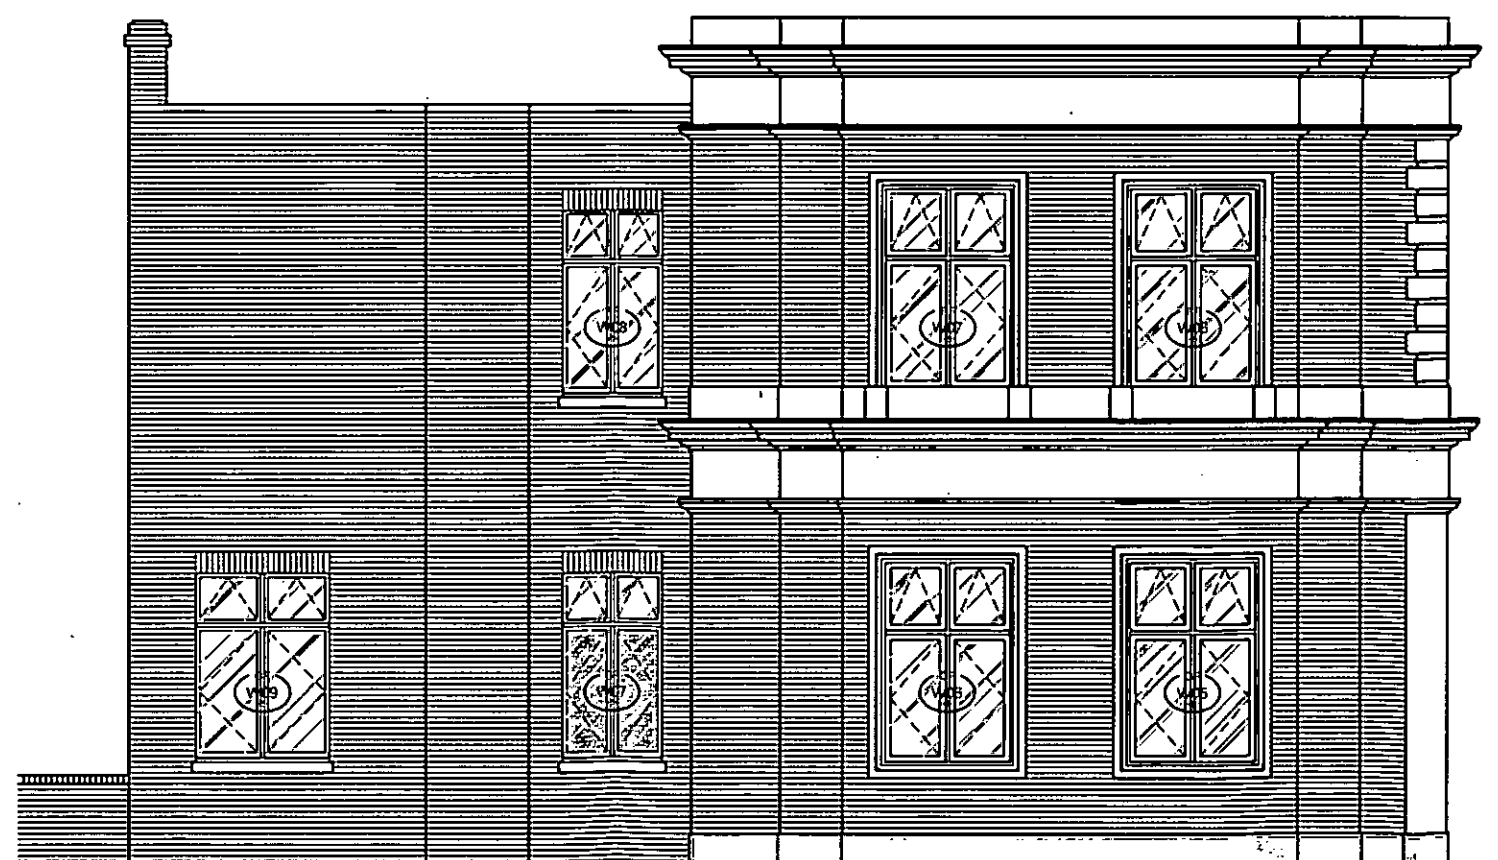

SOUTH EAST ELEVATION

F		
E		
D		
C		
B		
A		

AMENDMENTS	BY	DATE
------------	----	------

JOB TITLE:
THE TAMARISK CENTRE
BEACH ROAD
LITTLEHAMPTON

DRAWING TITLE:
NORTH EAST (BEACH ROAD) &
SOUTH EAST ELEVATIONS
AS EXISTING

SCALE: 1:100 @ A3

PROPERTY: TAMARISK

ORG. No.: SK 300

DRAWN BY: TR

TRACED BY:

CHECKED BY: RS

DATE: 17 MARCH 2014

Tavis Russell
Assistant Surveyor
Arun District Council
Arun Civic Centre
Maltravers Road
LITTLEHAMPTON
West Sussex
BN17 5LF