




SOUTH WEST (NEW ROAD) ELEVATION

* NOTE: Windows marked with an asterisk are to be replaced with new double-glazed uPVC windows. New windows to meet current Building Regulations and opening lights and fenestration are to match existing as closely as possible.

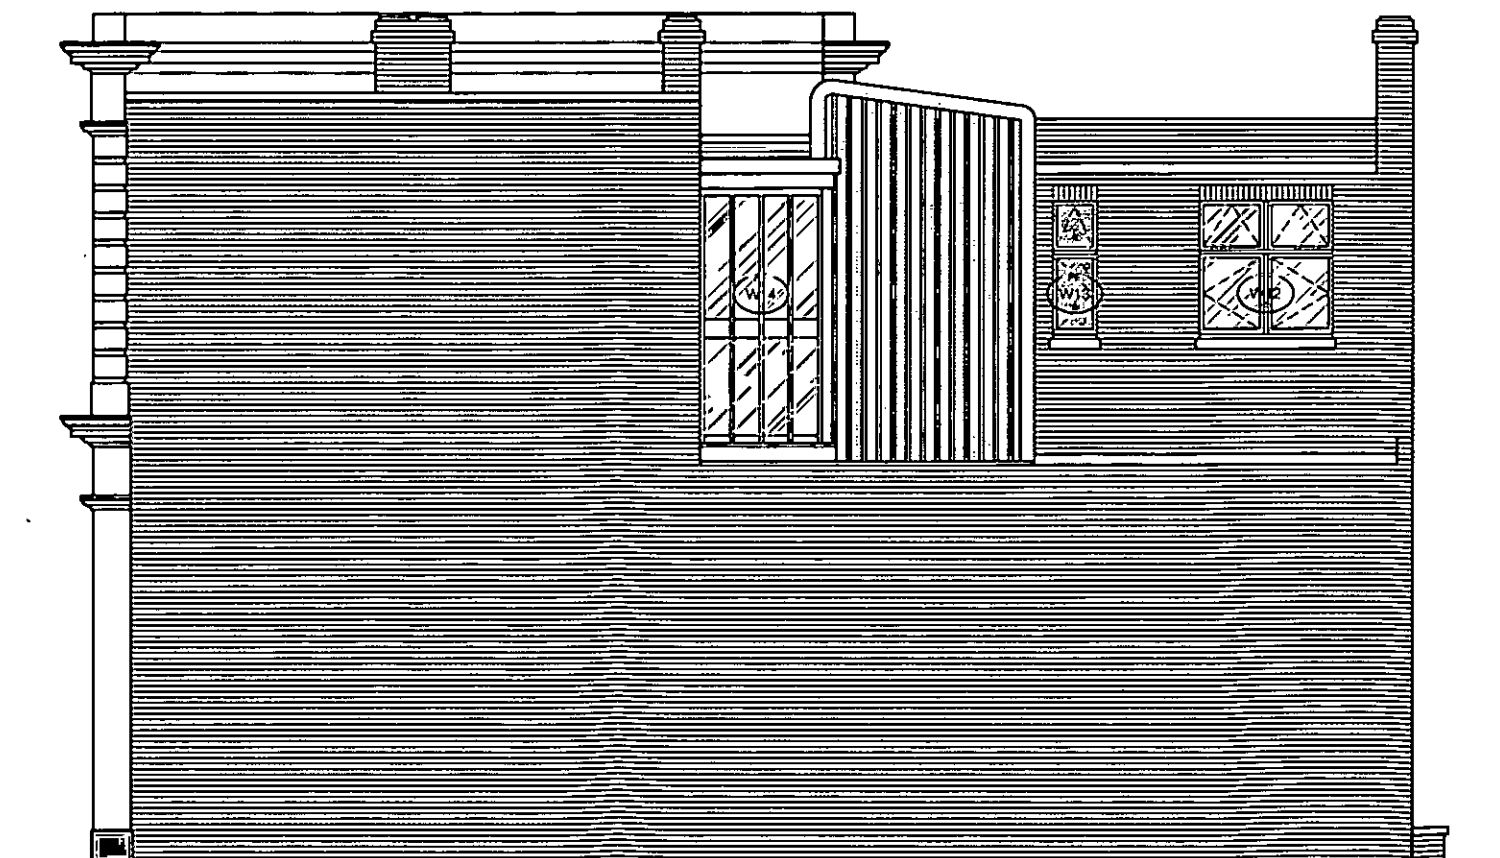

NORTH WEST ELEVATION

ARUN

DISTRICT COUNCIL

NOTES:
1. DO NOT SCALE FROM THIS DRAWING
2. FOR INFORMATION PURPOSES ONLY

F		
E		
D		
C		
B		
A		
AMENDMENTS		BY DATE

JOB TITLE:
THE TAMARISK CENTRE
BEACH ROAD
LITTLEHAMPTON

DRAWING TITLE:
SOUTH WEST (NEW ROAD) &
NORTH WEST ELEVATIONS
AS EXISTING

SCALE: 1:100 @ A3

PROPERTY: TAMARISK

DRG. No.: SK 301 REV.: -

DRAWN BY: TR

TRACED BY:

CHECKED BY: RS

DATE: 17 MARCH 2014

Tavis Russell
Assistant Surveyor
Arun District Council
Arun Civic Centre
Mattravers Road
LITTLEHAMPTON
West Sussex
BN17 5LF